




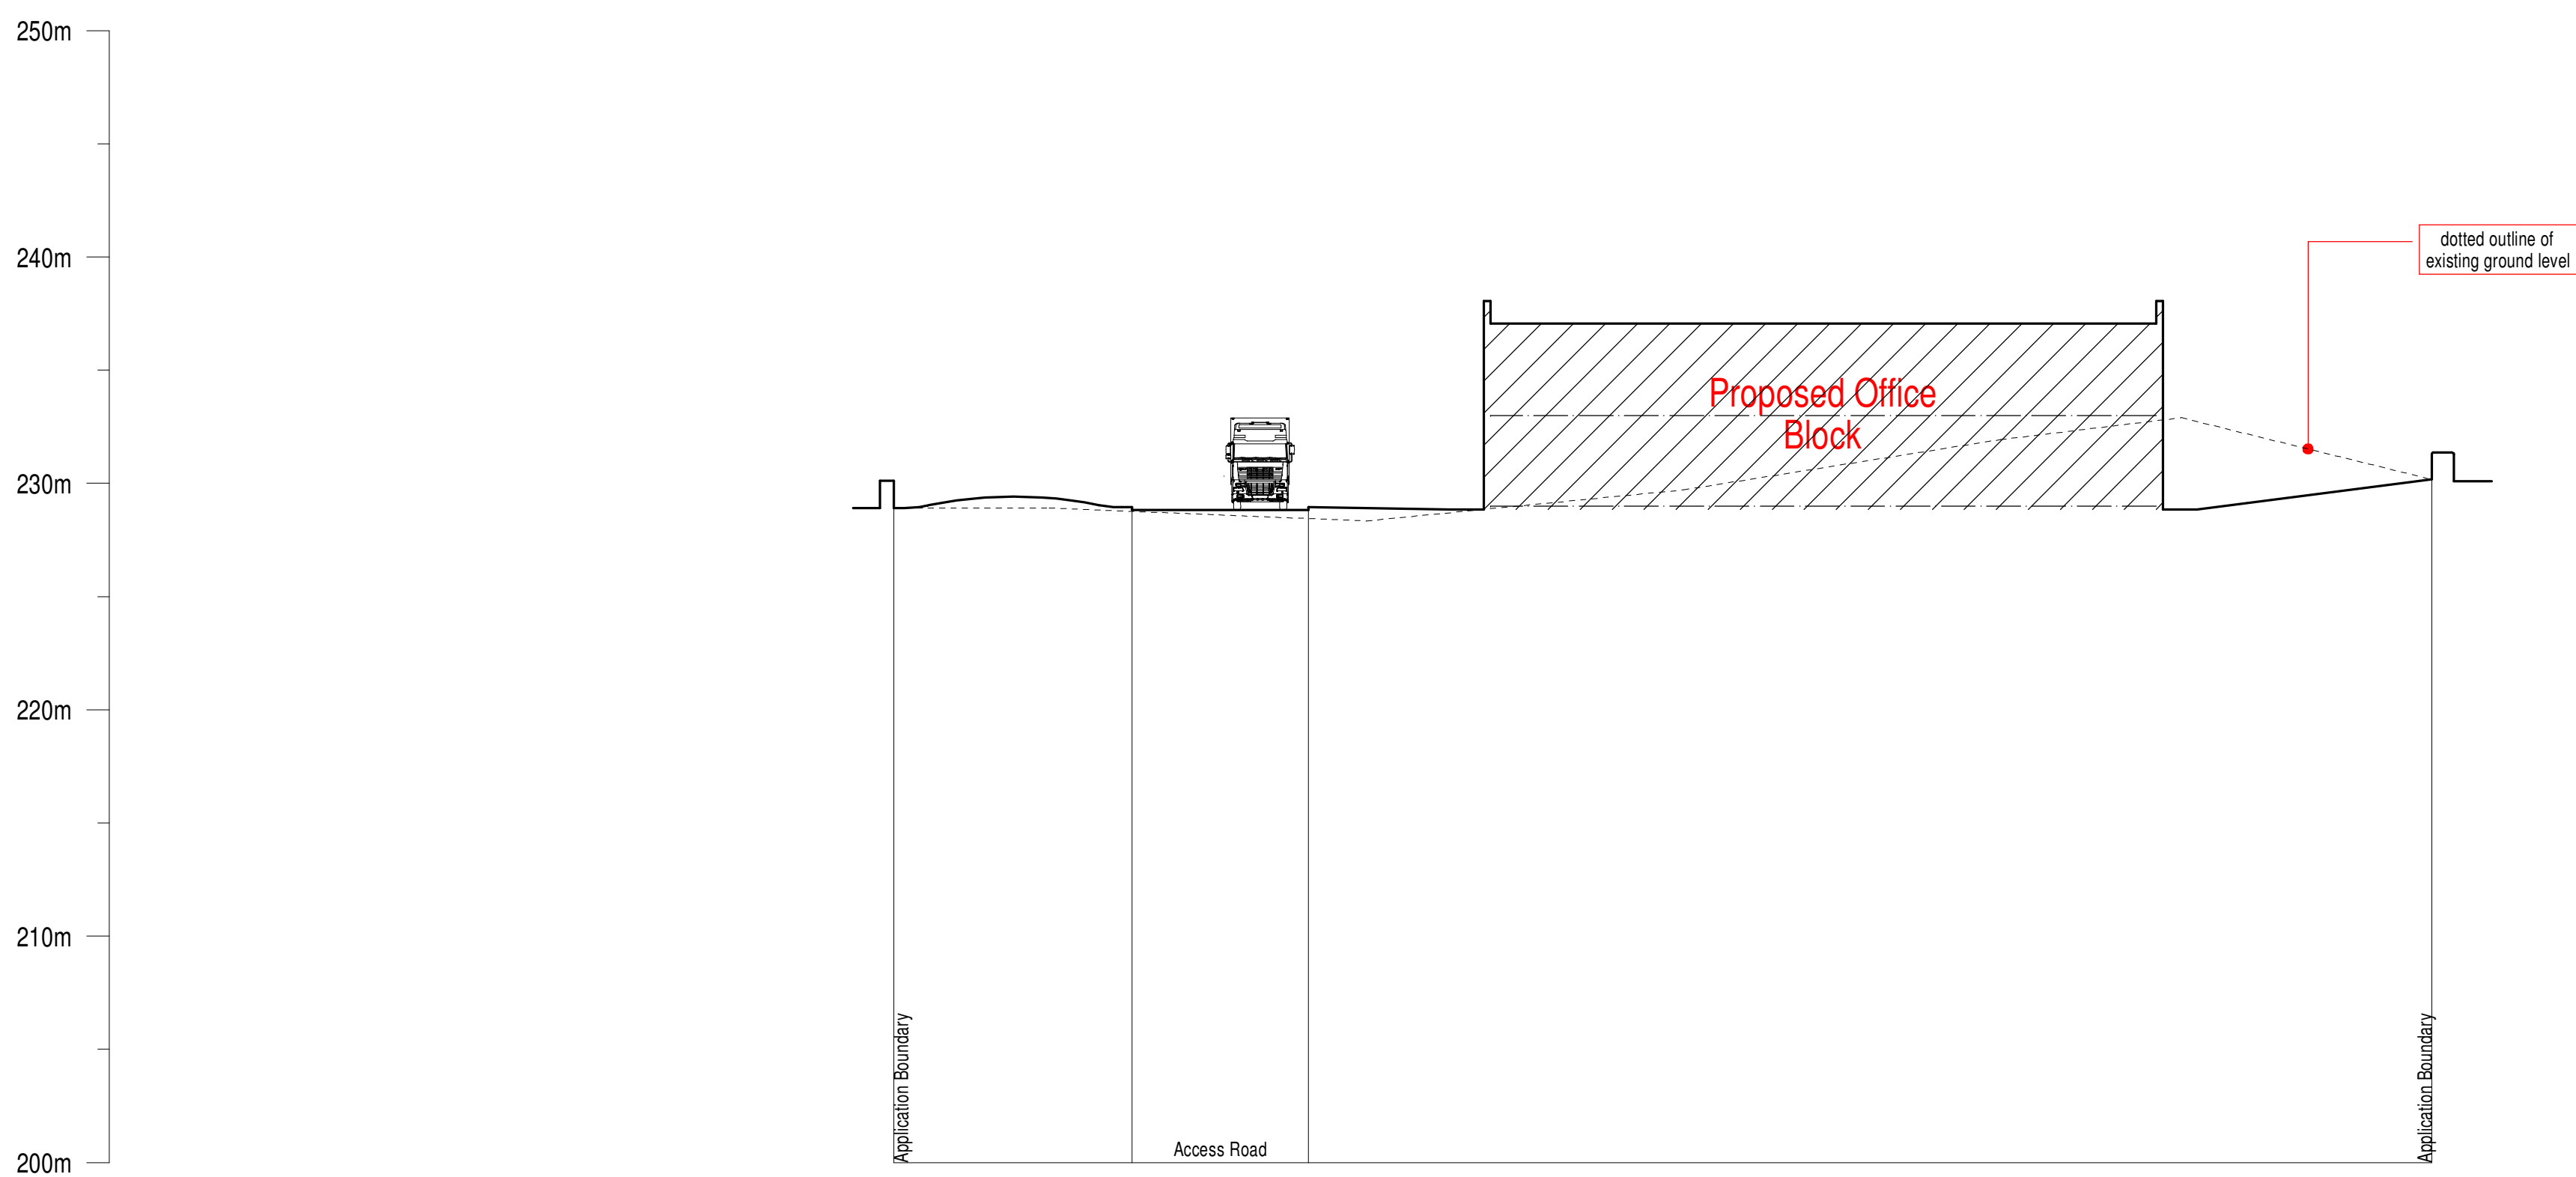


Site Section D-D

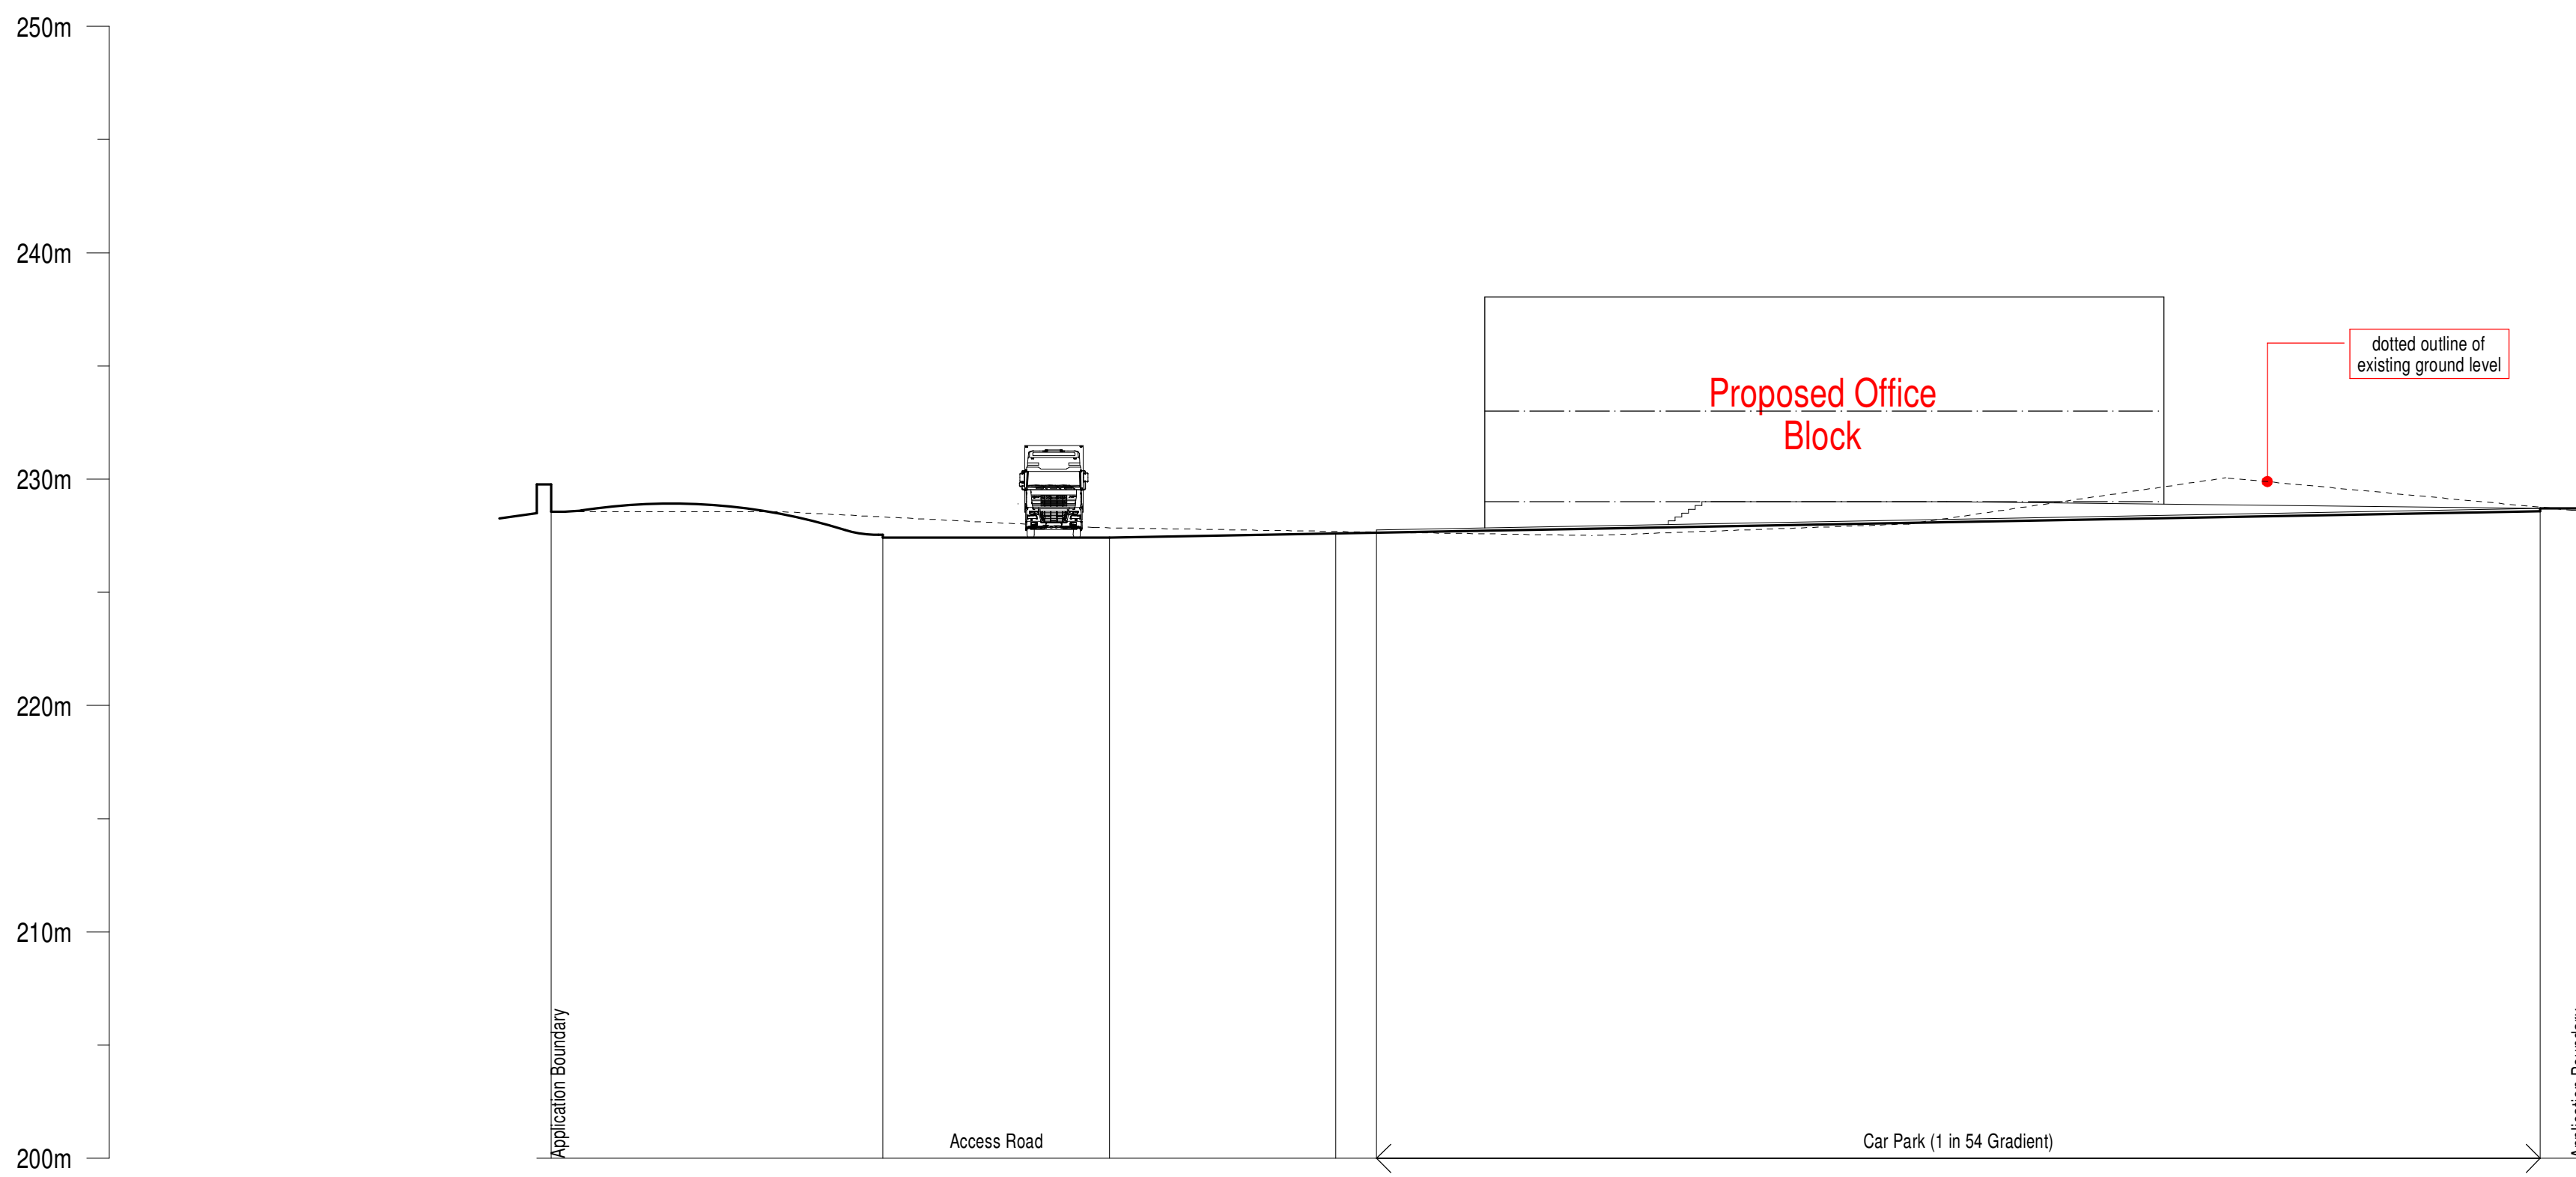


Site Section E-E

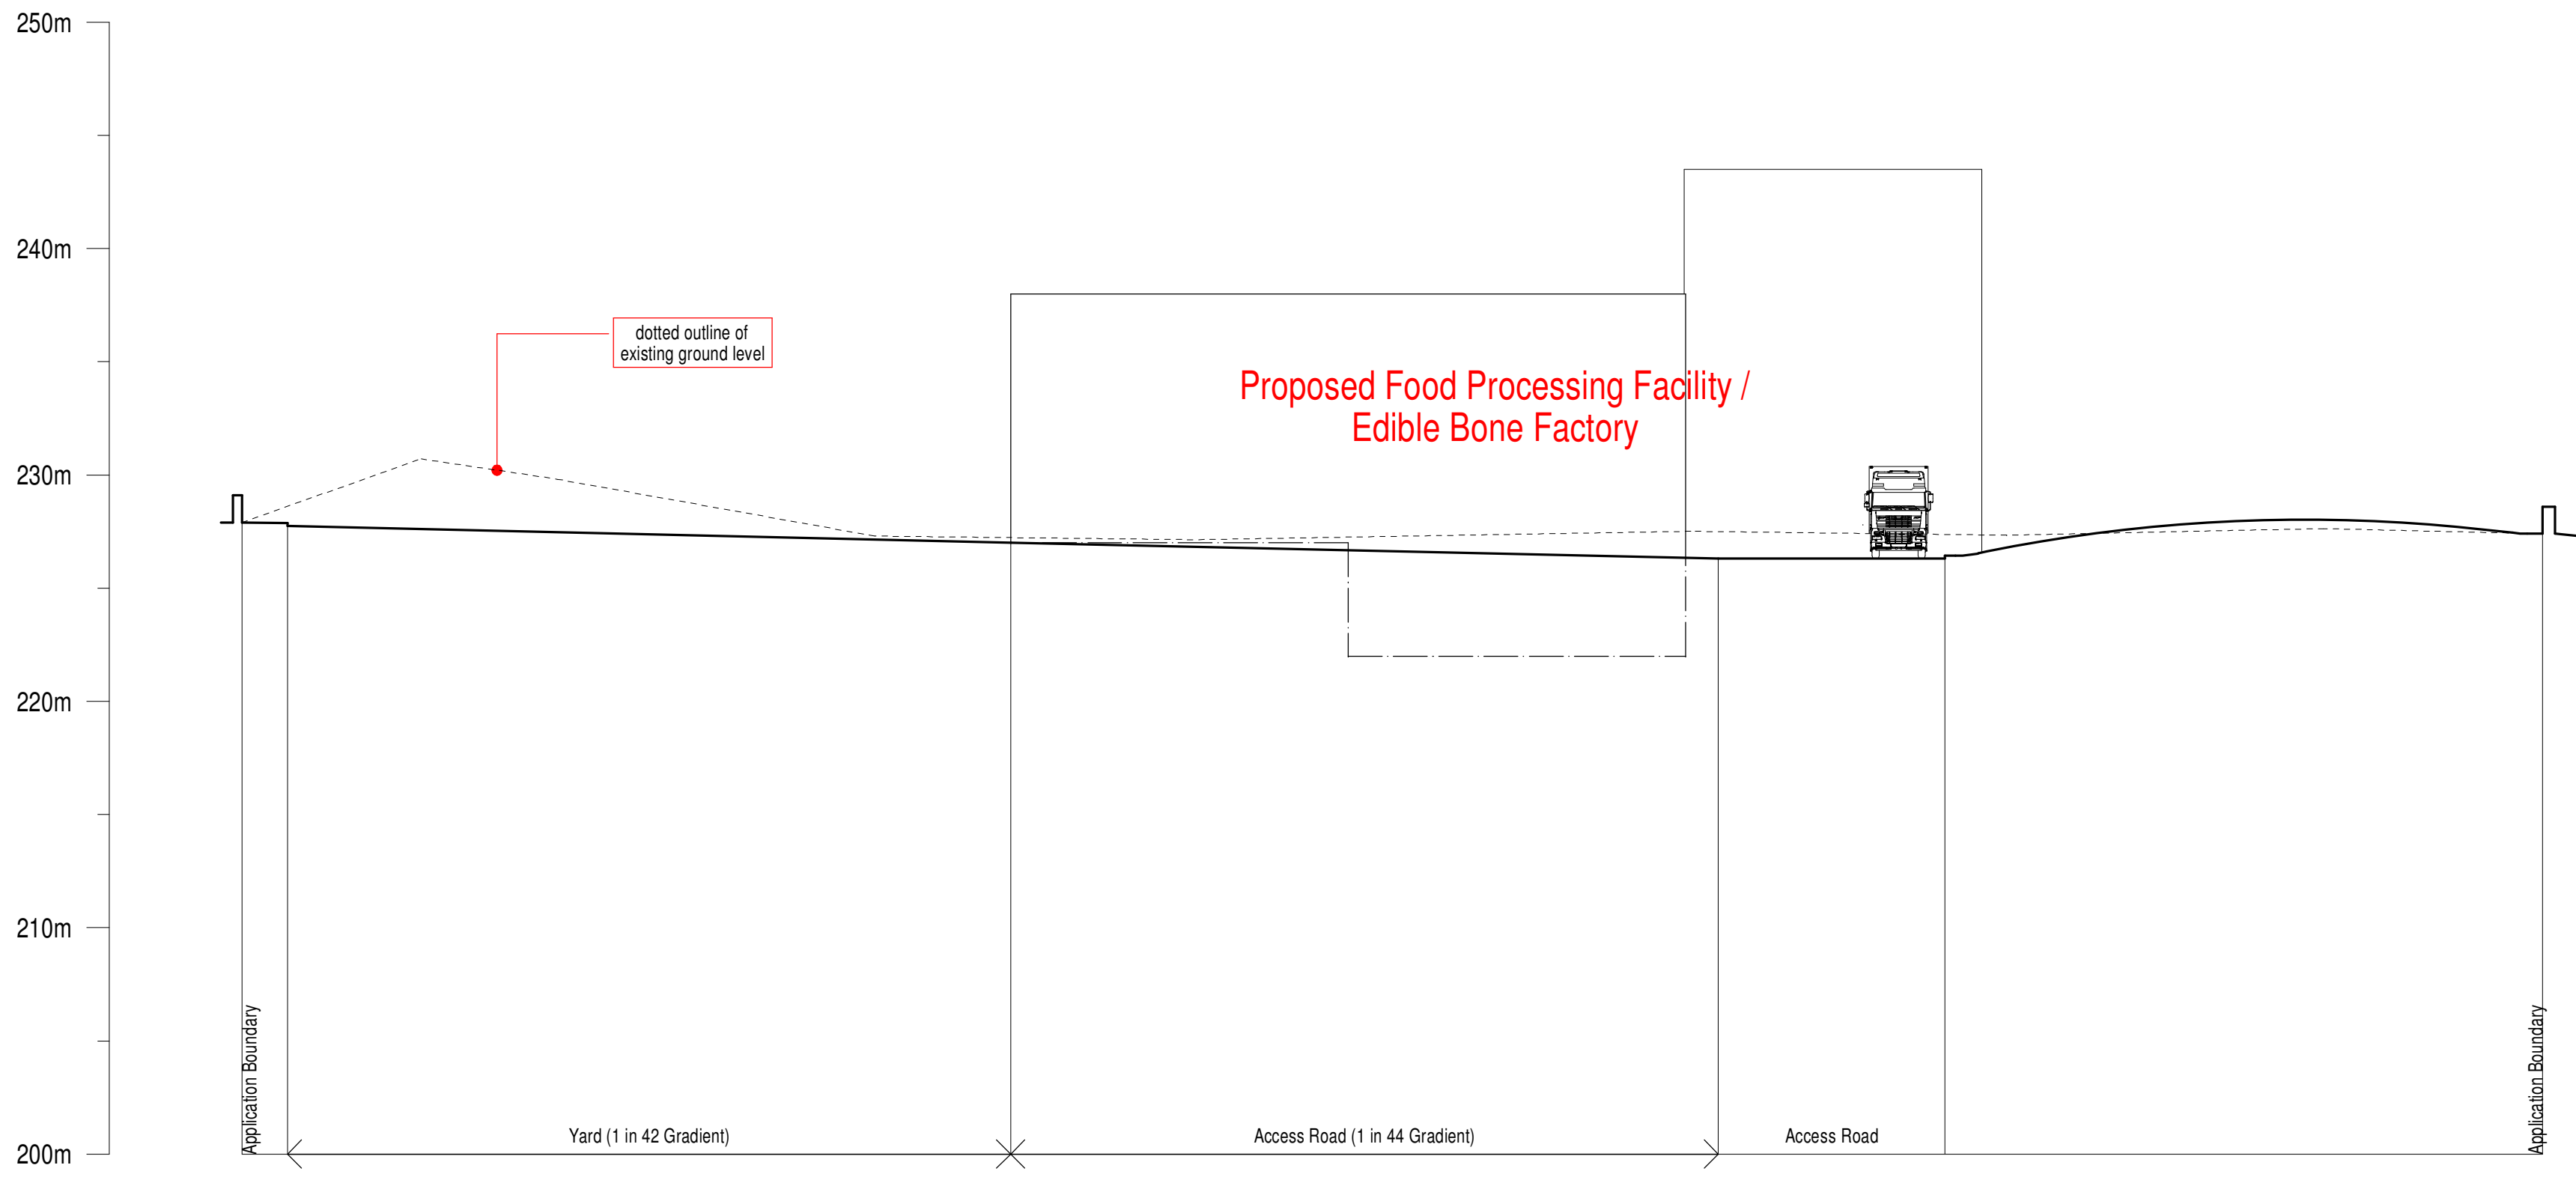


Site Section F-F

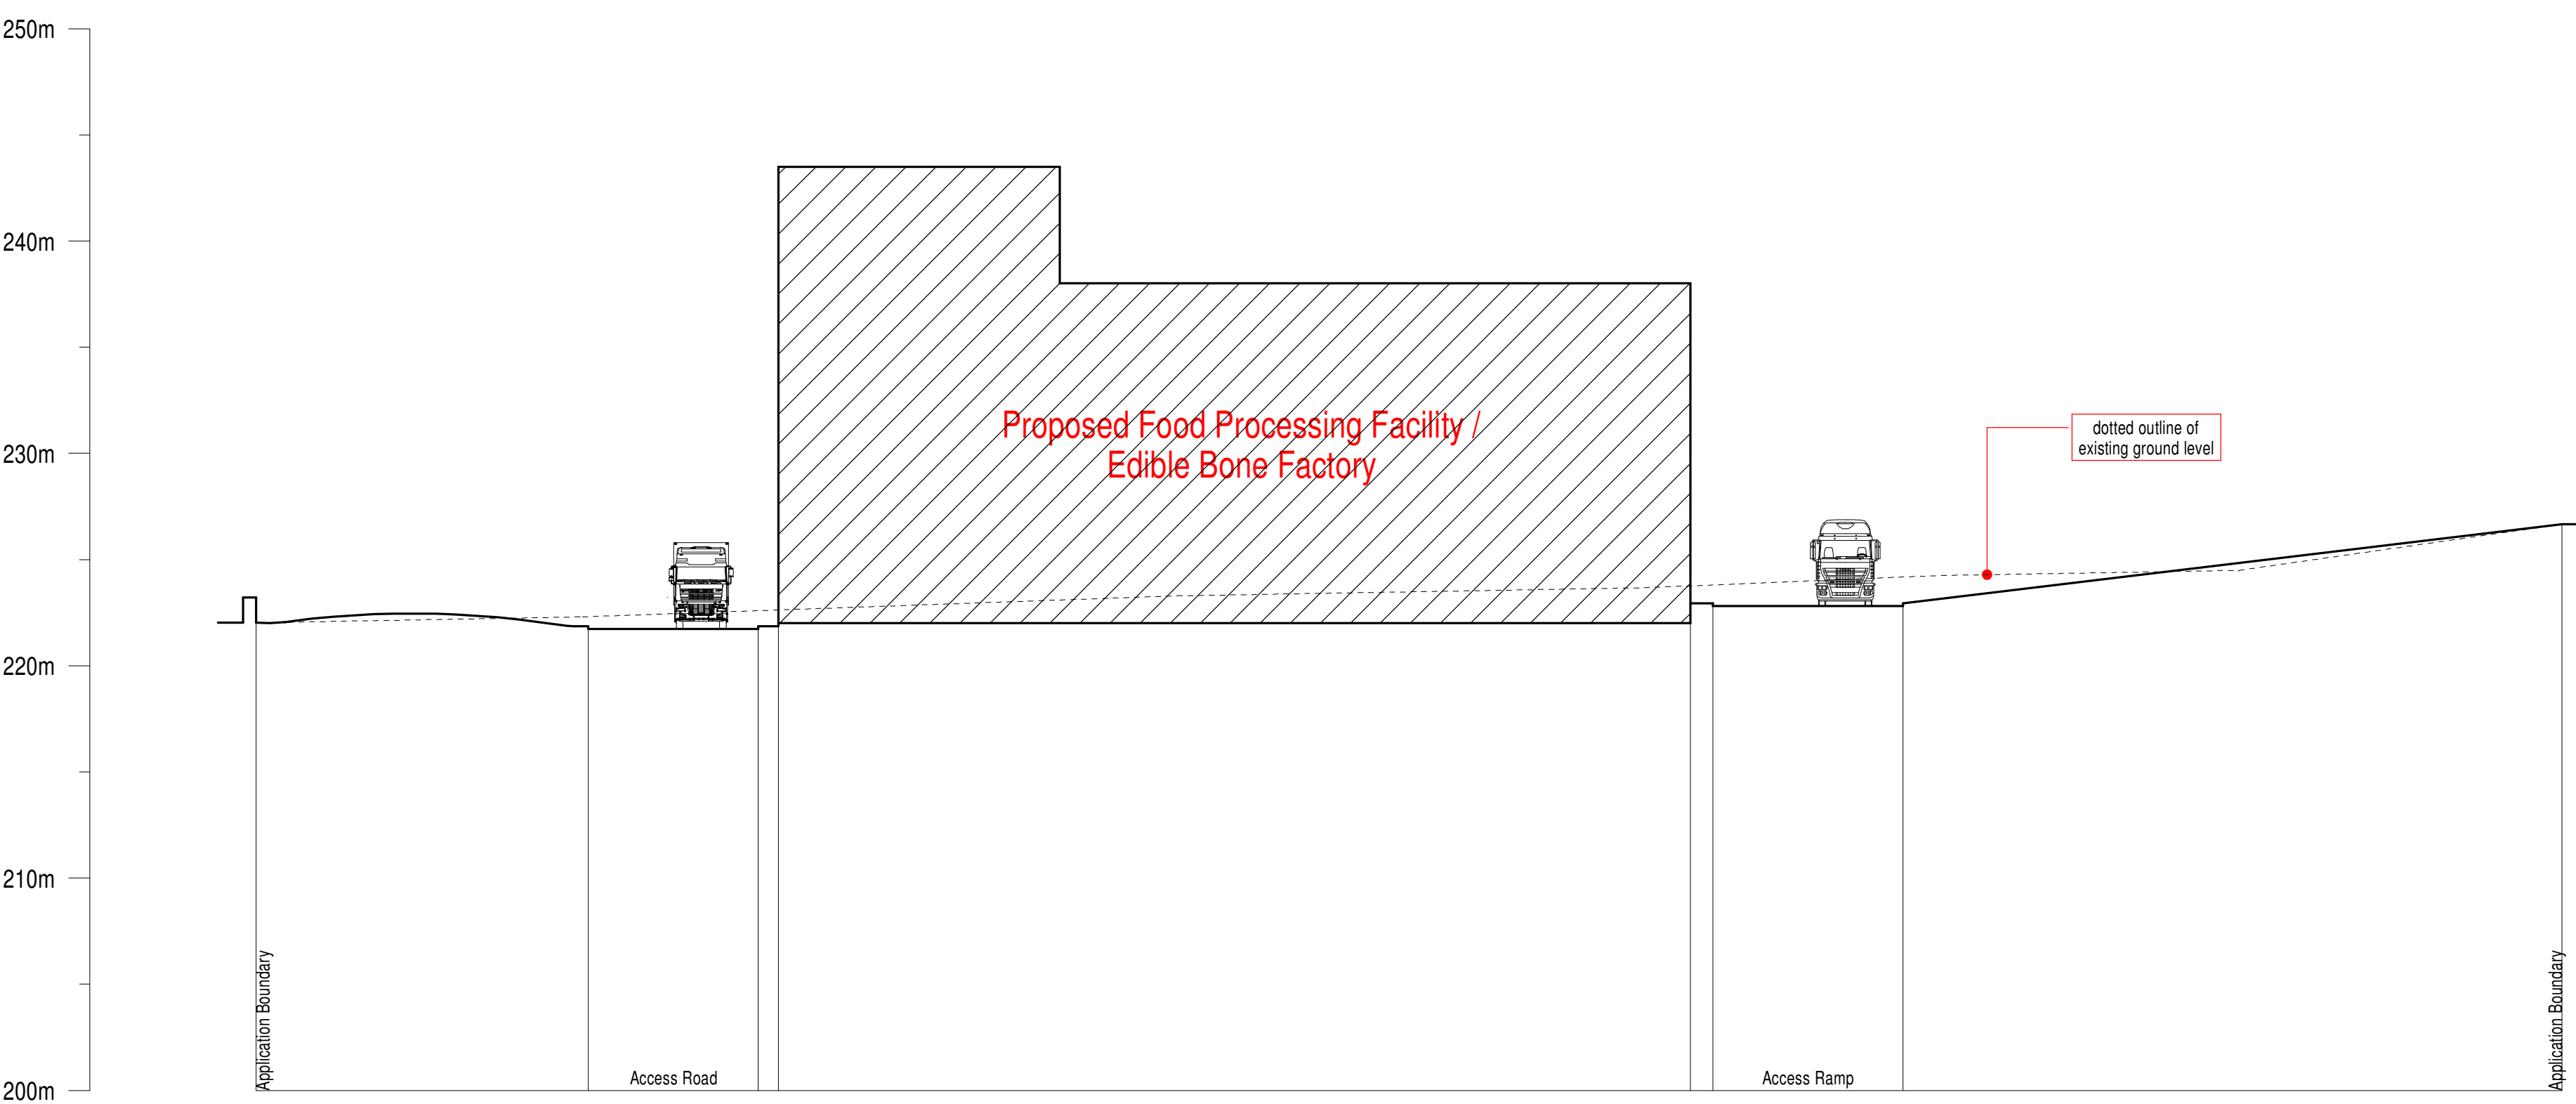

Site Section G-G

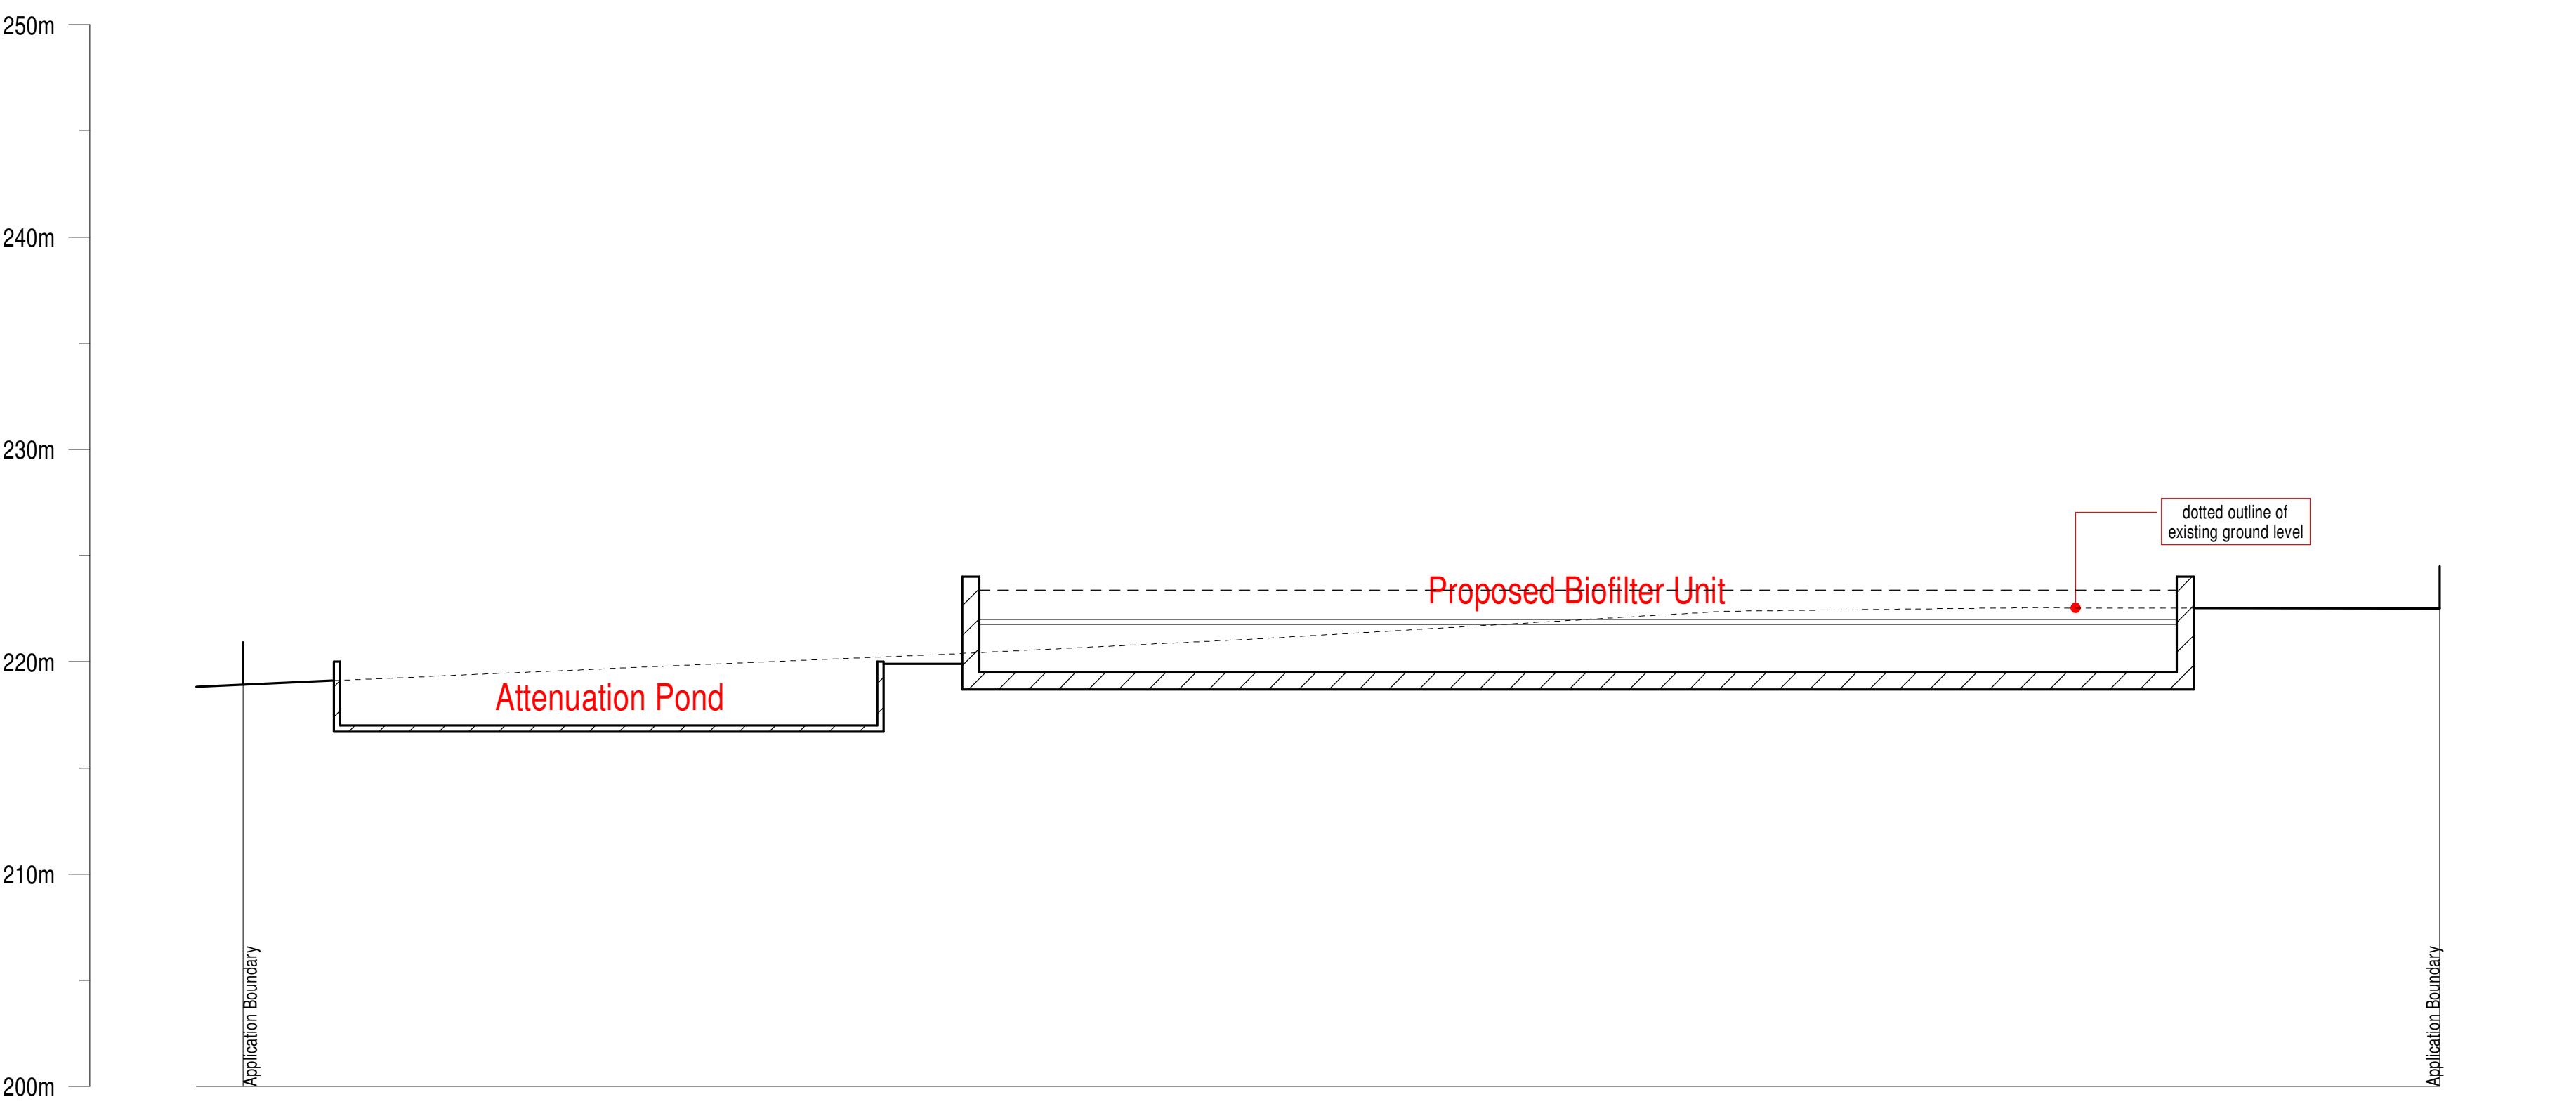

Site Section H-H

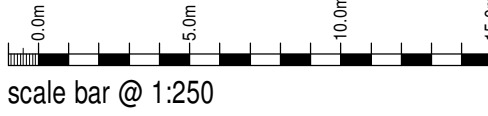

Advanced Proteins

Proposed Food Processing Facility /
Edible Bone Factory @
Bones Lane, Cheddleton
Stoke-on-Trent,
Staffs, ST13 7BT

Planning Conditions
Site Sections D - H

Rev	Rev	Scale
February 2025	A0	1:250
2024-2875-03	-	RG

SAMMONS
Architectural Ltd

10 Cawdy Buildings, Fountain Street, Leek, ST13 6LP
Telephone: 01538 386002
E-mail: info@sammsonpld.co.uk
Web: www.sammsonpld.co.uk

This drawing is copyright.
All dimensions must be checked prior to commencement.