

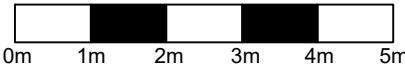


Cross Section

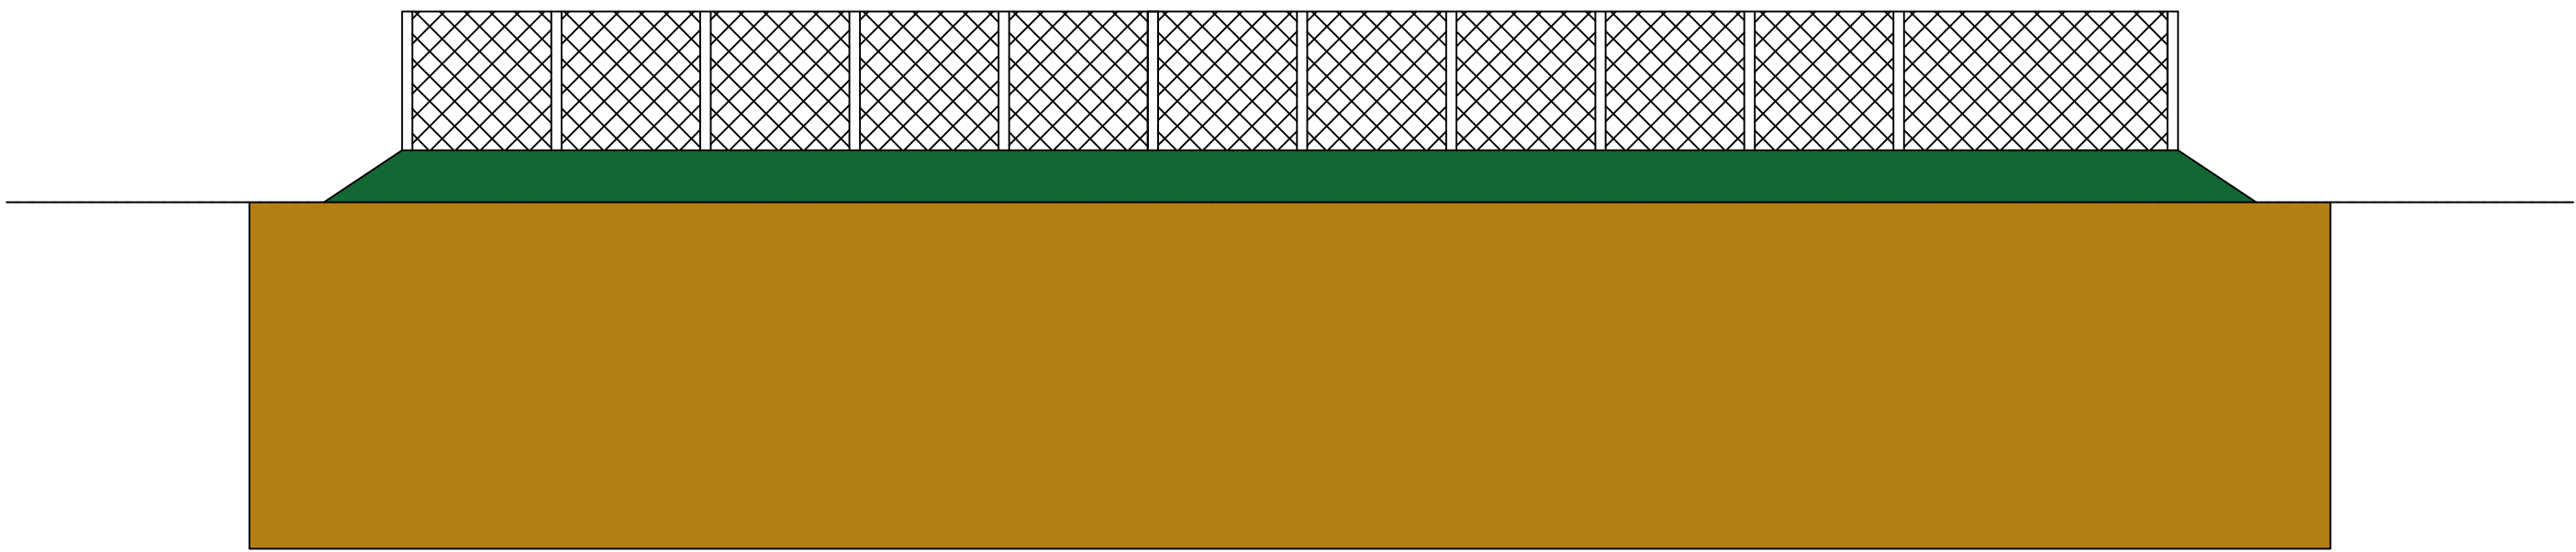

Scale 1:100 at A2

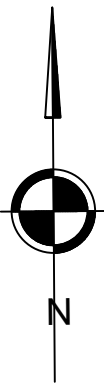

Client: A&C Lovatt
Sprinks Farm
Dingle Lane
Rushton Spencer
Macclesfield
SK11 0RX

Job Ref: Slurry Store
EJG