



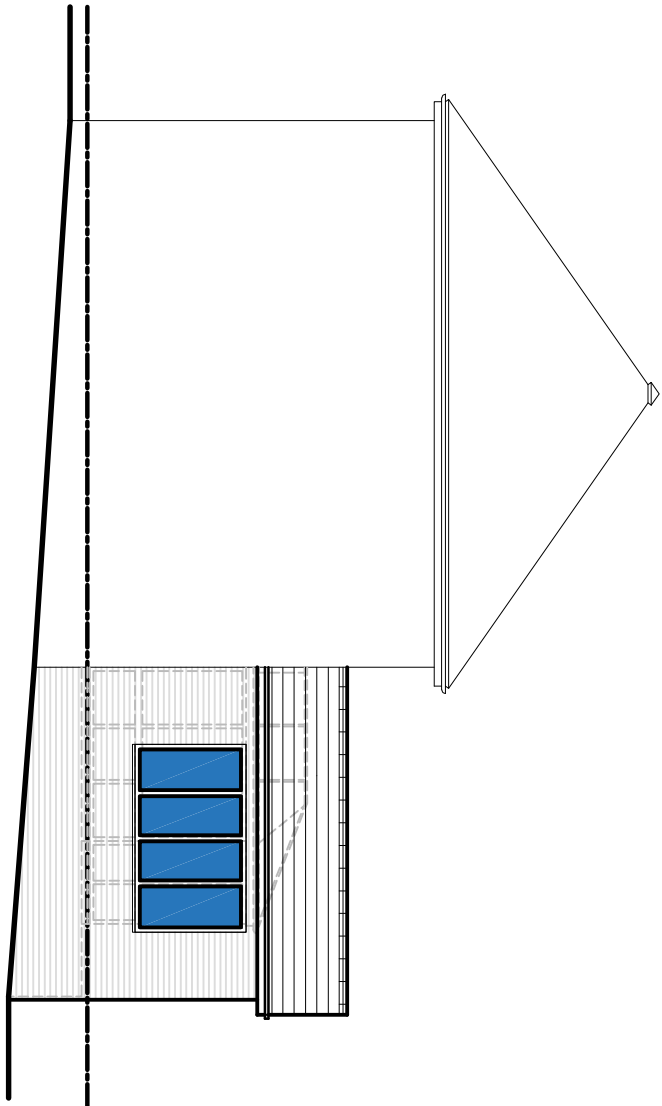


Proposed Rear Elevation
1:100

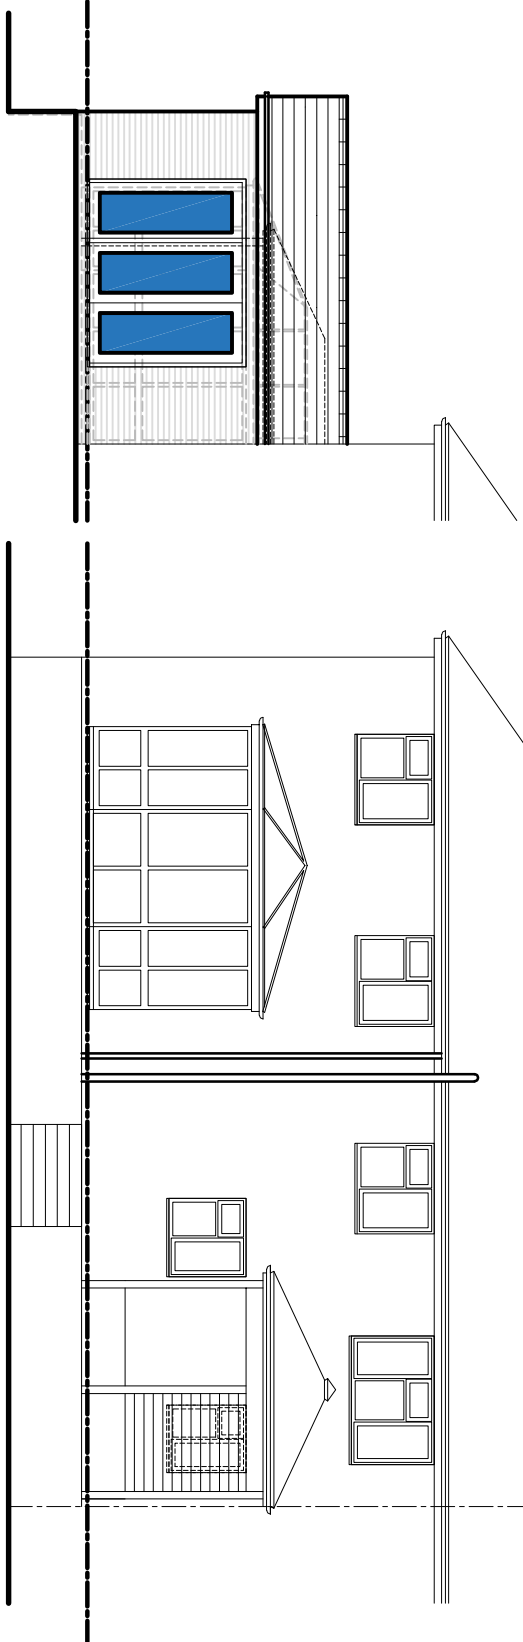


Proposed Side Elevation
1:100



Proposed Side Elevation
1:100

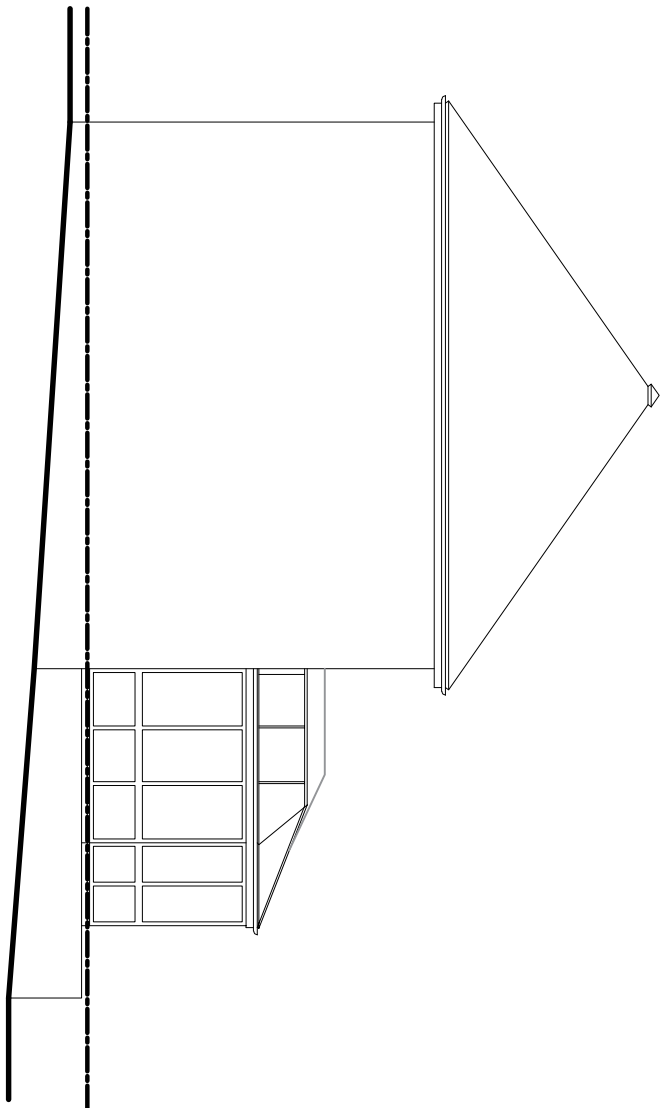

Existing Rear Elevation
1:100


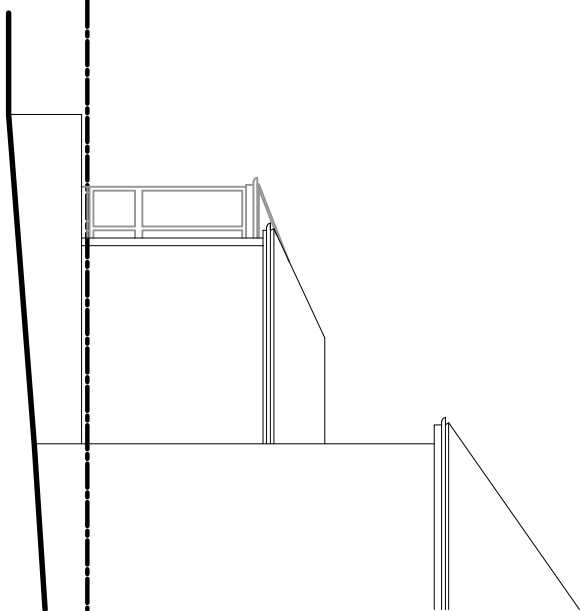


Existing Side Elevation
1:100




Proposed Ground Floor 1:50

Scale Bar 1:50

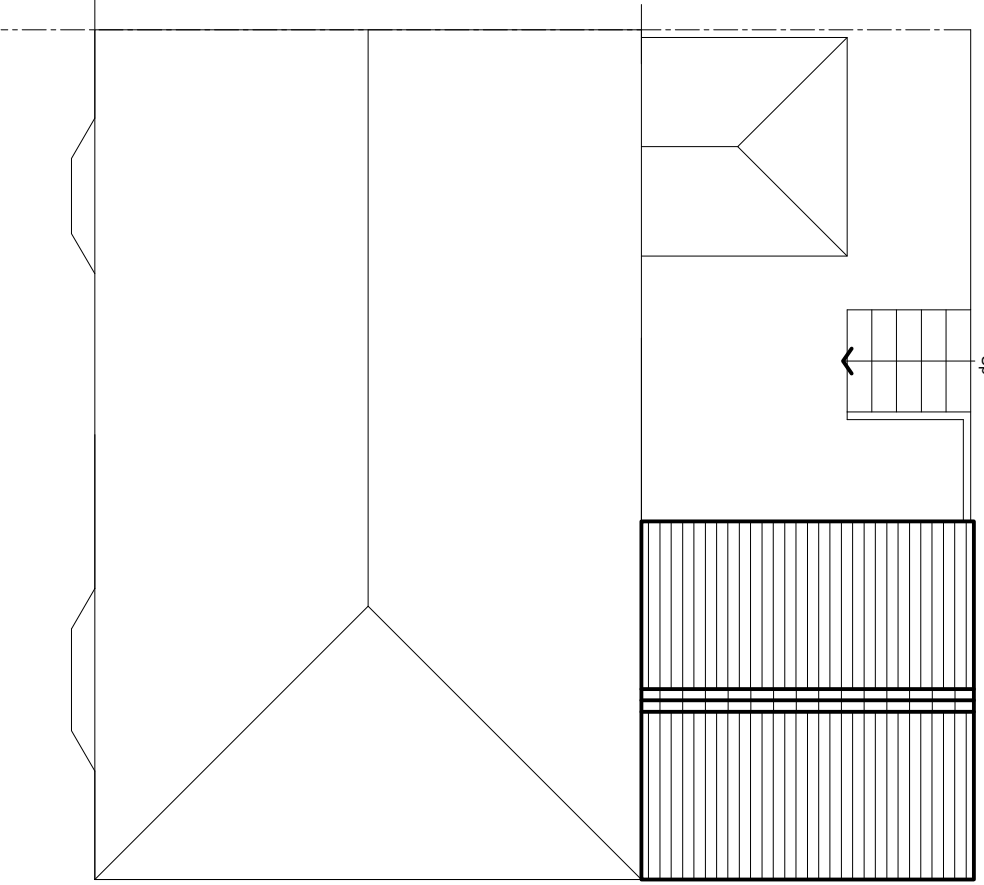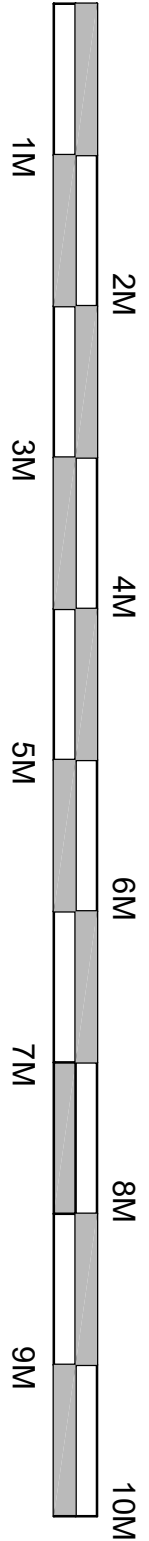

Roof Plan 1:100

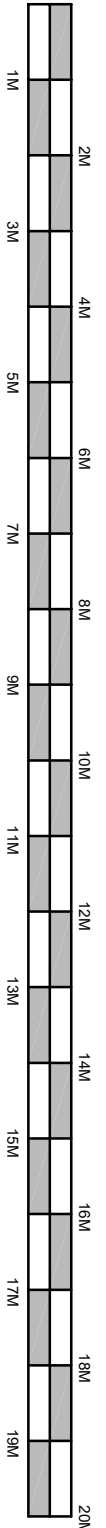


Scale Bar 1:100



Proposed Ground Floor

Scale Bar 1:500

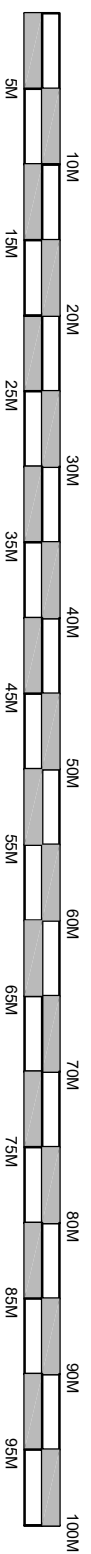


Existing Ground Floor
Plan



Location Plan 1:1250

Scale Bar 1:1250

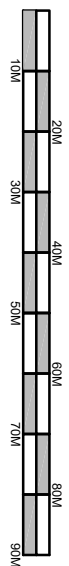

Produced on 26 February 2026 from the Ordnance Survey National Geographic Database and incorporating approved revision available at this date.
This map shows the area downloaded by 407231 341573 407231 341715 407231 341573
Crown copyright and database rights 2026 OS 100054135. Supplied by copyright holding as UnPunishedMaps.com a licensed Ordnance Survey partner (OS 100054135).
Data licence expires 26 February 2027. Unique plan reference: v2p/132929/853004

Mr D. Keates

Proposed Rear Extension and
alterations at 8 Tythe Barn, Alton
S-o-T, Staffs, ST10 4AZ.

Planning Drawing
Scale@A1 : 1:50, 1:100, 1:500
1:1250
February 2026

Rev A