





Elevation 1 - Front Elevation
1 : 50

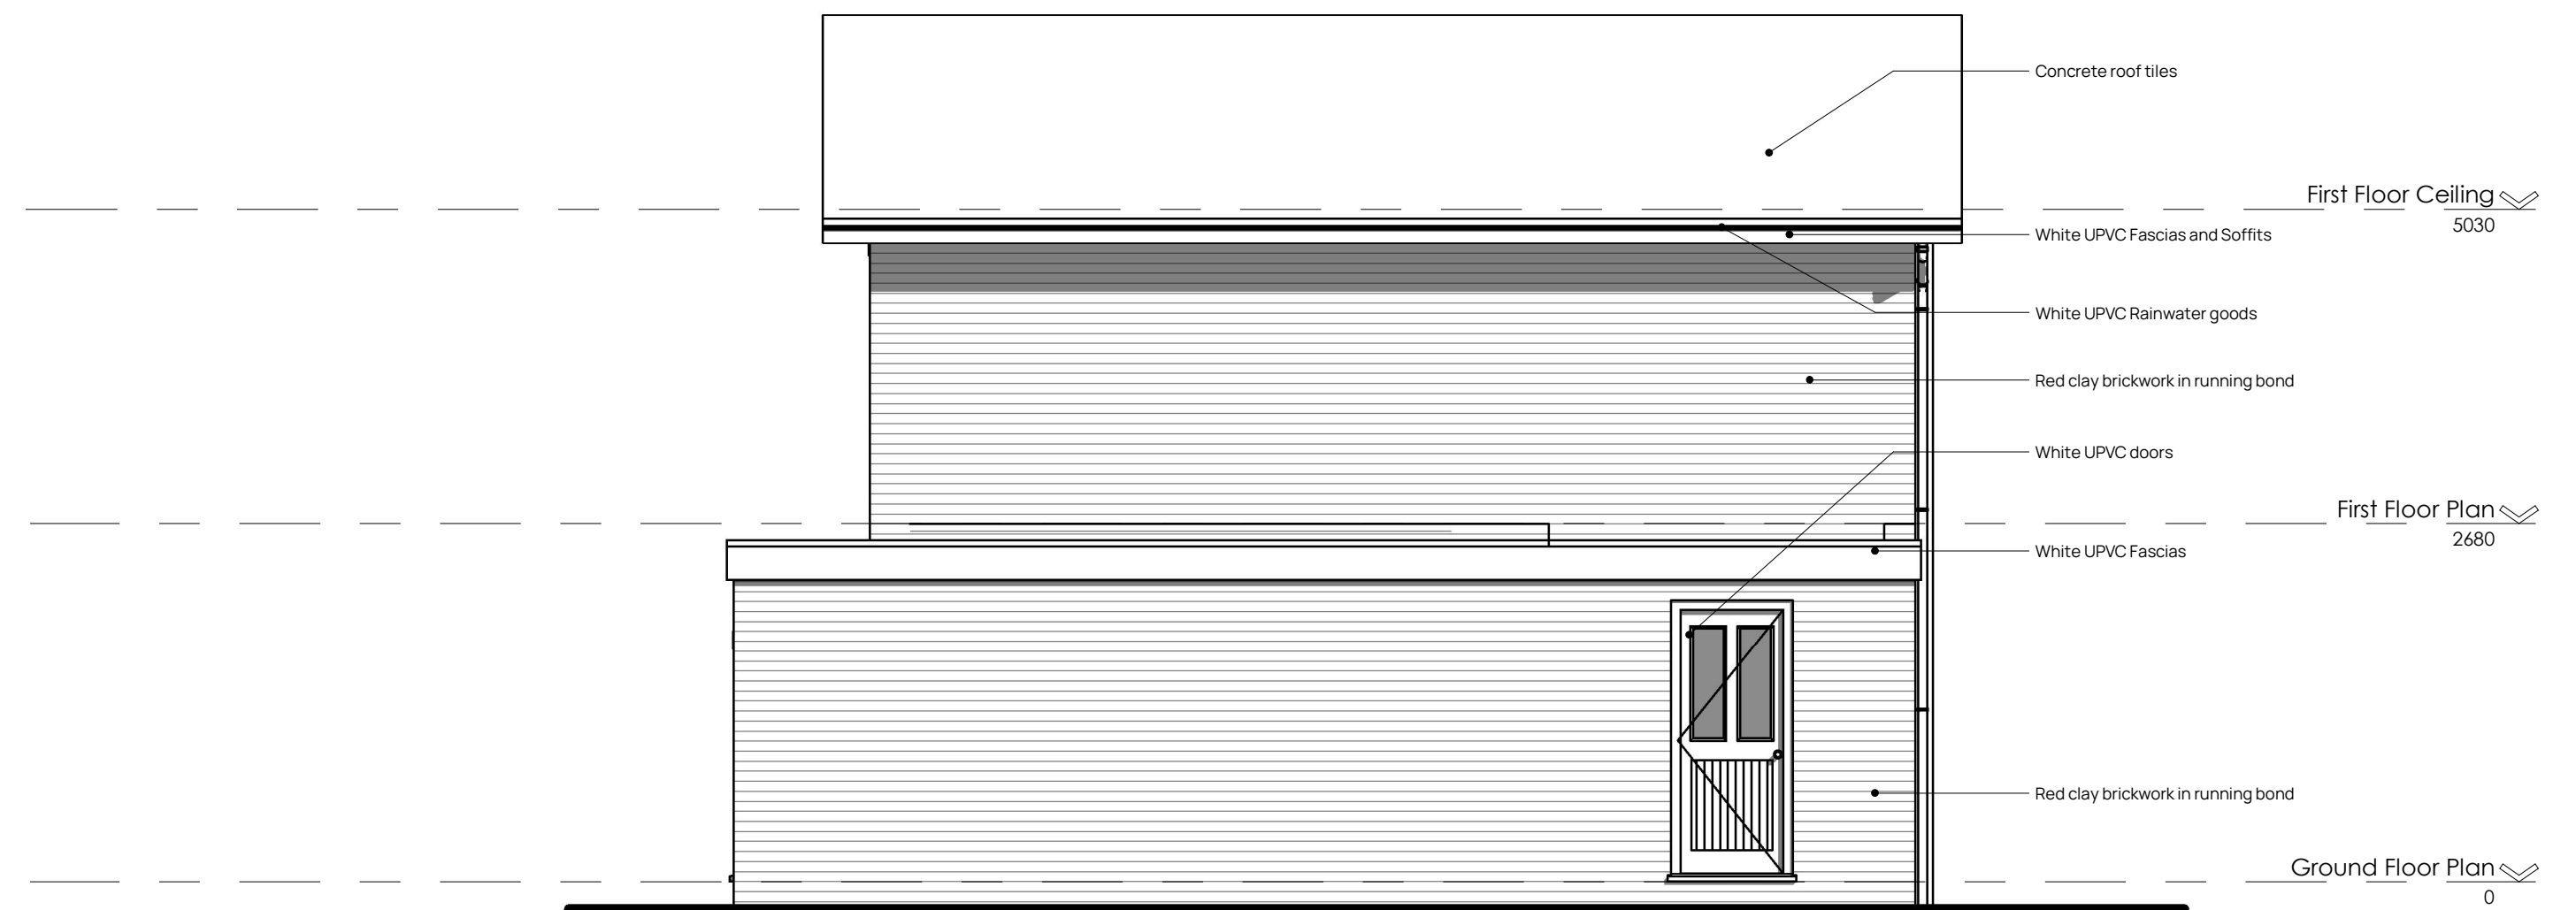

Elevation 2 - Side Elevation
1 : 50



Elevation 3 - Rear Elevation
1 : 50

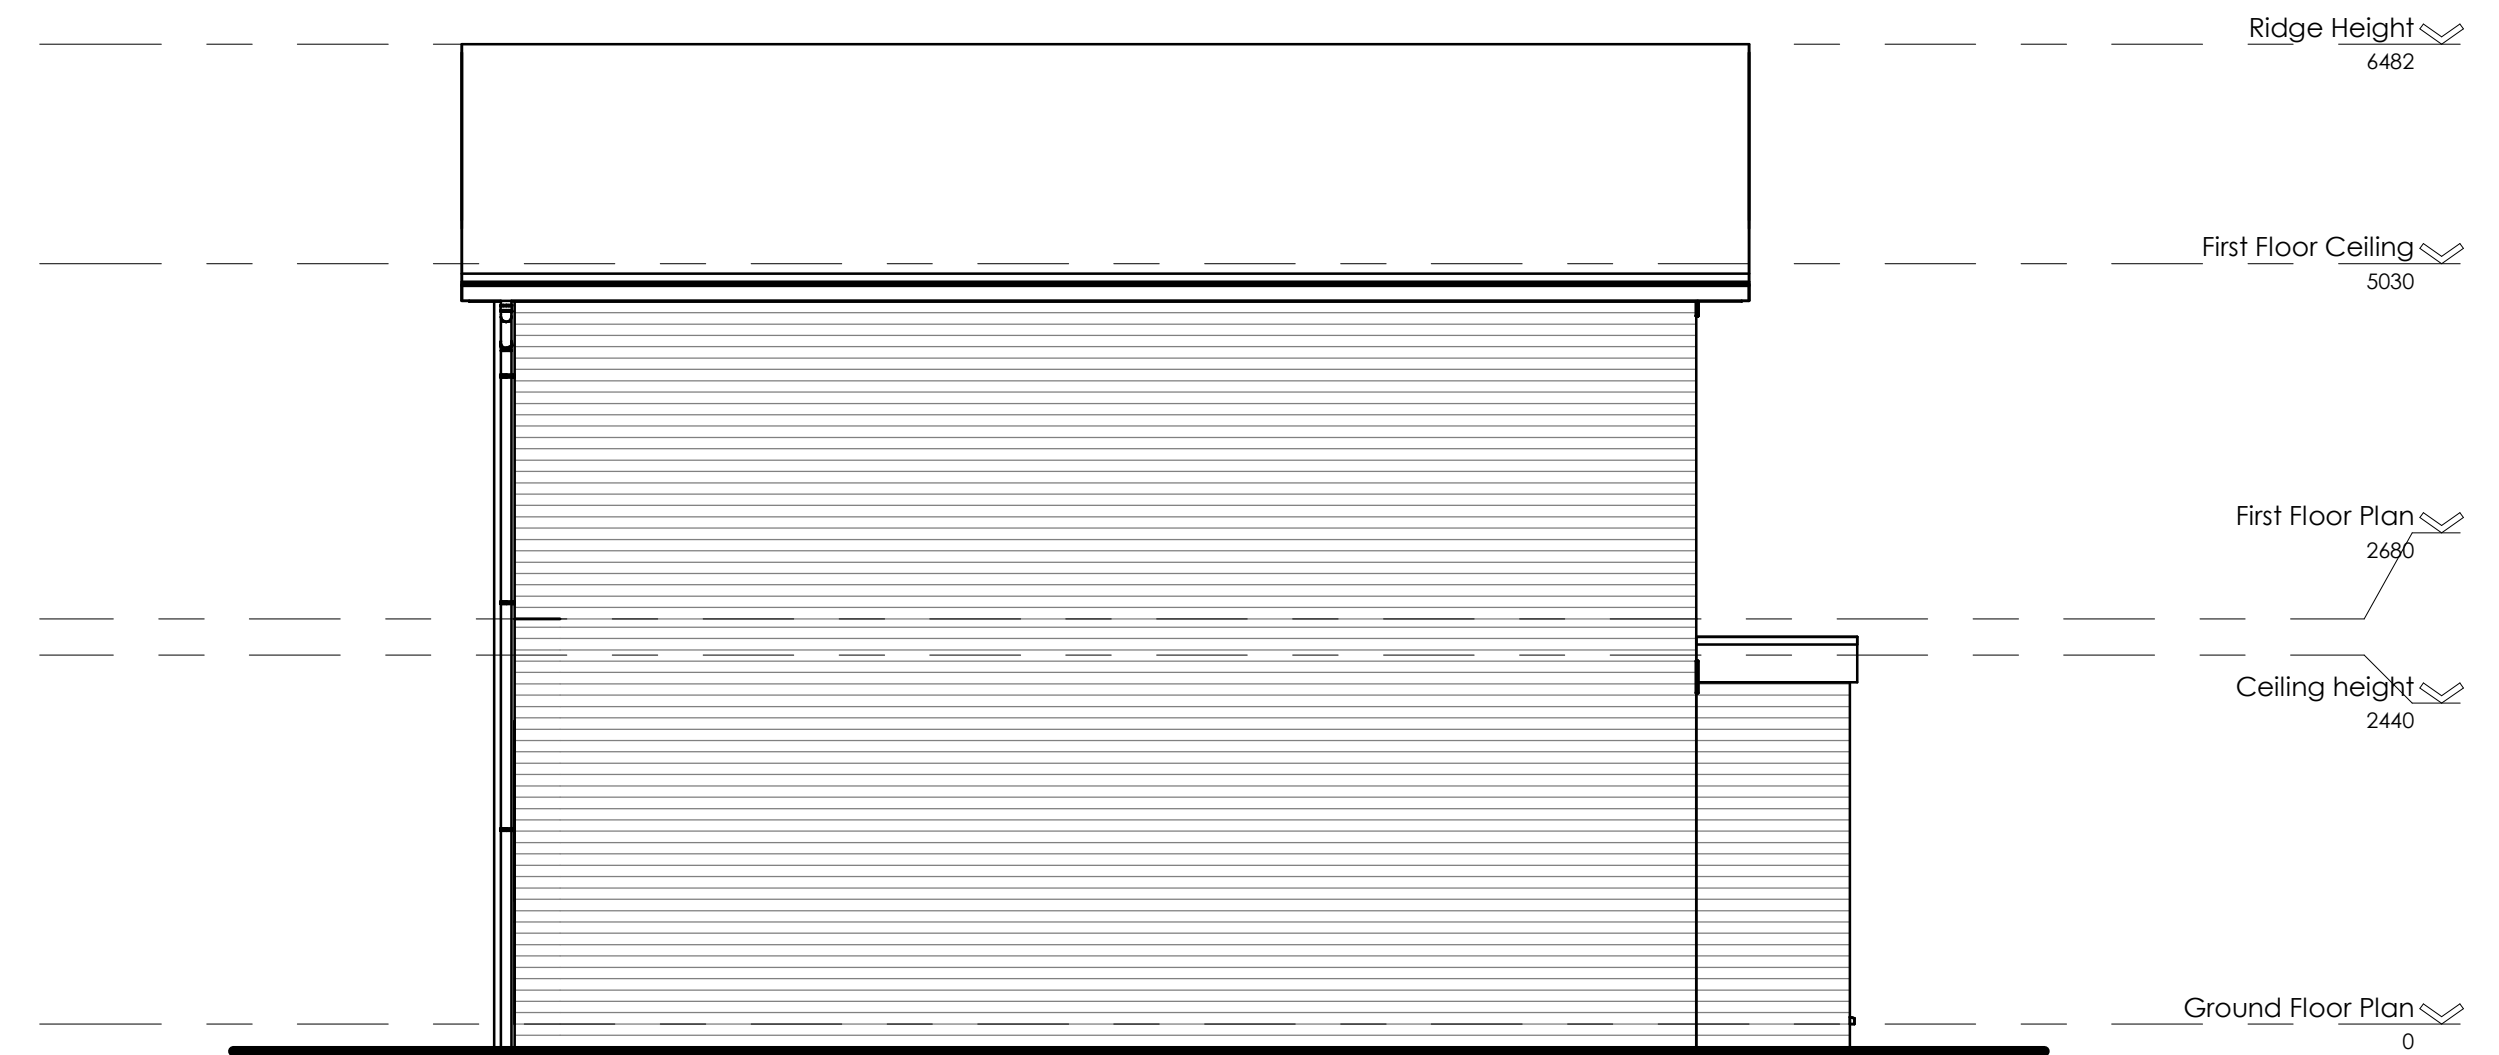

Elevation 4 - Side Elevation
1 : 50