

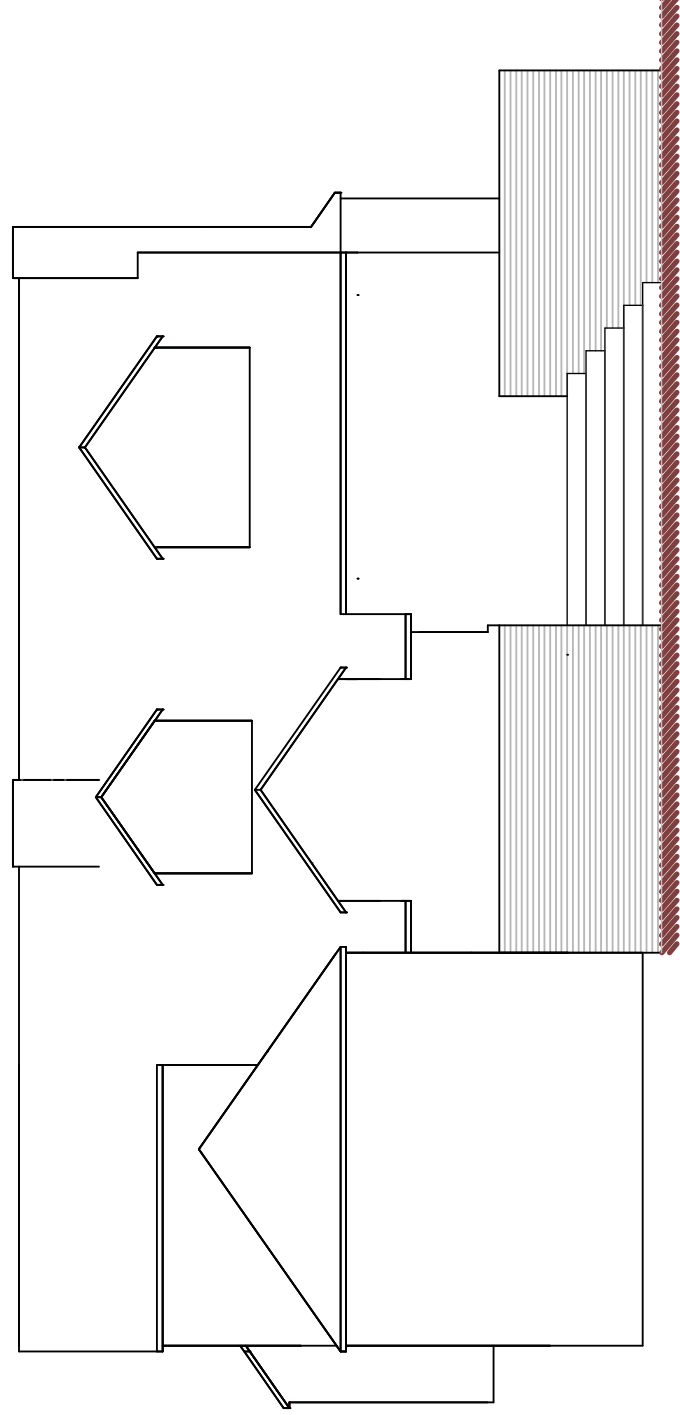
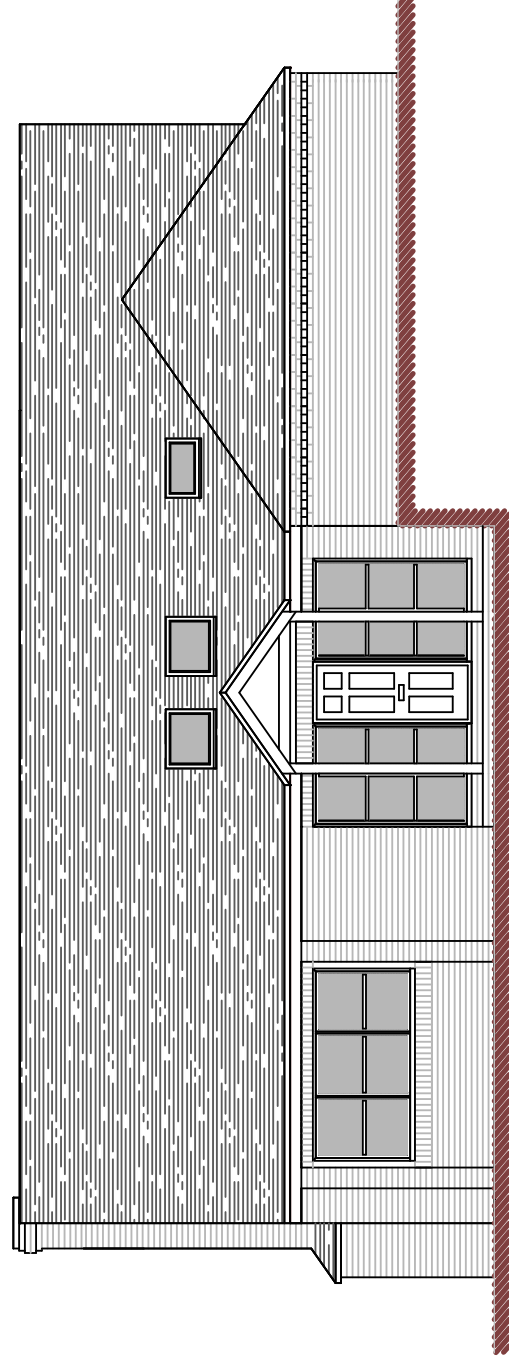
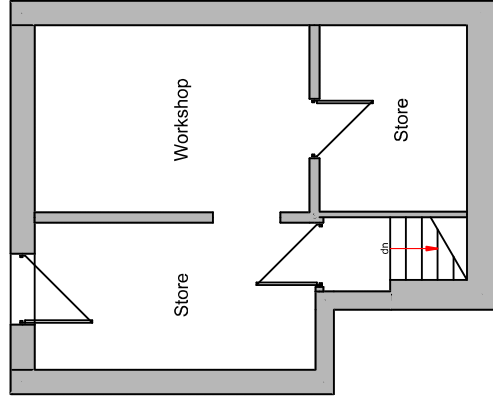
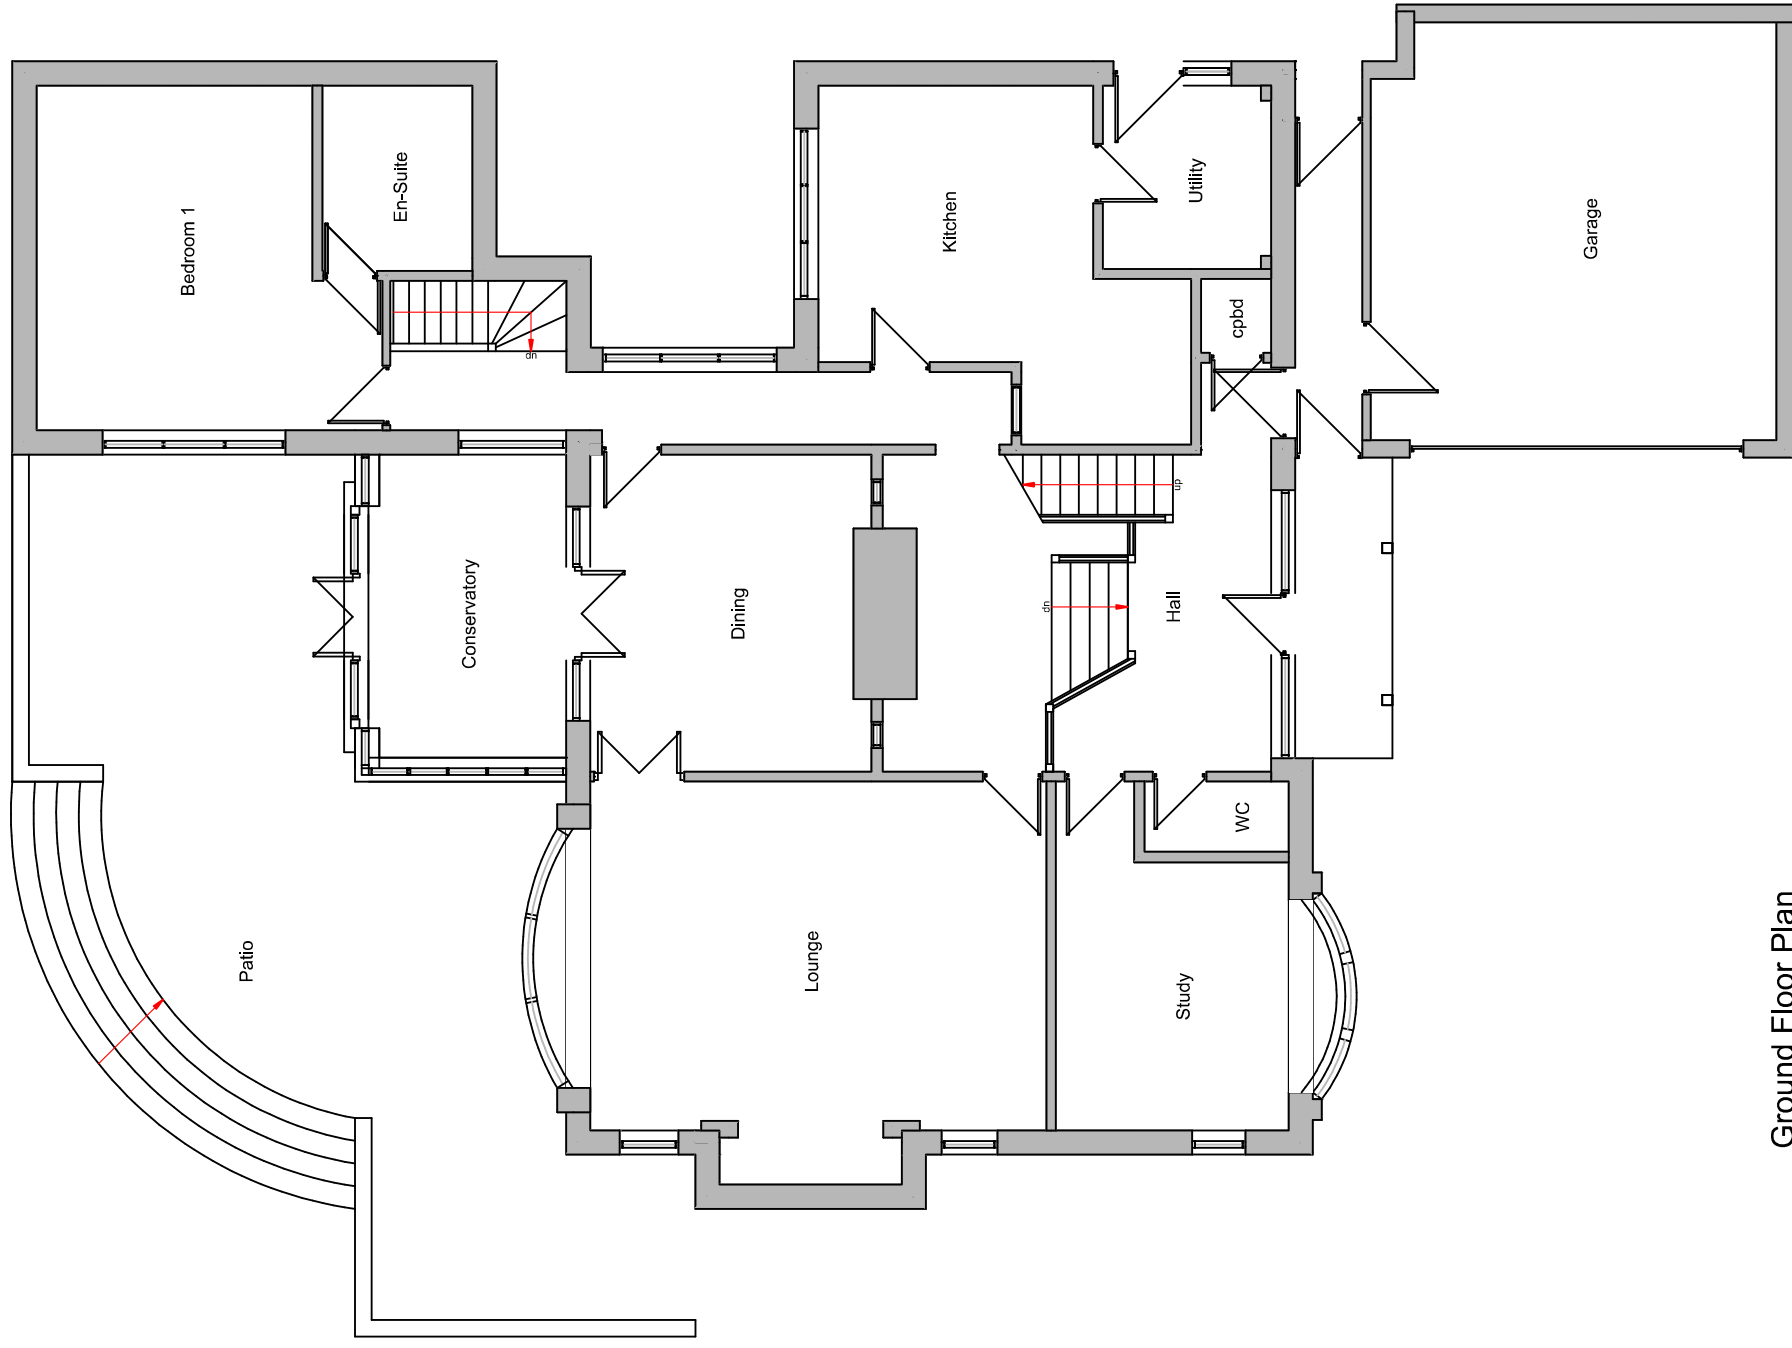


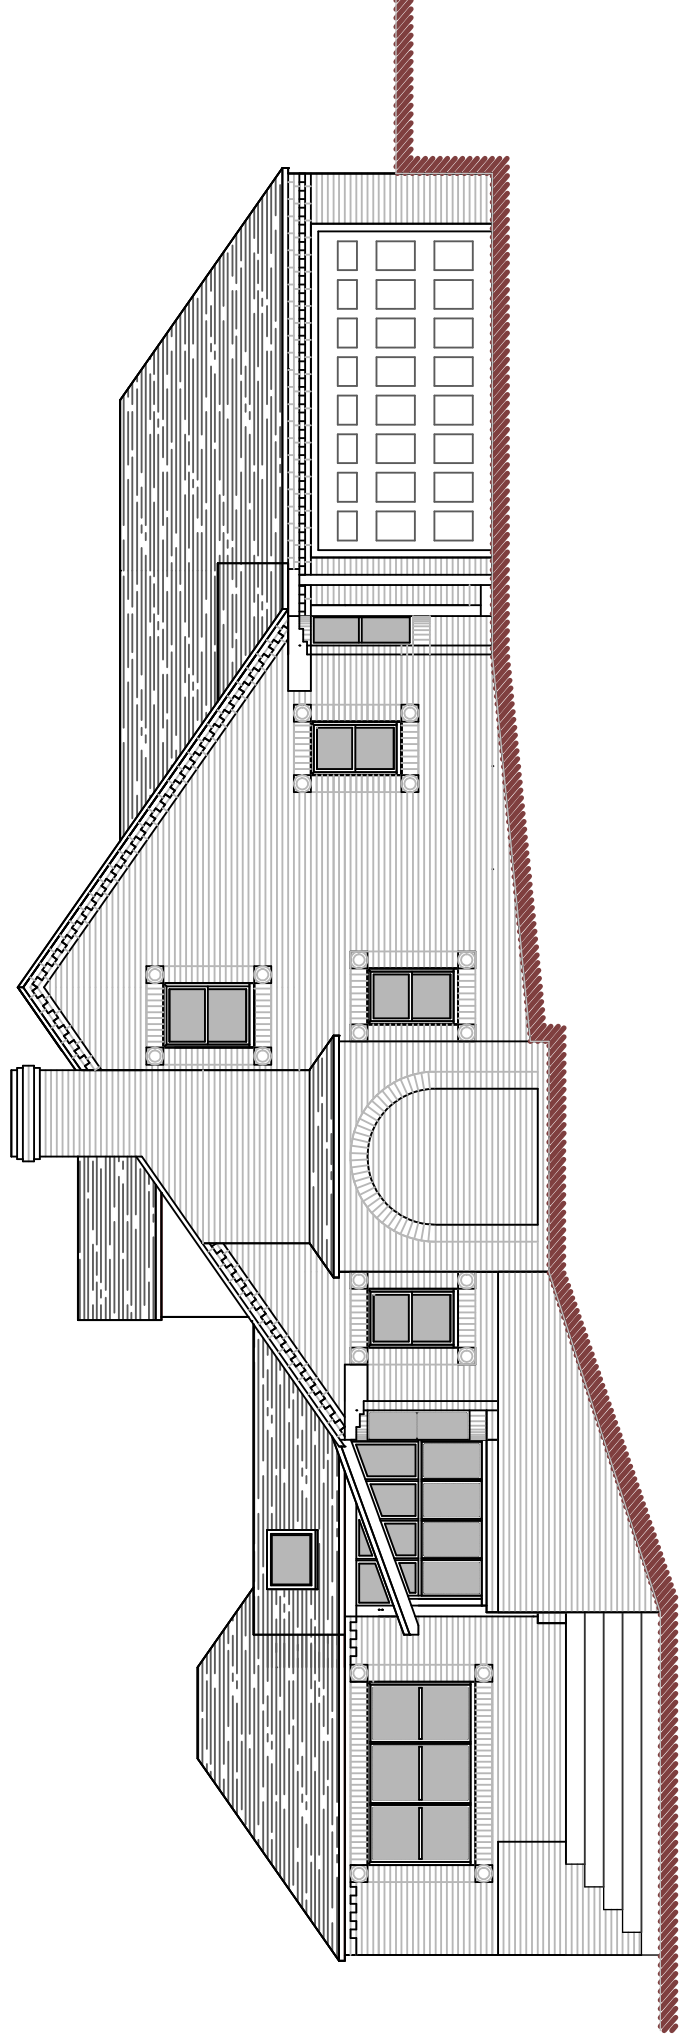

**DBD Architectural
Consultancy Ltd ©2026**

1. Copyright is vested with DBD Architectural Consultancy Ltd.
2. All dimensions to be checked on site before proceeding.
3. Contractor to check/adjust dimensions of new work to suit existing conditions.
4. Do not alter existing structure or details are plumb, square or level.
4. Contractor must notify the architect of any discrepancies before proceeding.
5. All drawings to be read in conjunction with all other contractors drawings and specs.

B	23.04.26	Plato added
A	03.03.26	Plato added
Rev	Date	Description

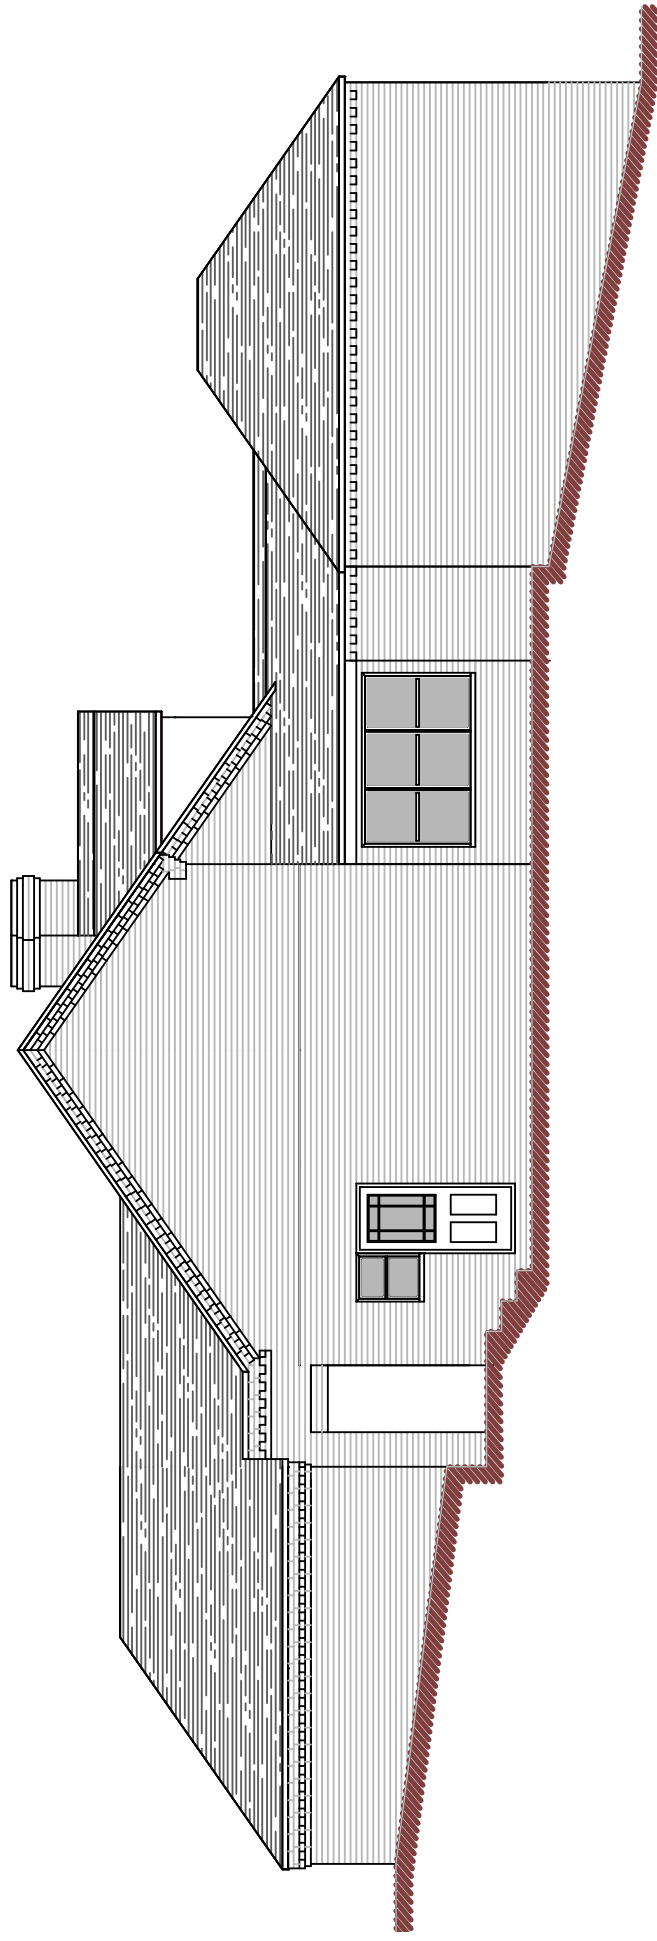

C Lindsey & I Smith
Willow Bank
Sandybrook Close, Leek
ST13 5SA

Single Storey Side Extension, Front Porch & Internal Alterations

Title:	Plans as Existing	
	Single: Planning	Job No: 2802
	Date: A2	Date: 10.02.26
Scale: 1:100		Drawing Number: PL 02B