
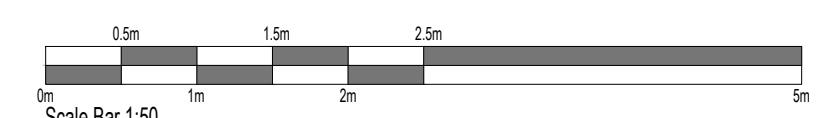
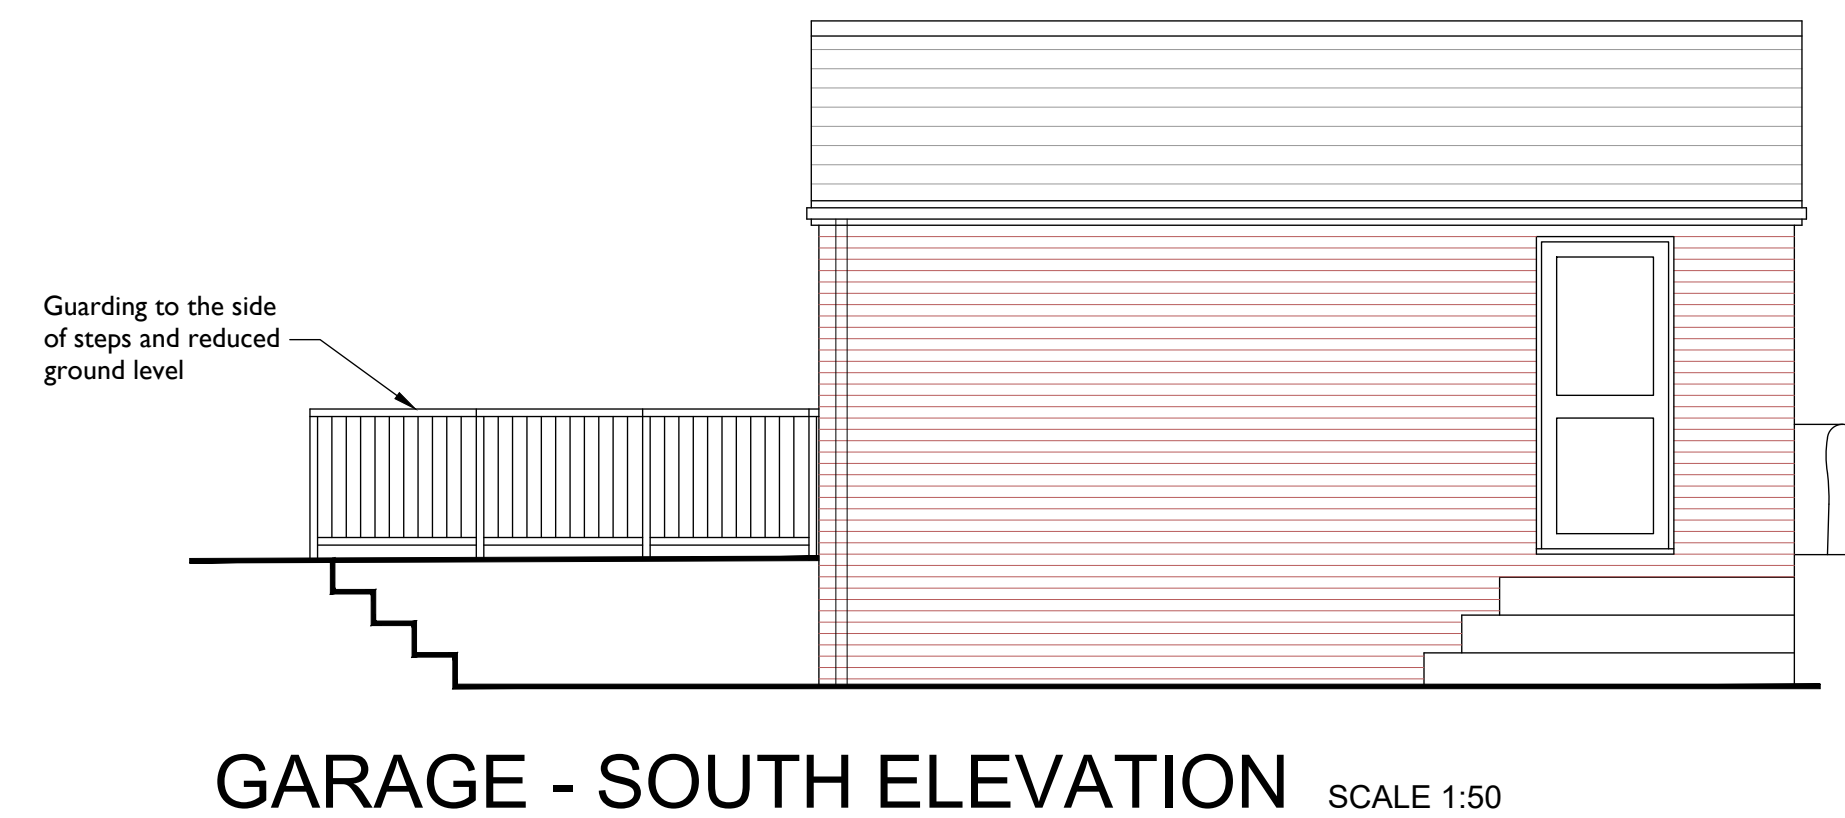
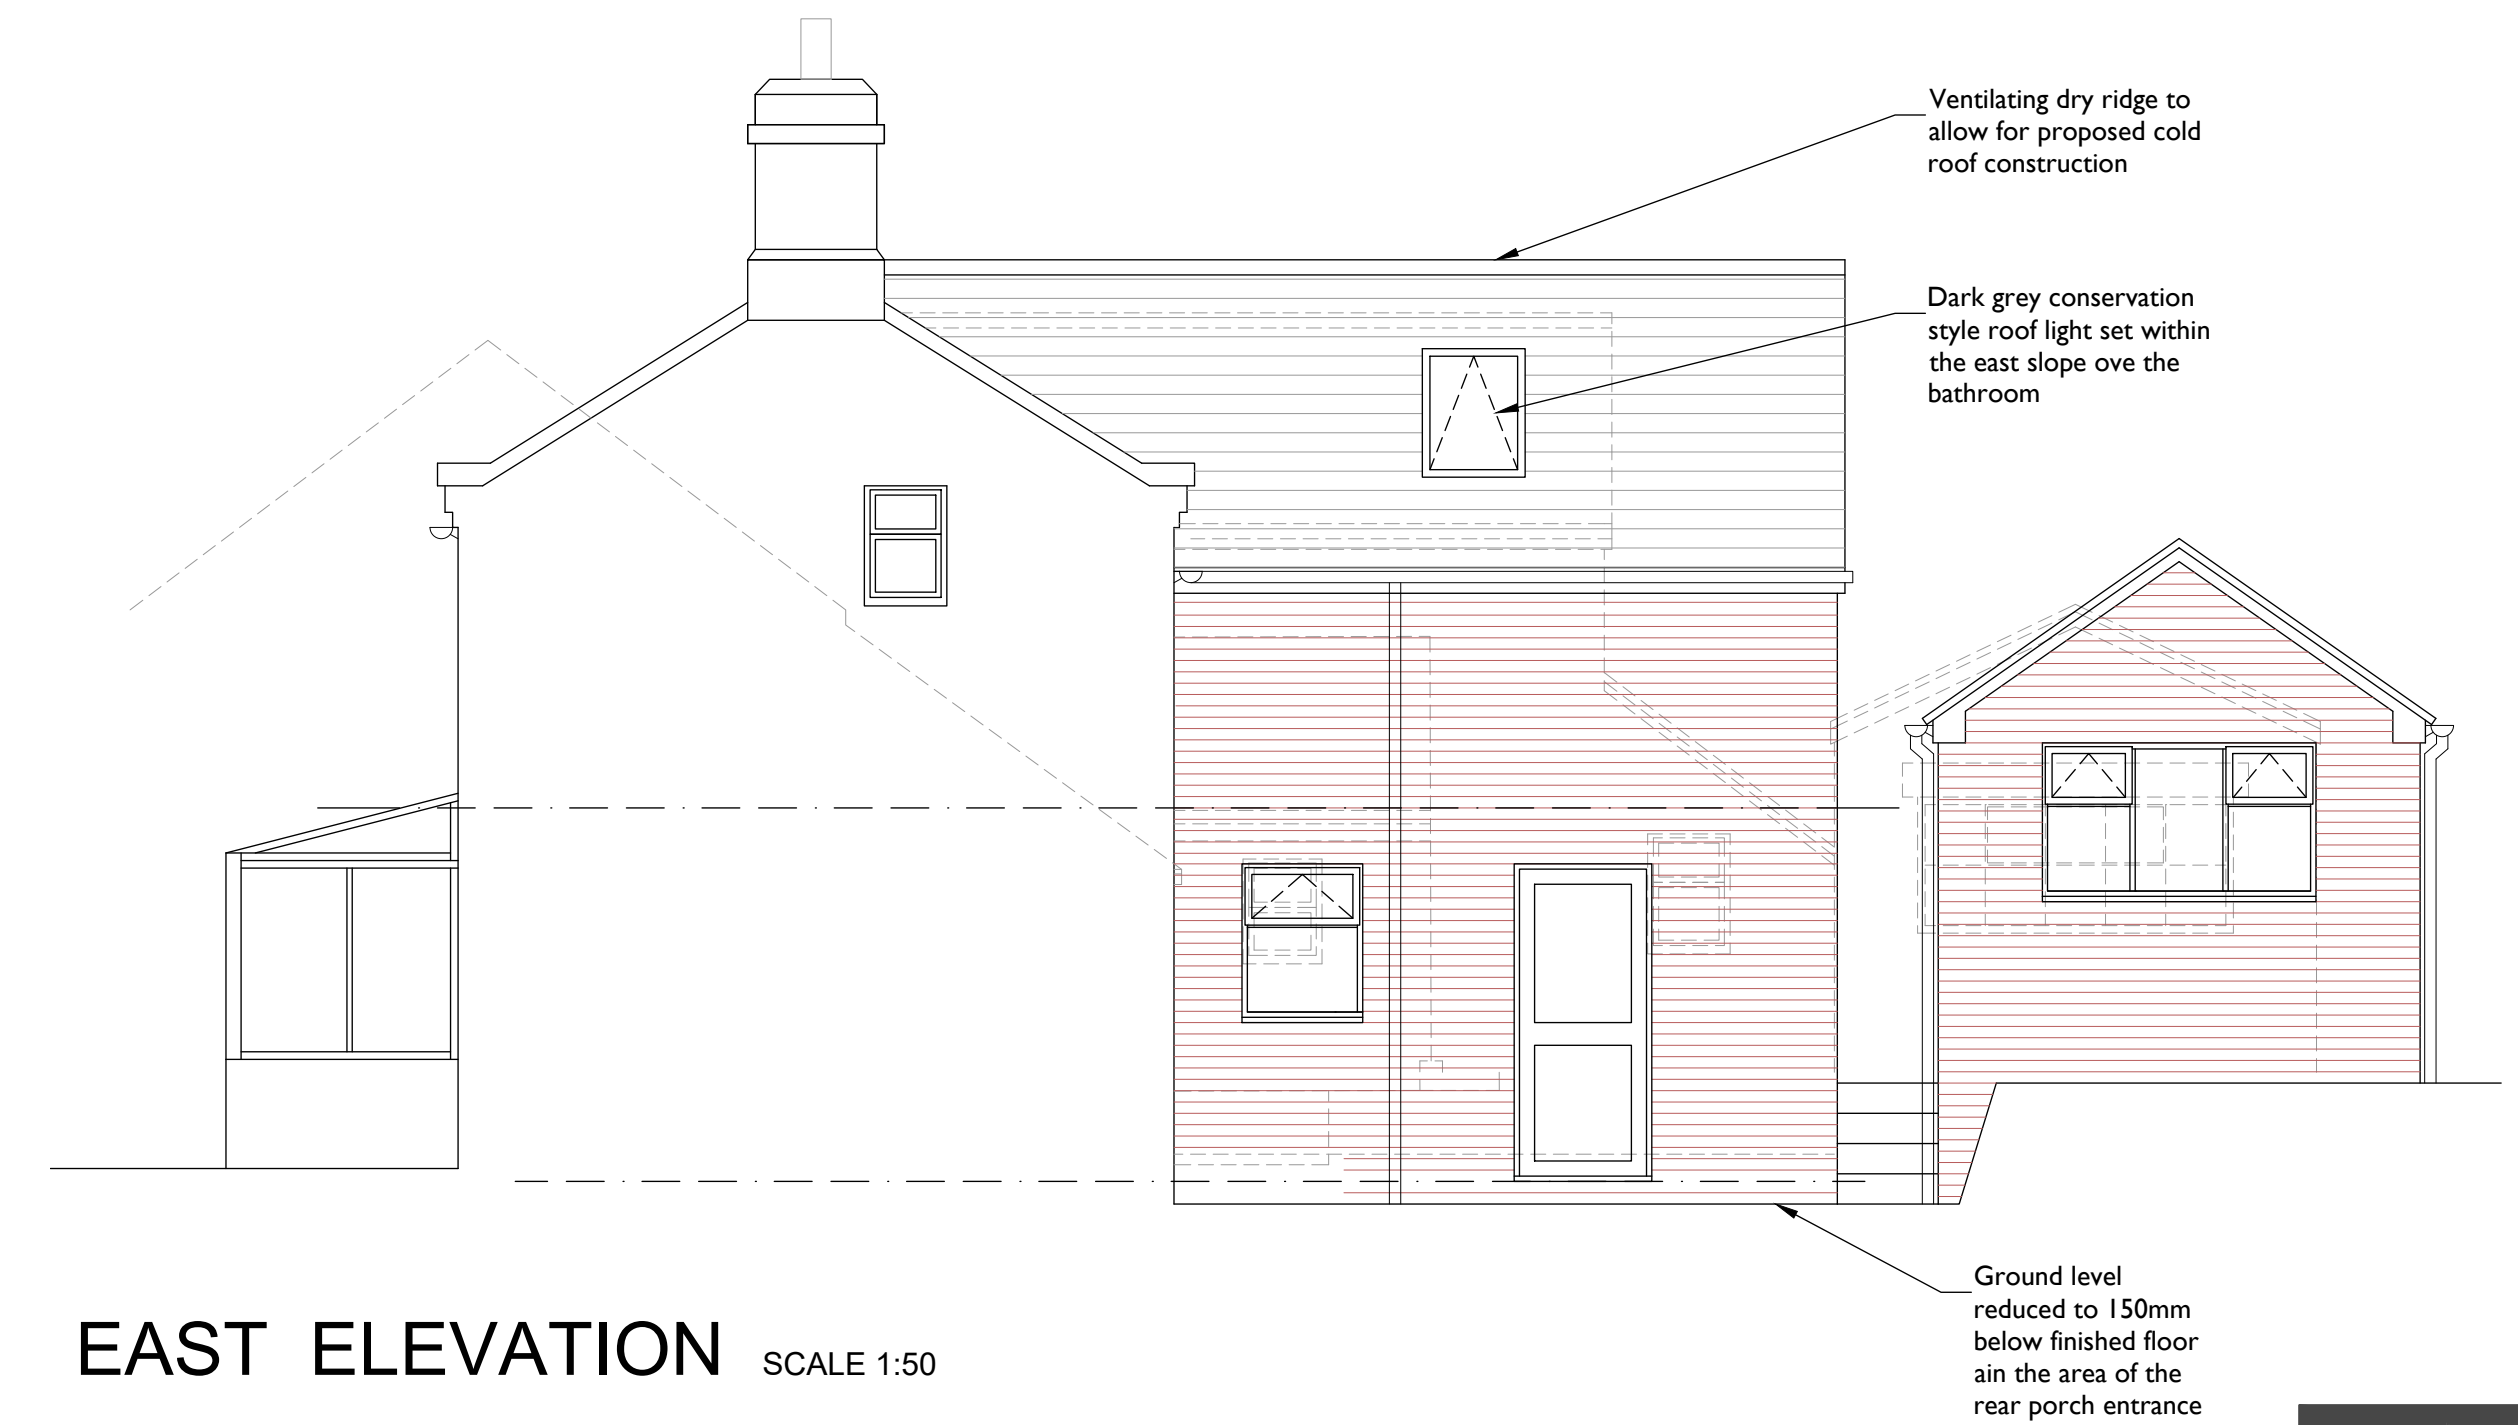
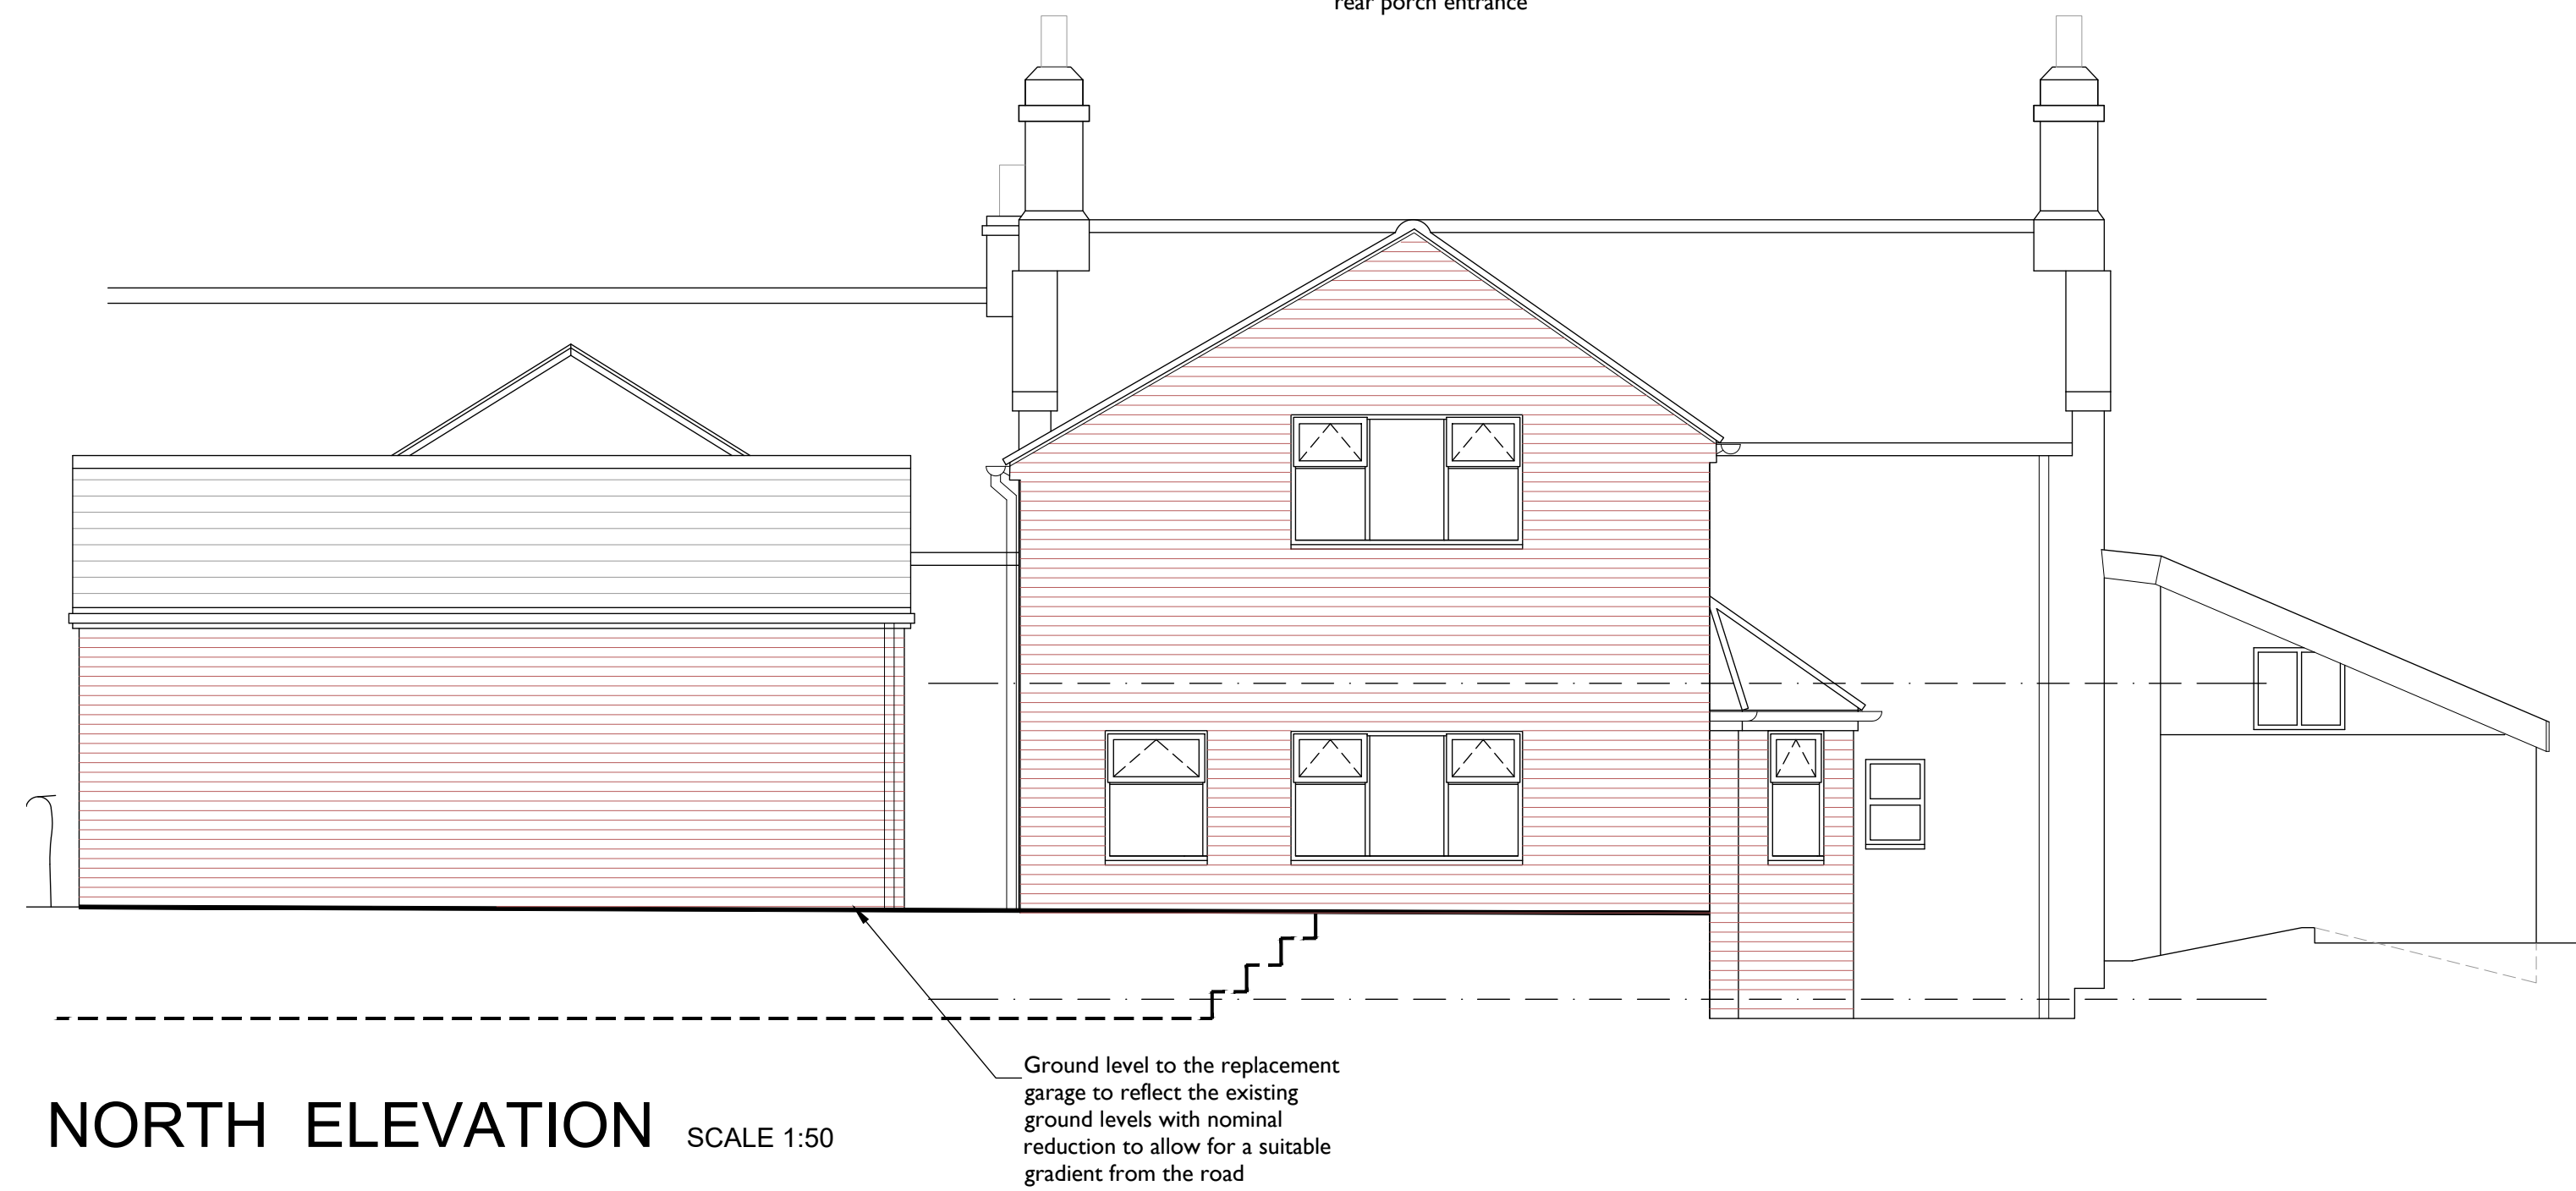
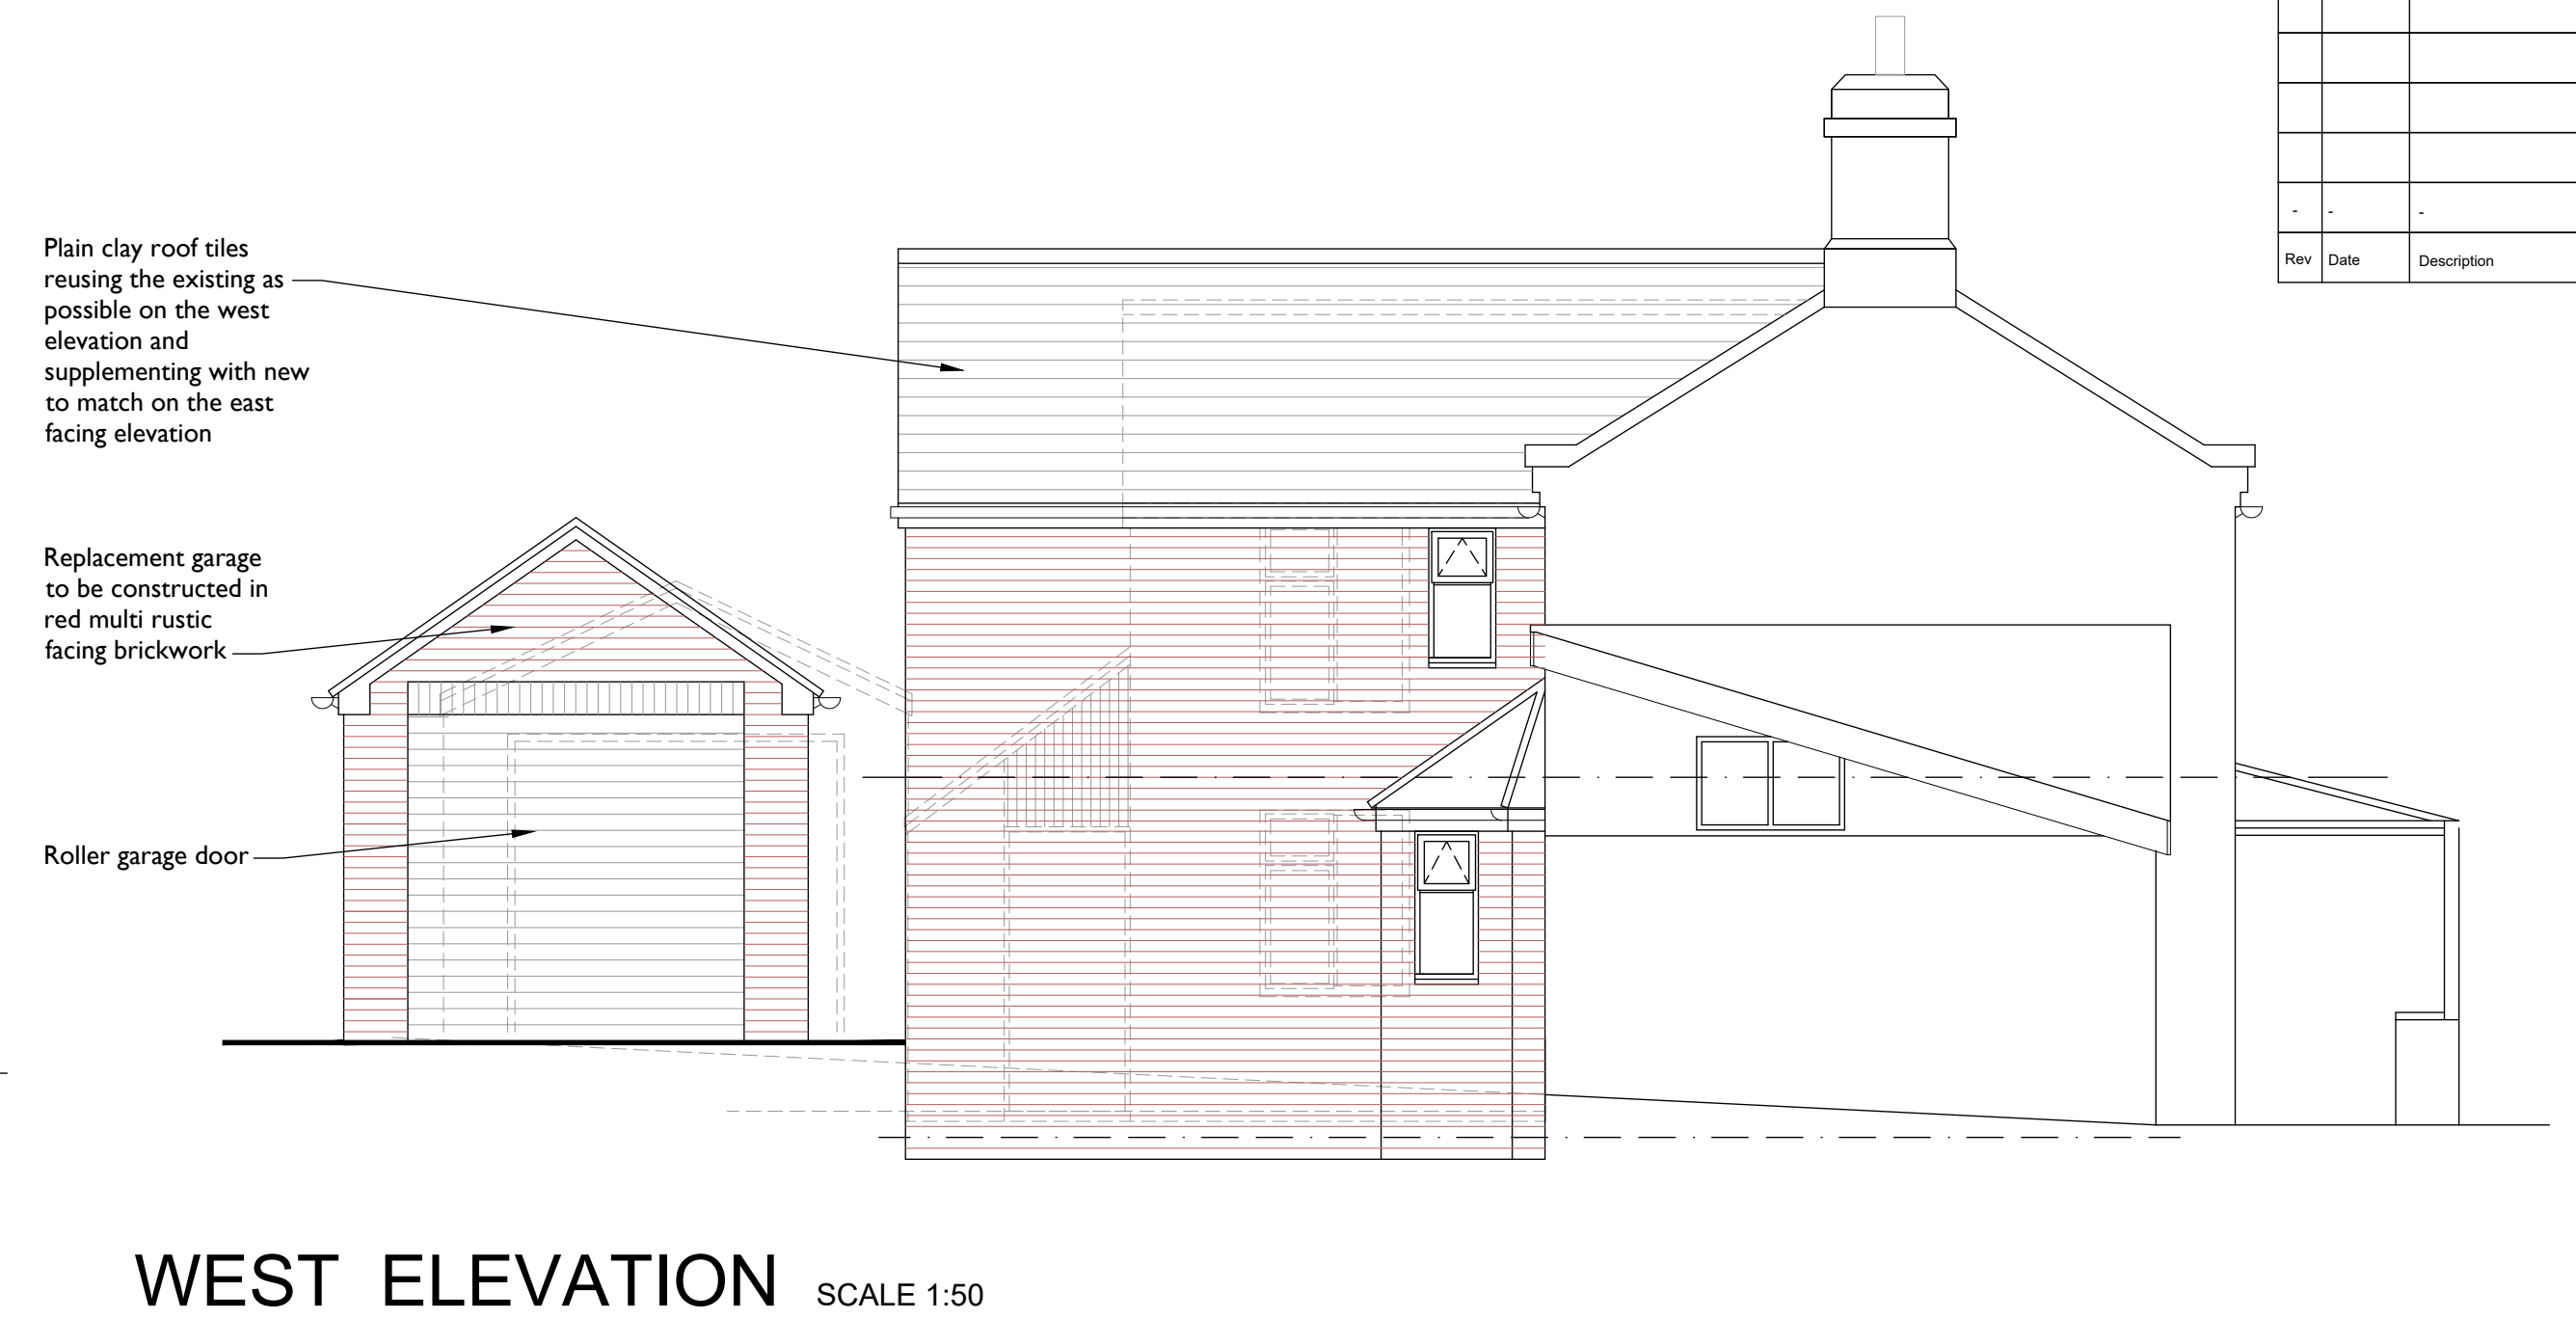


			AI Drawing Sheet
Rev	Date	Description	

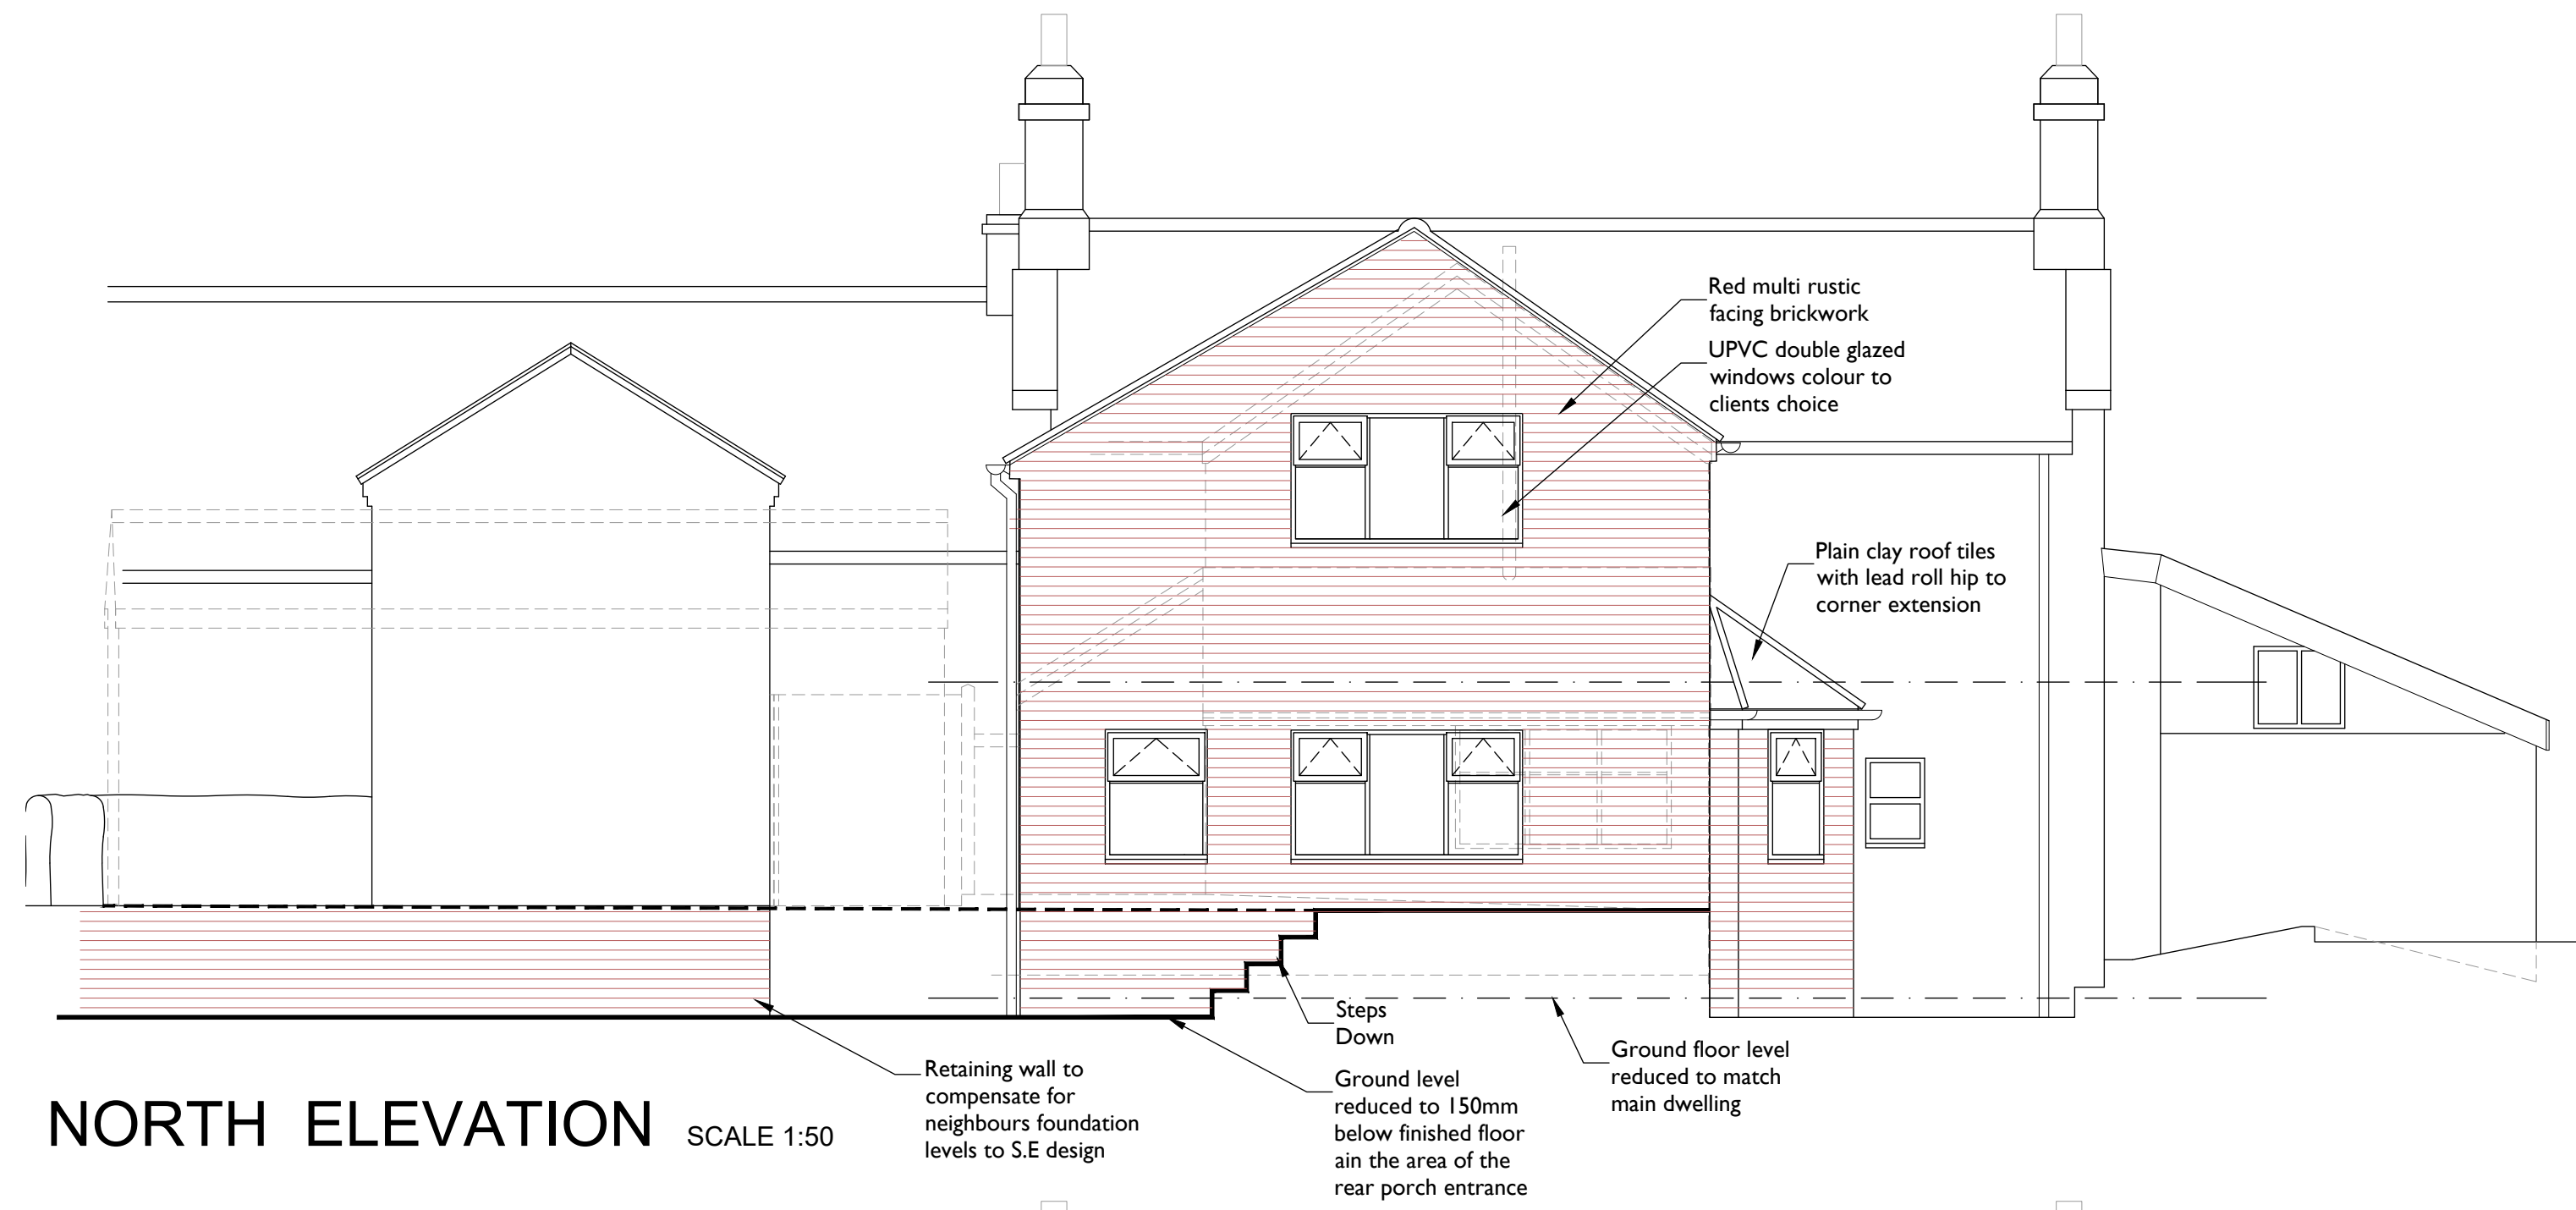

Client.
Mr D. Simcock

Project.
Proposed Extension and Alterations
No.1 Bluestone Cottage
Hough Hill, Brown Edge
Stoke-on-Trent ST6 8TN

Title.
Elevations As Proposed

Date. April 2026 Scale. As Noted @ A1

Project No.
FAD-85

Drawn. HPC
Revision. -