




Rev.	Drawn	Comments	Date
A	RA	Finish note added/ minor revs to frame details	21.04.26

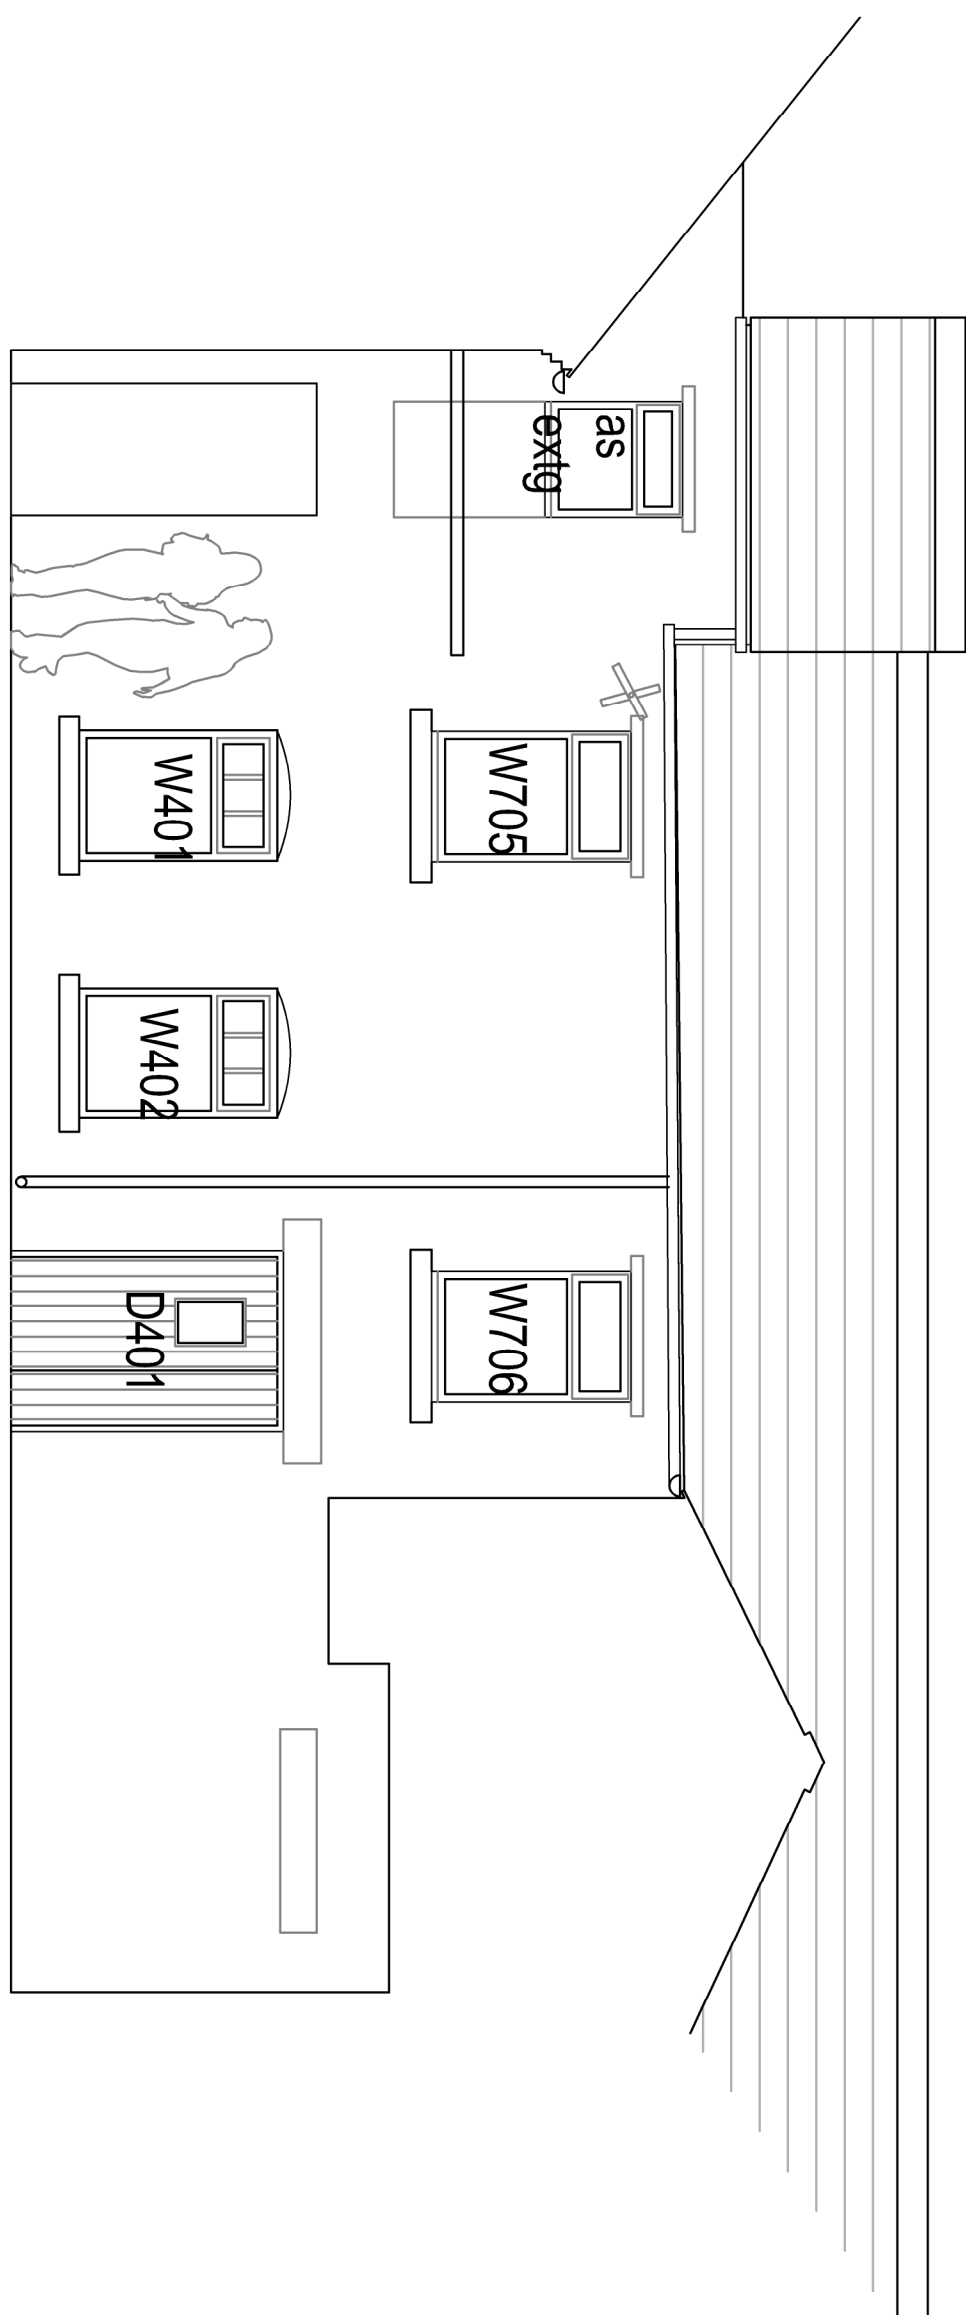





All new windows to be painted in off-white water-based heritage paint (Little Greene 'Stock' or equiv)

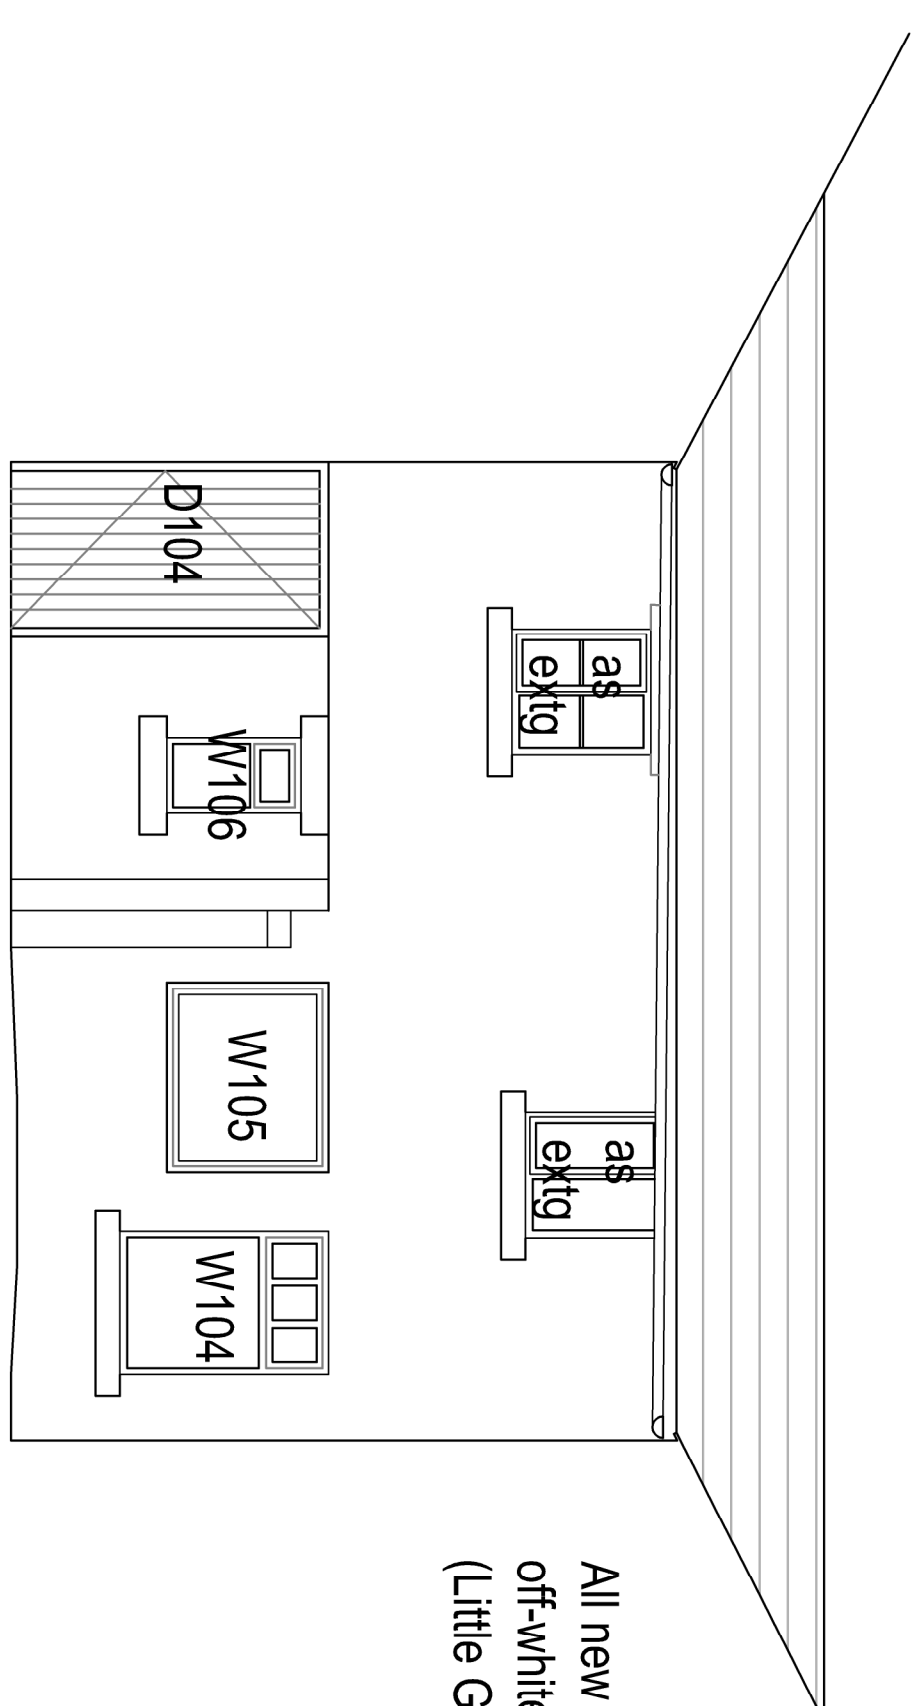


Elevation 4 1:50

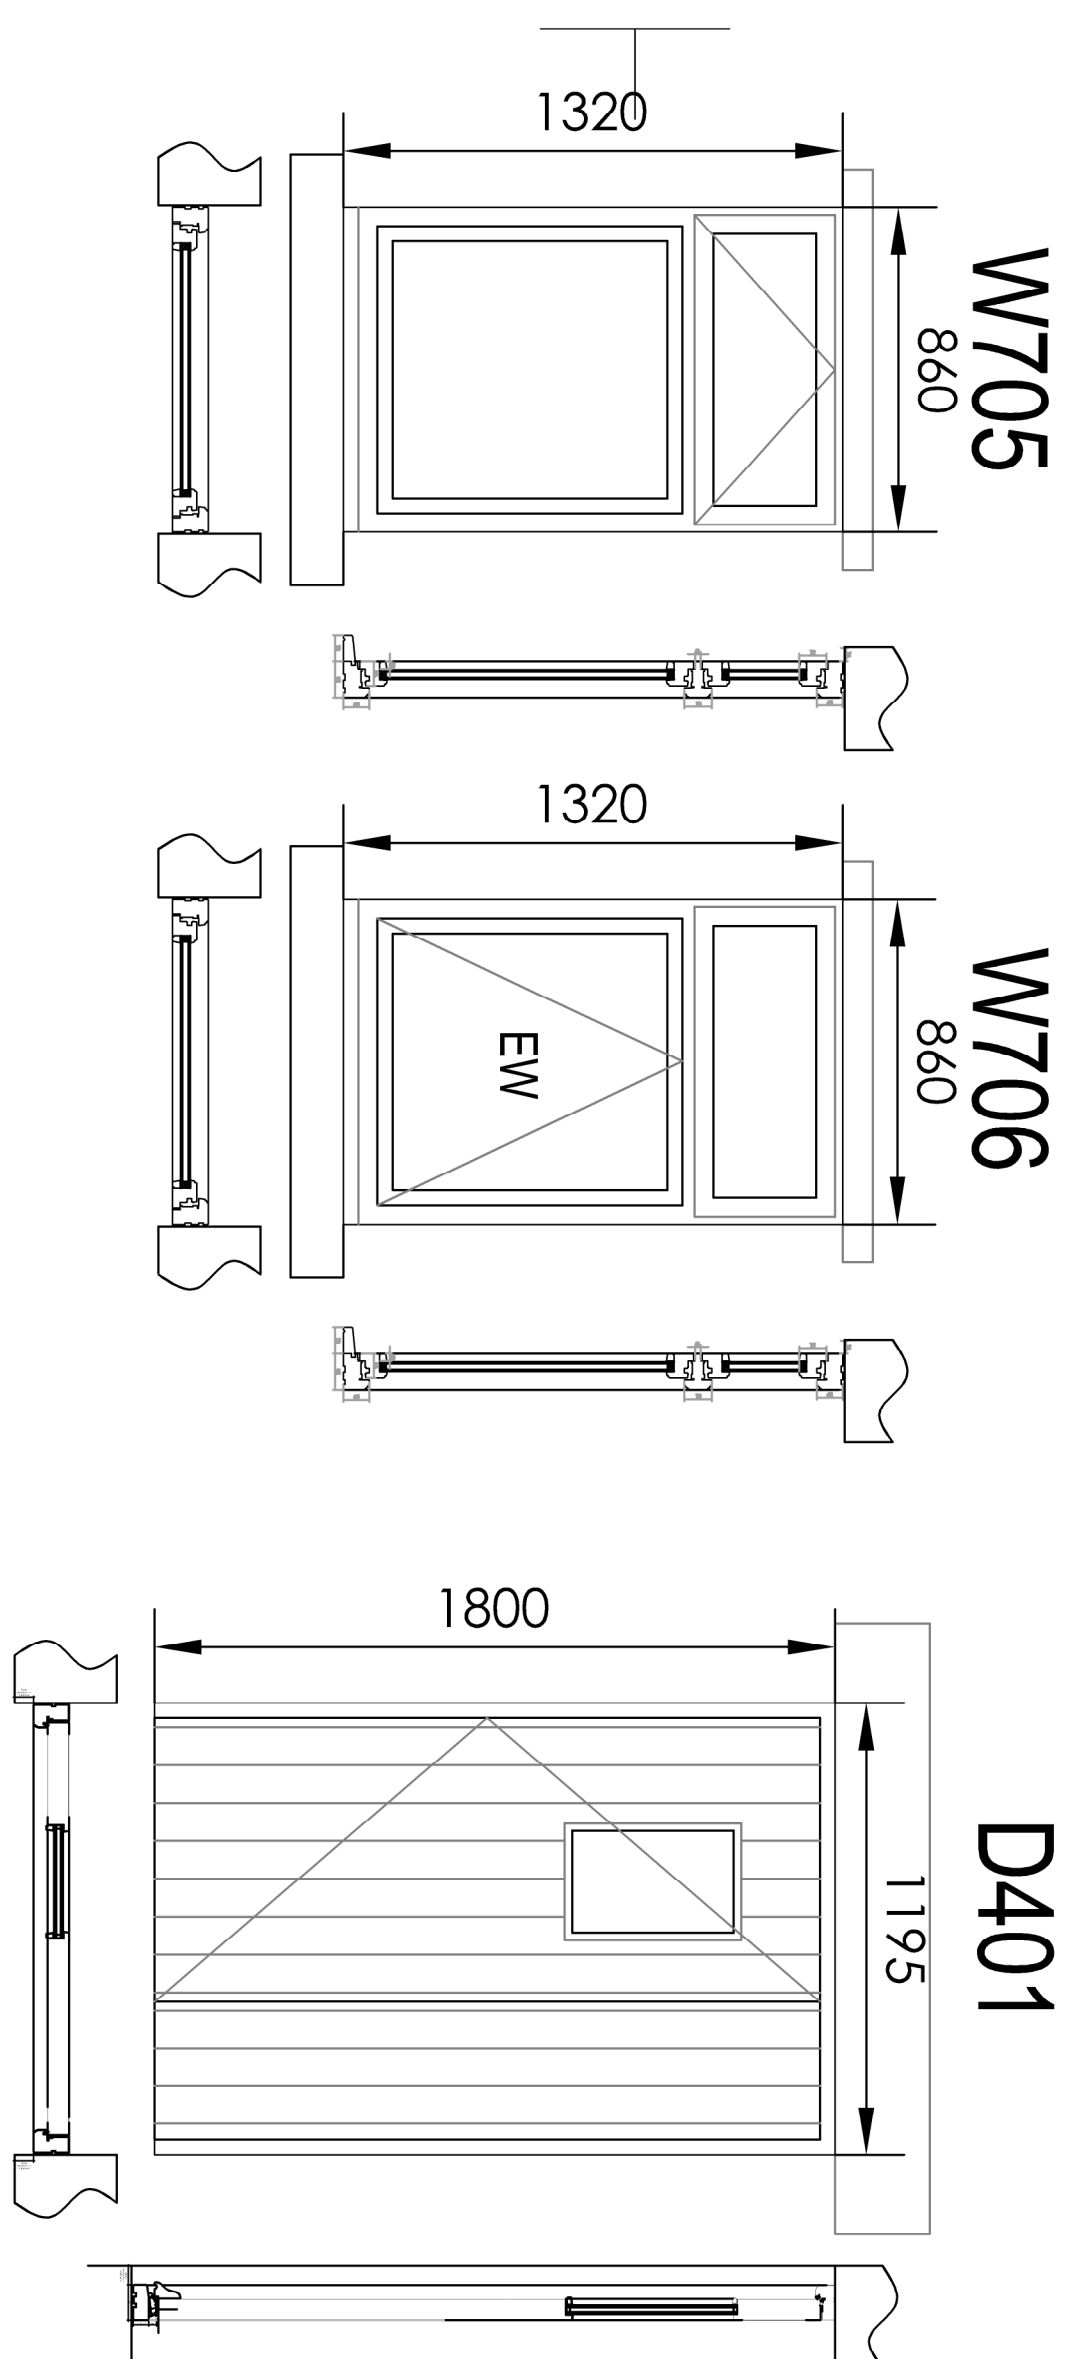

Elevation 5 1:50

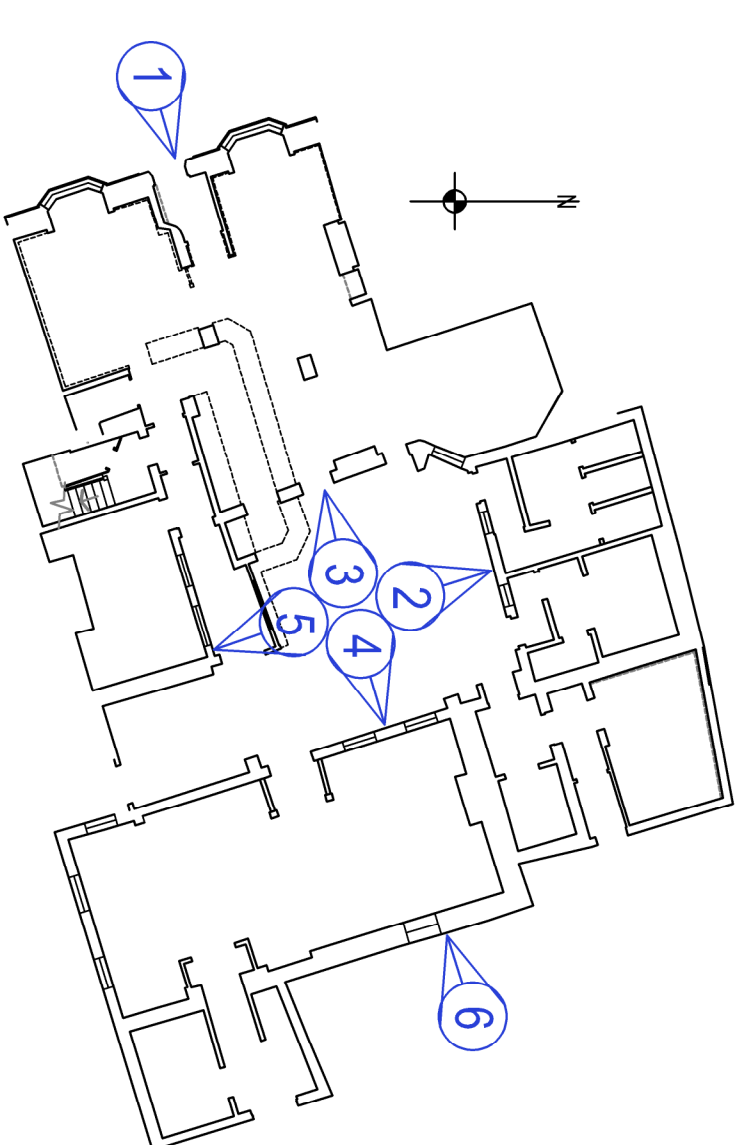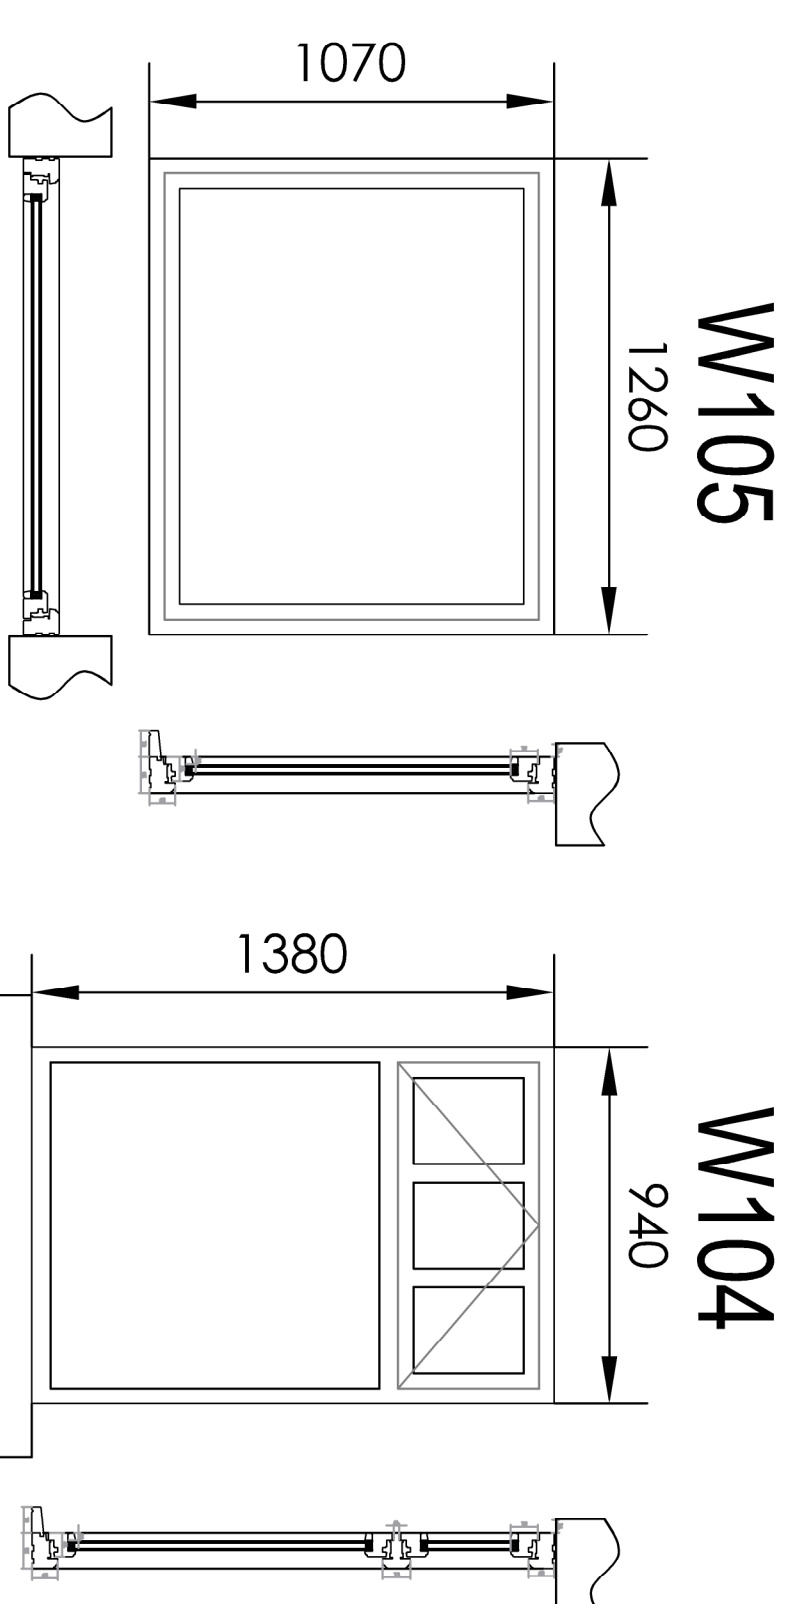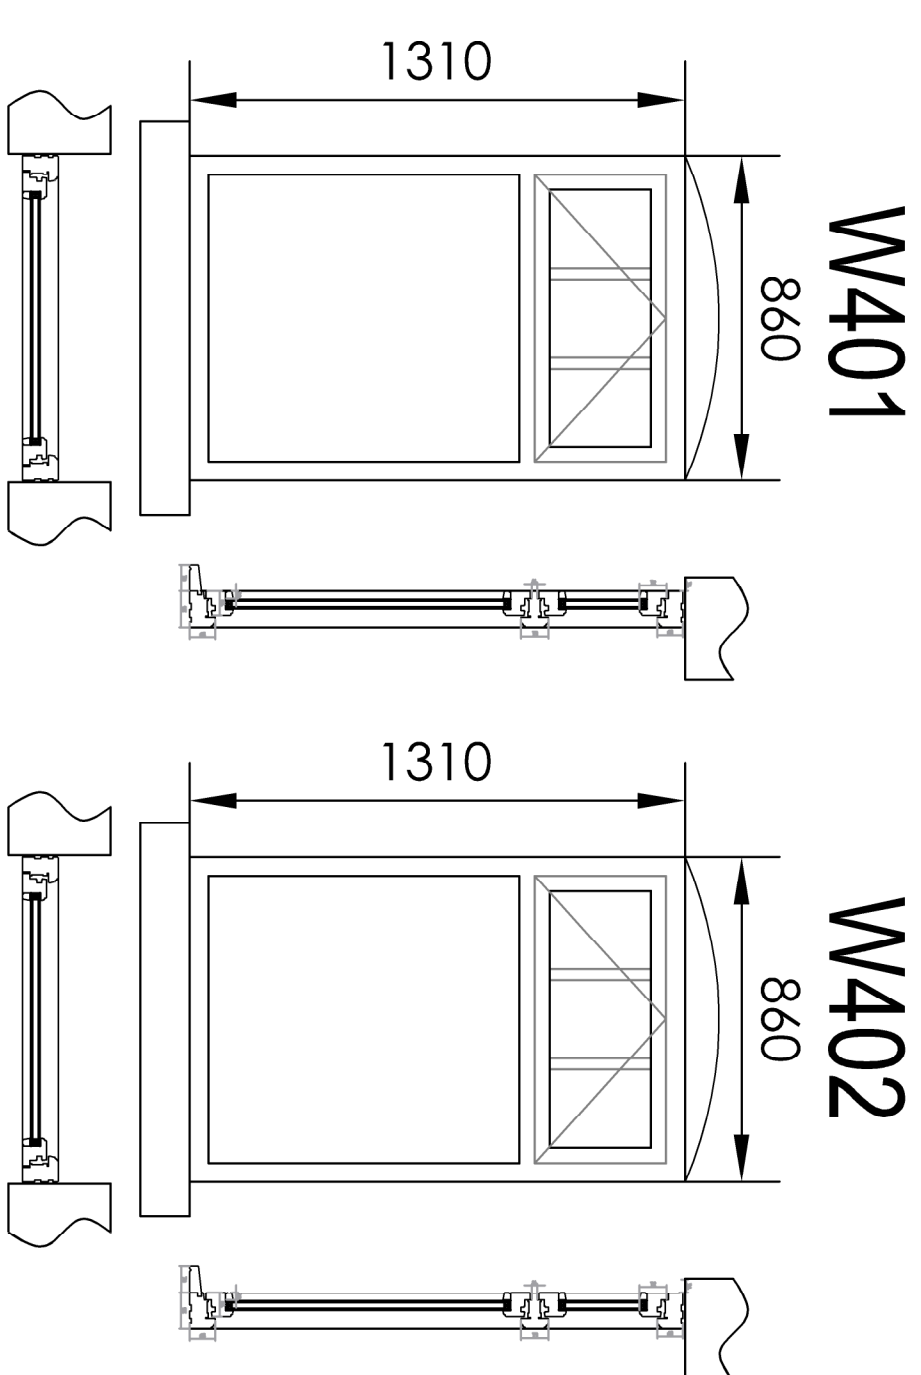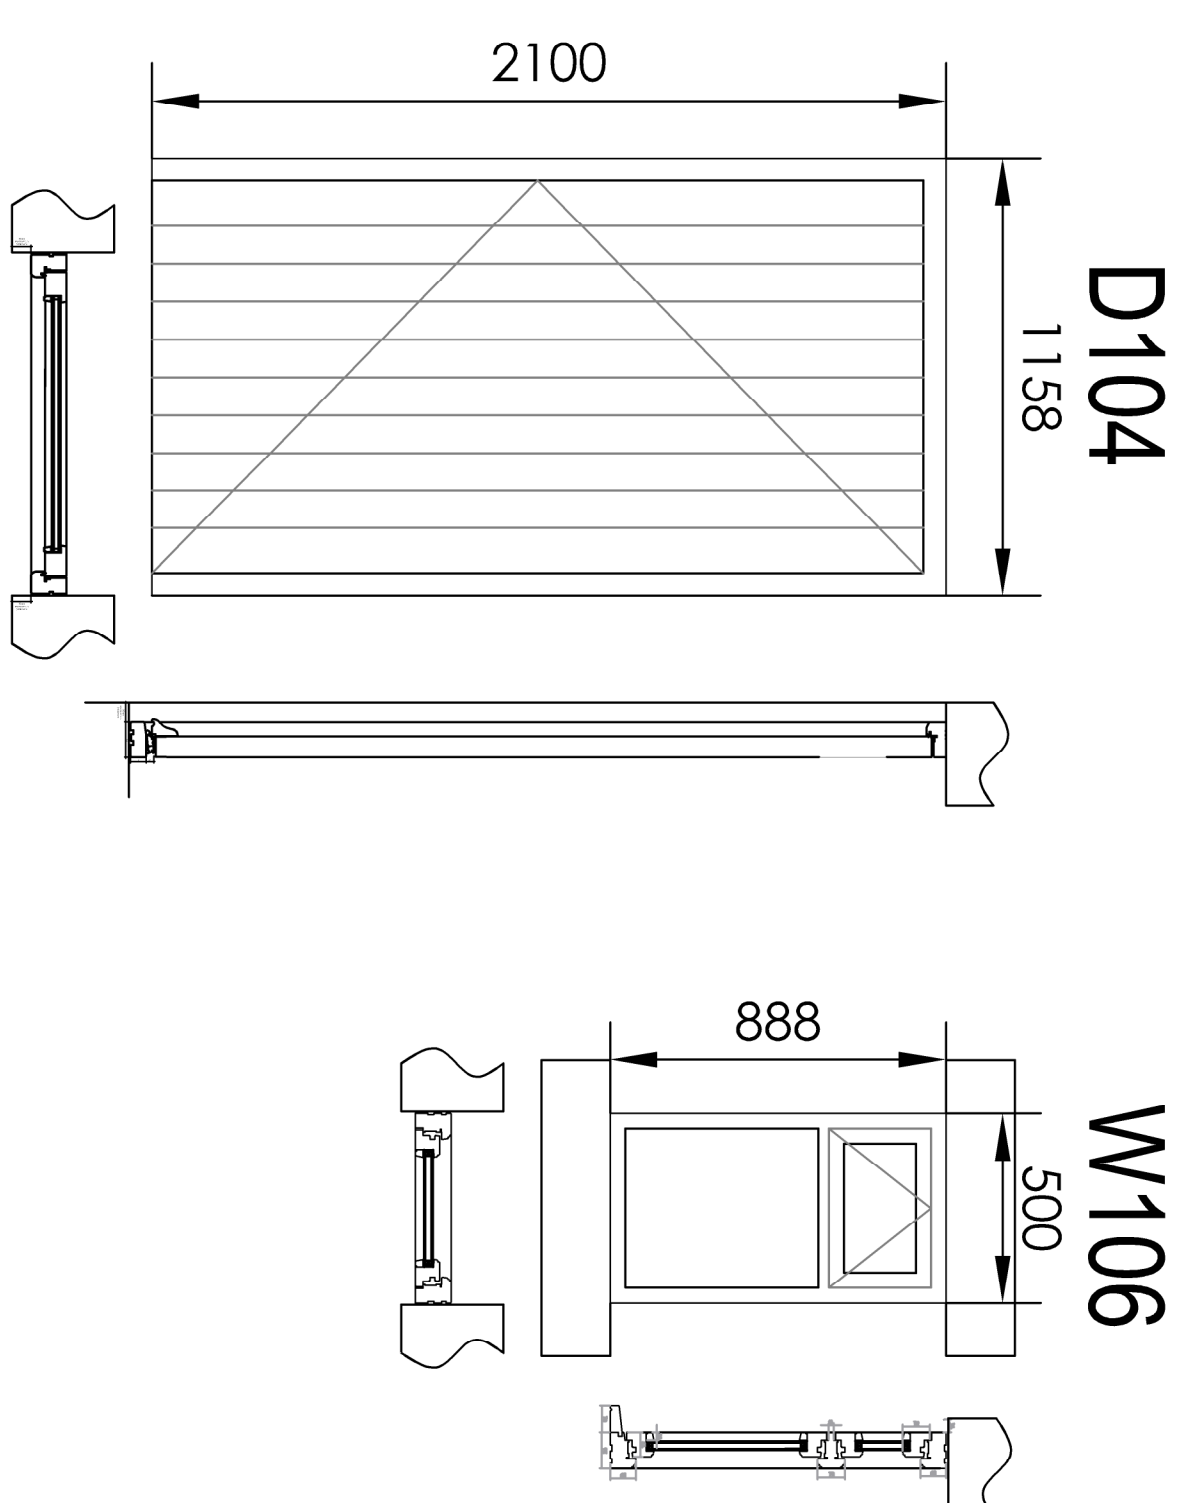

Elevation Plan 1:200

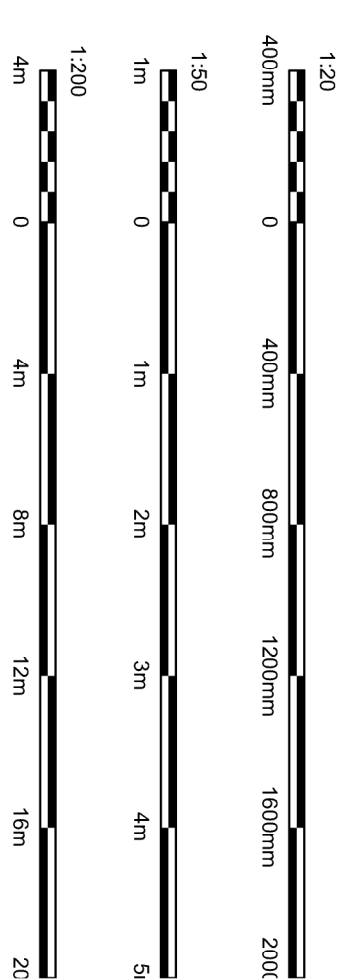

Hewitt&CarrArchitects

A: DaisyBank House | 17-19 Leek Road
T: 01538 756888
E: enquiries@hcarchitects.co.uk
W: www.hcarchitects.co.uk

Client
Mr & Mrs S&R RUOCCO

Project
Change Of Use from public house to
holiday accommodation with LBC
The Quiet Woman, St Edwards St, Leek
Tile
Window and Door Details

Window and Door Details

Status	Planning
Date	January 2026
Scale @A1	As Stated
	Checked
	Drawn RA

Project No. Drawing No.
01526 AC(0)04