

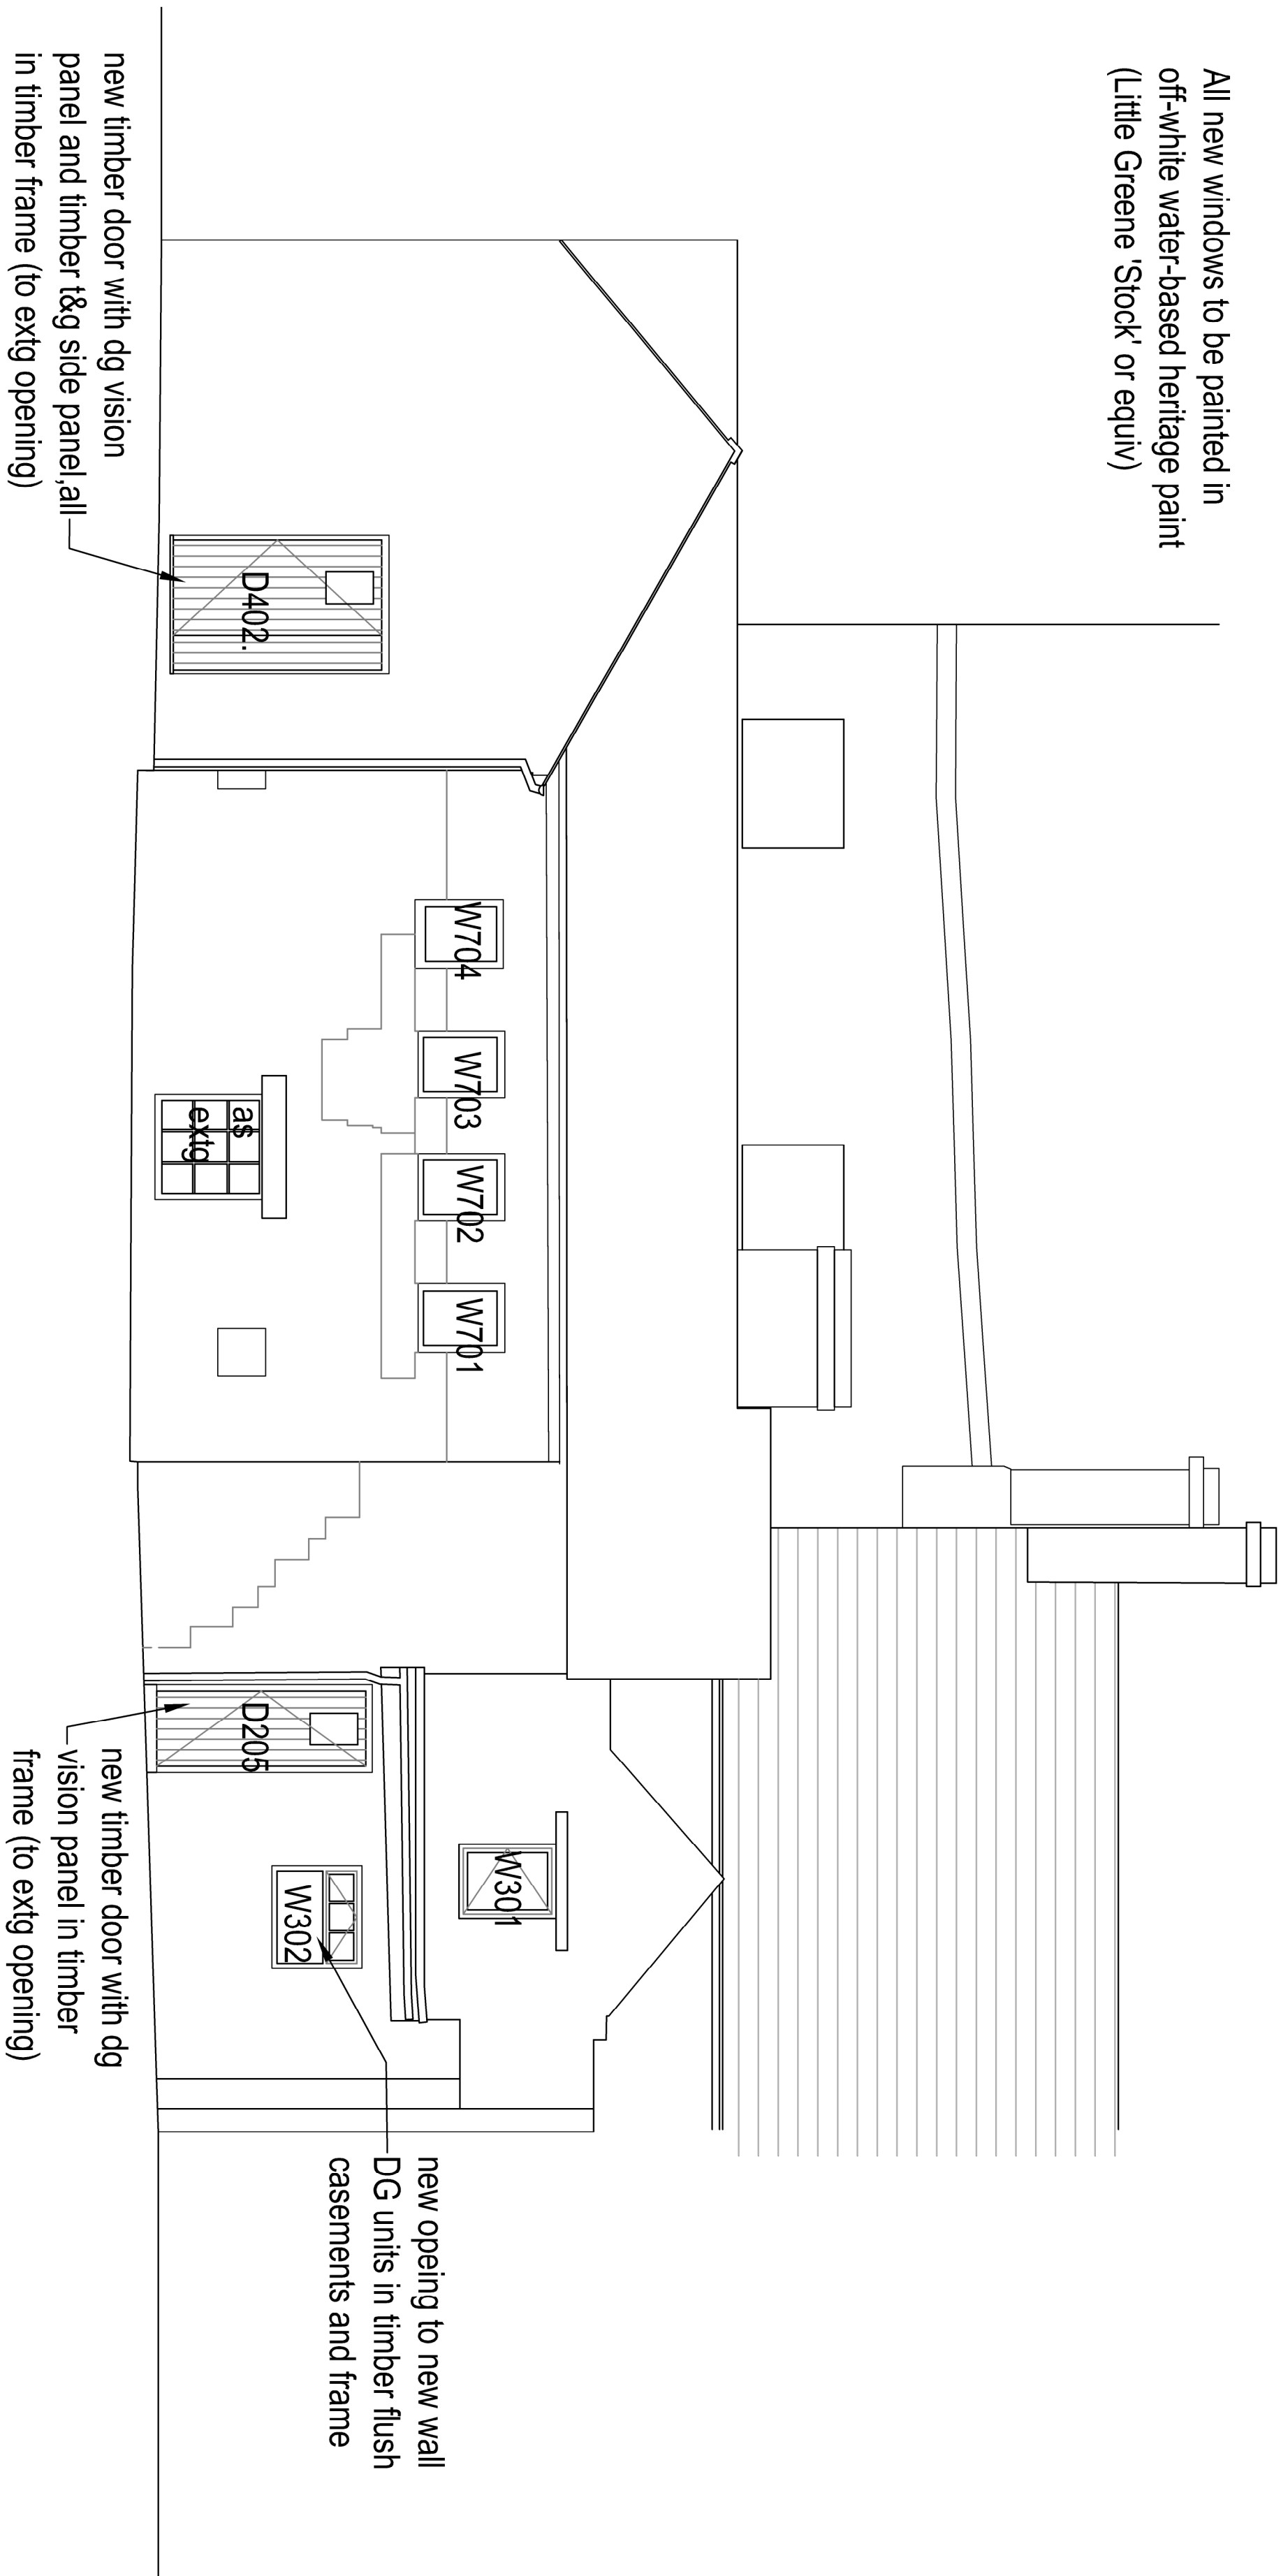
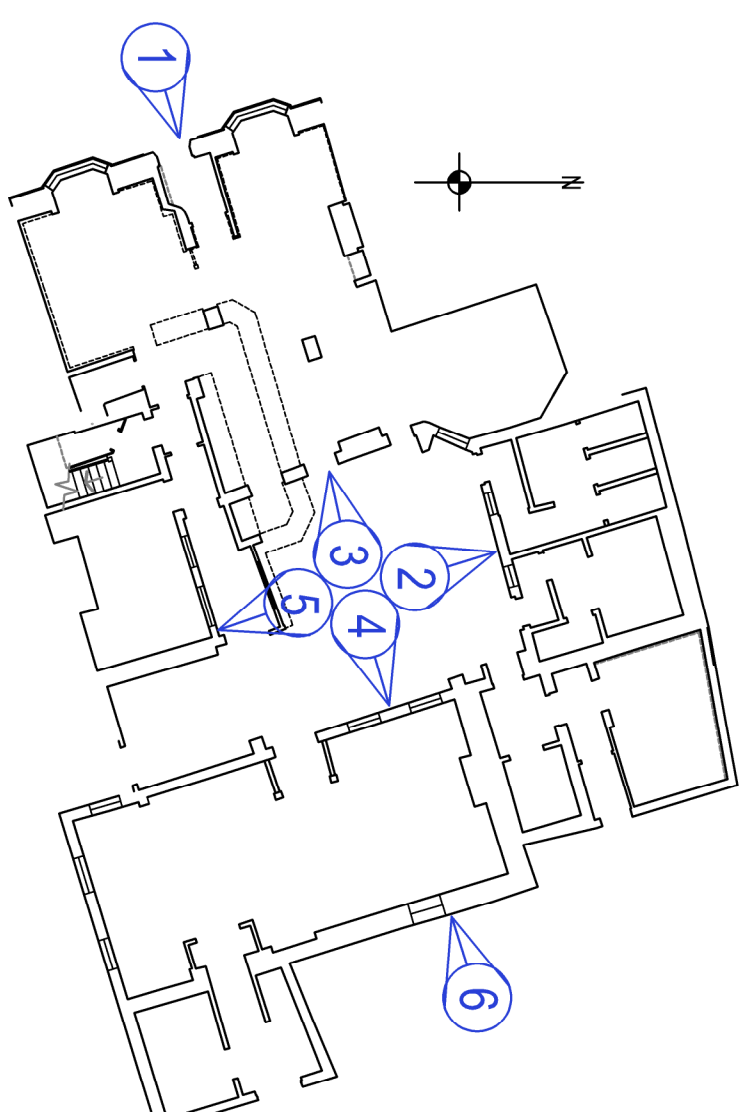


All new windows to be painted in off-white water-based heritage paint (Little Greene 'Stock' or equiv)

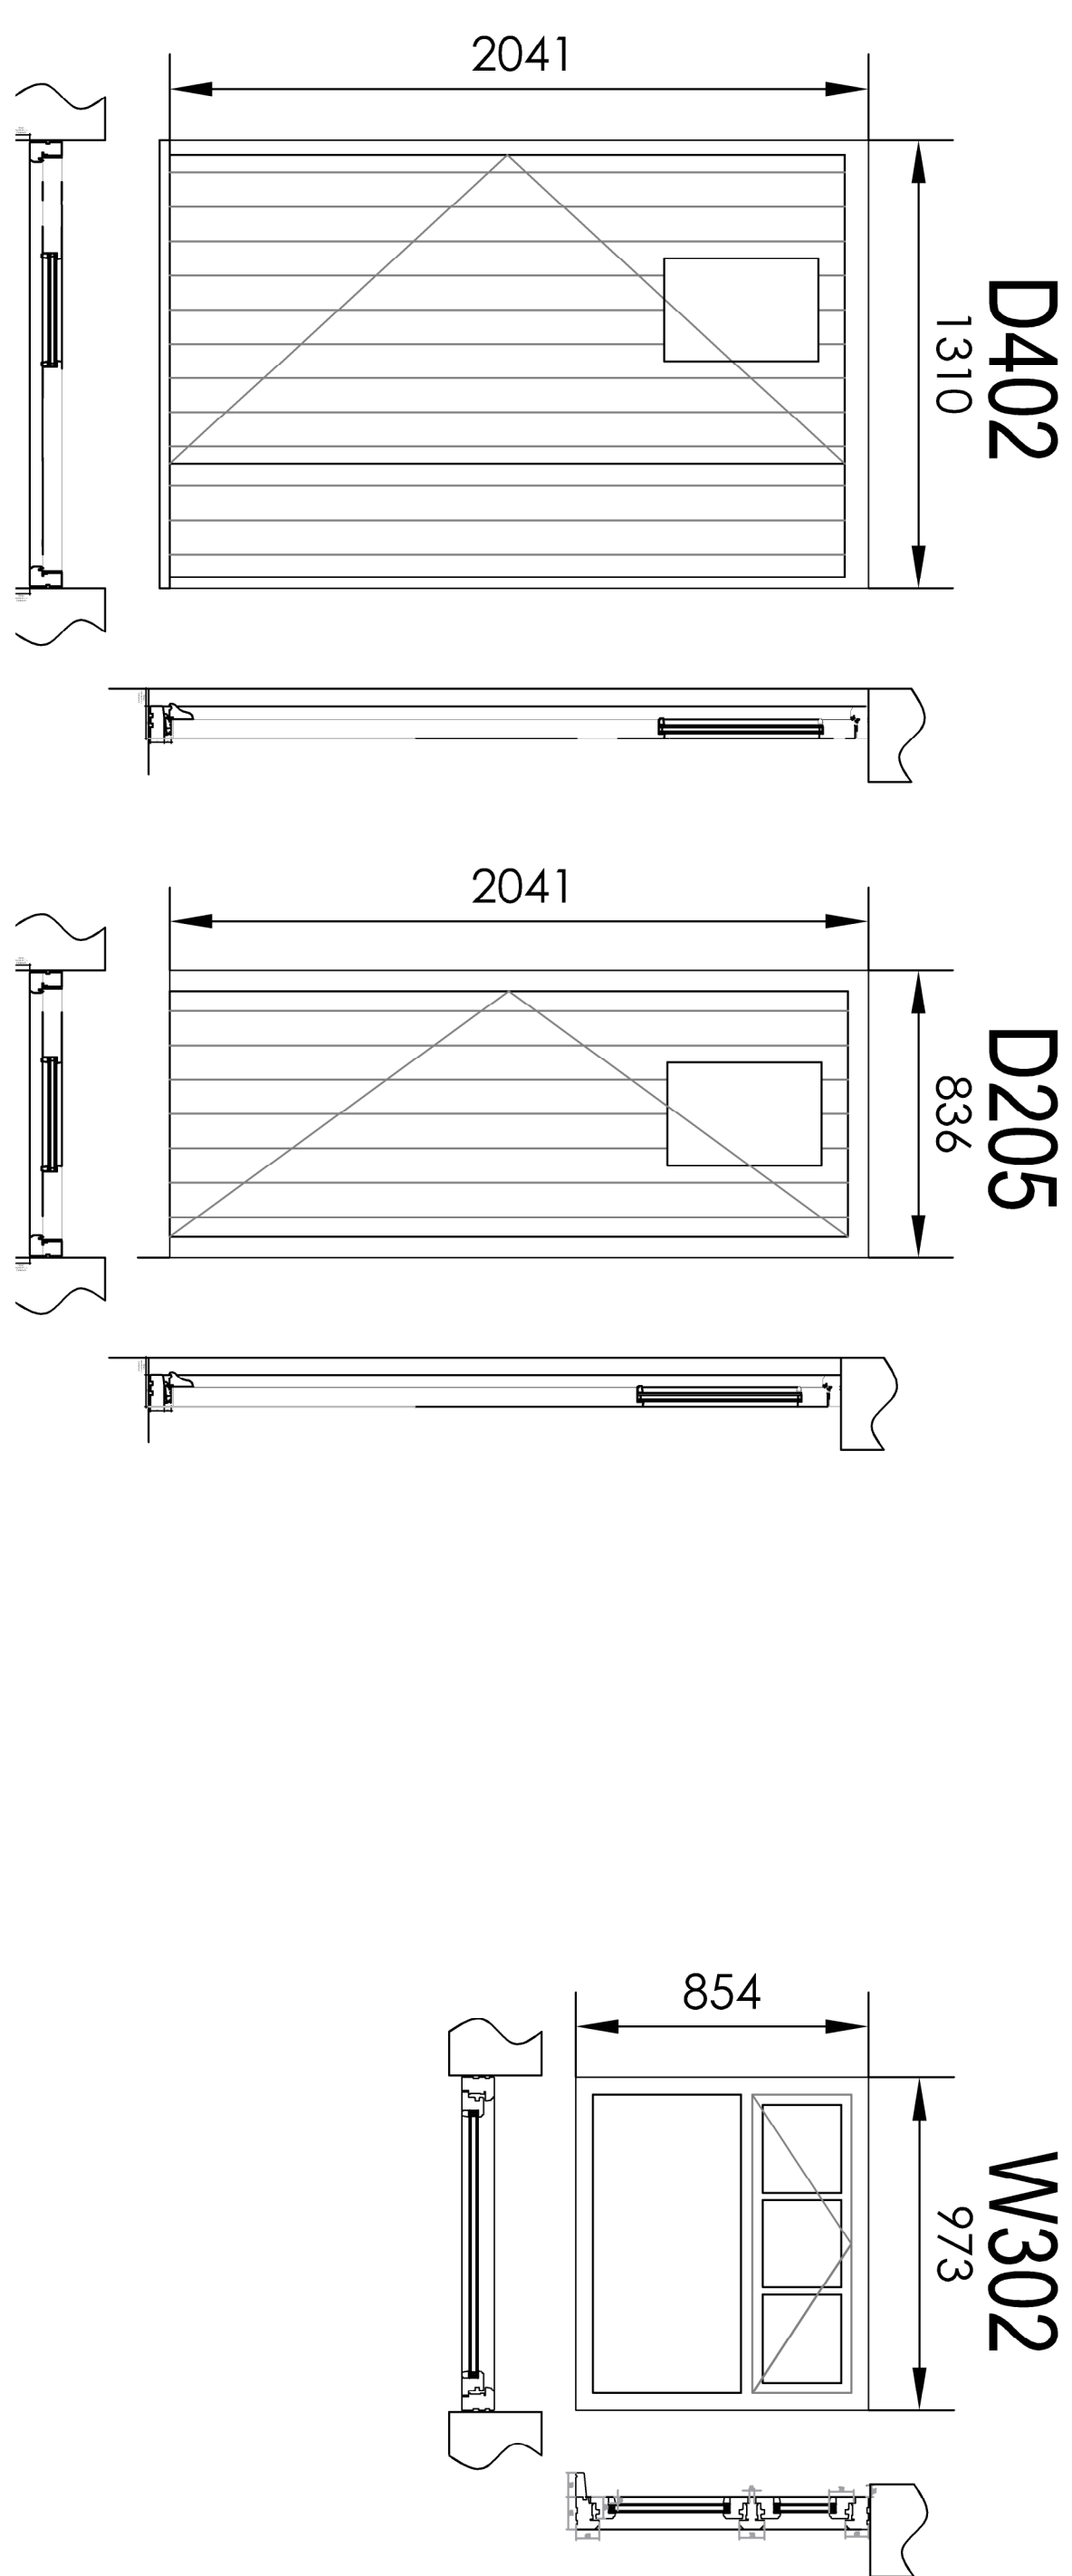

Elevation 6 1:50

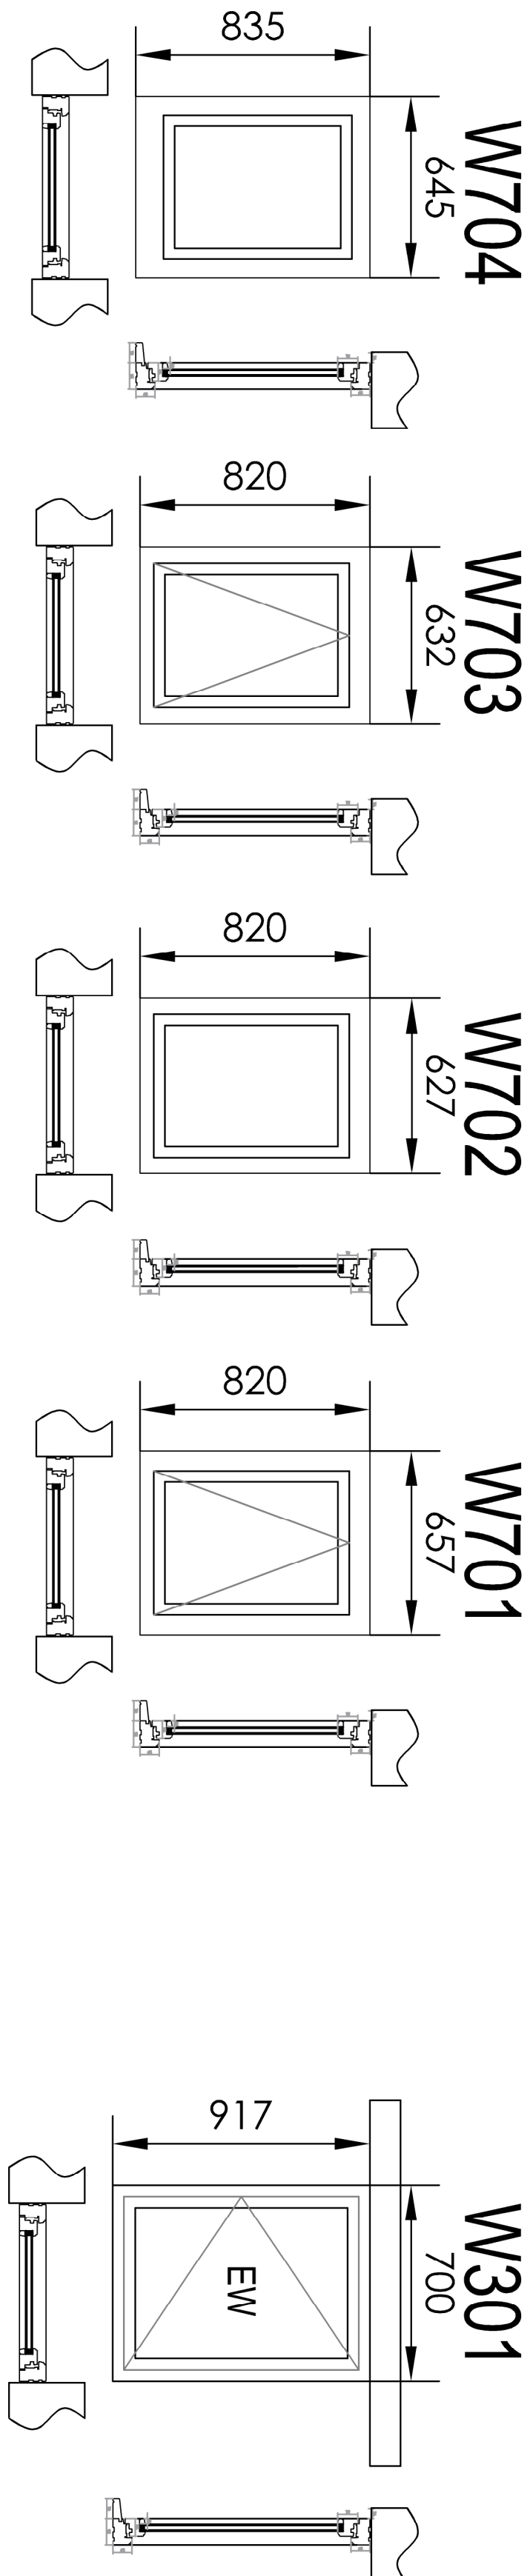


Elevation Plan 1:200

Rev.	Drawn	Comments	Date
A	RA	Finish note added/ minor revs to frame details	21.04.26

Copyright of this drawing is vested in the Architect and it must not be copied or reproduced without consent. Figured dimensions only are to be taken from this drawing. All contractors must visit this site and be responsible for taking and checking all dimensions relative to her work. Hewlett-Packard Architect Ltd are to be advised of any variation between drawings and site conditions.

CLIENTS ARE ADVISED TO CLARIFY DIMENSIONS WITH THE ARCHITECT PRIOR TO SETTING OUT AND NOT TO SCALE FROM THE DRAWING

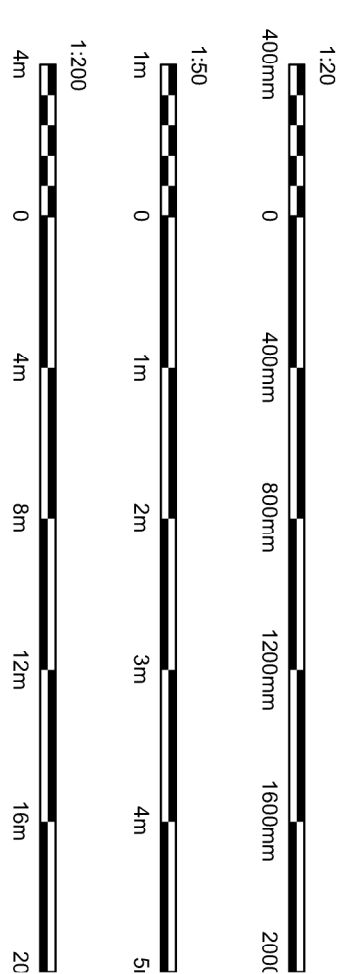

Hewitt & Carr Architects

A: DaisiBank House | 17-19 Leek Road | Cheedale | ST10 1JE
T: 01538 756888
E: enquiries@hcarchitects.co.uk
W: www.hcarchitects.co.uk

Client
Mr & Mrs S&R RUOCCO

Project
Change Of Use from public house to
holiday accommodation with LBC
The Quiet Woman, St Edwards St, Leek
Title
Window and Door Details

Status Planning

Date	January 2026	Drawn	RA
------	--------------	-------	----

Scale $\otimes A^1$ As Stated

Project No.	Drawing No.
-------------	-------------

01526 AC(0)05

A
Rev

File Ref: H:REF