



Copyrighted © 2026
All design right are
reserved by APD.

URBAN
DESIGN
GROUP REGISTERED
PRACTICE


THORLEY DRIVE

CHORLEY, STAFFORDSHIRE MOORLANDS,
PHASE 2


HOUSETYPE PACK 2026

MELDON
4BED

GROSS: 1253ft²
SCALE :1:100/1:200@A3

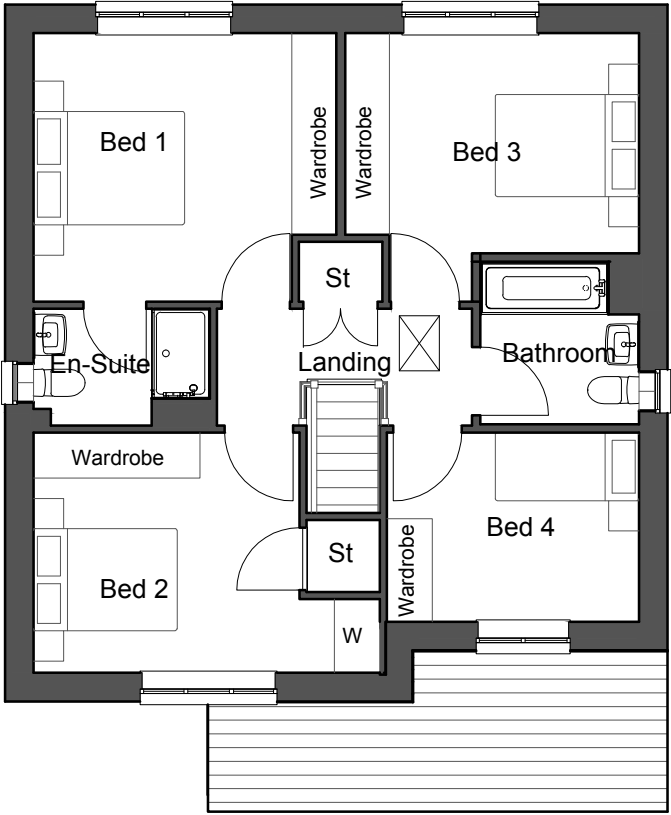

FIRST FLOOR PLAN@1:100

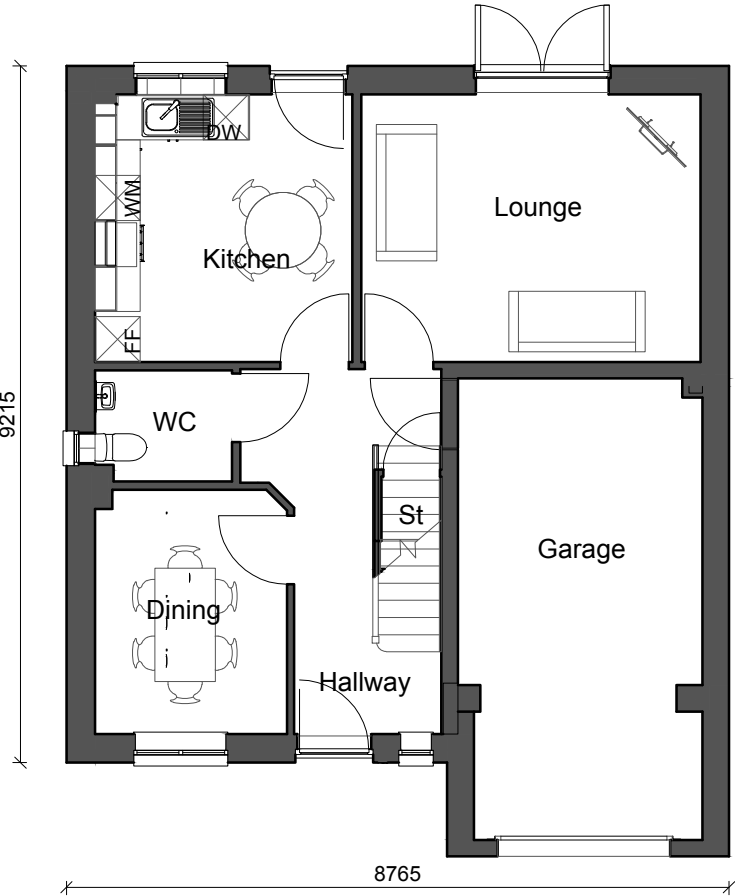

GROUND FLOOR PLAN@1:100

FARLEY
3BED

GROSS: 1021ft²
SCALE :1:100/1:200@A3



FRONT ELEVATION@1:100


FRONT ELEVATION@1:100




REAR ELEVATION@1:200



SIDE ELEVATION@1:200

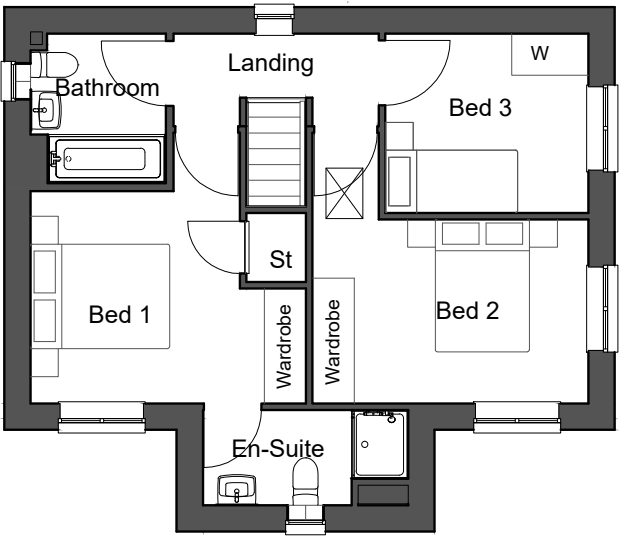

FIRST FLOOR PLAN@1:100

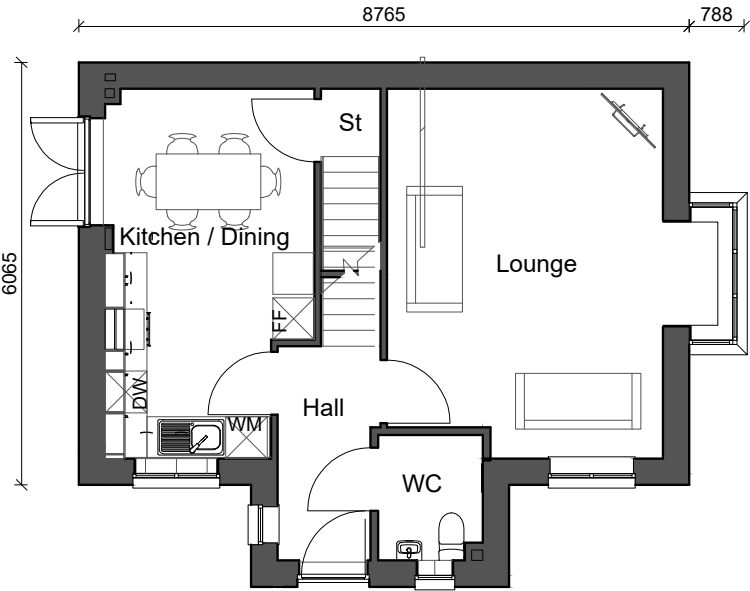


GROUND FLOOR PLAN@1:100


HOLGATE

3BED

GROSS: 1019ft²
SCALE :1:100/1:200@A3

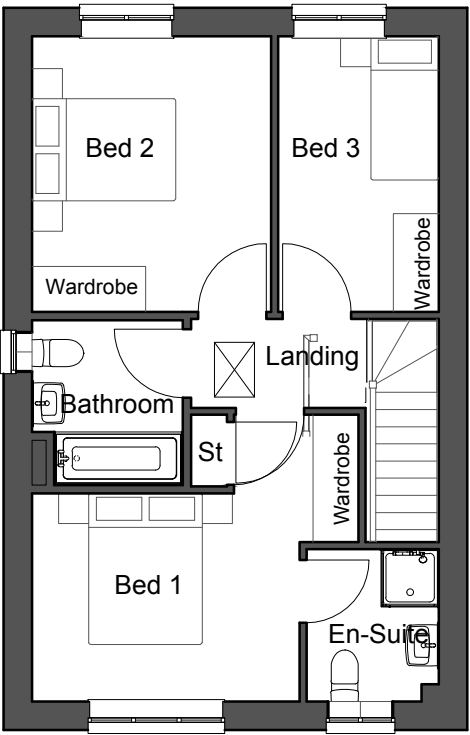


FIRST FLOOR PLAN@1:100

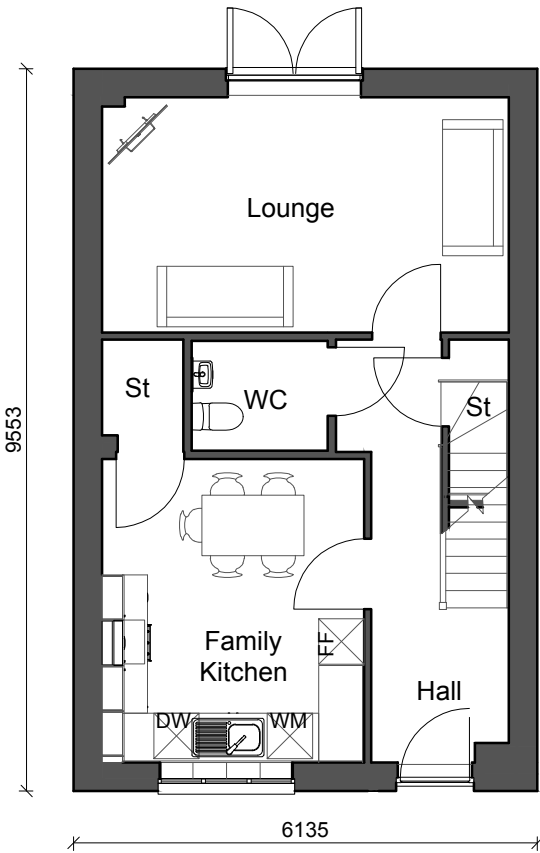

GROUND FLOOR PLAN@1:100



SIDE ELEVATION@1:200

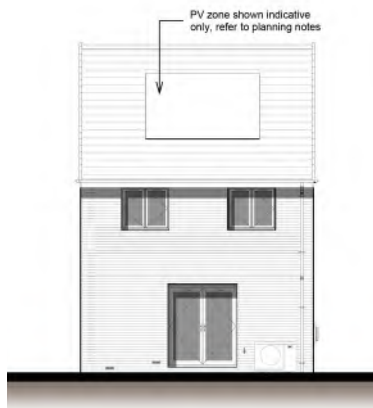

REAR ELEVATION@1:200



SIDE ELEVATION@1:200


HOLGATE

3BED


GROSS: 1019ft²
SCALE :1:100/1:200@A3



FRONT ELEVATION@1:100

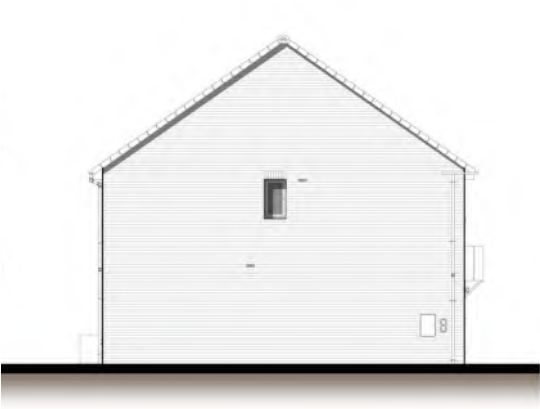


SIDE ELEVATION@1:200

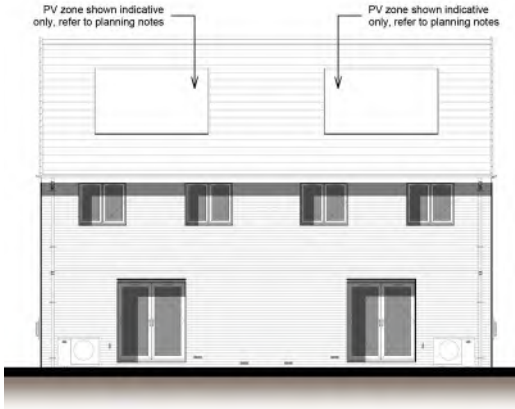


REAR ELEVATION@1:200



SIDE ELEVATION@1:200

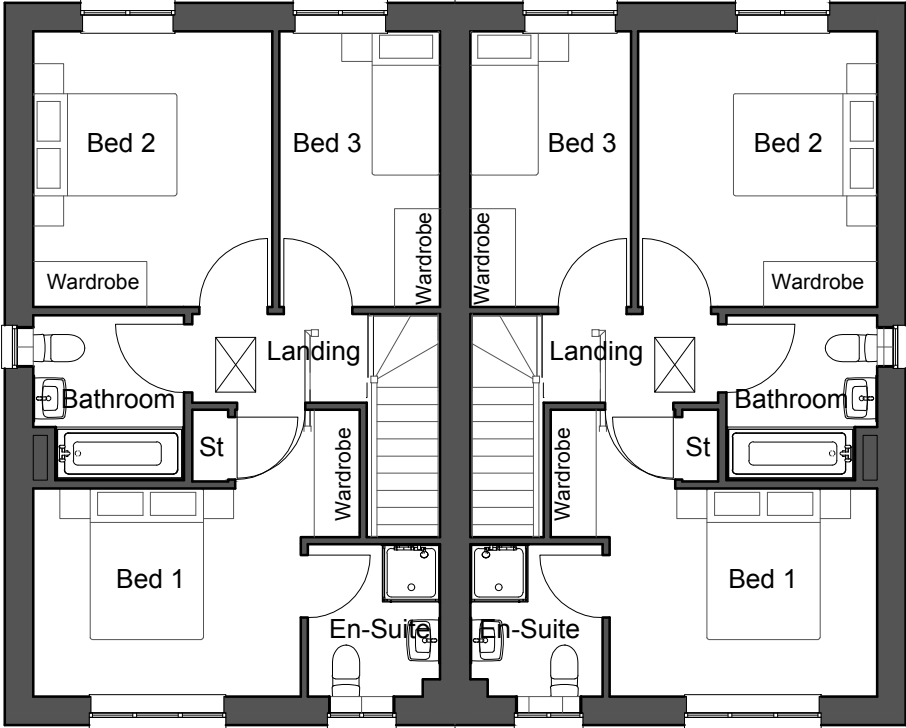




FIRST FLOOR PLAN@1:100

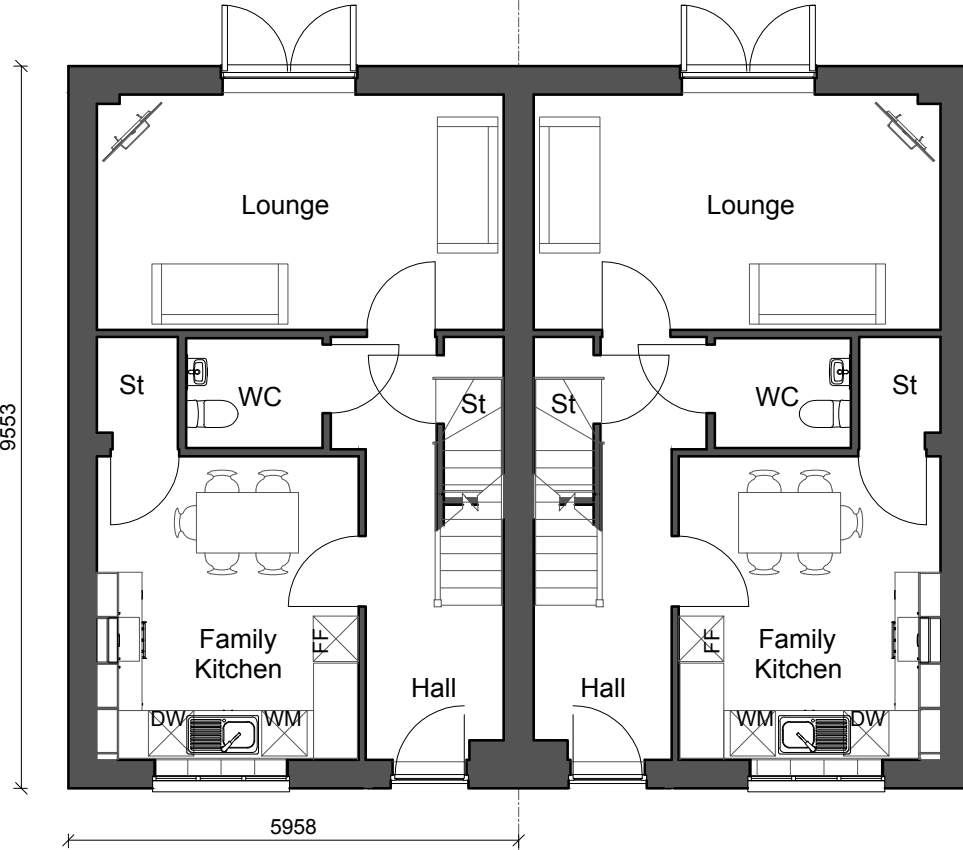

GROUND FLOOR PLAN@1:100

WALKHAM
2BED

GROSS : 859ft²
SCALE :1:100/1:200@A3

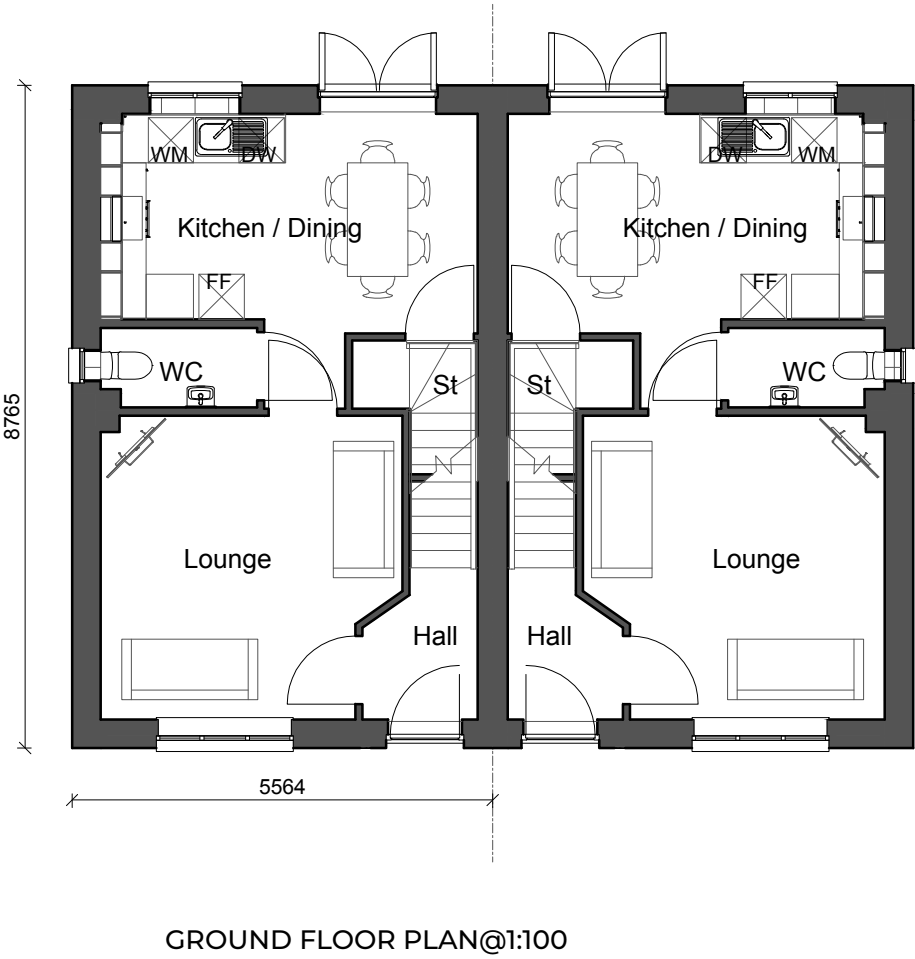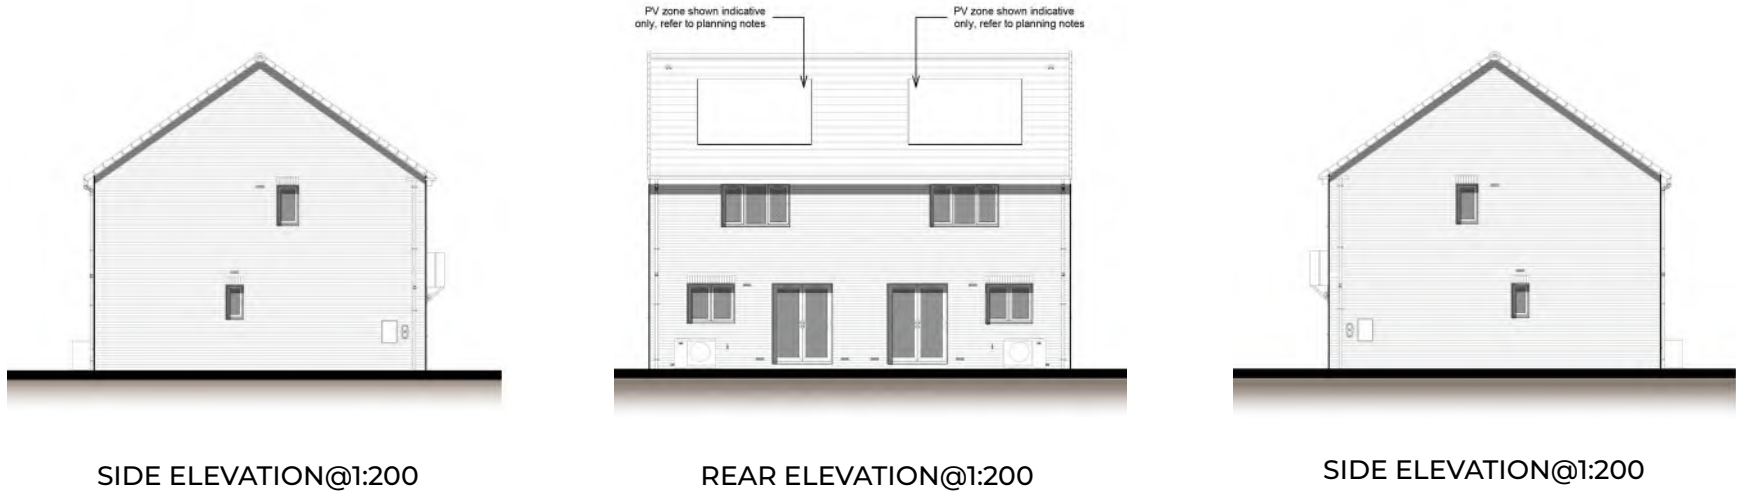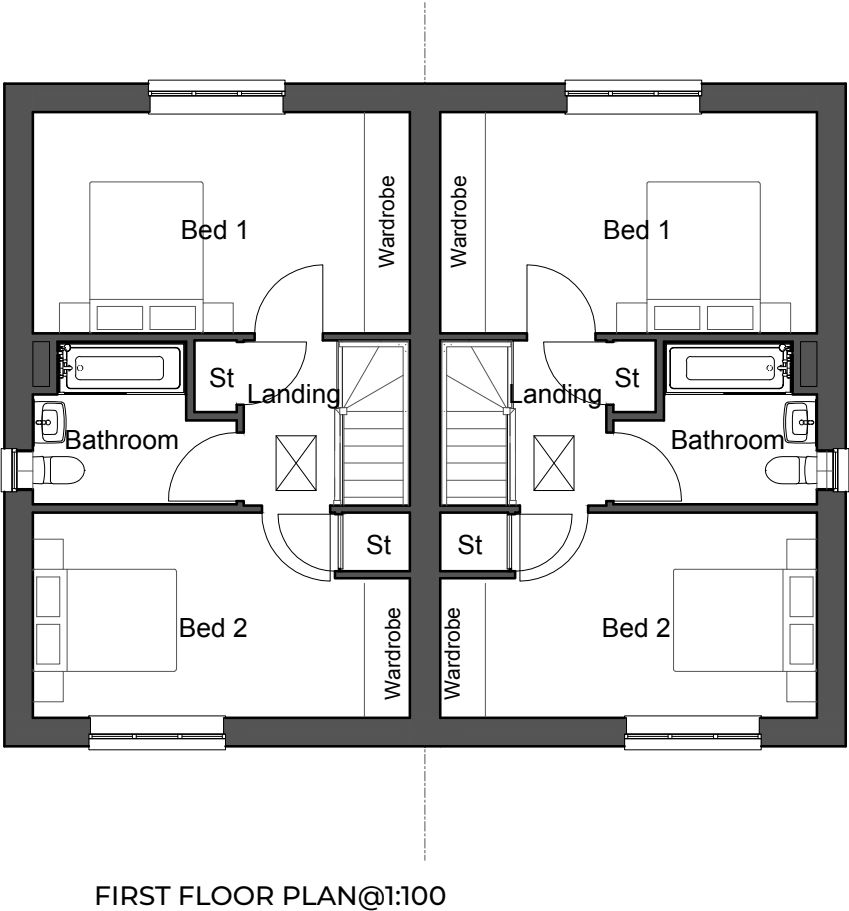


COVENHAM
2BED

GROSS: 859ft²
SCALE :1:100/1:200@A3



FRONT ELEVATION@1:100

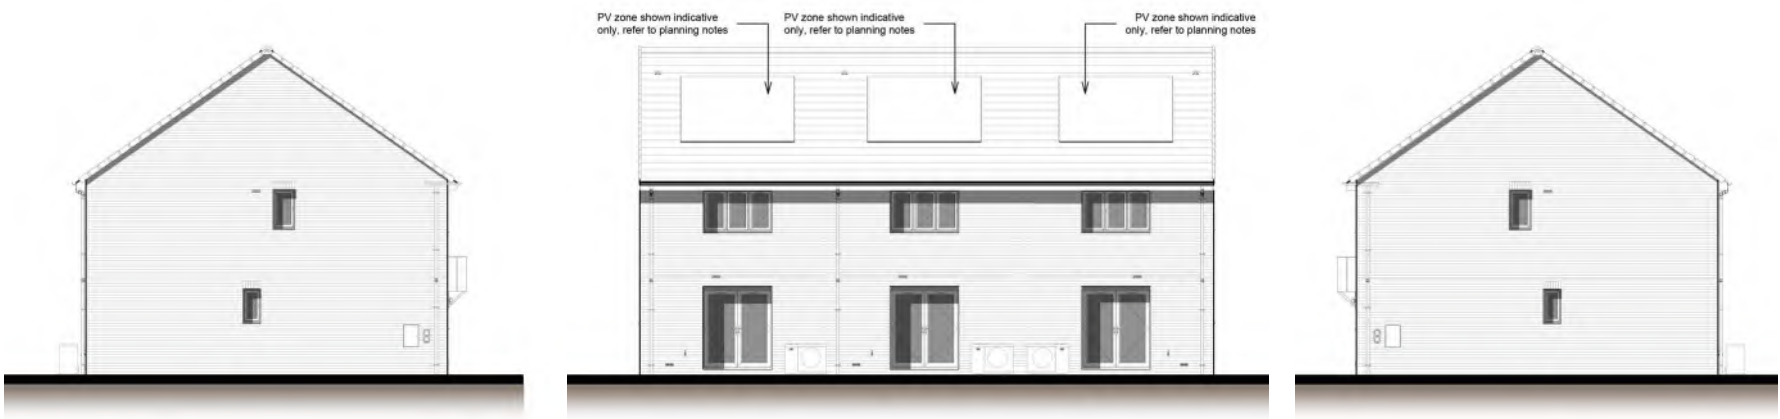

SIDE ELEVATION@1:200

REAR ELEVATION@1:200


SIDE ELEVATION@1:200

COVENHAM
2BED

GROSS : 859ft²
SCALE : 1:100@A3




FIRST FLOOR PLAN@1:100

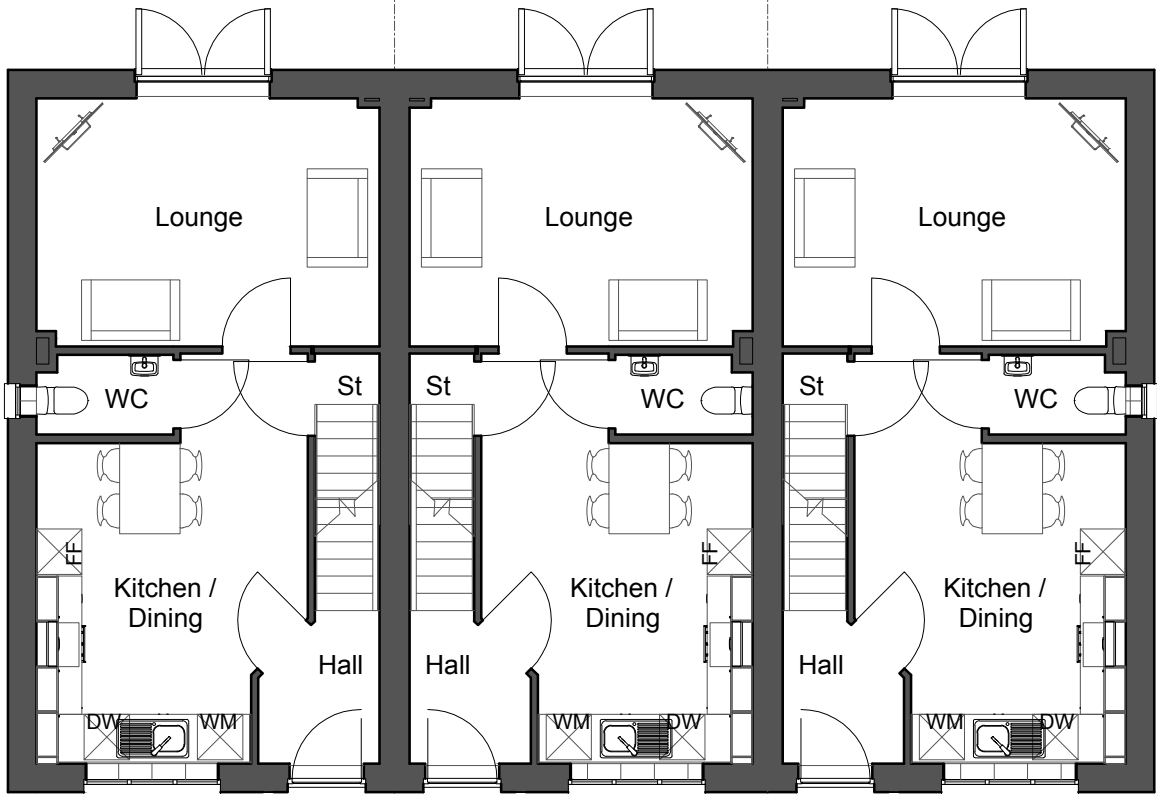

5114

GROUND FLOOR PLAN@1:100


GARAGE

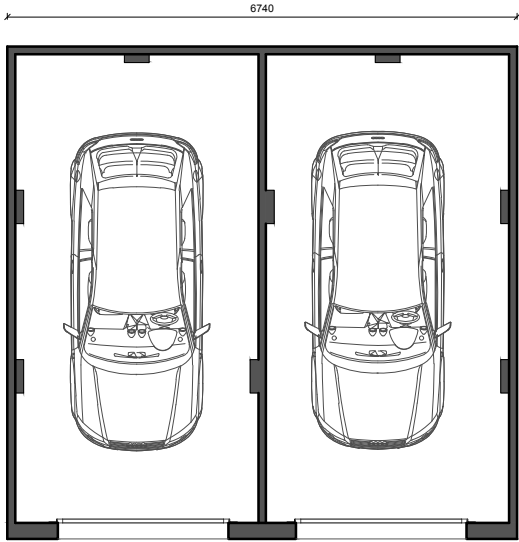


GROUND FLOOR@1:100




FRONT ELEVATION@1:100

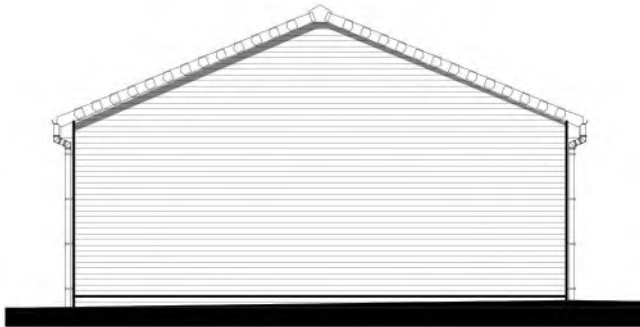

SIDE ELEVATION@1:100

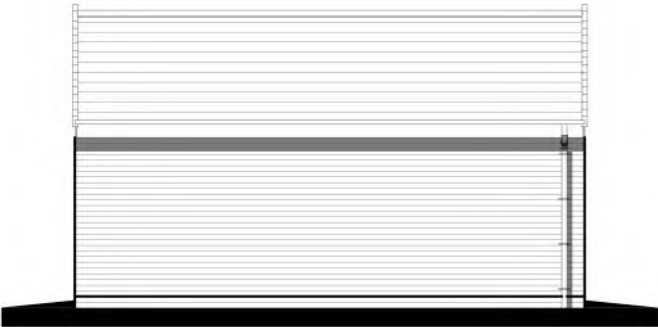

REAR ELEVATION@1:100

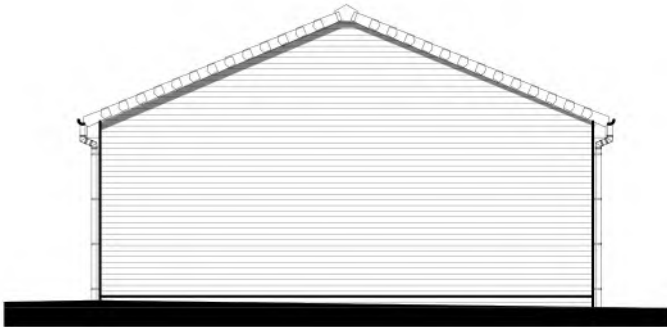

SIDE ELEVATION@1:100



URBAN
DESIGN
GROUP

REGISTERED
PRACTICE

Prepared by:

Astle Planning & Design Ltd
The Old Church Hall
97B Christleton Road
Chester
CH3 5UQ

01244 886644
info@astlepd.co.uk
www.astlepd.co.uk

© All rights reserved 2026

REVISION	DATE	REVISION NOTES	CHECKED BY:
A	26.01.25	First Issue	HA
B	17.03.26	Housetypes revised to feature timber door canopy	JNL