



ASTRA STORAGE YIELDS 1:50 @ A4

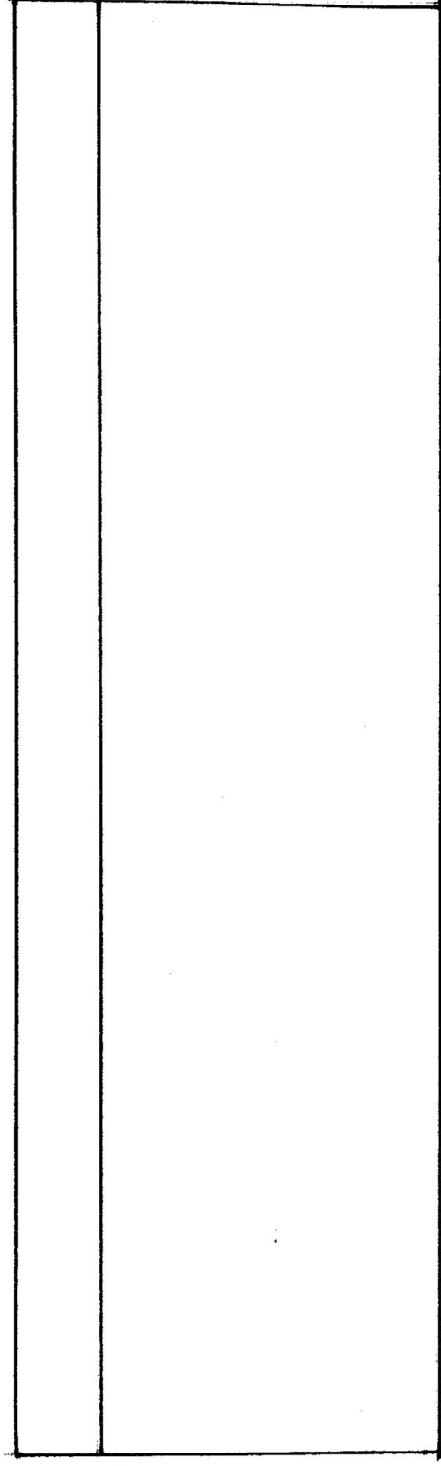

NORTH ELEVATION

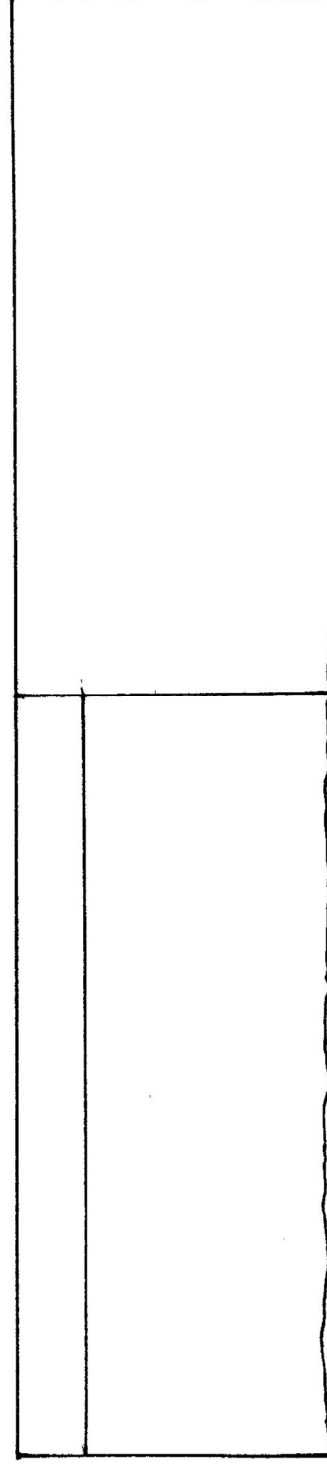

SOUTH ELEVATION

GROUND LEVEL
SLOPES AWAY →