



Scale: 1: 1250

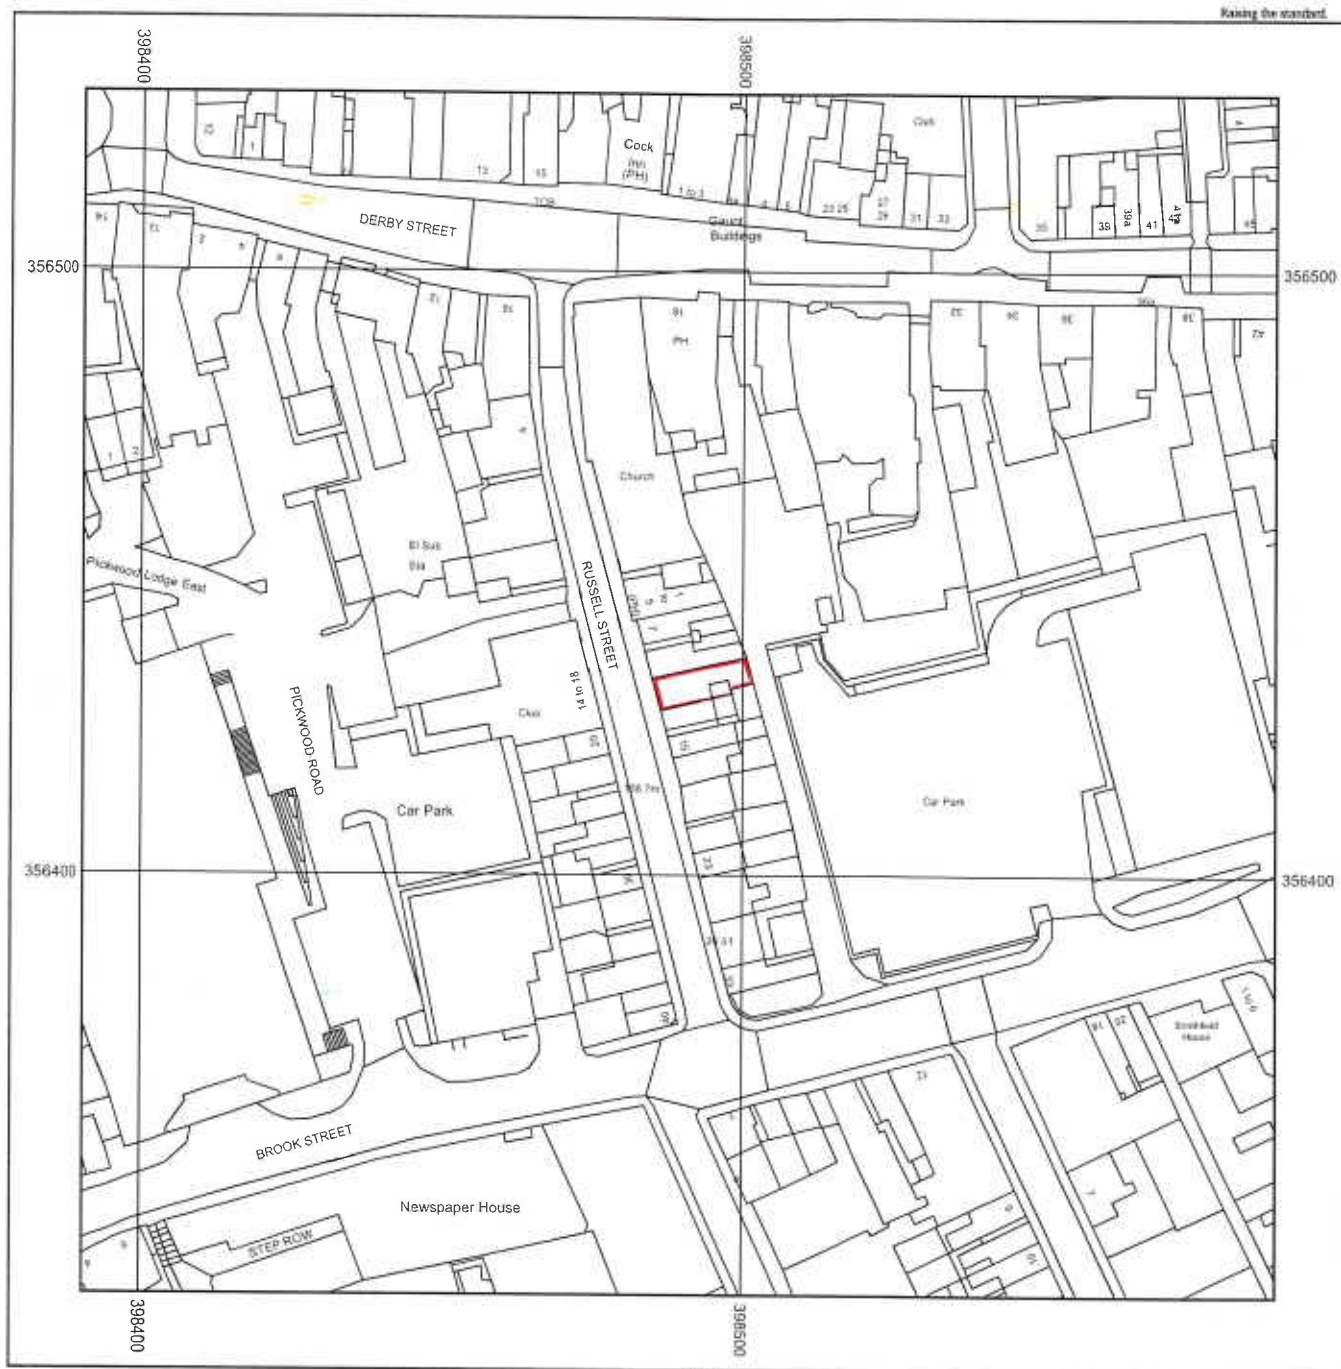

Supplied by: National Map Centre
License number: AC0000814278
Produced: 22/04/2026
Serial number: 544360

11 RUSSELL STREET
LEEK
ST13 5JF

Plot centre co-ordinates: 398490,356430
Download file:
Project name: 30496356 MS L
GREEN

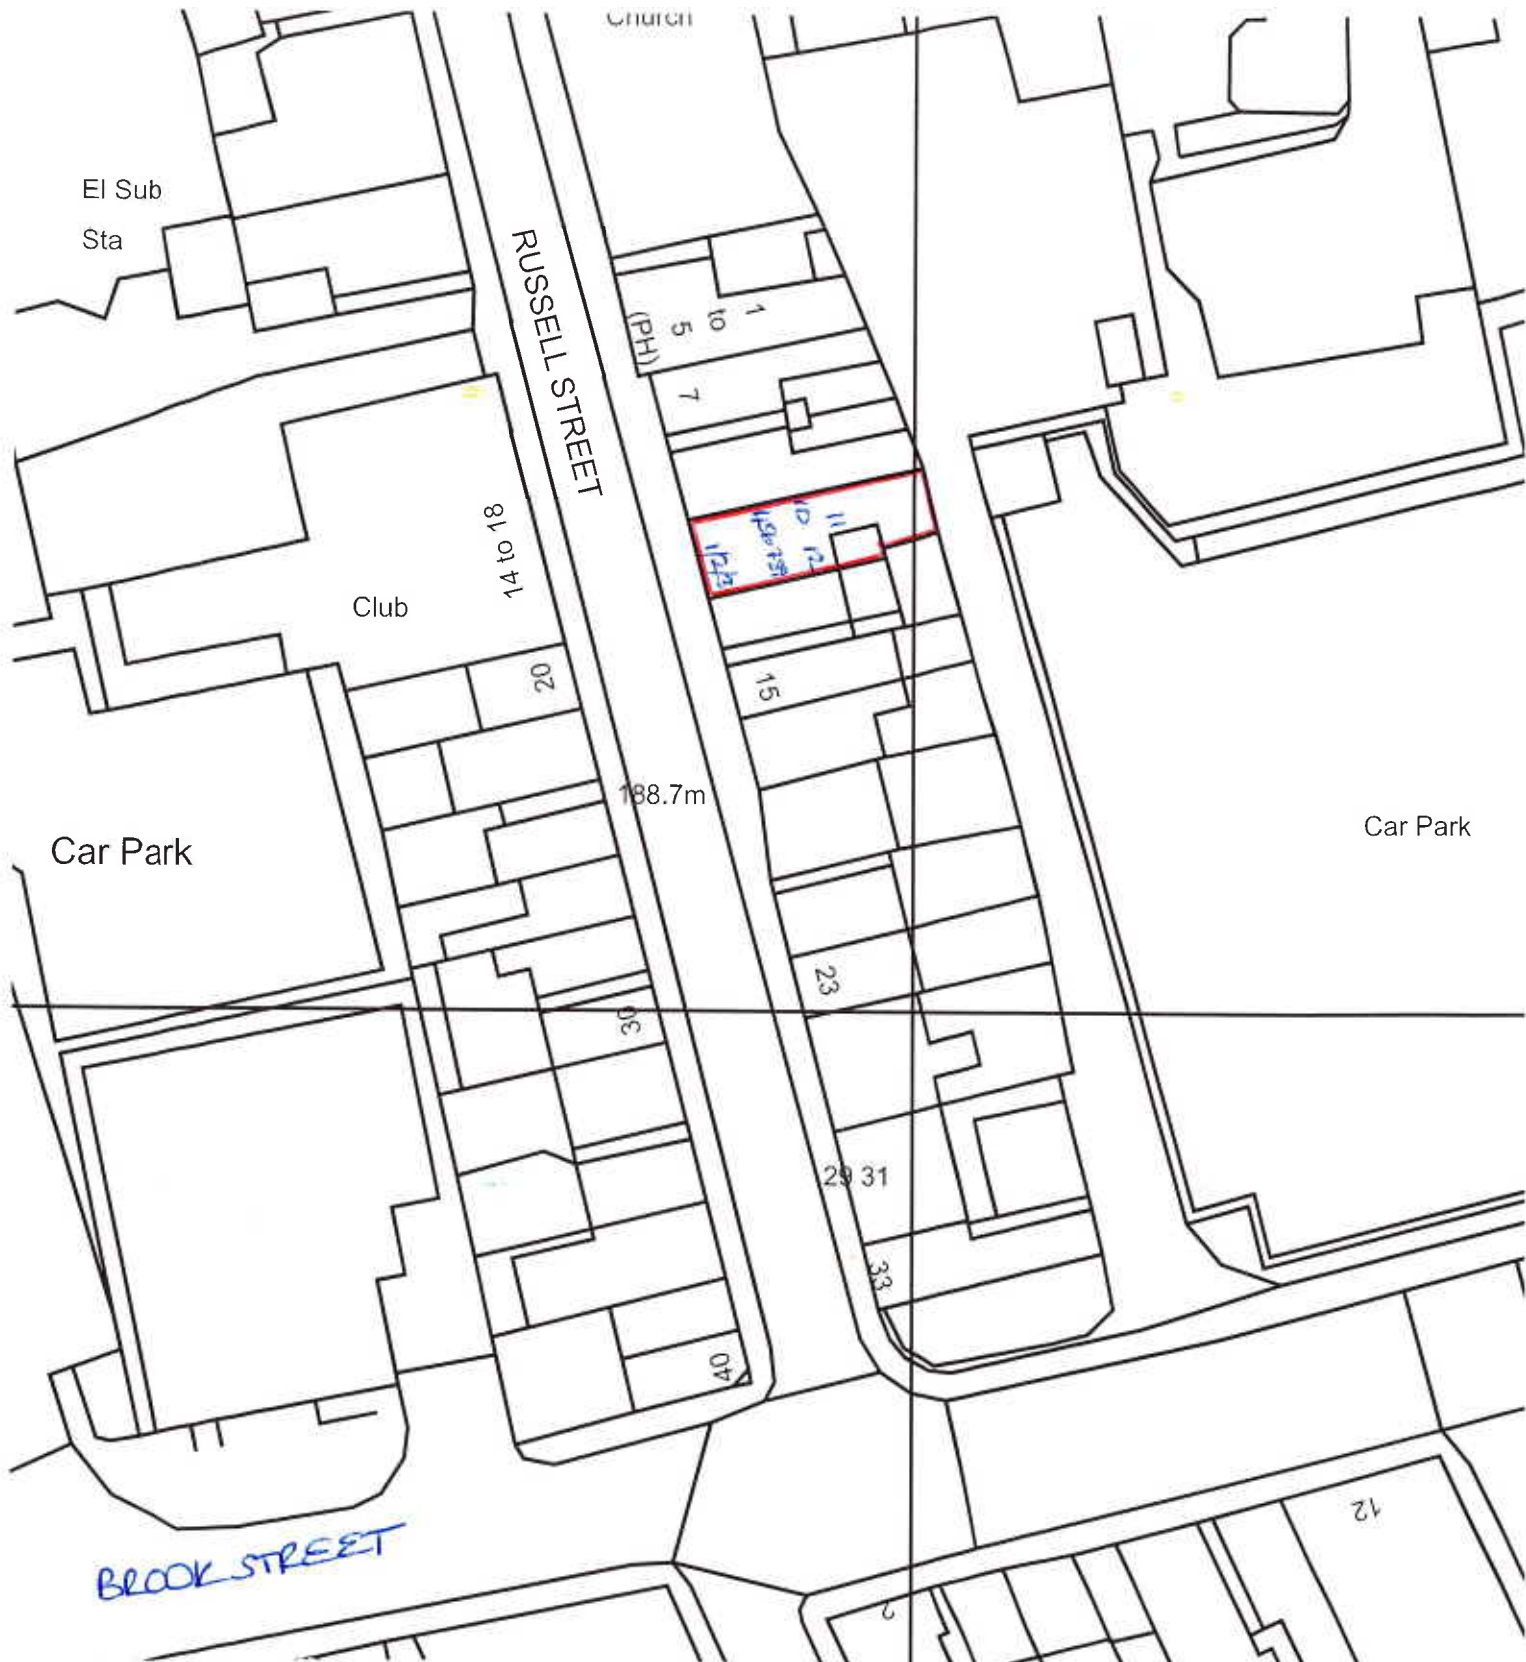

NATIONAL
MAP CENTRE



Os Licence number 100046950

Our Reference

30496356

BLOCK PLAN

SCALE 1:500

0 20
METRES



Site Address

11 RUSSELL ST.

LEEK

STAFFORDSHIRE

ST13 5JA.