


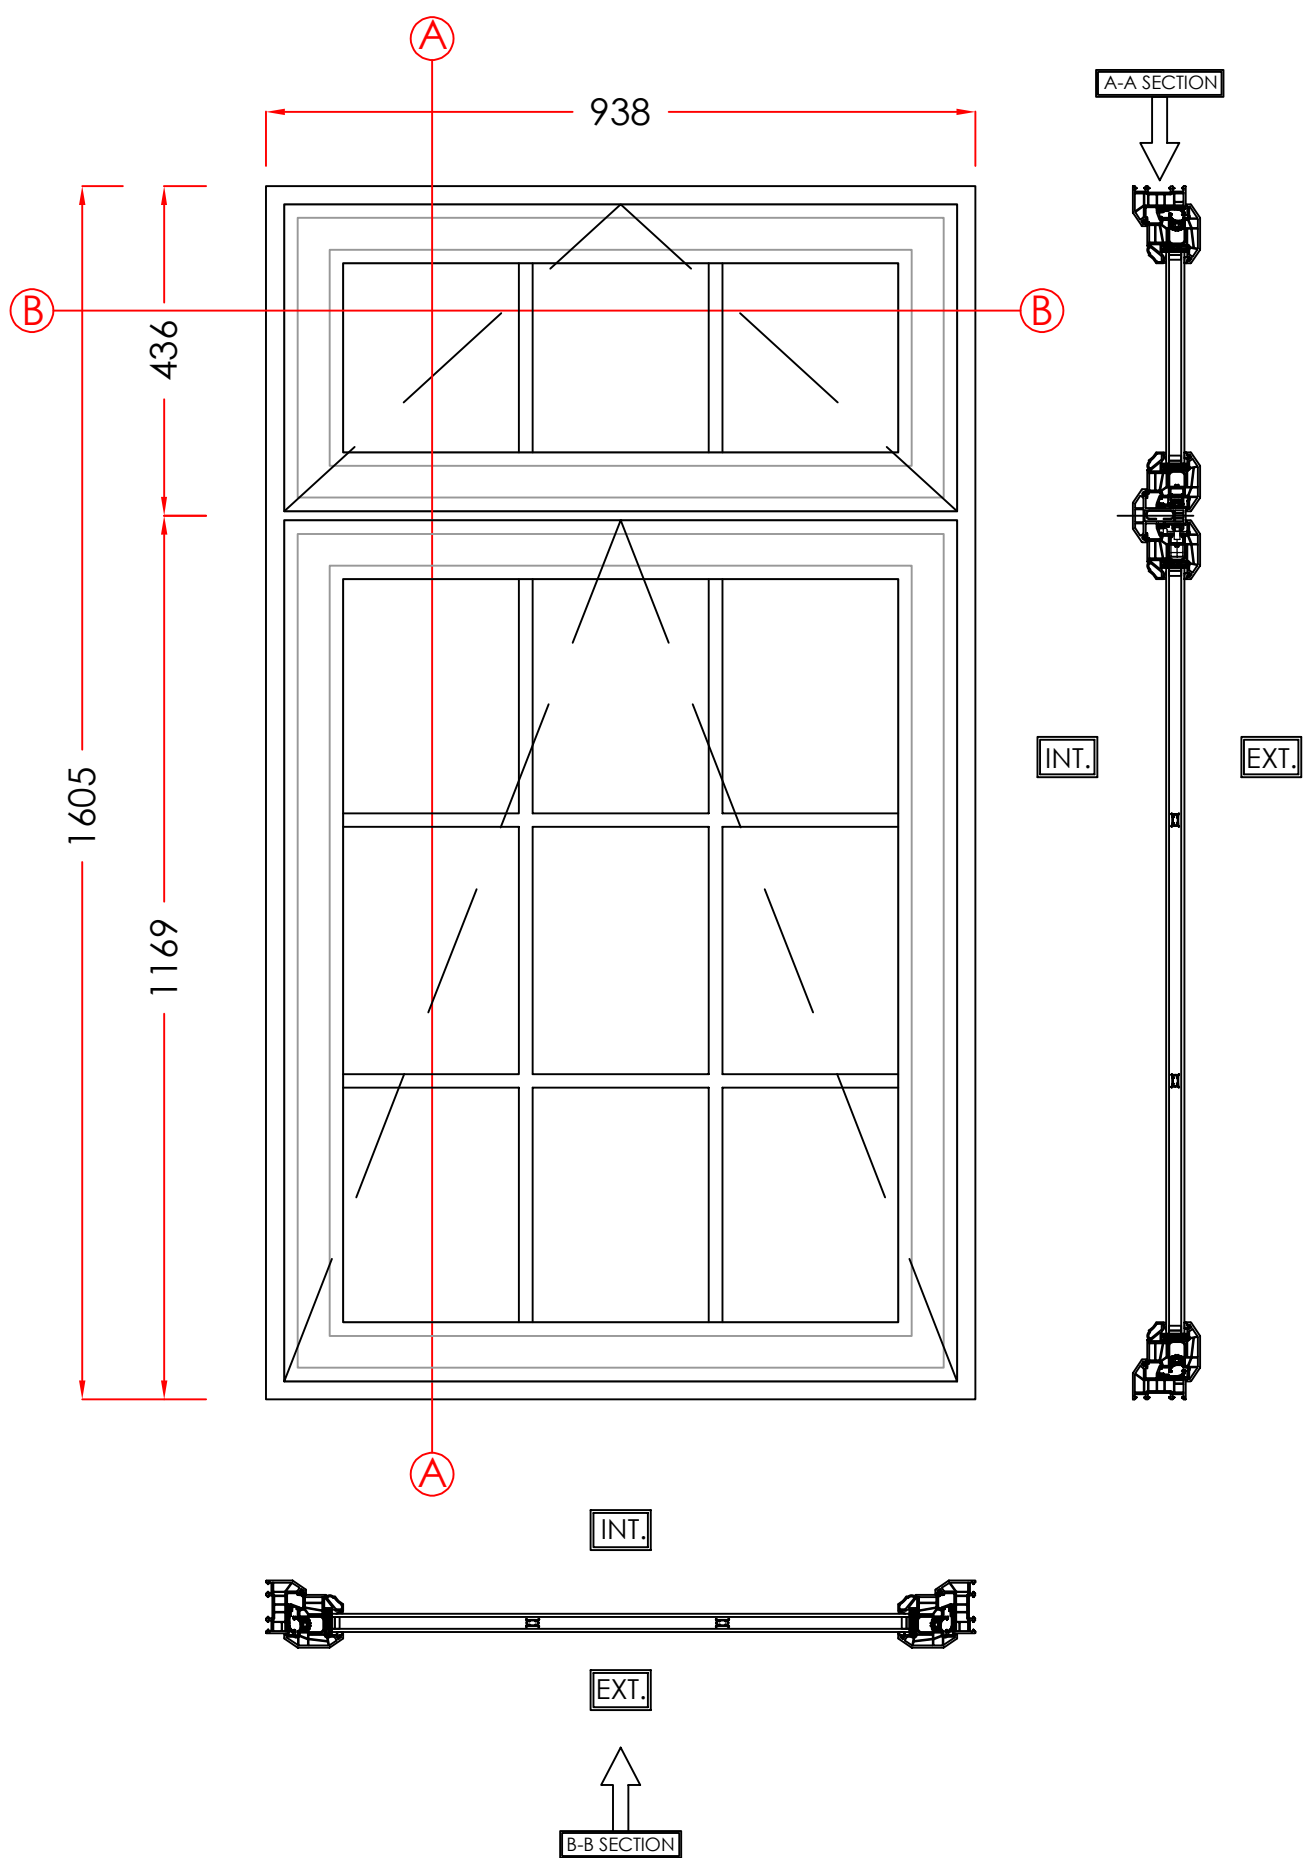

5. FRONT BEDROOM

MATERIAL - PVCu
INTERNAL & EXTERNAL COLOUR - WHITE WOODGRAIN
GLAZING - 24MM SEALED UNITS

VIEWED EXTERNALLY

THESE DRAWINGS ARE THE PROPERTY OF ANGLIAN HOME IMPROVEMENTS
AND MUST NOT BE USED, DISTRIBUTED, LOANED OR COPIED WITHOUT THE
EXPRESS PERMISSION OF ANGLIAN HOME IMPROVEMENTS.

Scale - 1:1
(Produced on A3 Paper)
Sheet 5 Of 12

Drawers Initials.
BN

CONTRACT No.: 30496356

date: 17/04/26

PROPOSED: WINDOW REPLACEMENT
AT: 11 RUSSELL ST.
(INSTALLATION ADDRESS) LEEK
STAFFORDSHIRE
ST13 5JF

V1 September 2024

