





FRONT ELEVATION 1:50

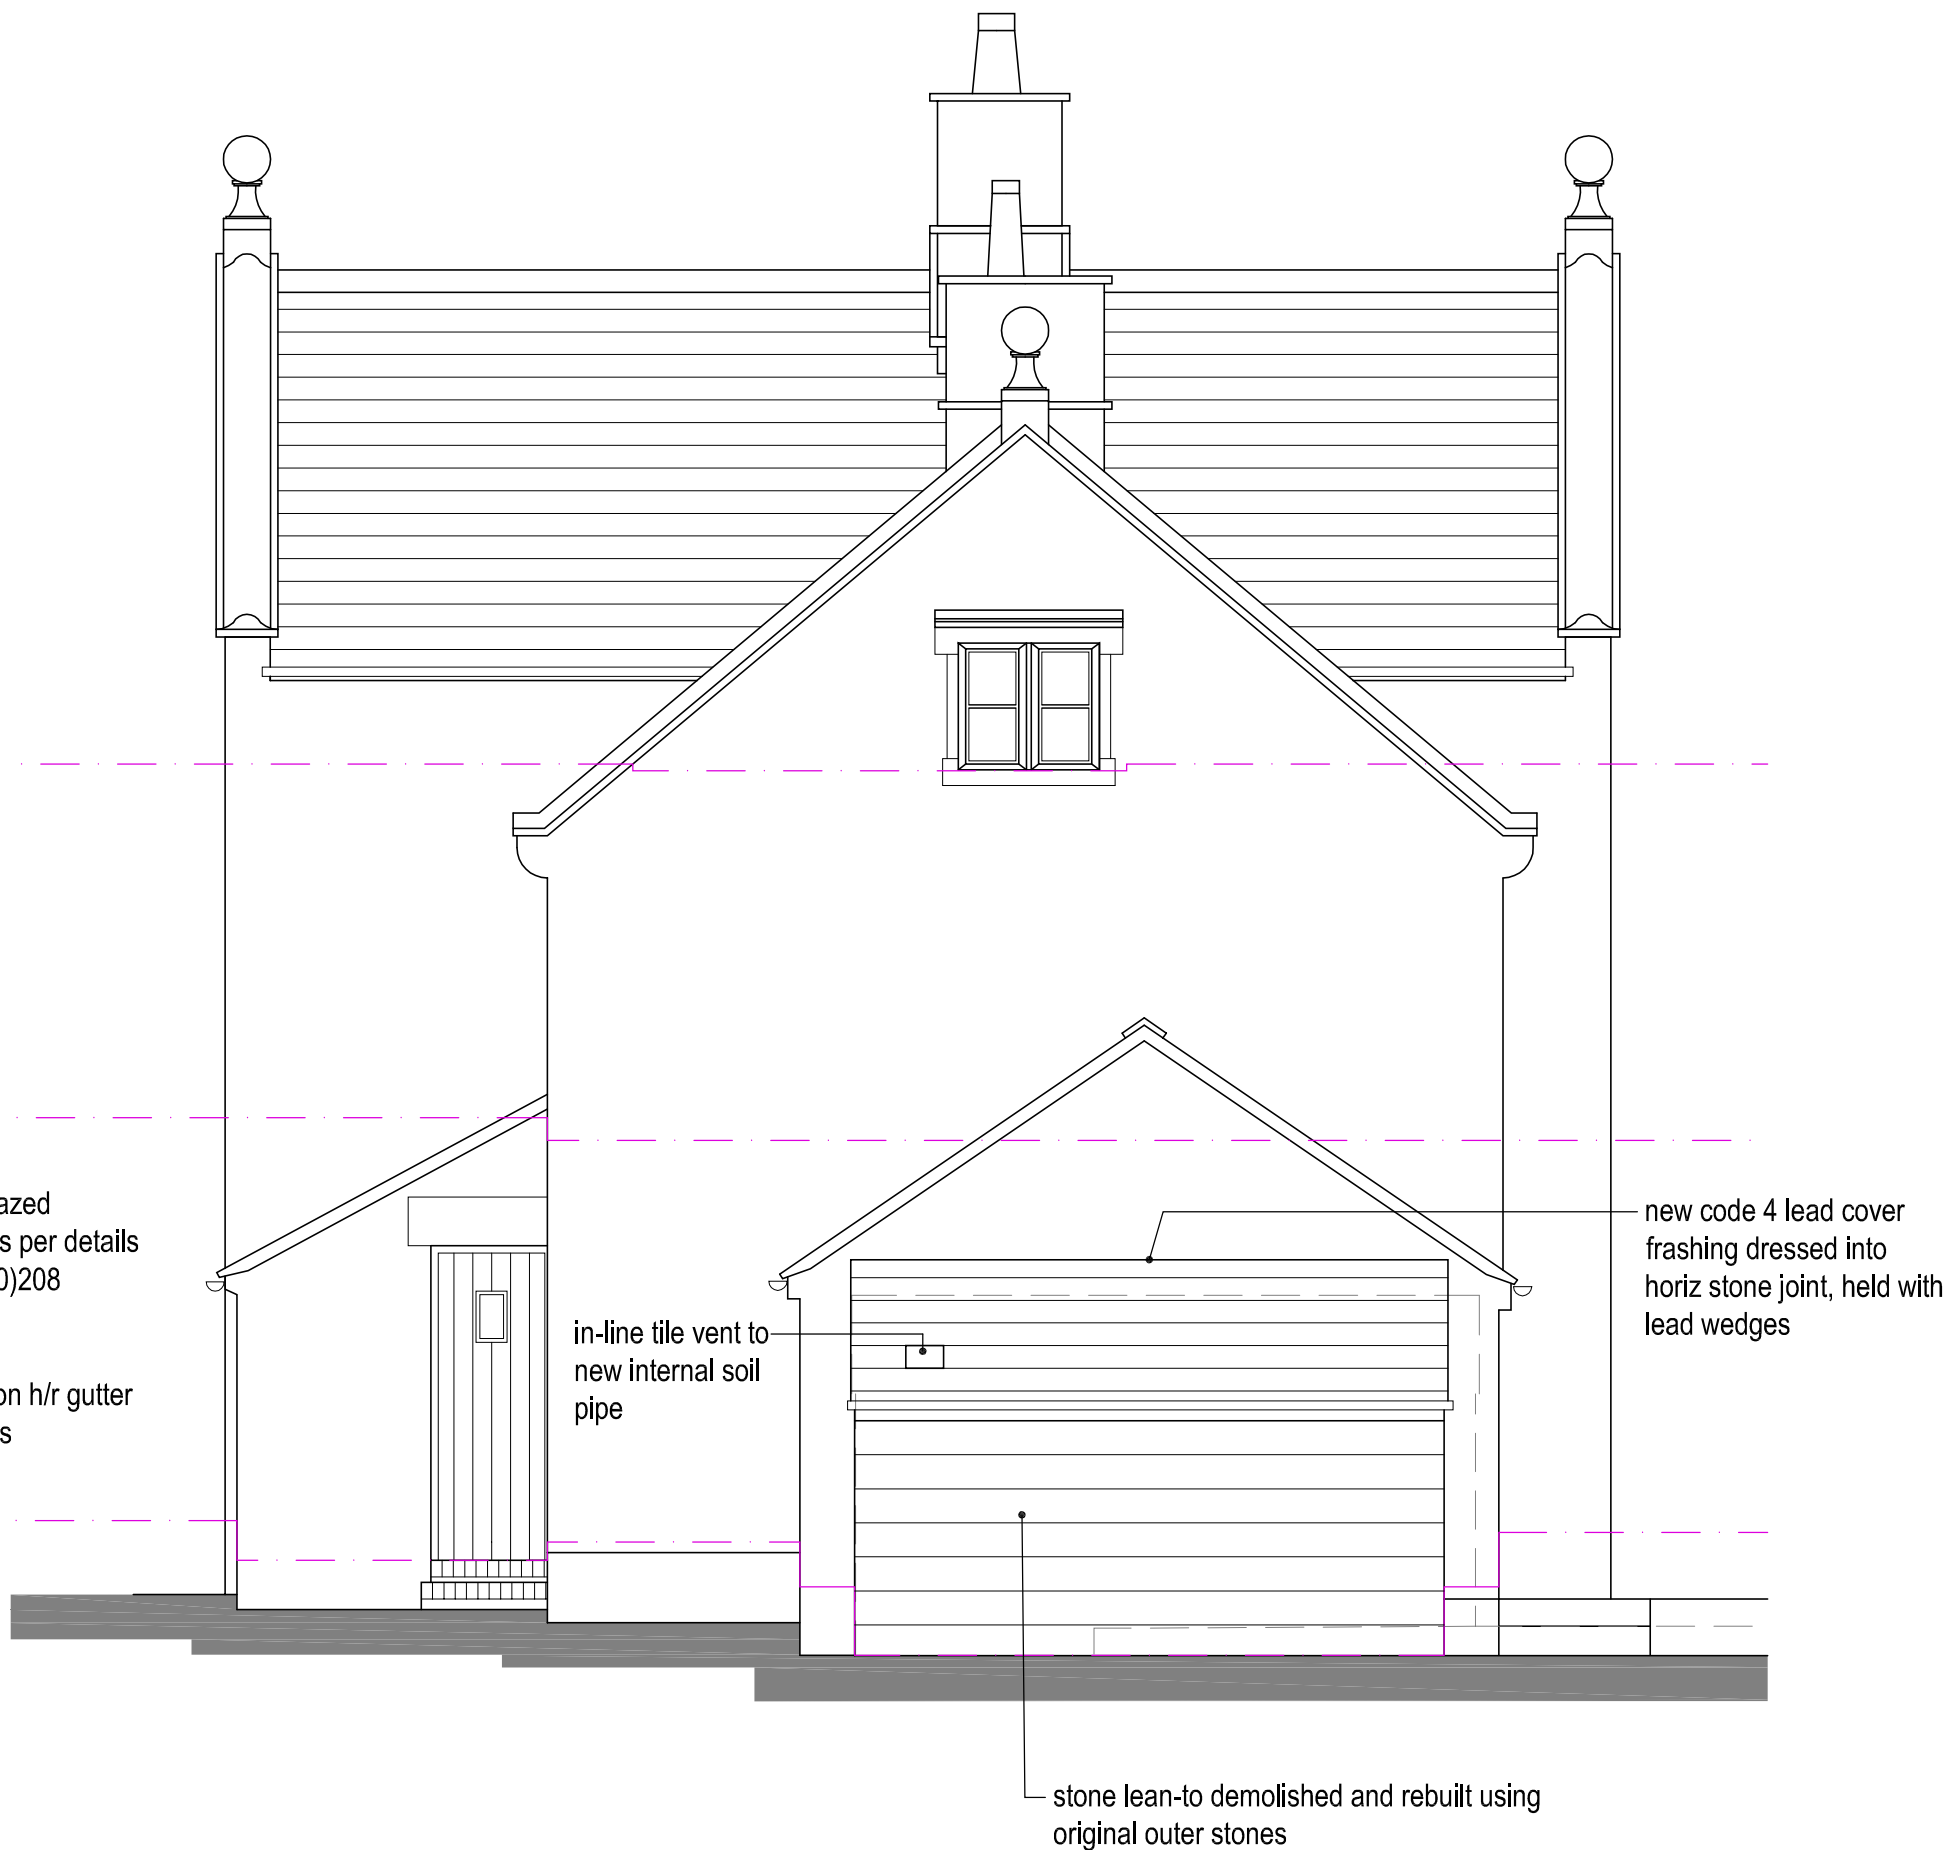

SIDE ELEVATION 1:50



REAR ELEVATION 1:50

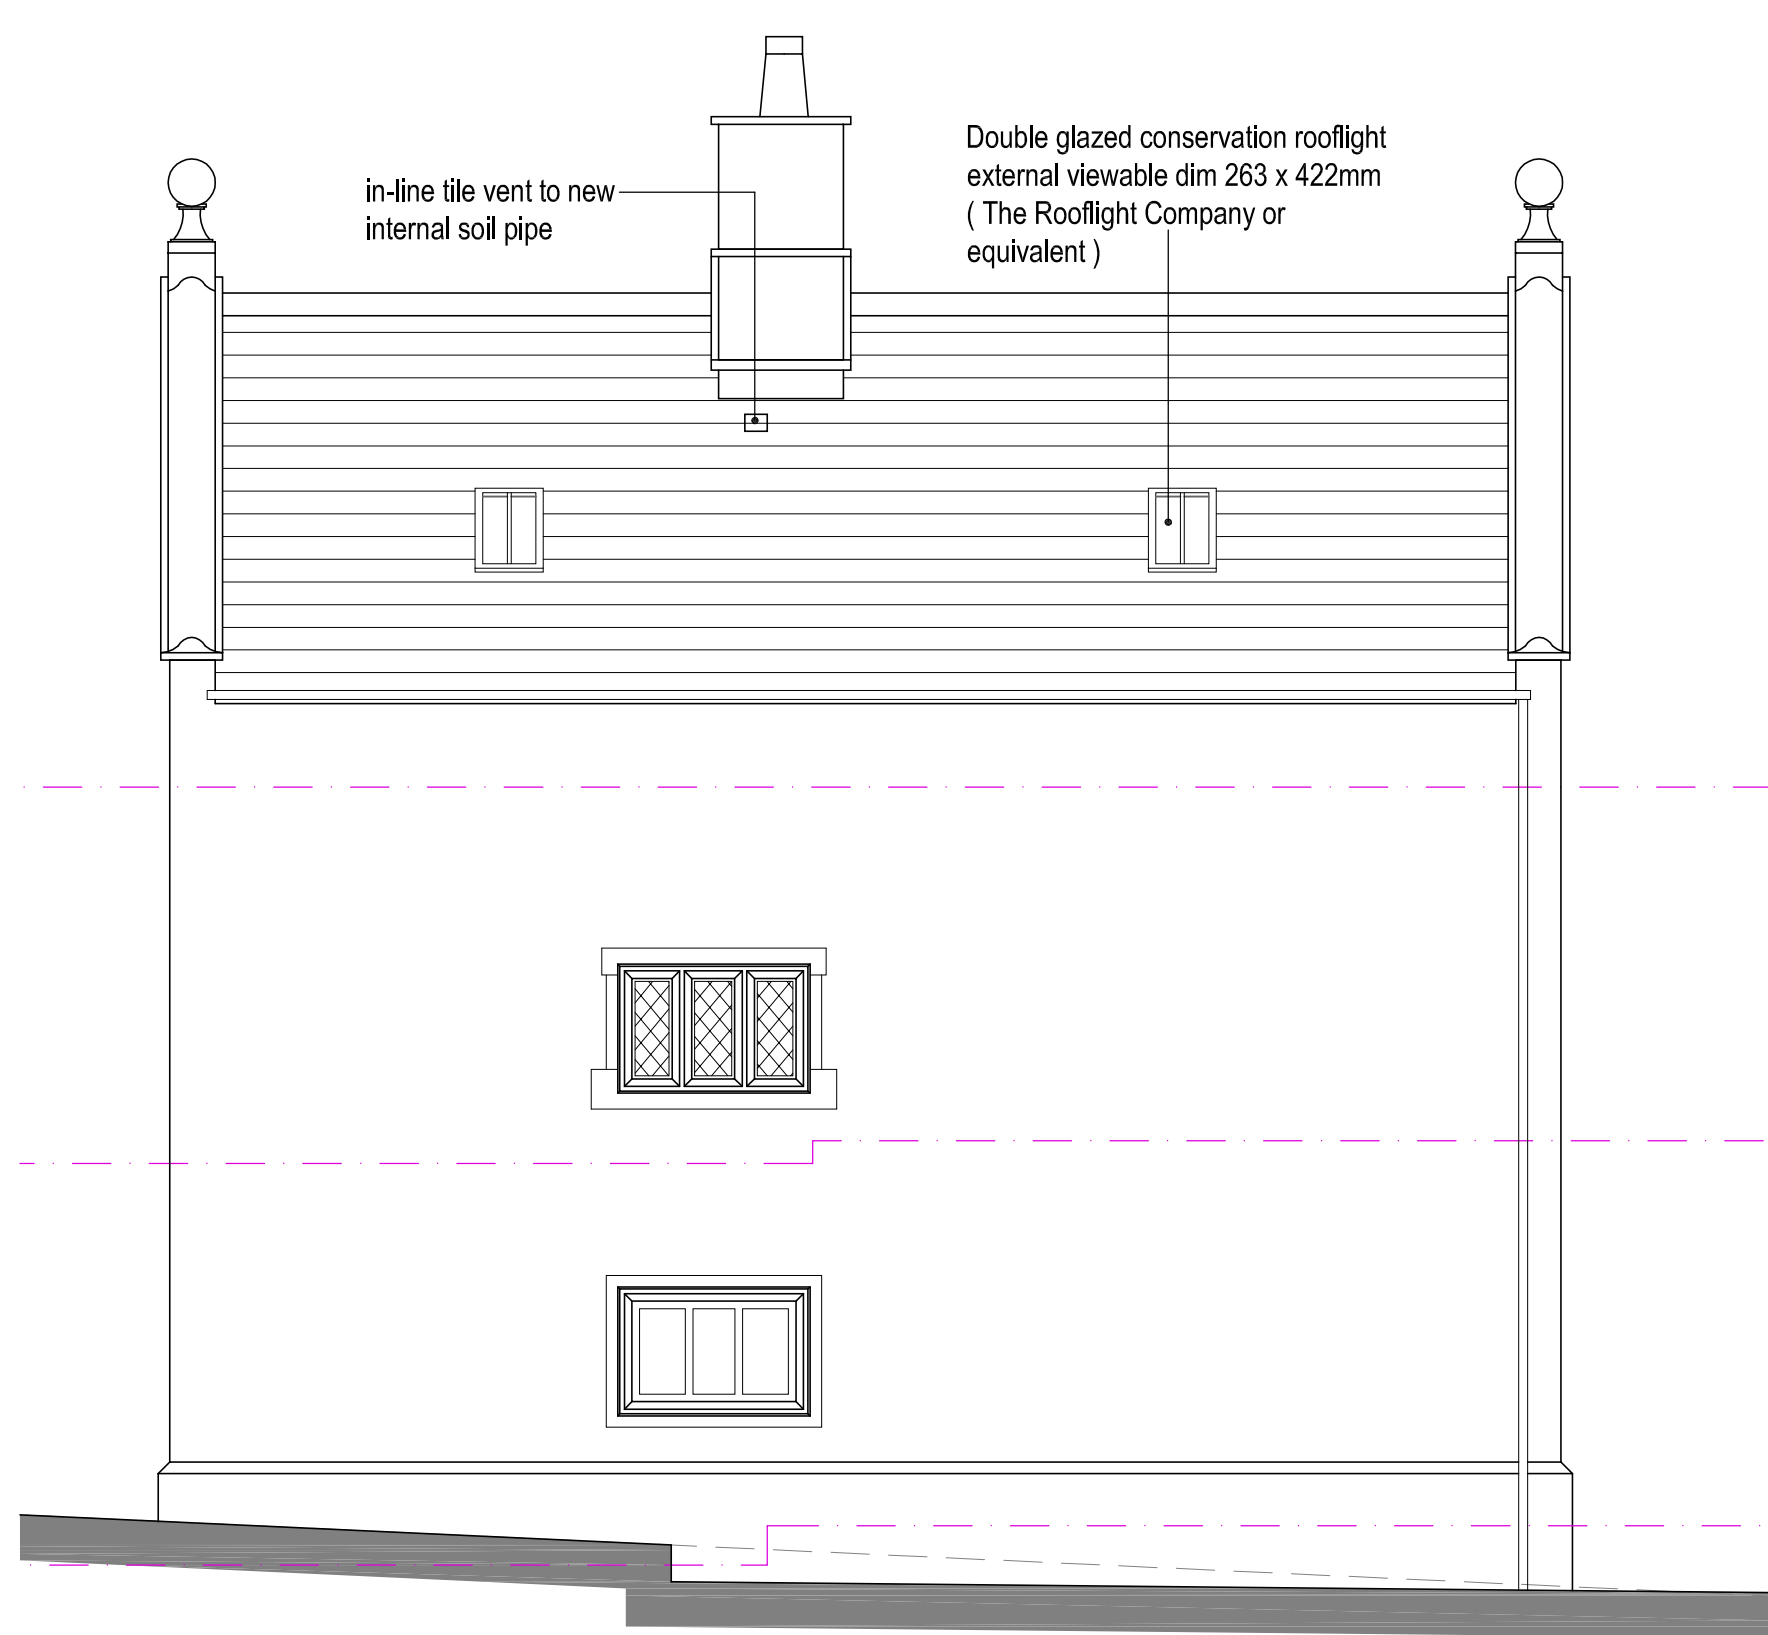

SIDE ELEVATION 1:50

