


LEEK BRANCH
BATH STREET ELEVATION
PROPOSED

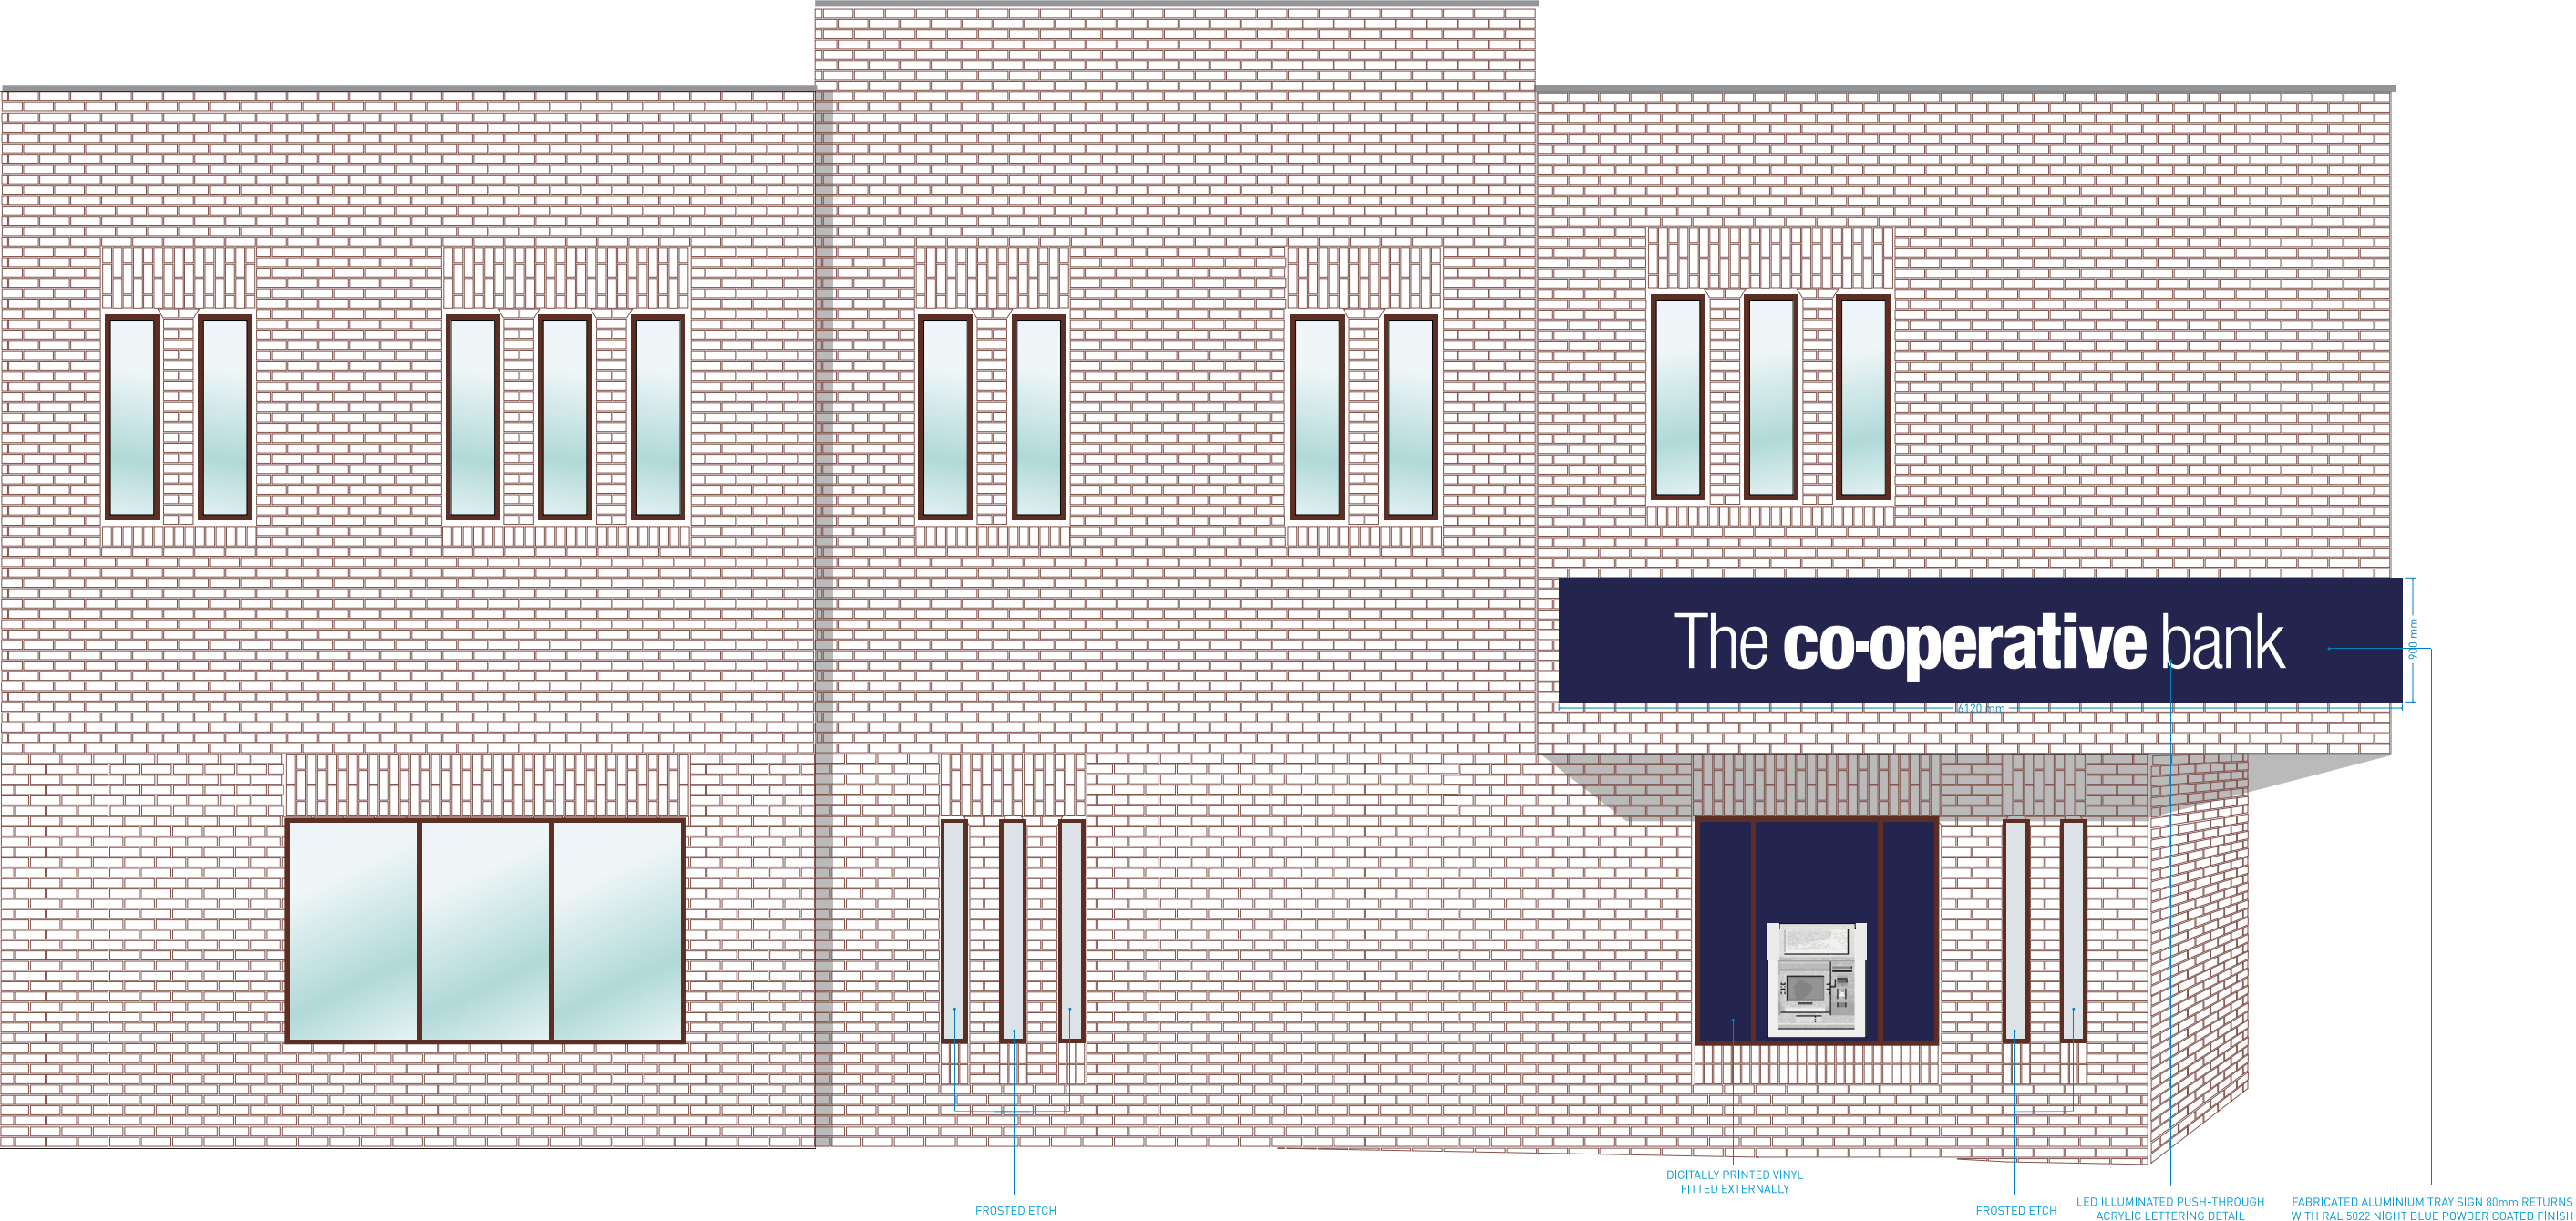

Unit 4a Shipley Court, Manners Industrial Estate,
Ilkeston, Derbyshire. DE7 8EF
T +44 (0) 115 944 1678
www.signsystems.uk.com

The
co-operative
bank

Leek Branch
65 Derby Street
Leek
ST13 6HW

DWG NO. 26-2794_01
DRAWN LJP
DATE 02/04/26

