
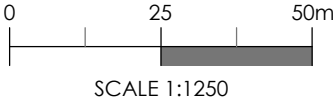


THE SITE

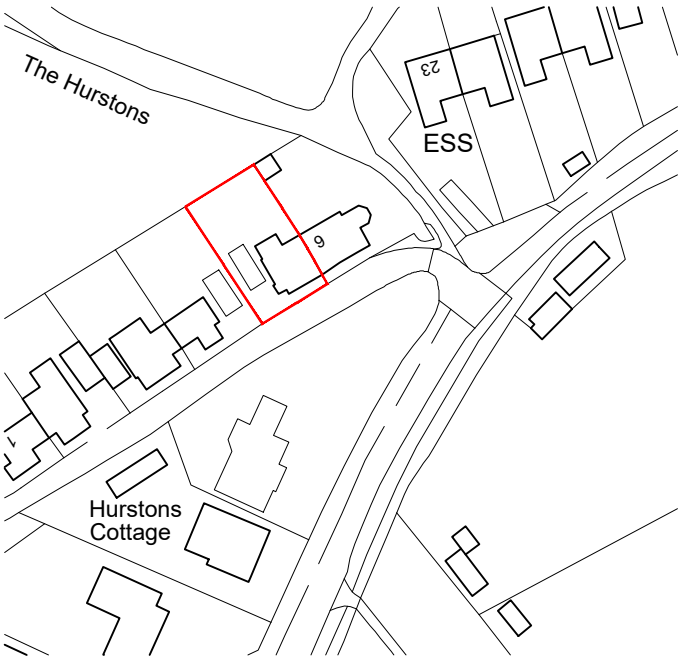

LOCATION PLAN 1:1250

GENERAL NOTES

This drawing is copyright and may not be copied, altered or used for any purposes other than that for which it is issued. ARK grant a licence for the client to copy this drawing for the purpose of this project only (excluding any extension of the project). Do not scale for construction purposes.

Contractor to check all dimensions on site prior to the commencement of work. Any discrepancies should be reported to ARK.

All work to be carried out to Local Authority approval.

All work to be carried out in full compliance with current HSE regulations.

All work methods and materials are to comply with relevant British Standards, approved codes of practice and manufacturer's instructions.

LOCATION
5 The Hurstons, Alton
Staffordshire ST10 4AP

CLIENT
MATTHEWS

DATE 07.04.2025

DRAWING TITLE
Location Plan

PROJECT DESCRIPTION
Exetensions and alterations

DWG NO. **020** REV.

STAGE
Planning

SCALE 1:1250 @A4

DRAWN

SUSTAINABLE ARCHITECTURE

Darbari Unit 12, Prow Park Business Park, Treloggan
Industrial Estate, Newquay, TR7 2SX

01637 850144 info@ark-designs.com www.ark-designs.com