




ELEVATION 'A' (front / east)

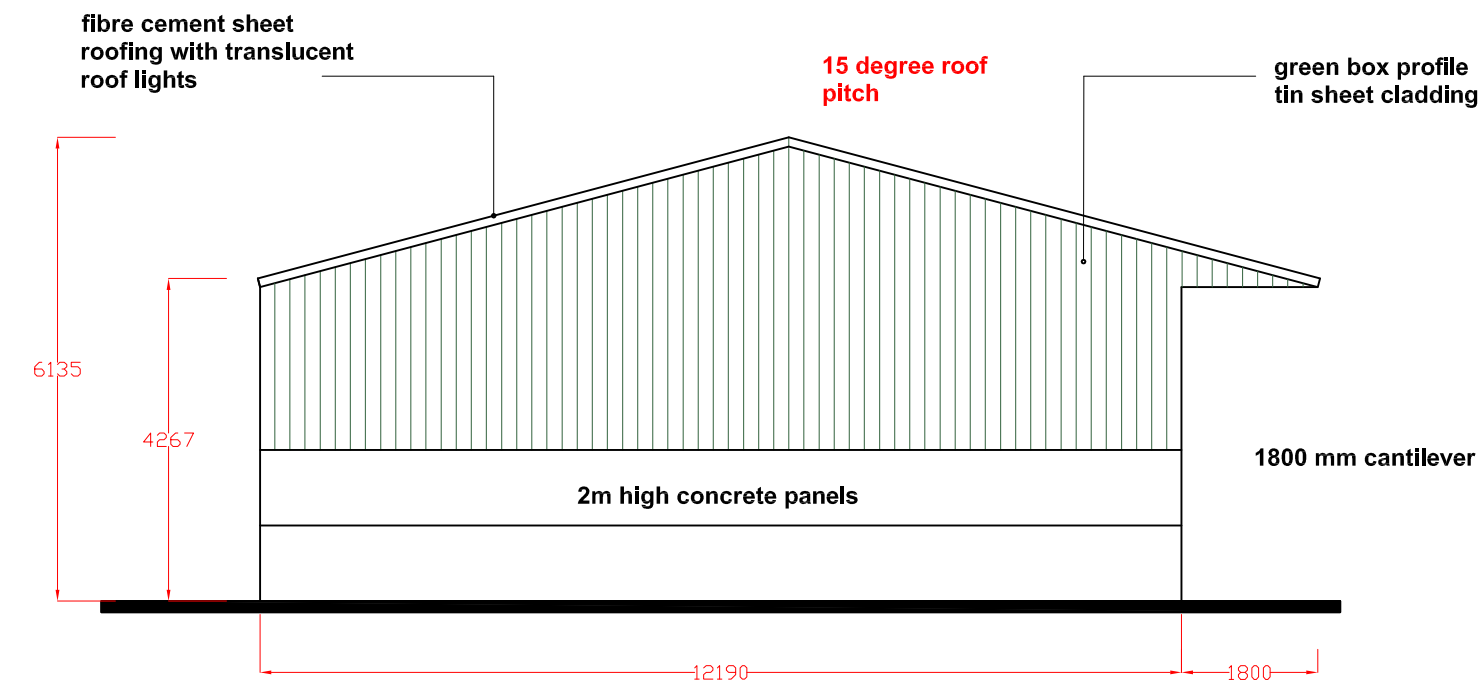




ELEVATION 'B' (side / south)

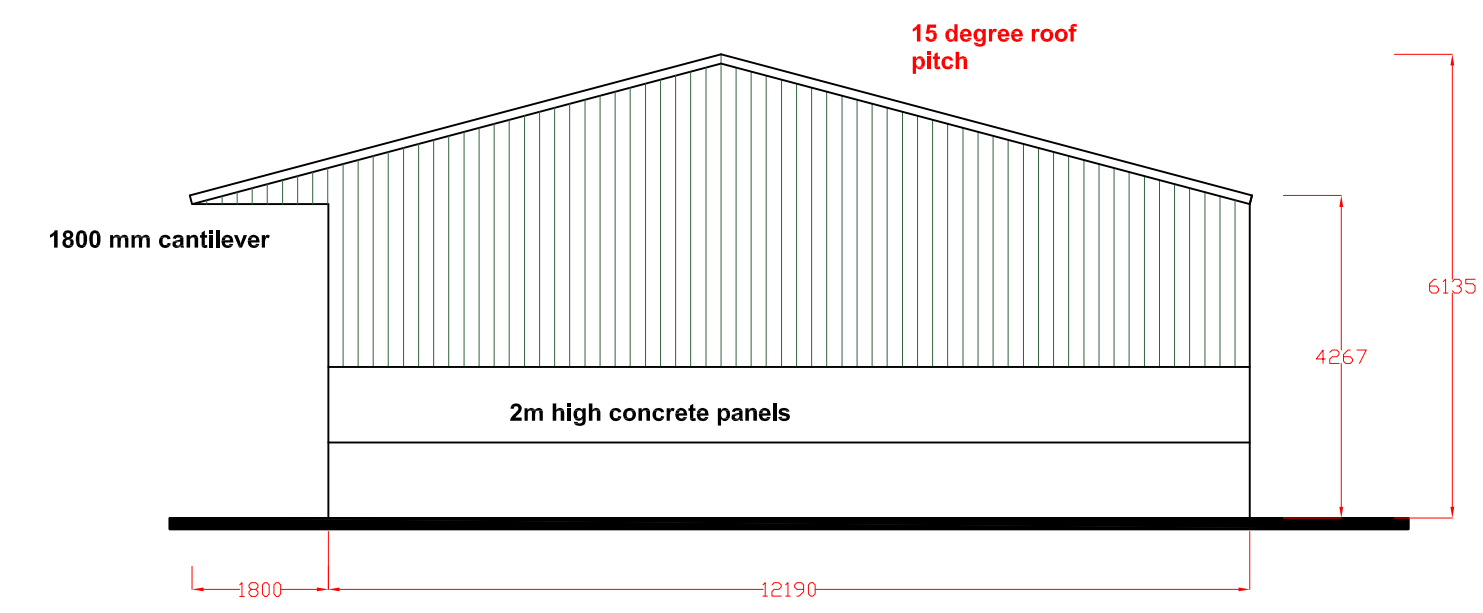

ELEVATION 'D' (side / north)

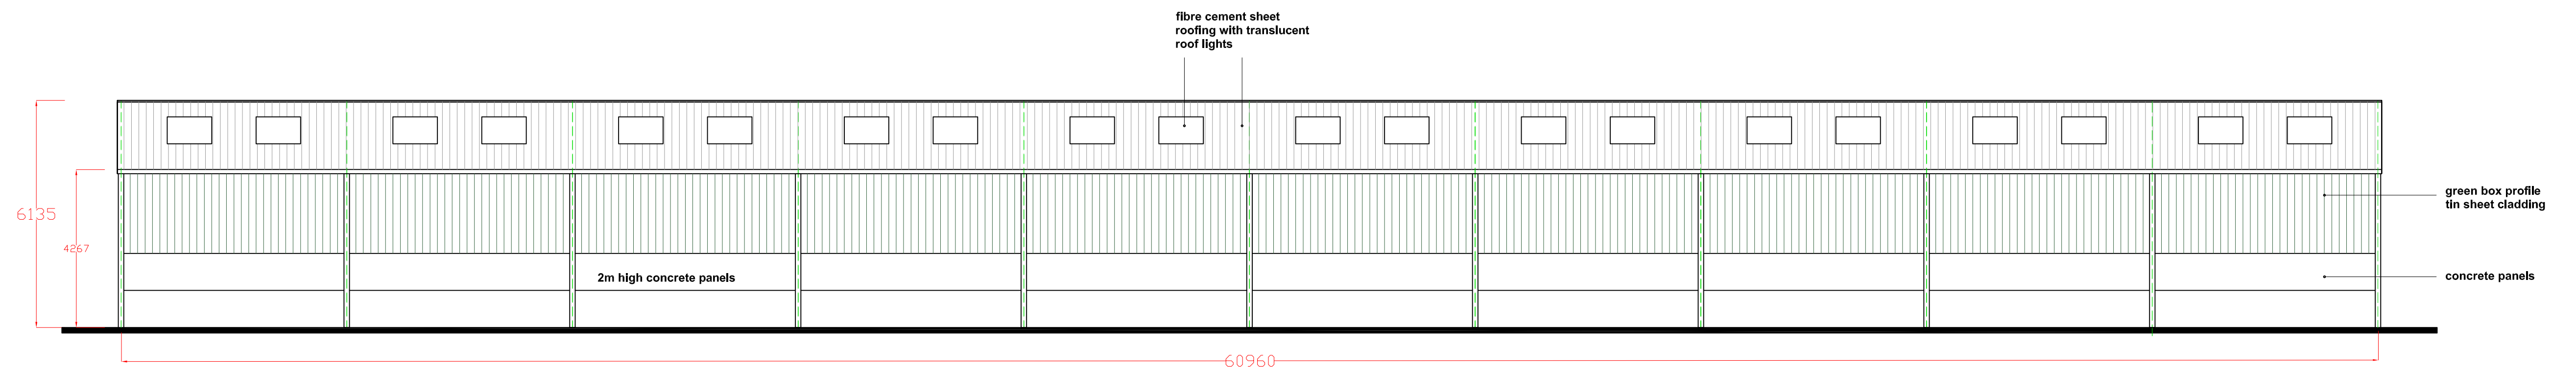

ELEVATION 'C' (rear / west)

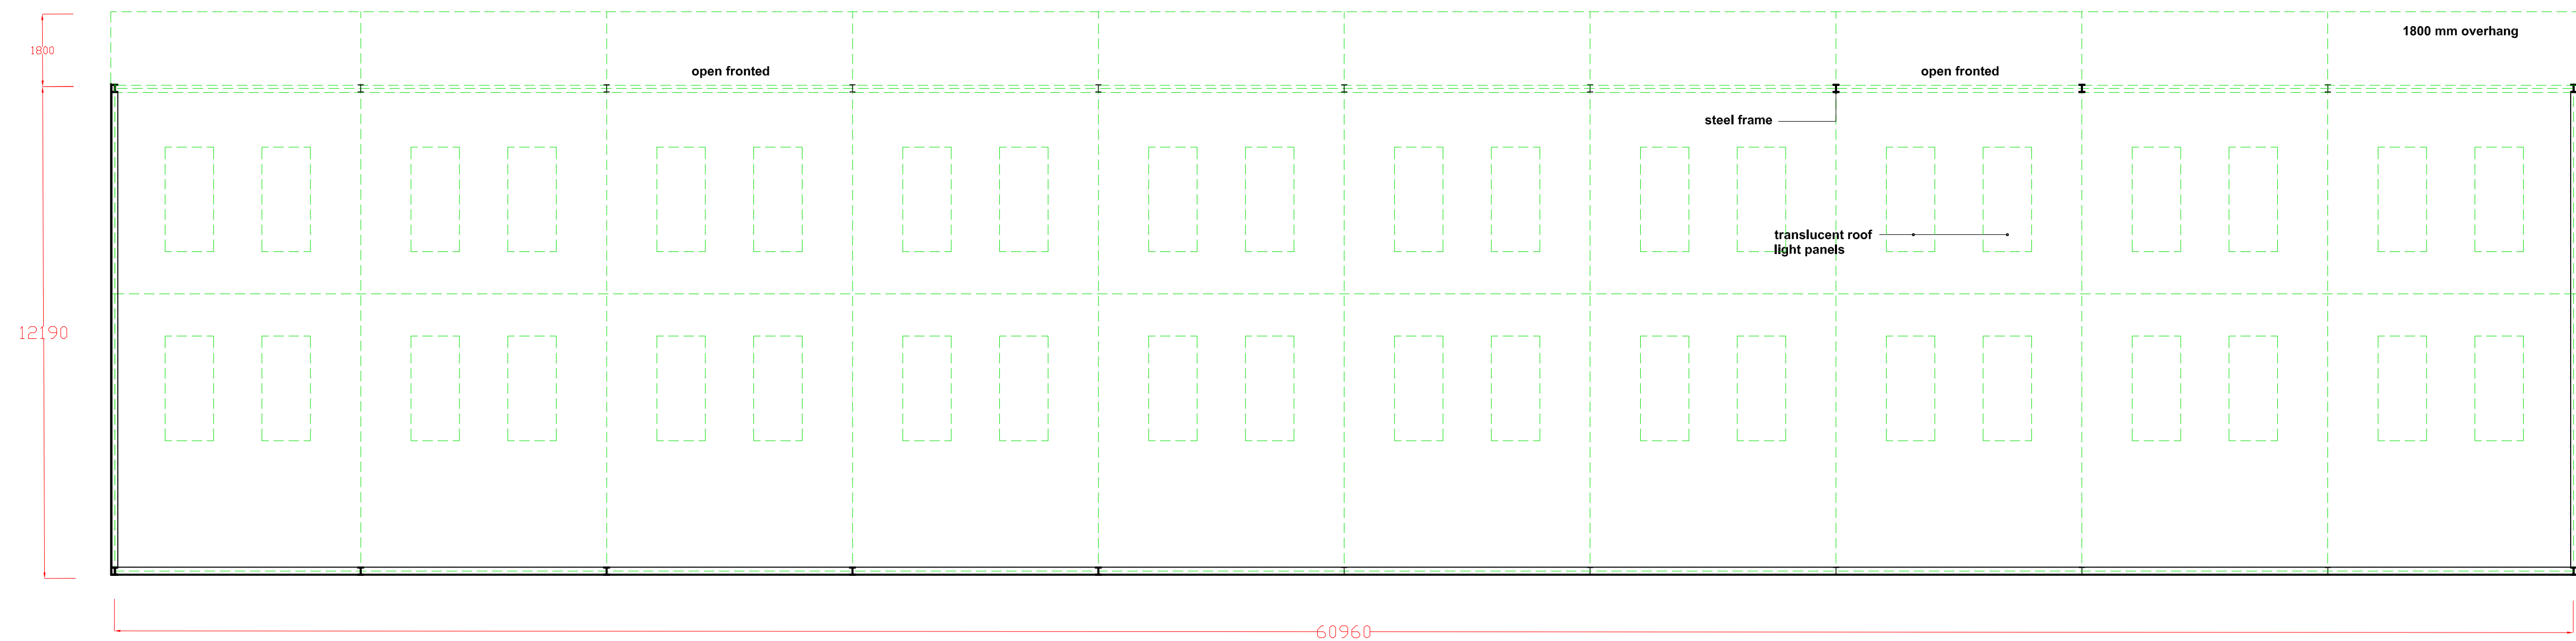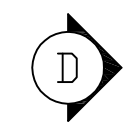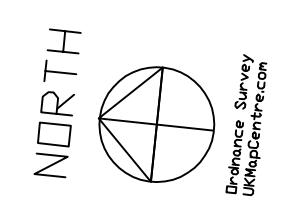

PLAN

