

Copyright of this drawing is vested in the Architect and it must not be copied or reproduced without consent. Figured dimensions only are to be taken from this drawing. All contractors must visit the site and be responsible for taking and checking all dimensions relative to their work. Hewitt&Carr Architects Ltd are to be advised of any variation between drawings and site conditions.
CLIENTS ARE ADVISED TO CLARIFY DIMENSIONS WITH THE ARCHITECT PRIOR TO SETTING OUT AND NOT TO SCALE FROM THE DRAWING

Rev.	Drawn	Comments	Date
A	SV	Site boundary amended	31.03.26
B	SV	Visibility splay amended	06.05.26

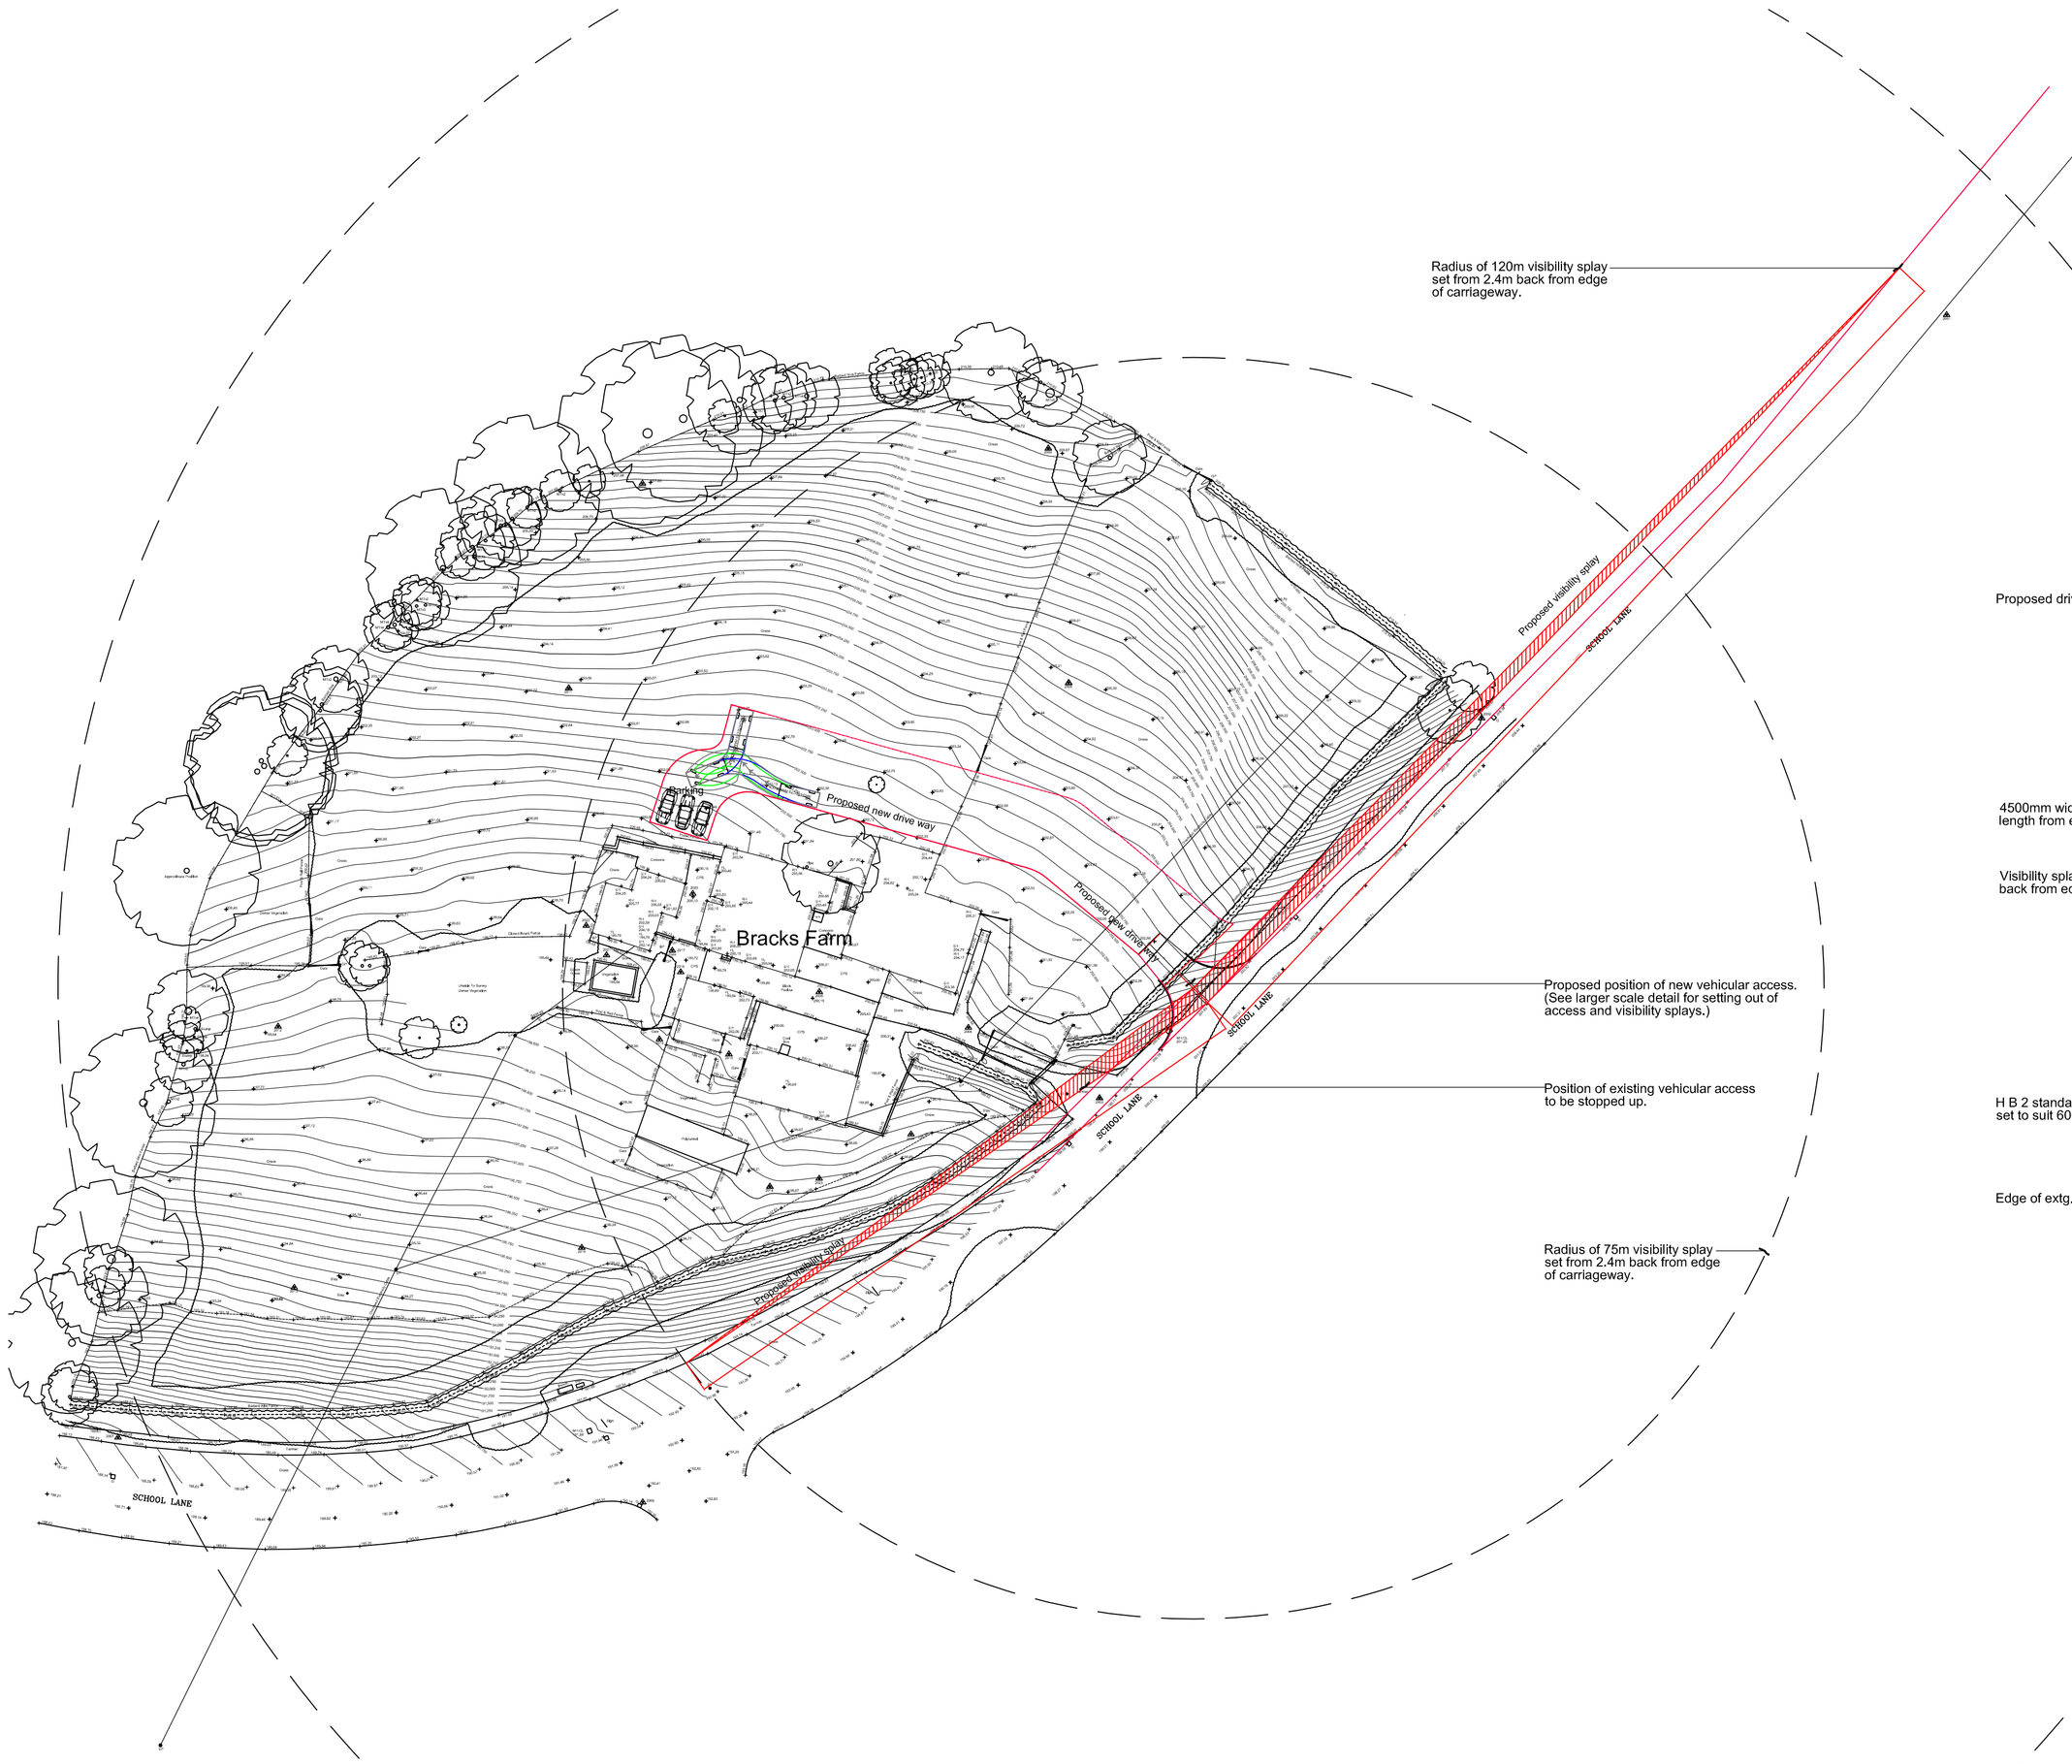

Site layout plan scale: 1:500

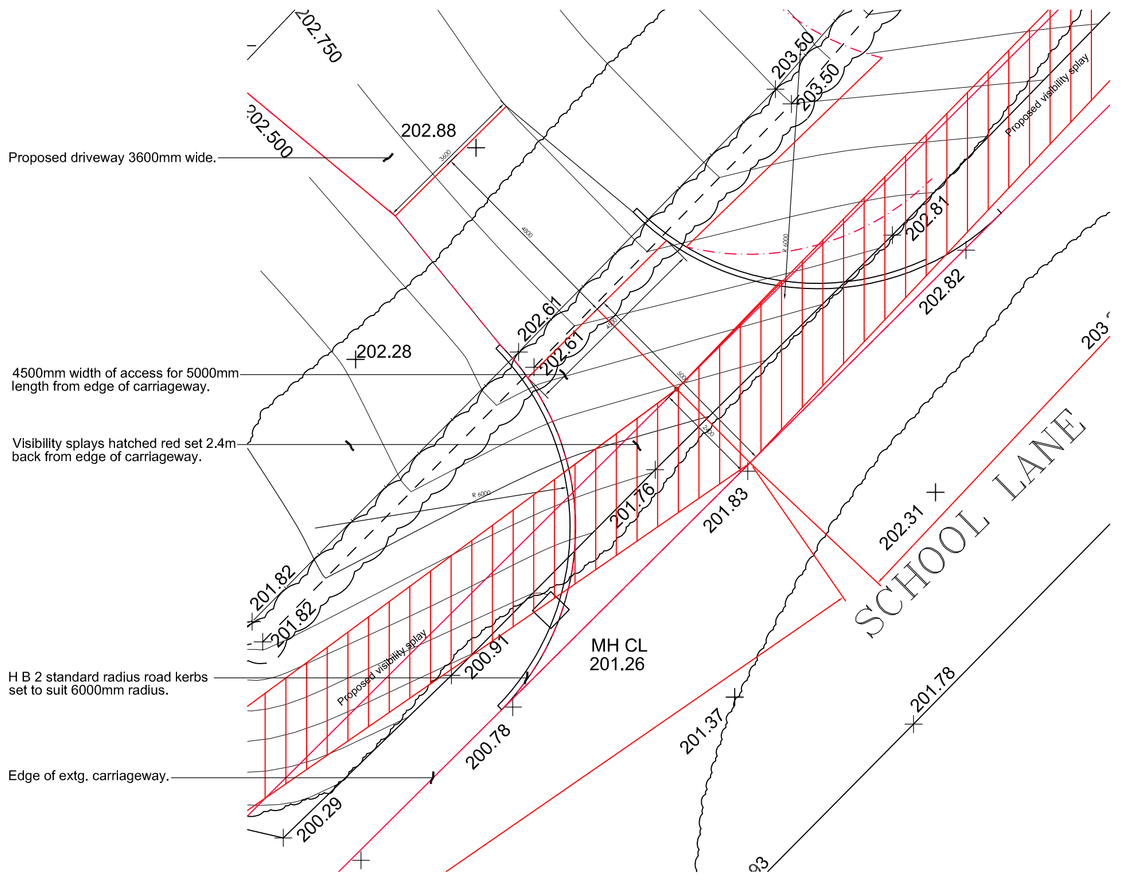

Details of new site access scale: 1:100

1:100
2m 0 2m 4m 6m 8m 10m

1:500
10m 0 10m 20m 30m 40m 50m

Hewitt&Carr Architects
A: 2-4 Cross Street I Cheadle I Staffordshire I ST10 1NP
T: 01538 756888
E: enquiries@hcarchitects.co.uk
W: www.hcarchitects.co.uk

Client
Lee Bagnall Esq.

Project
New Site Access at
Bracks Farm, School Lane,
Cheadle, Staffordshire. ST10 1TS

Title
Details of new site access.

PLANNING

Status
Planning

Date August 2020 Drawn SM

Scale @A1 1:500 & 1:100 Checked

Project No Drawing No. Rev
01494 PL(0)01 B