
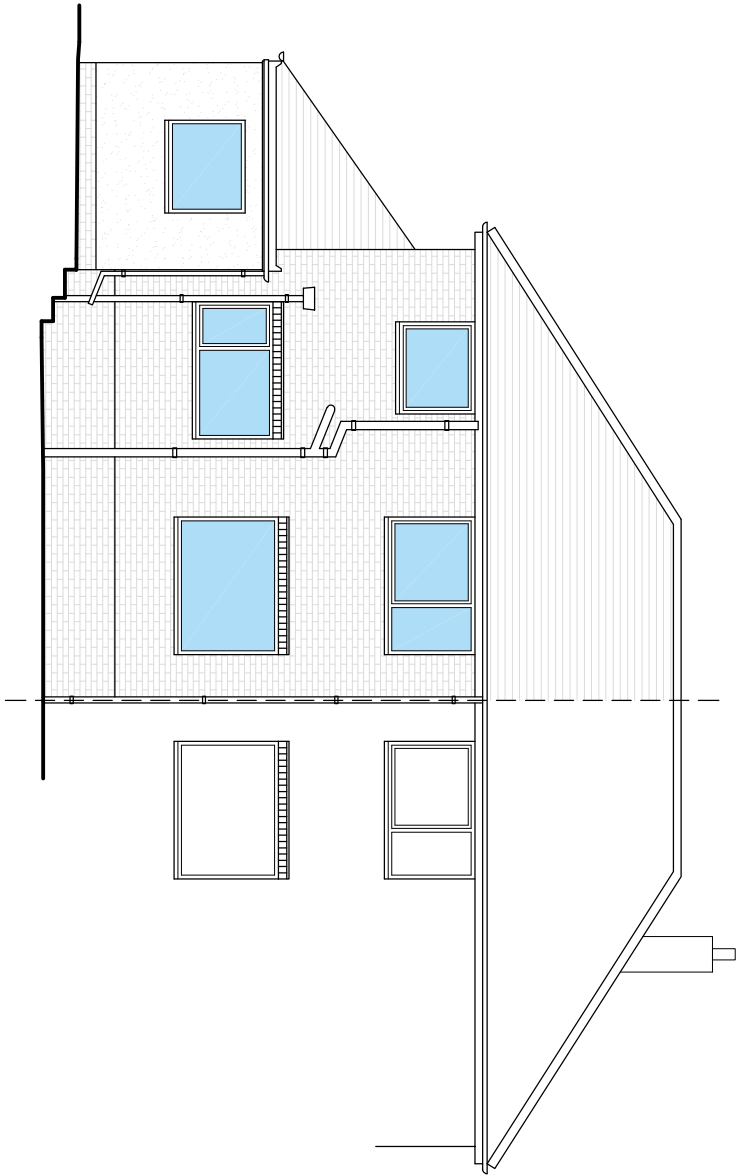
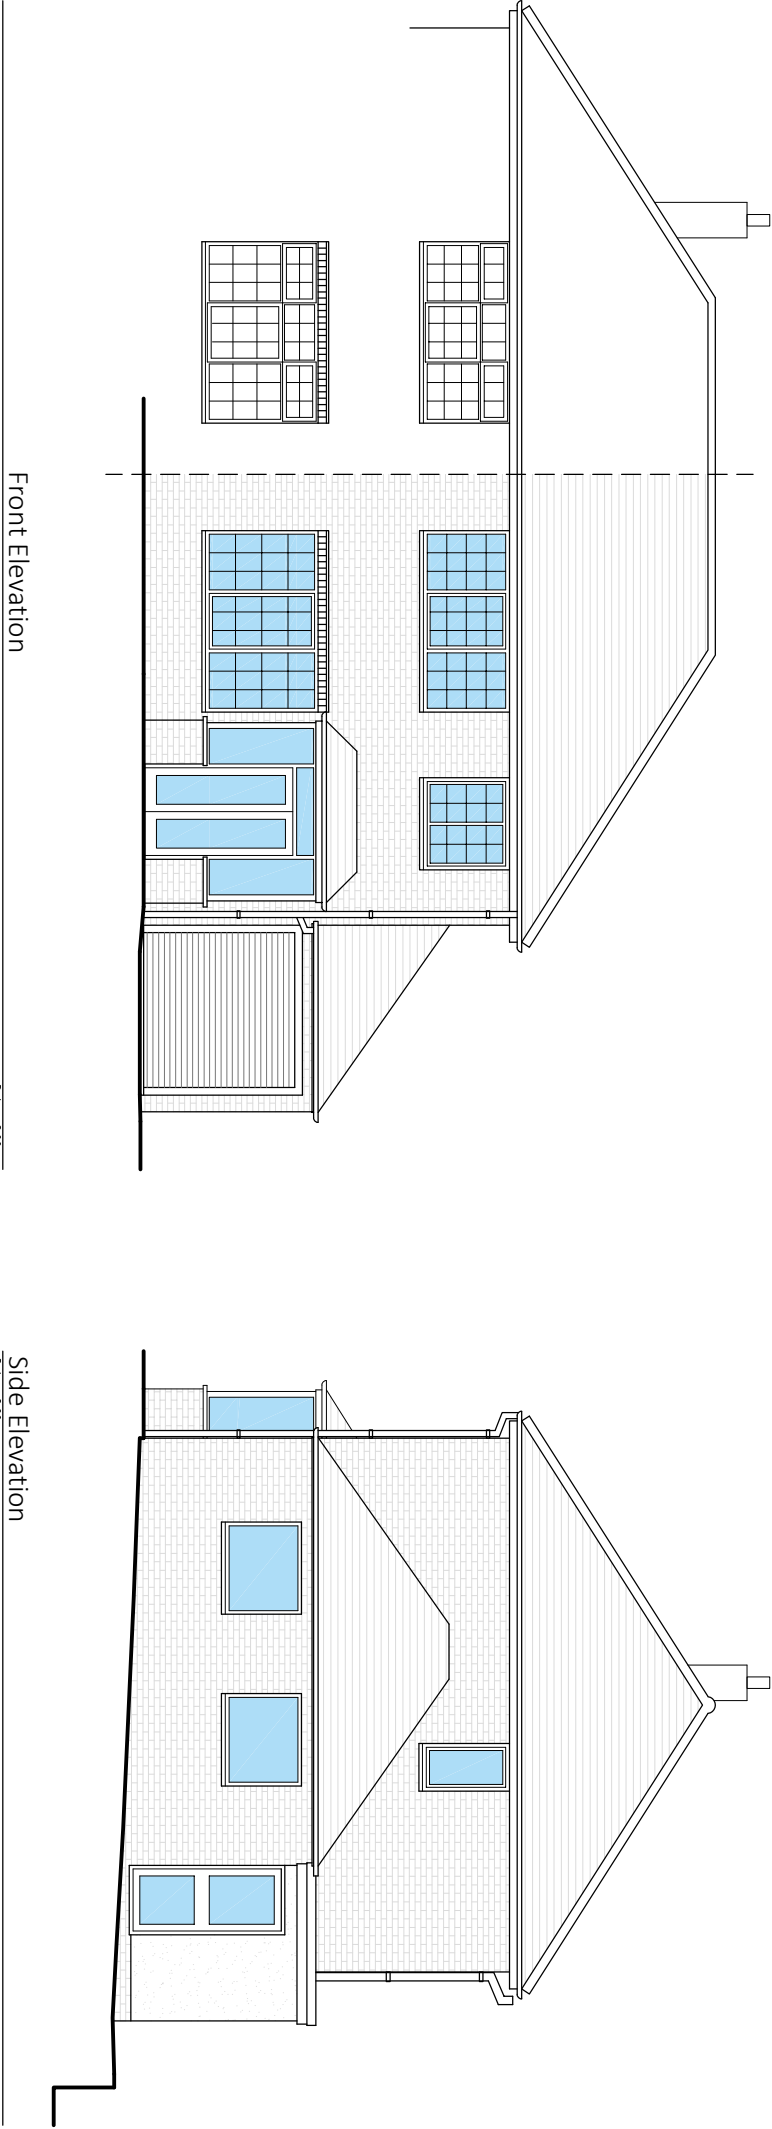


REV	AMENDMENT	DATE

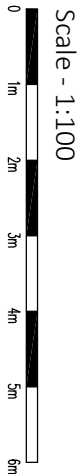

Client: Mr & Mrs Tattum
Project: 6 Kent Drive, Endon, Stoke-on-Trent, ST9 9EH
Title: Existing Elevations
Date: March 26 Scale: 1:100 @ A3
Drwg No. Rev. 3167 - PLO3 -
9 Tomkys Gardens, Wednesfield, Wolverhampton, WV11 3NB Tel: 07540 884006 Email: steve@bt design.co.uk Web: www.bt design.co.uk