


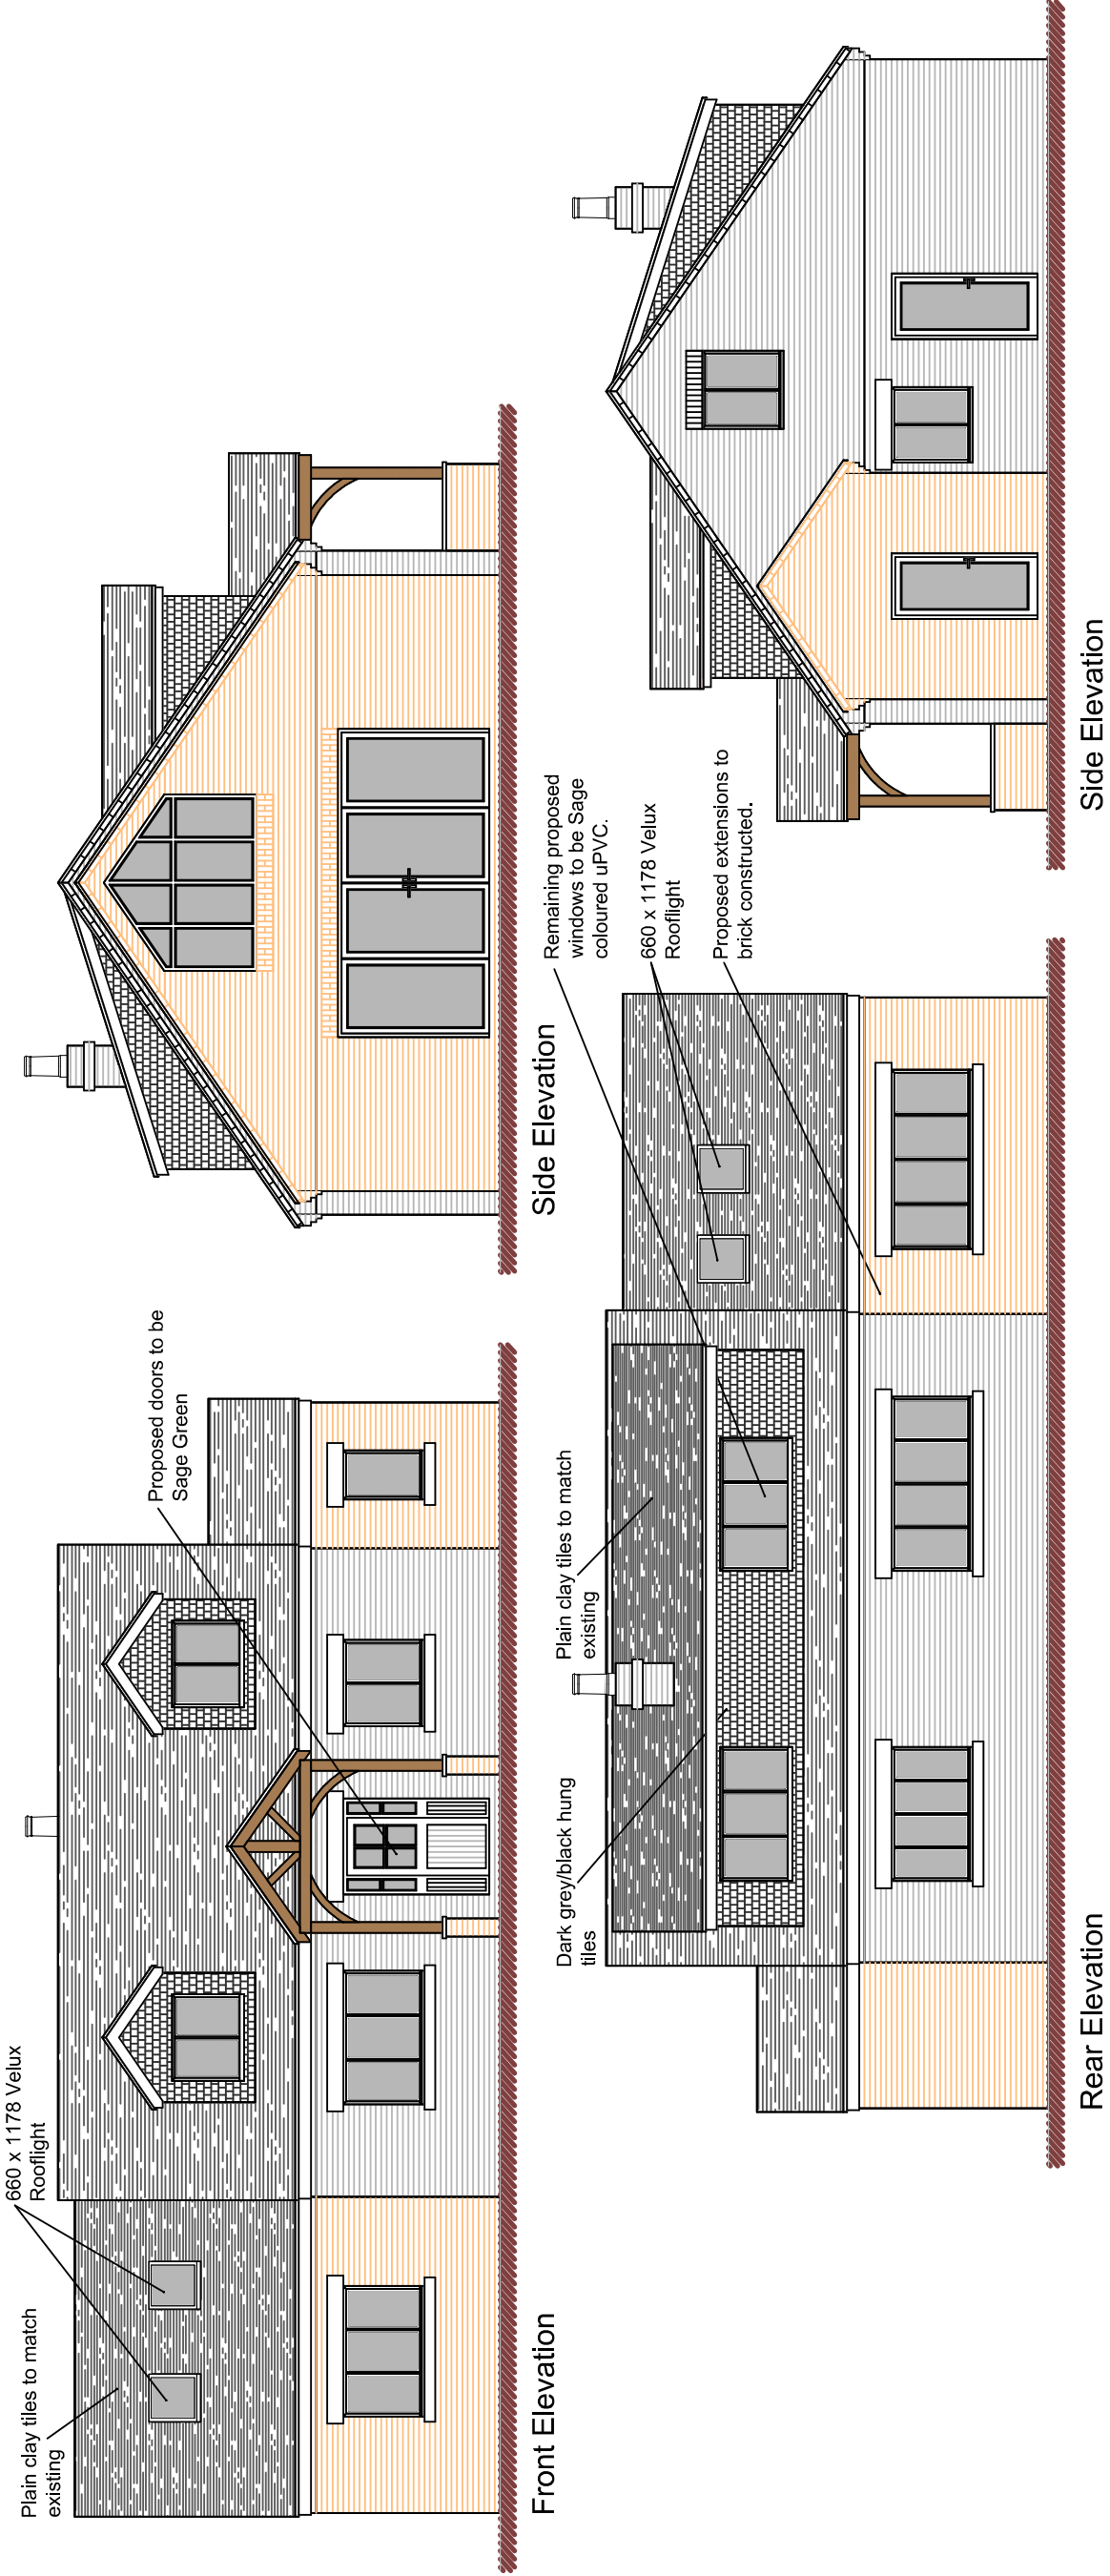

DBD Architectural Consultancy Ltd ©2026

1. Copyright is vested with DBD Architectural Consultancy Ltd.
2. All dimensions to be checked on site before proceeding.
3. Contractor to check/adjust dimensions of new work to suit existing conditions. Do not assume existing structure or details are plumb, square or level.
4. Contractor must notify the architect of any discrepancies before proceeding.
5. All drawings to be read in conjunction with all other consultants drawings and specs.

Rev	Date	Description
E	13.05.26	Amendments
D	11.05.26	Amendments following Officers comments
C	24.03.26	Amendments following clients comments
B	24.03.26	Amendments following clients comments
A	11.03.26	Amendments following clients comments

DBD Architectural Consultancy Ltd
50 Broad Street, Leek,
Staffordshire, ST13 5NS
01538 383118
mail@dbdconsultants.co.uk
www.dbdconsultants.co.uk



Mrs Billie Joy Barleymann
Hog Haven Farm
Apesford Lane, Bradnop
ST13 7EX

Two storey side extension and loft conversion

Title: Plans as Proposed

Stage: Planning
Size: A3
Scale: 1:100

Date: 06.03.2026
Job No: 2608
Drawing Number: **PL03E**

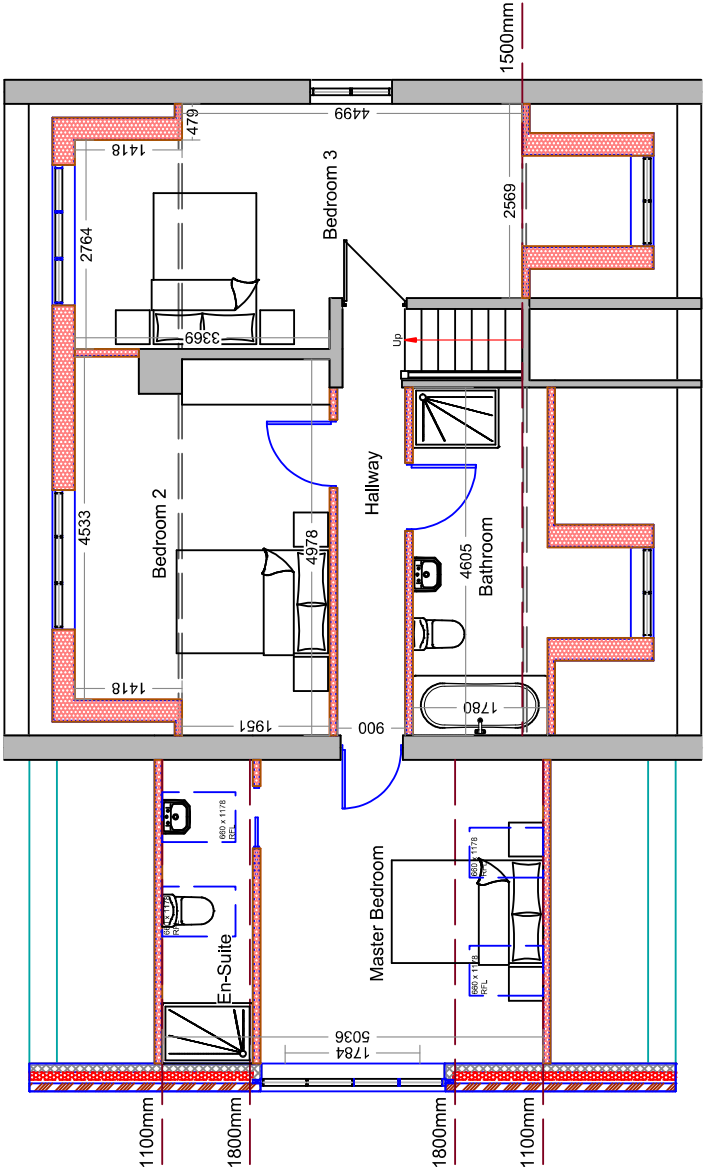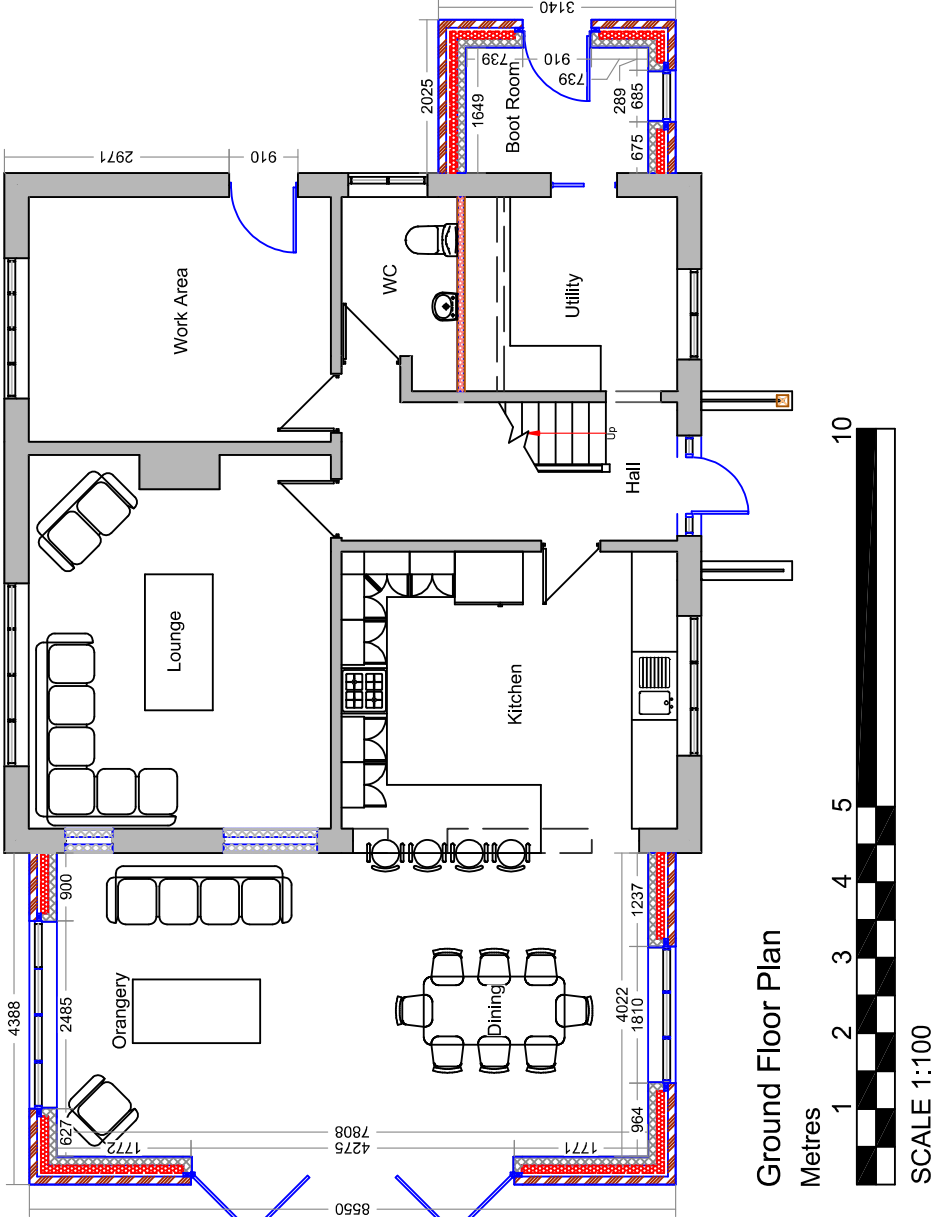

Initial draft scheme for comments