


Crown Copyright and database rights 2026 OS Licence no. AC0000814278

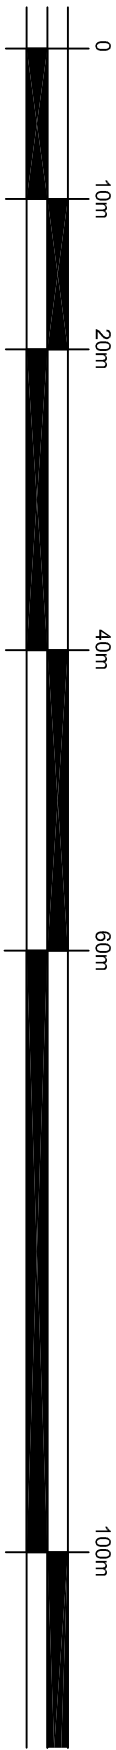

Scale Bar 1:1250 @ A3



Scale Bar 1:500 @ A3



Proposed Demolition of rear Ground Floor Timber Framed Single Storey rear Extension & replaced with new
Single Story rear Extension to form Wc, Bedroom and Study at 18 Fairfield Avenue, Brown Edge S-o-T.

For Miss H. Evans Scale:- 1:1250 & 1:500 Date March 2026