




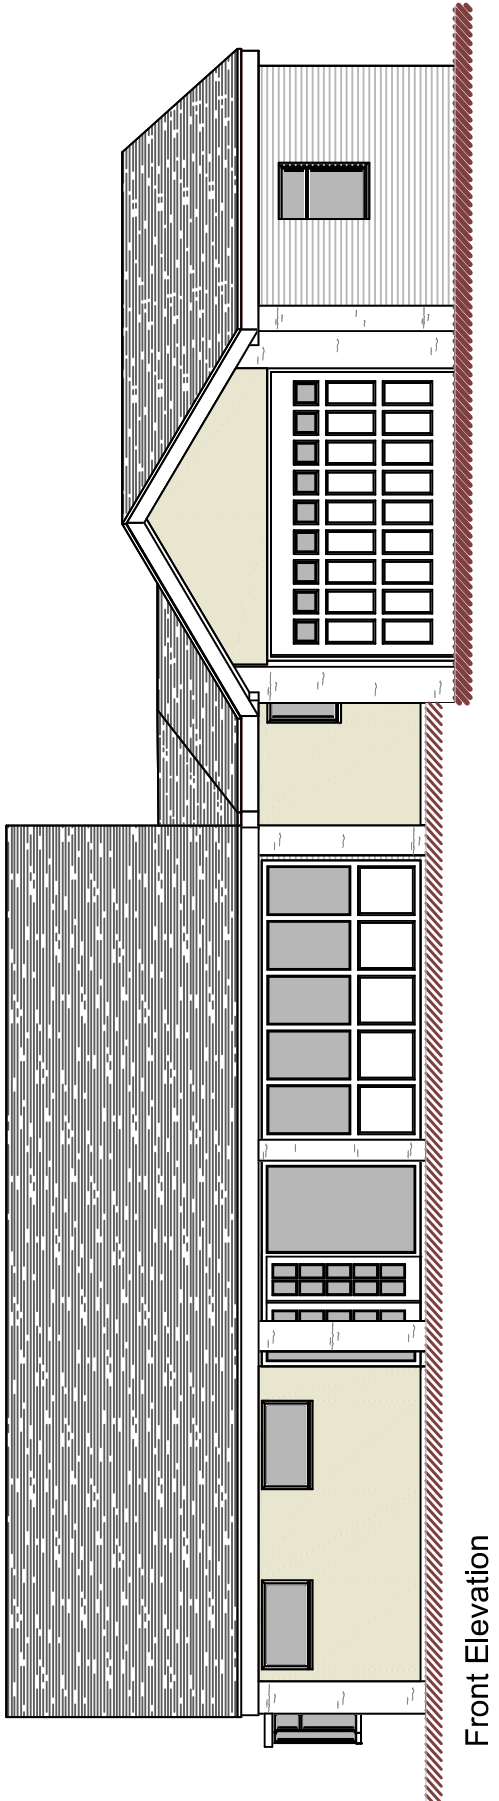


Front Elevation

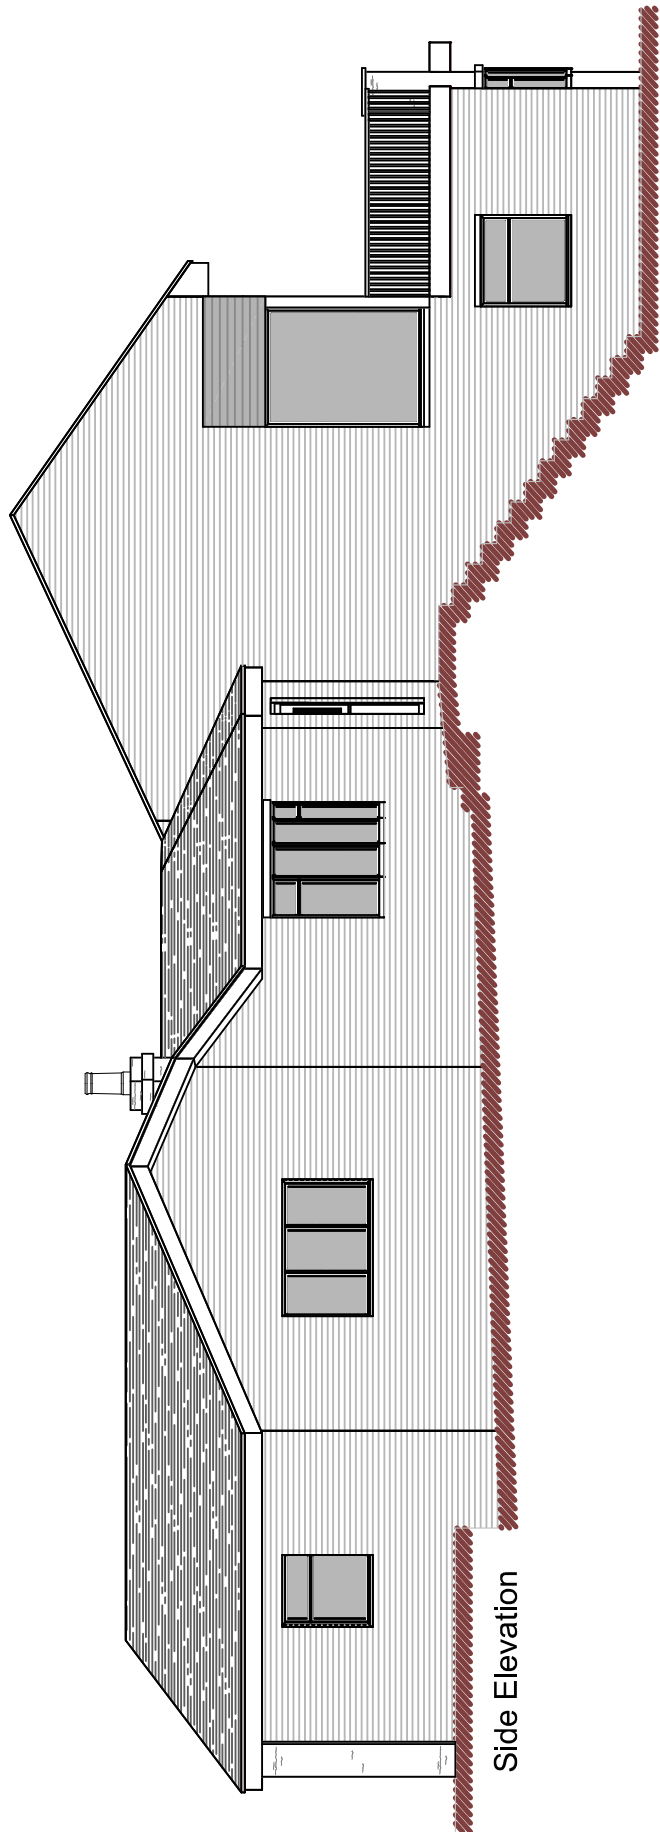


Side Elevation

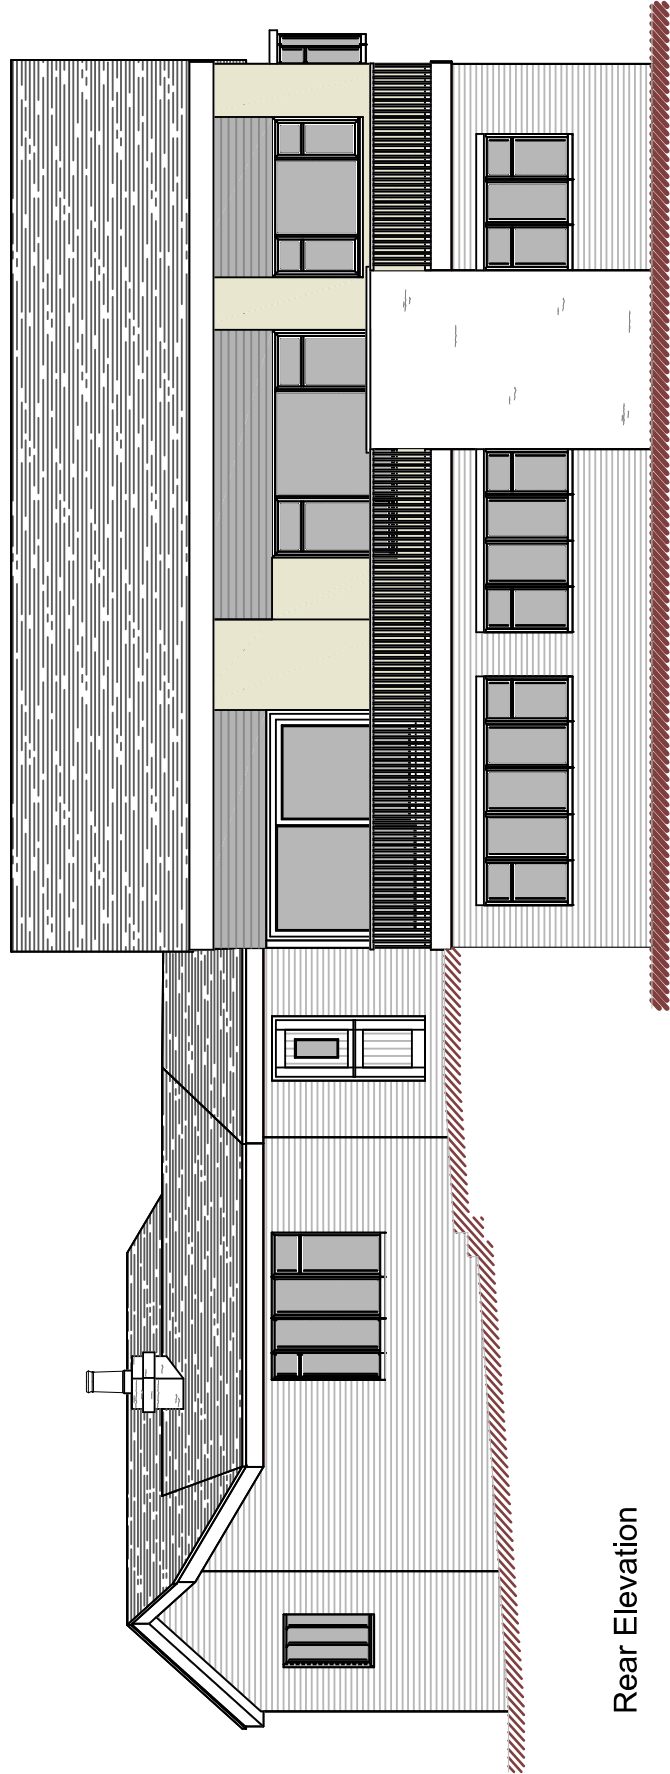



Rear Elevation

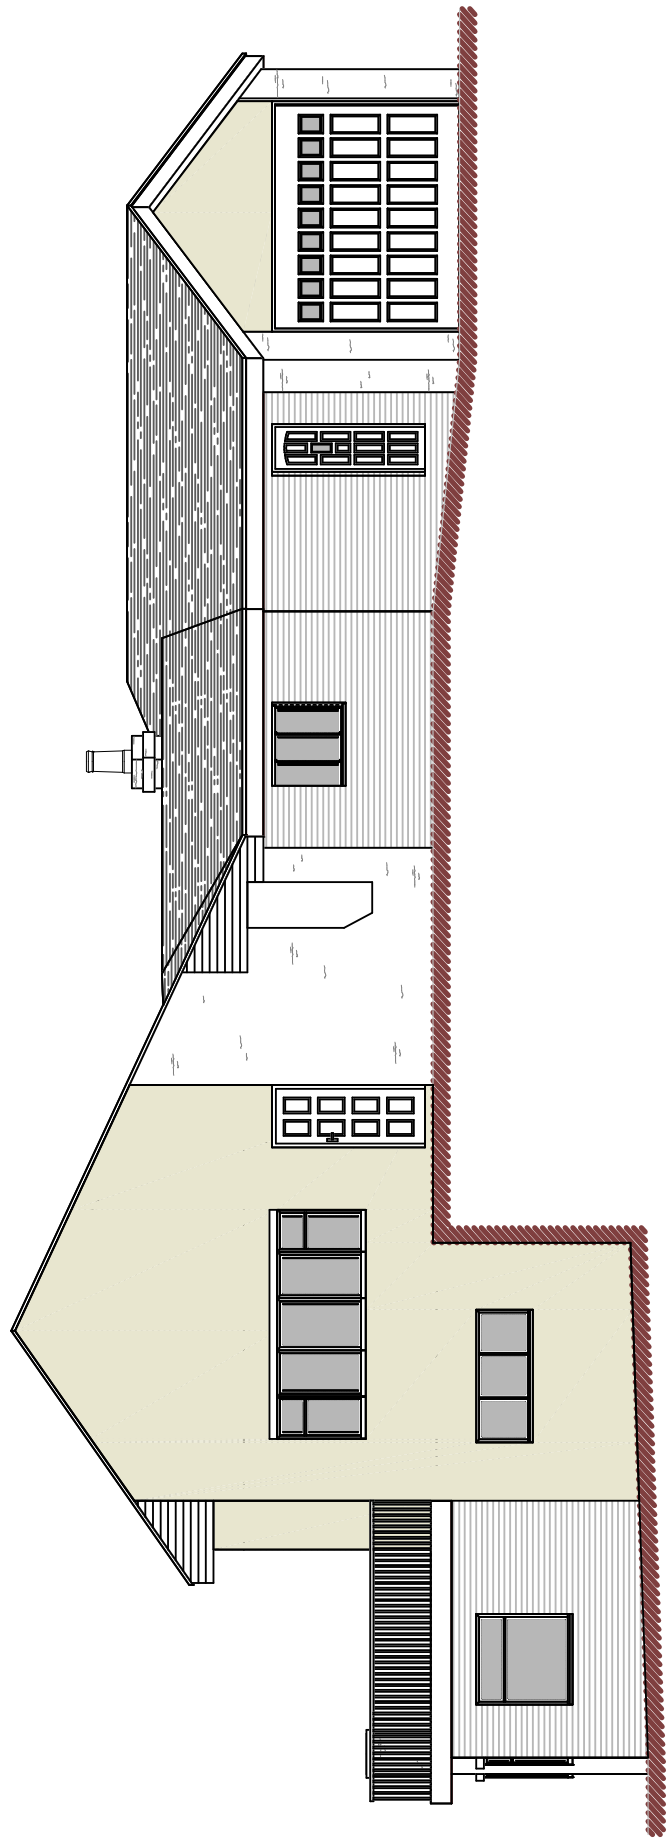


Side Elevation

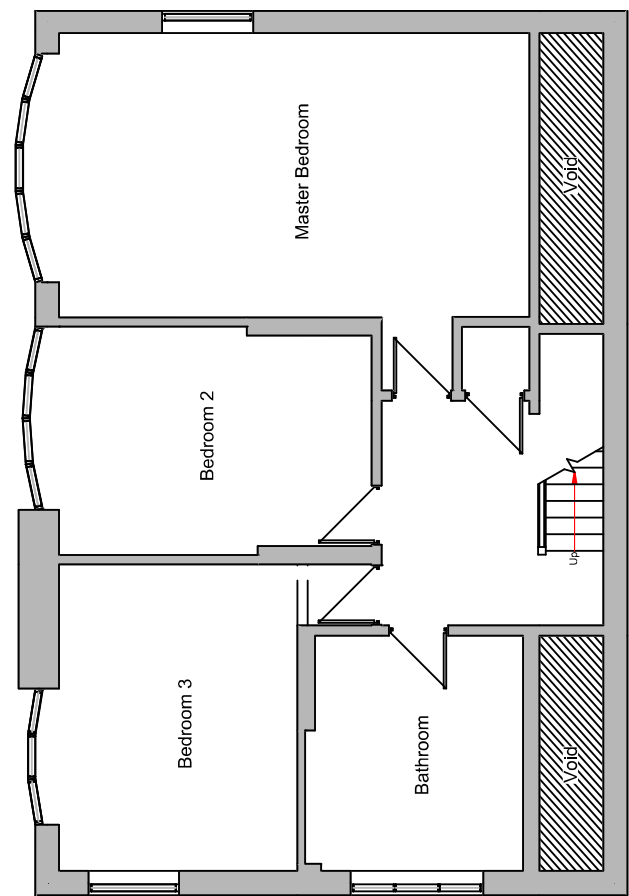


Lower Ground Floor Plan

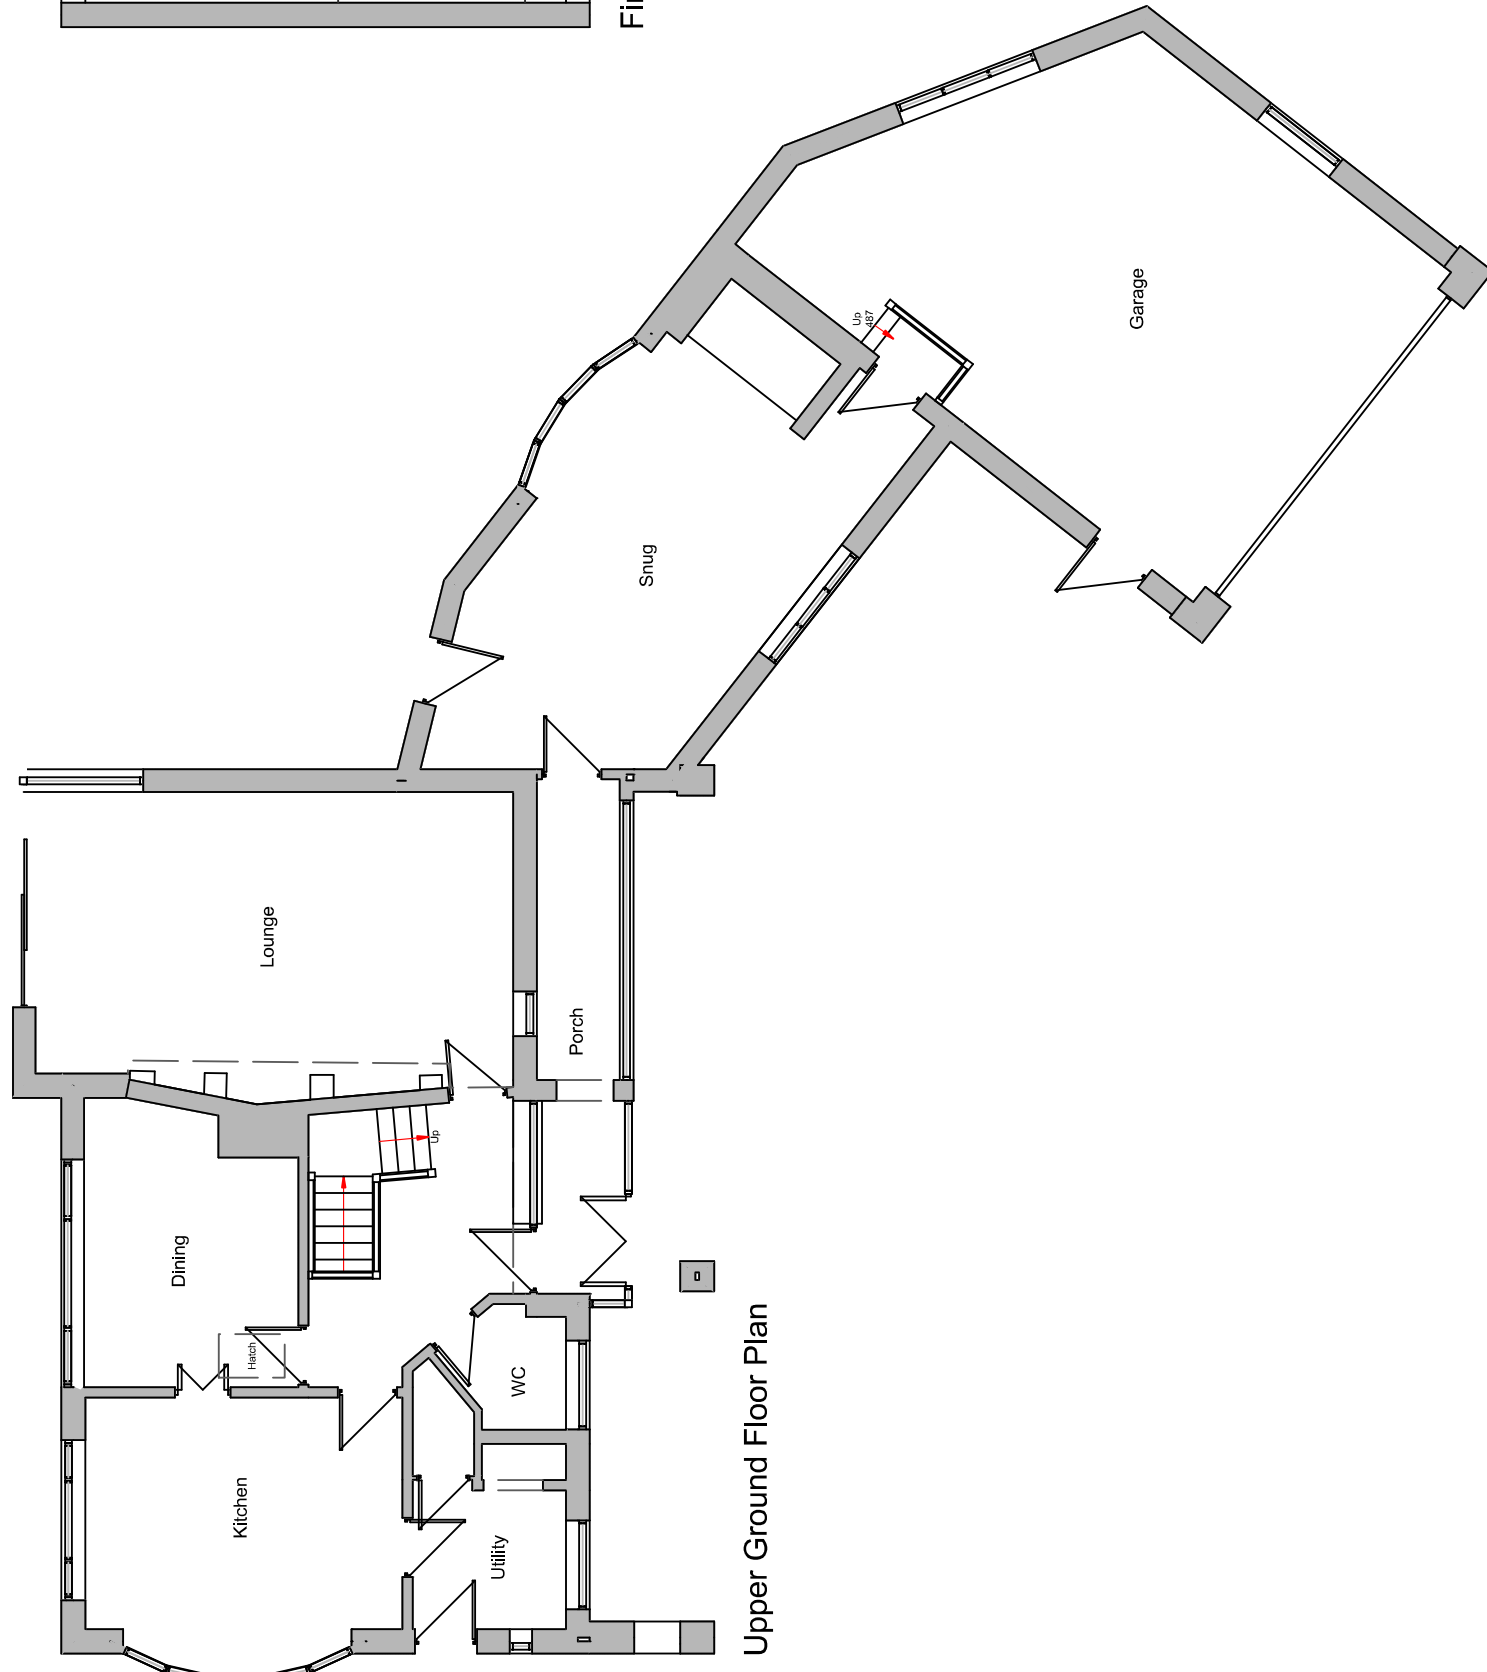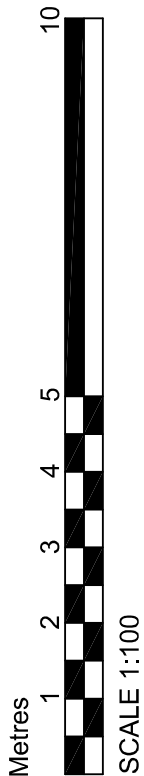

Upper Ground Floor Plan

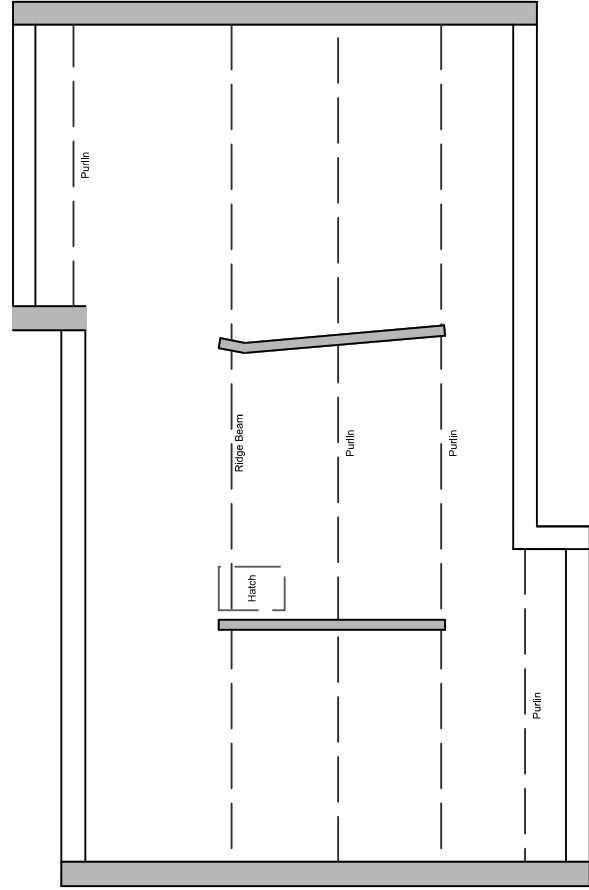

First Floor Plan

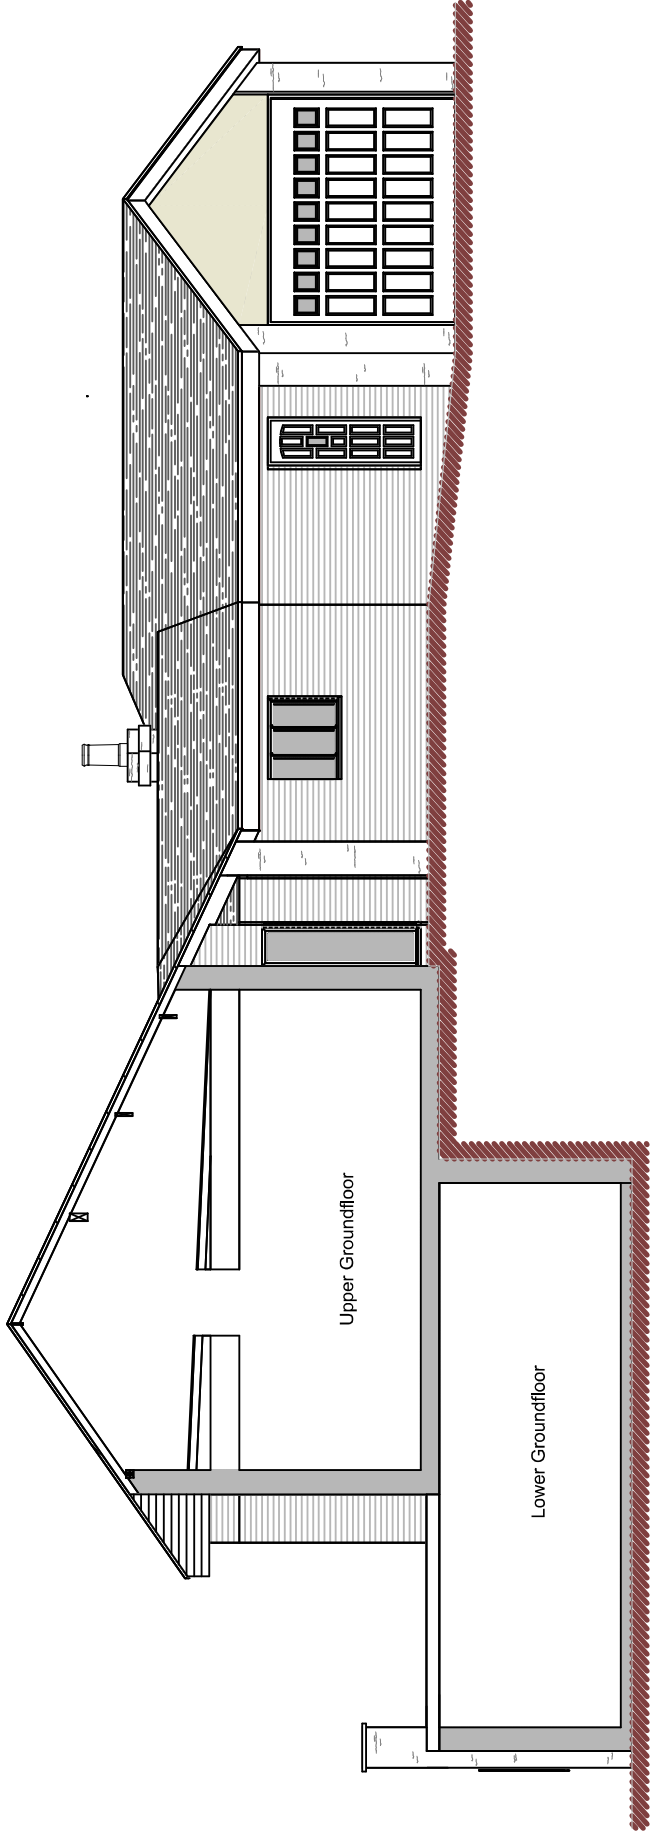

Sectional Side Elevation

DBD Architectural
Consultancy Ltd ©2026

1. Copyright is vested with DBD Architectural Consultancy Ltd.
2. All drawings are to be checked on site before construction.
3. Contractor to check all dimensions of new work to be made in accordance with the drawings. Do not assume existing structure or details are correct, unless otherwise stated.
4. Contractor to notify the architect of any discrepancies before proceeding.
5. All drawings to be made in conjunction with all other construction drawings and specifications.

Rev.	By	Date	Description
1	DBD	2026-01-01	Initial Design



Chris and Jo
17 Heather Hill
Stirling, FK8 2LJ
01592 301218
www.dbdarchitects.co.uk

Plans as Existing