Title: Detail Plan - Proposed
DOC REF: Detail-TOP-PR (Sheet 1 of 1) / Version 1.0

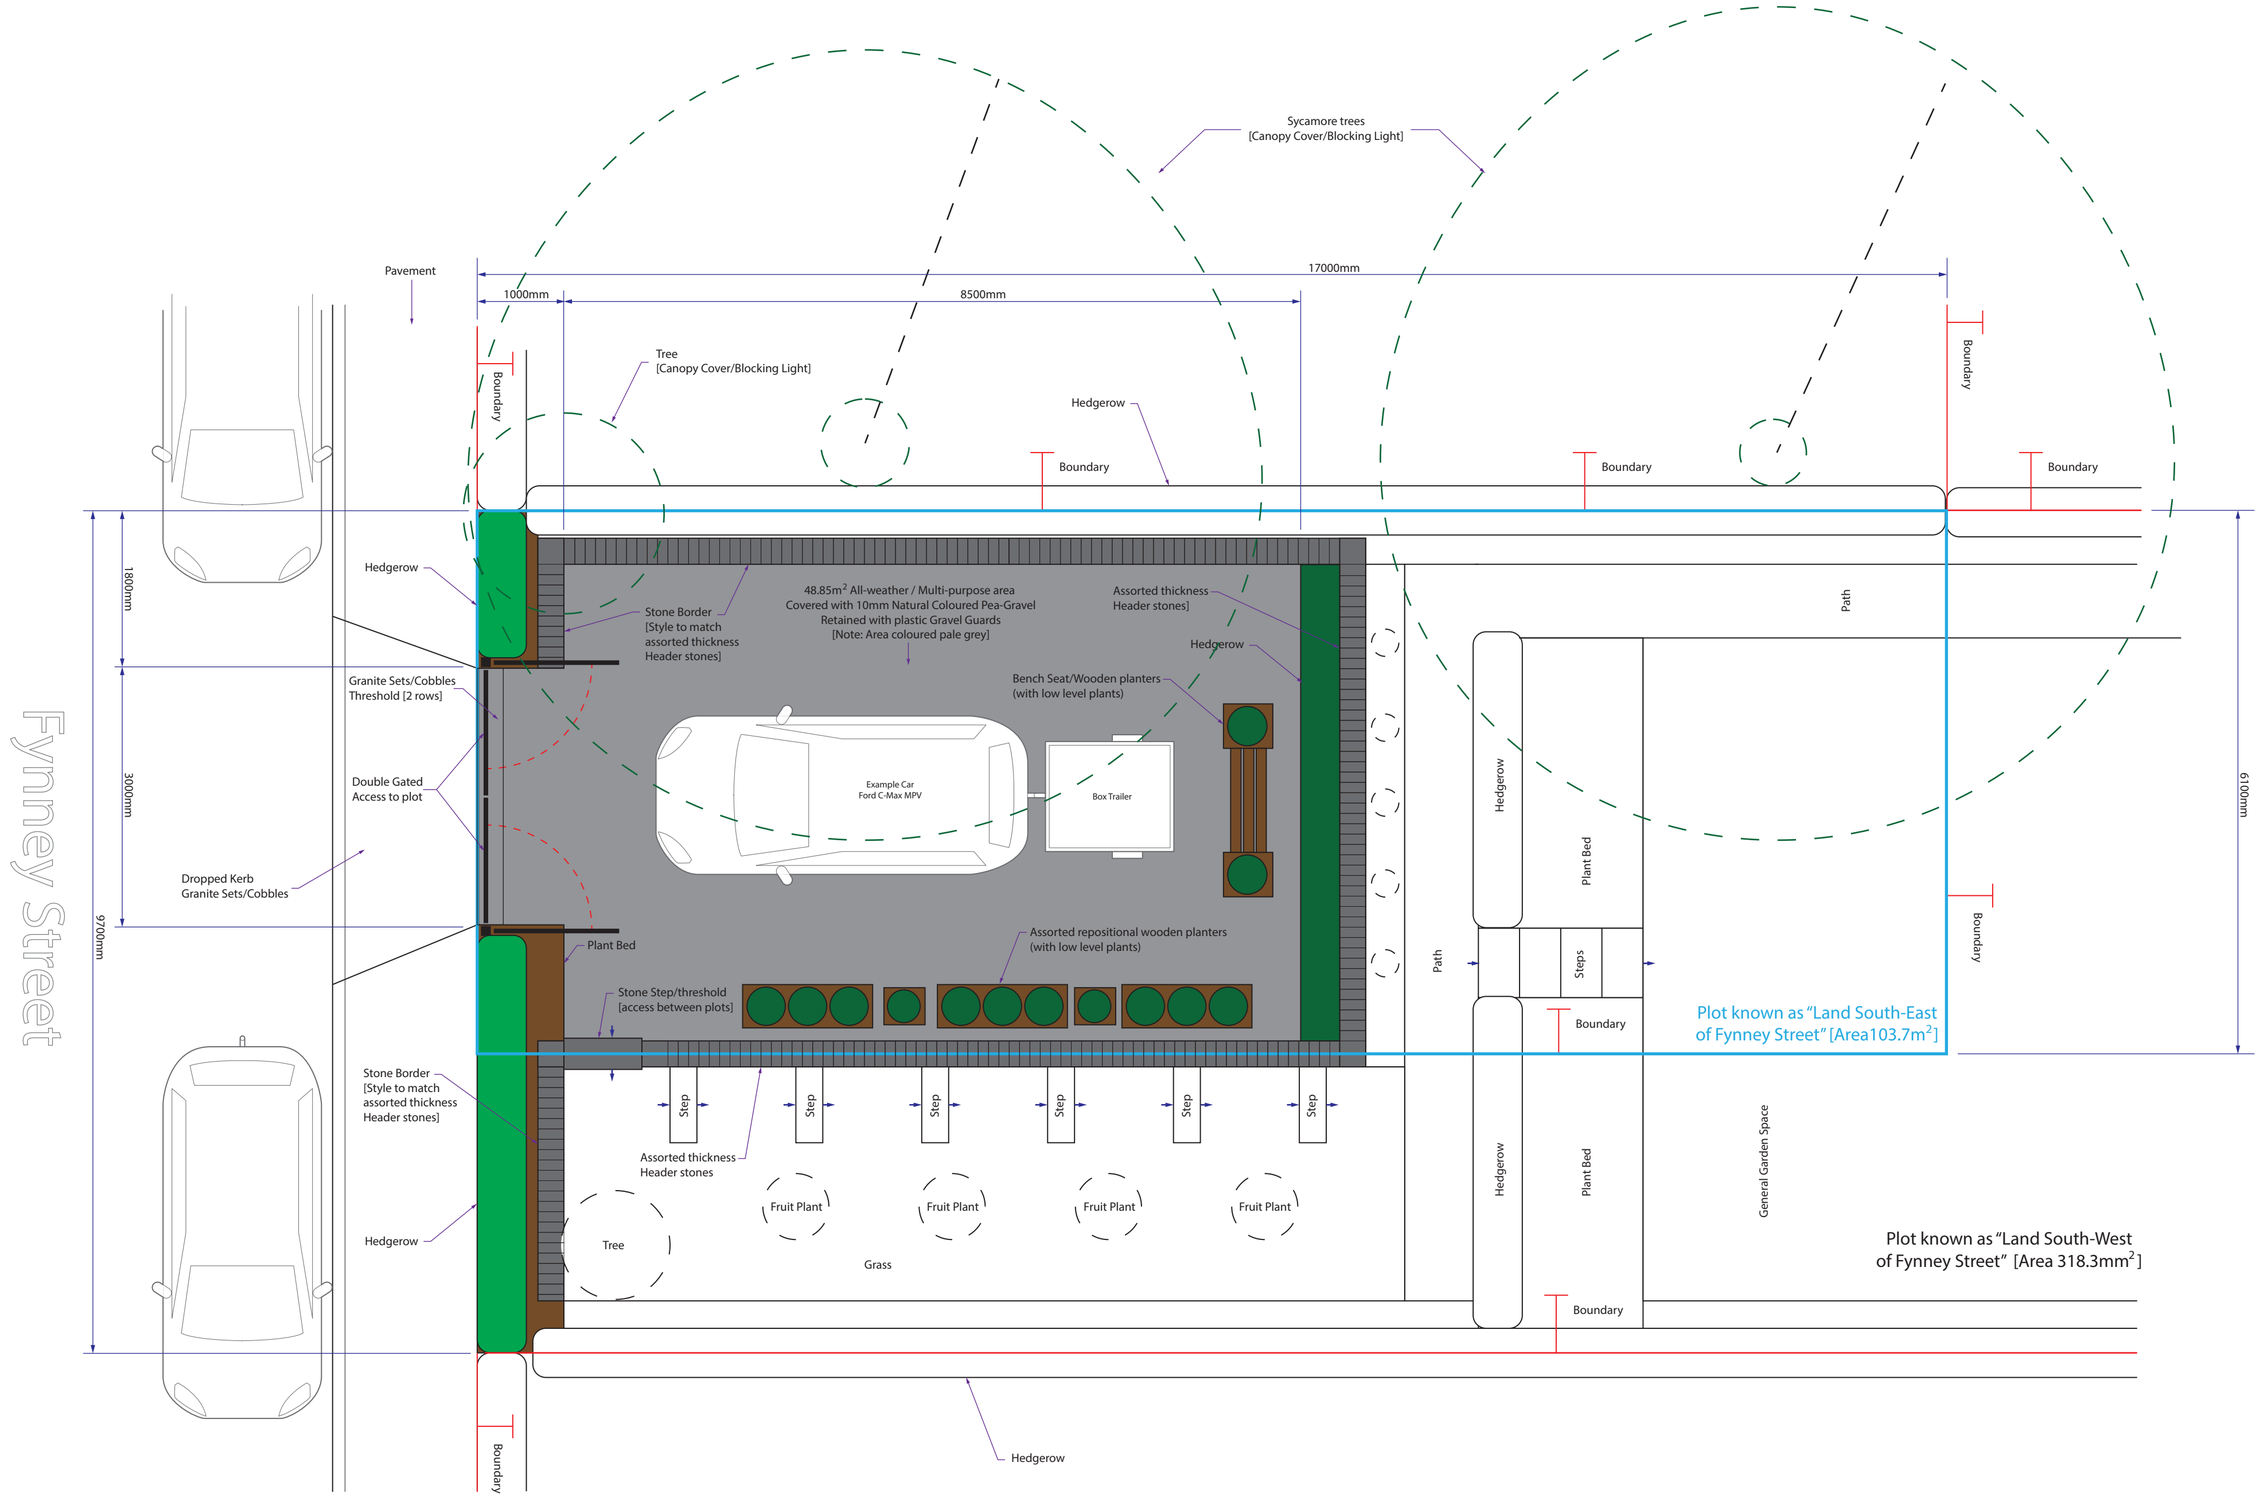

A2 | Scale: 1:50
All Measurements shown in metres