



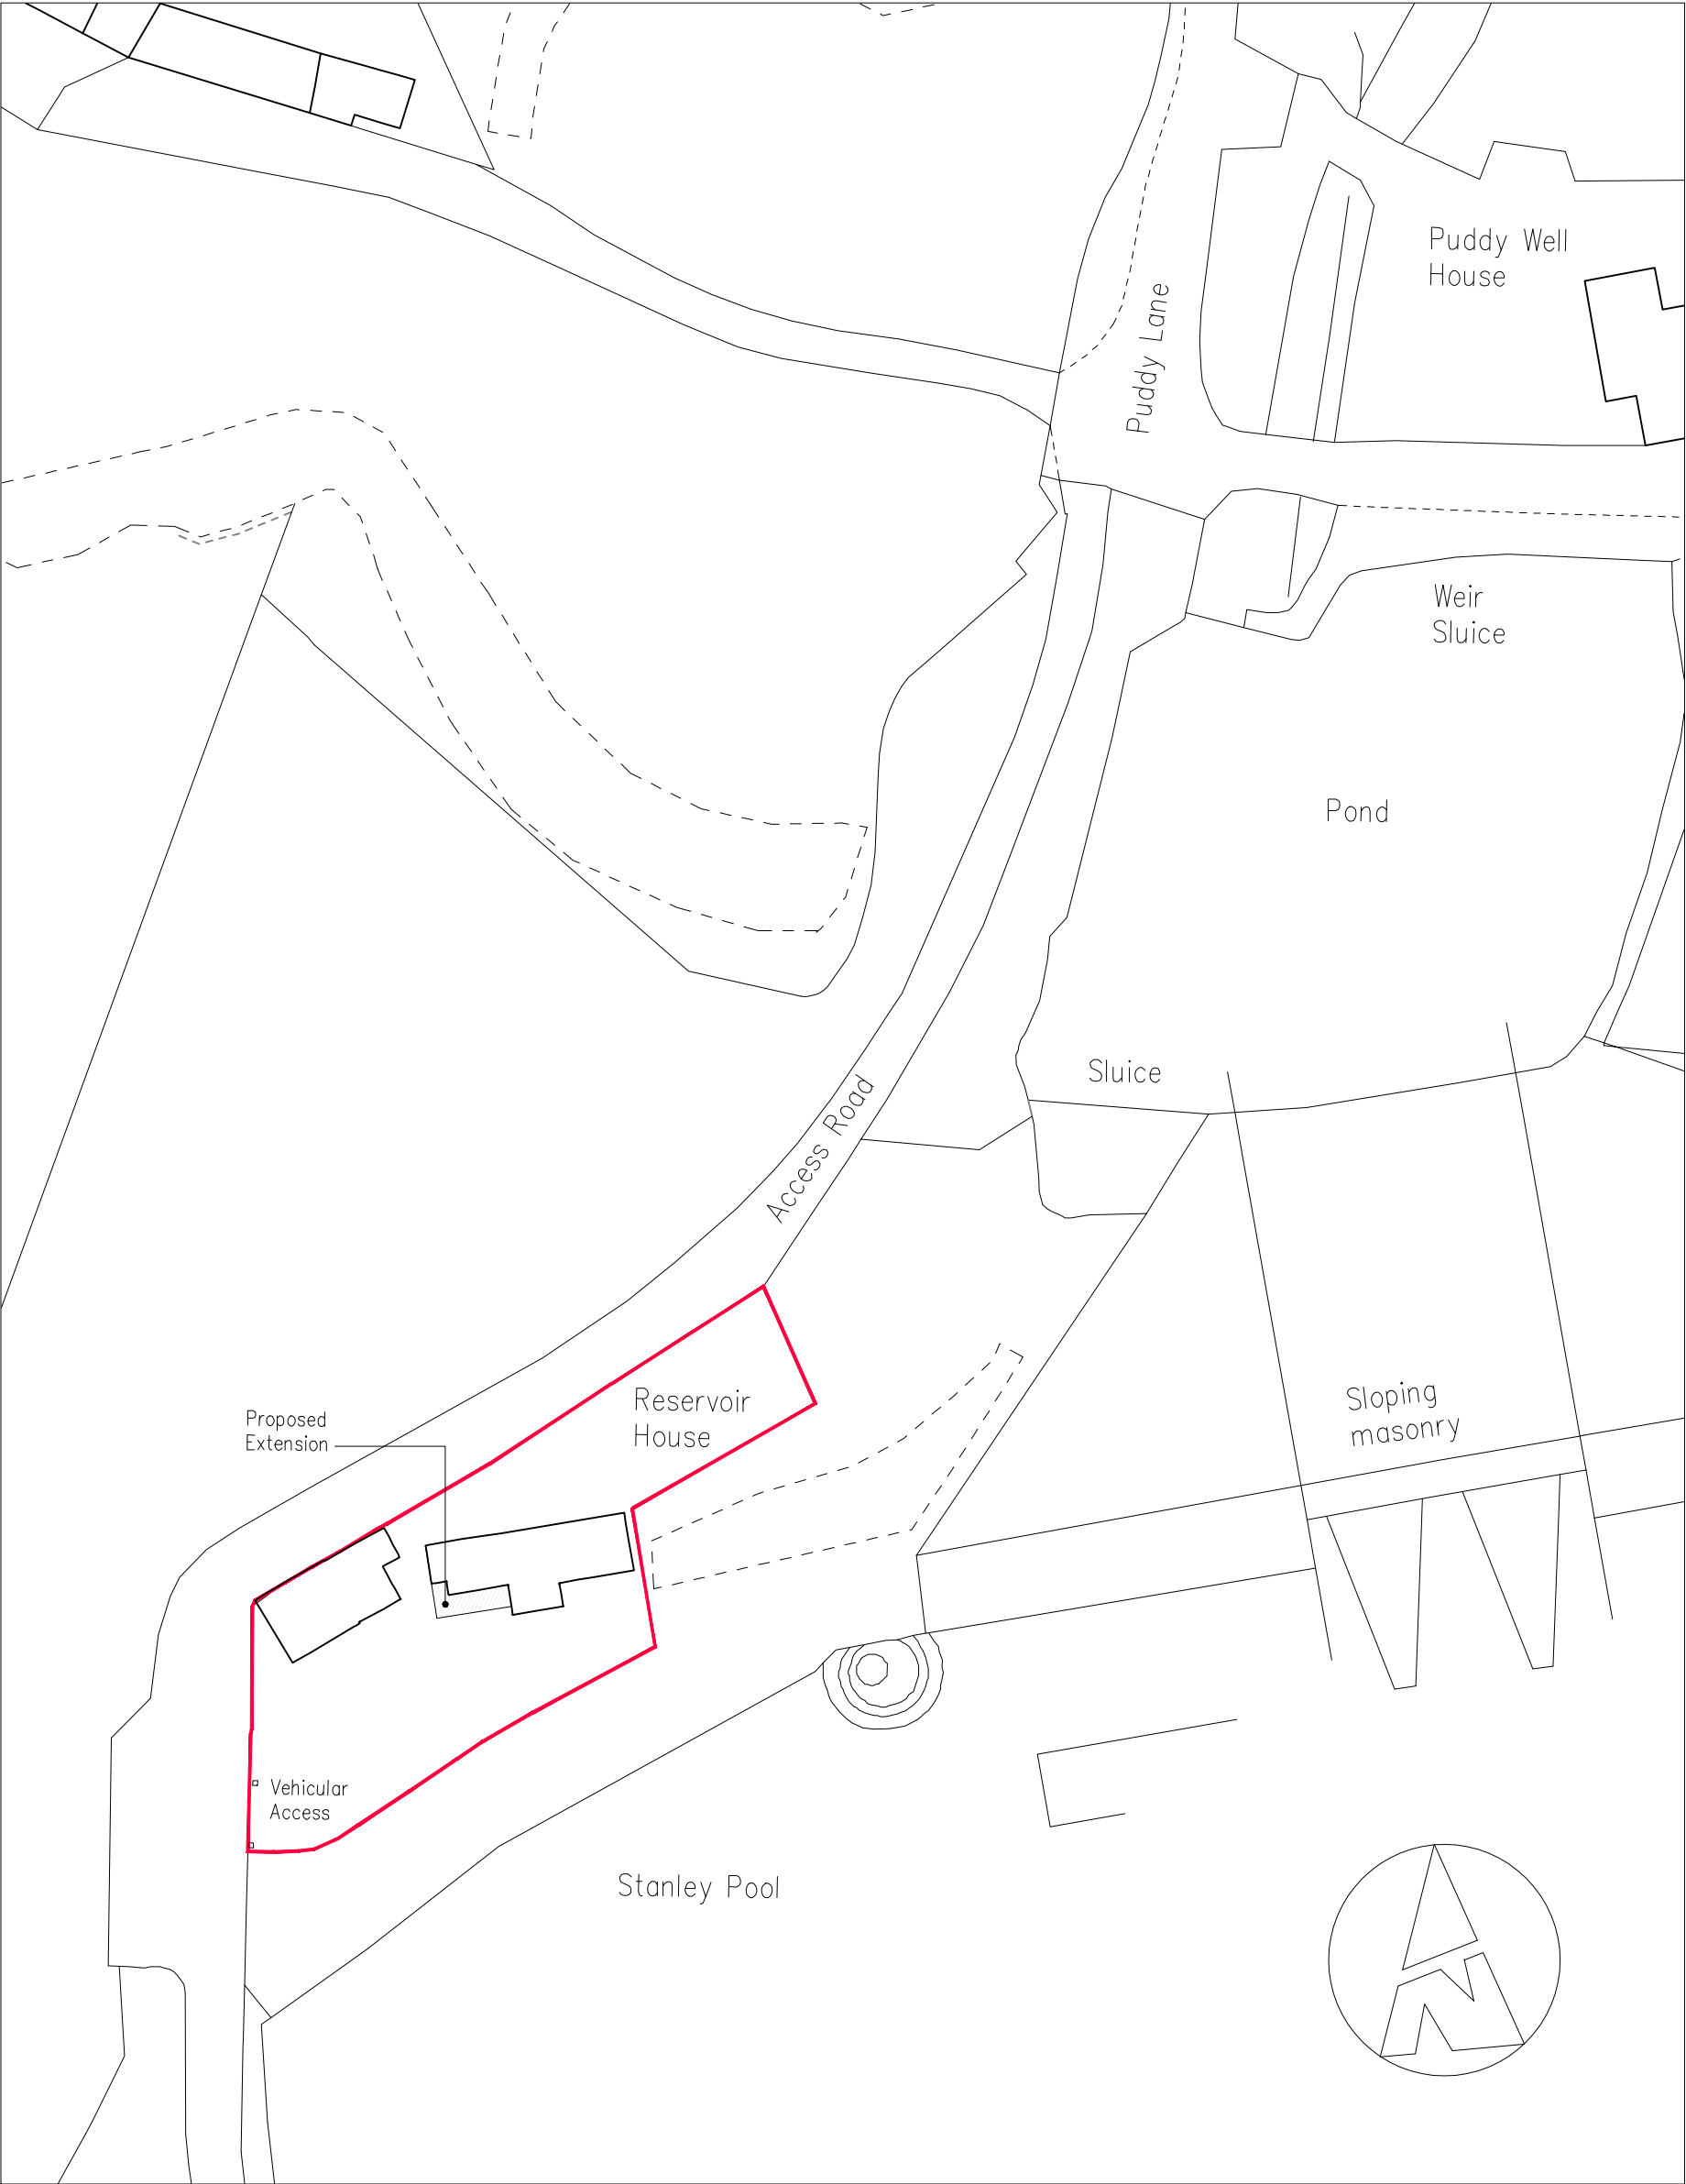

© Crown Copyright 2025 All rights reserved. Licence number 100049235

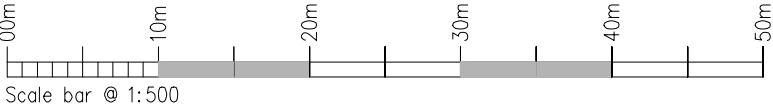

Block Plan    Scale 1:500

Drg: 1952-02