


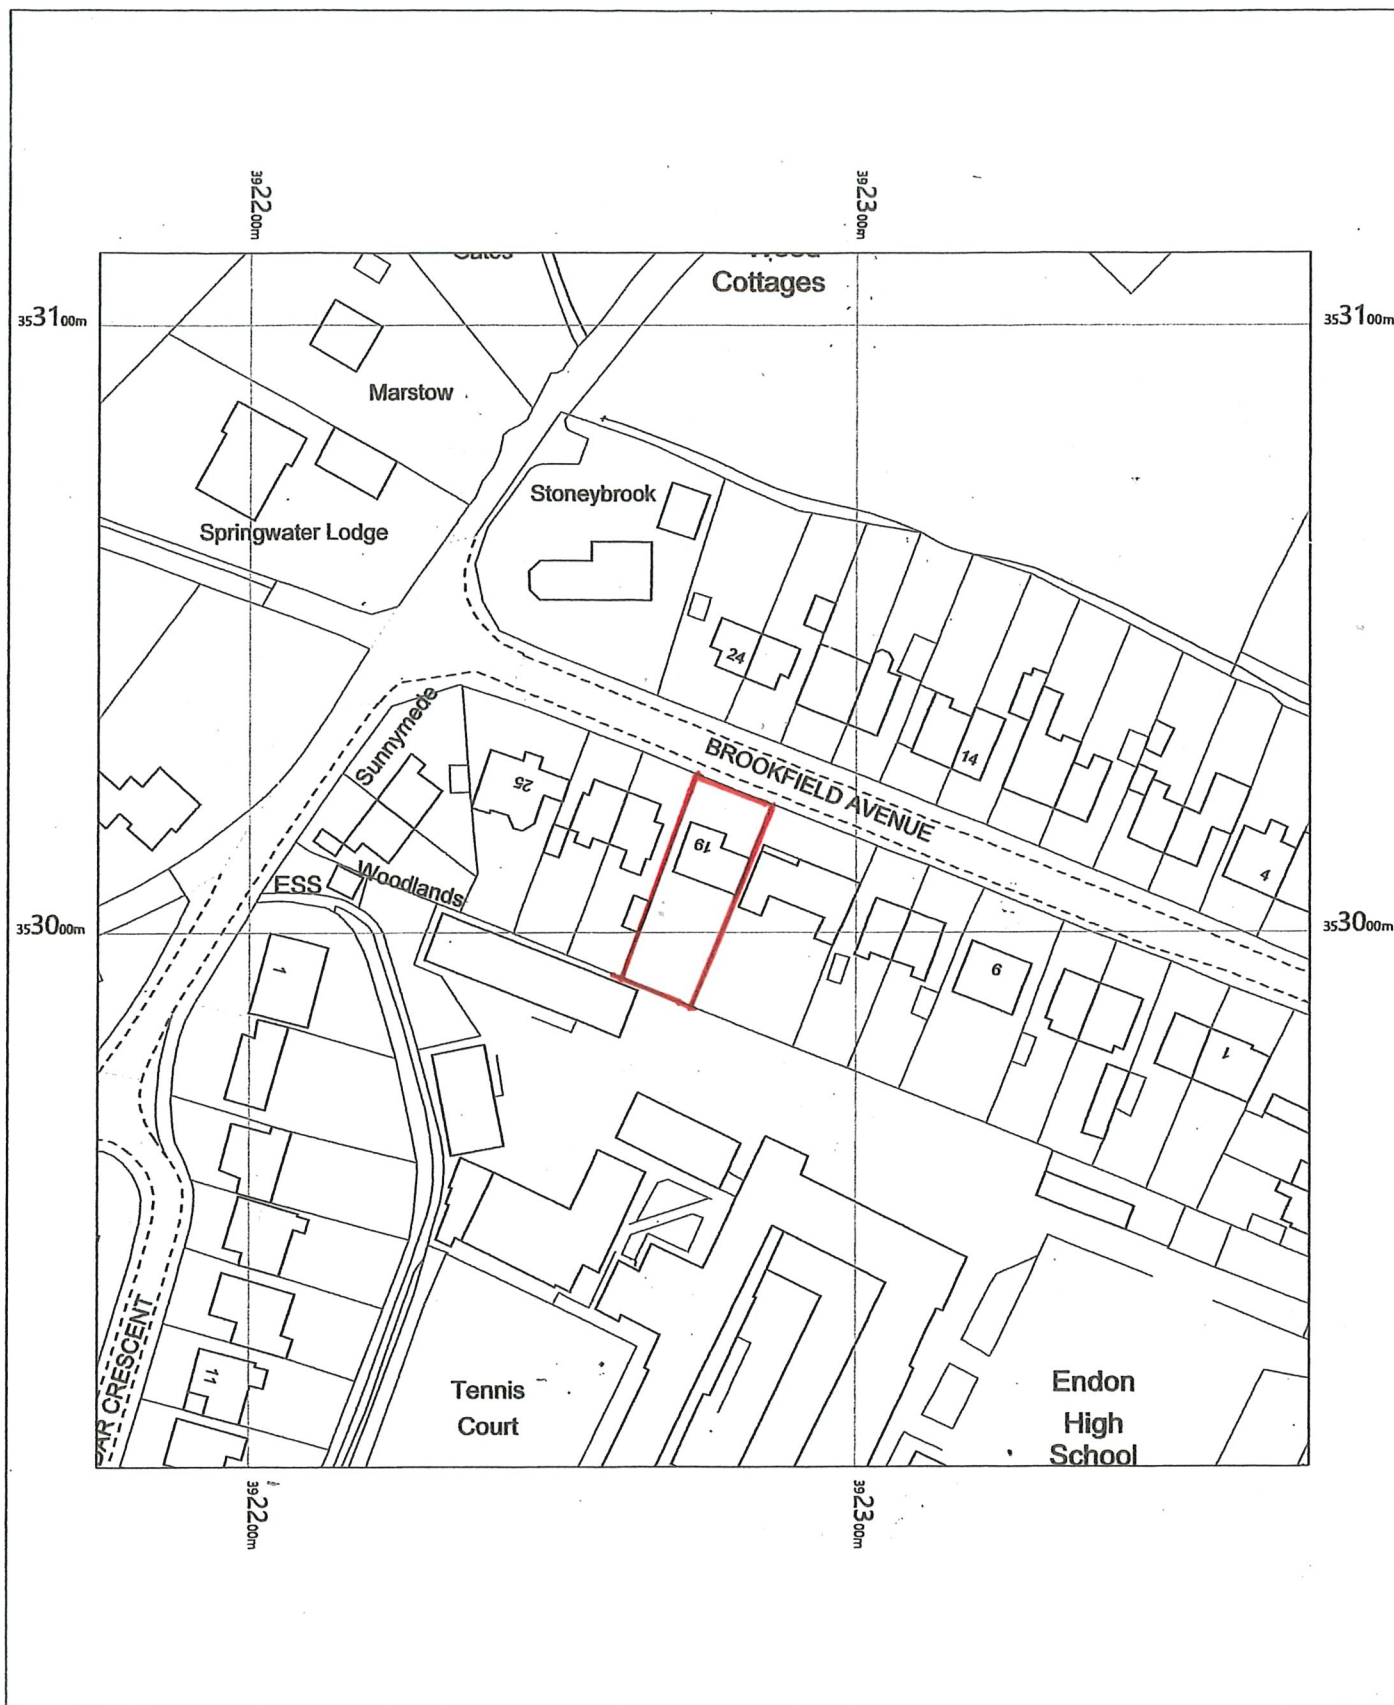


19 Brookfield Avenue,
Endon,
Stoke-On-Trent,
Staffordshire,
ST9 9ED

OS MasterMap 1250/2500/10000 scale
Monday, January 24, 2022, ID: BW1-01014647
www.blackwellmapping.co.uk

1:1250 scale print at A4, Centre: 392275 E, 353012 N

©Crown Copyright Ordnance Survey. Licence no. 100041041

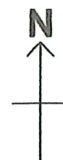

BLACKWELL'S
www.blackwellmapping.co.uk

TEL: 0114 268 7658
maps.sheffield@blackwell.co.uk