


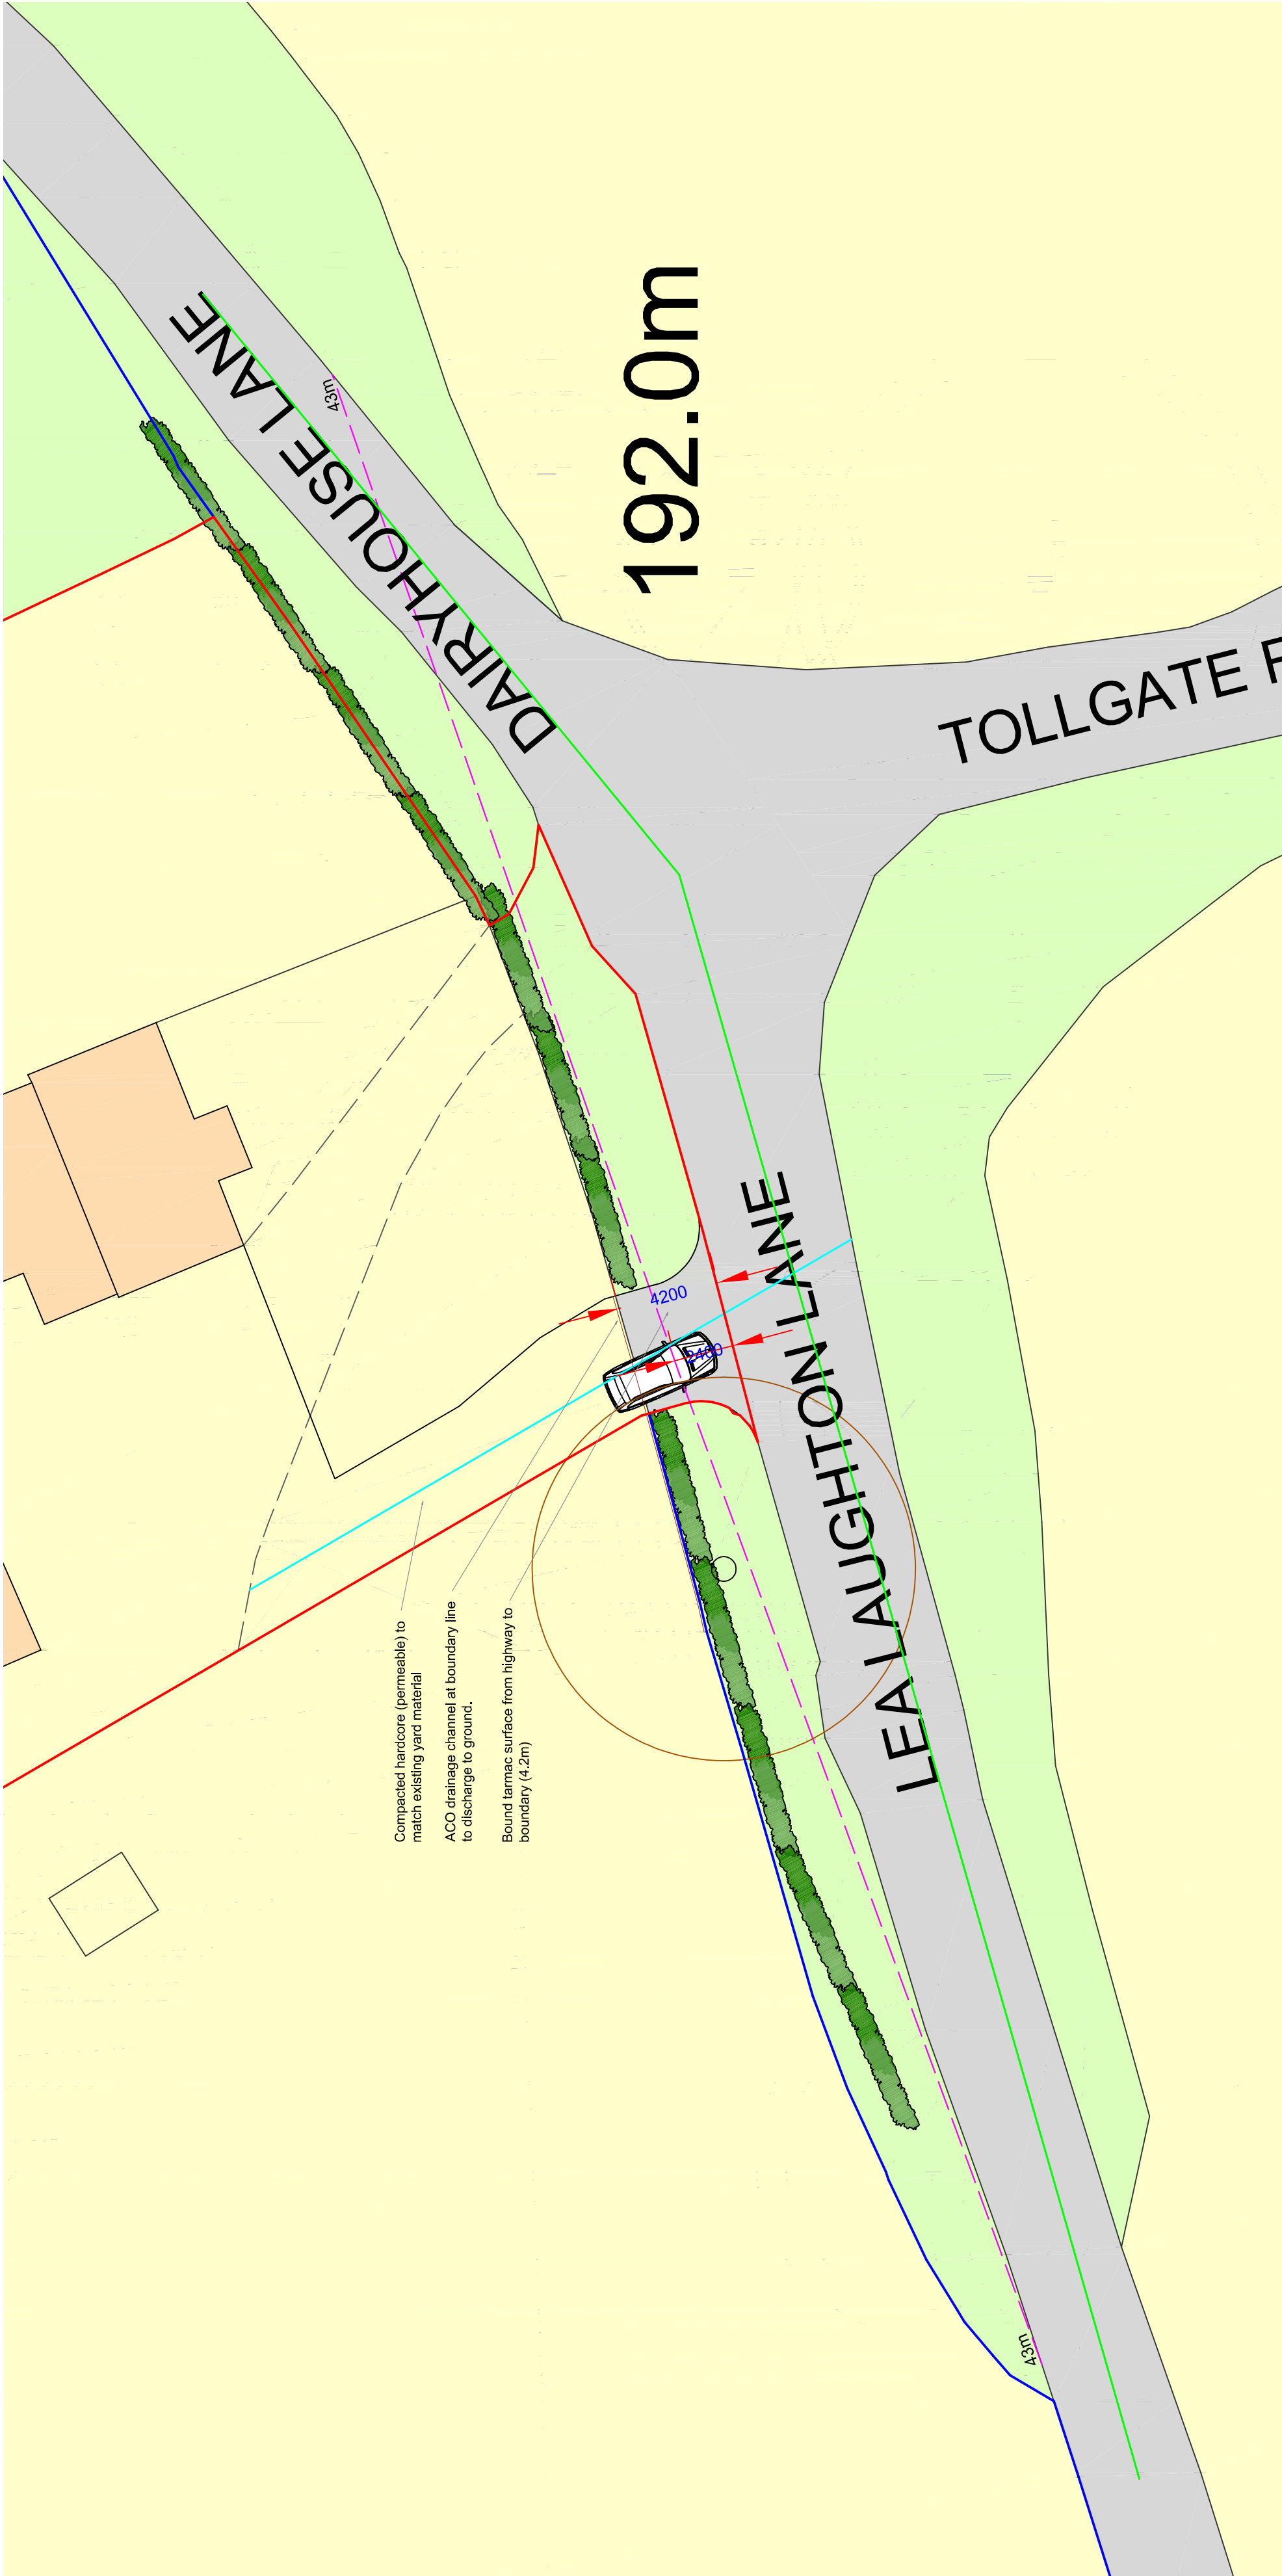


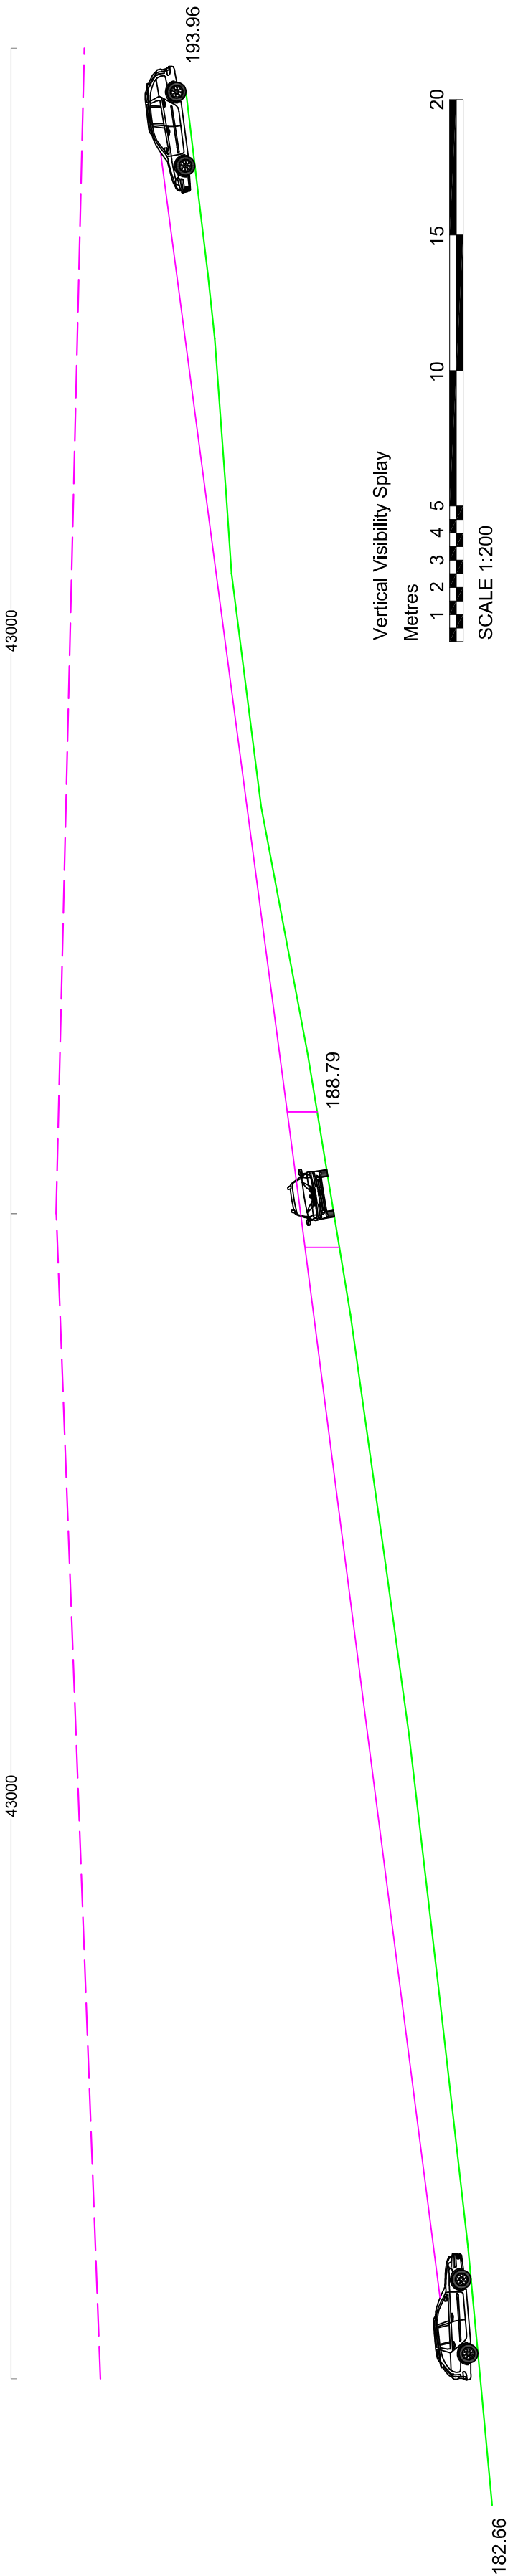


(193.96)

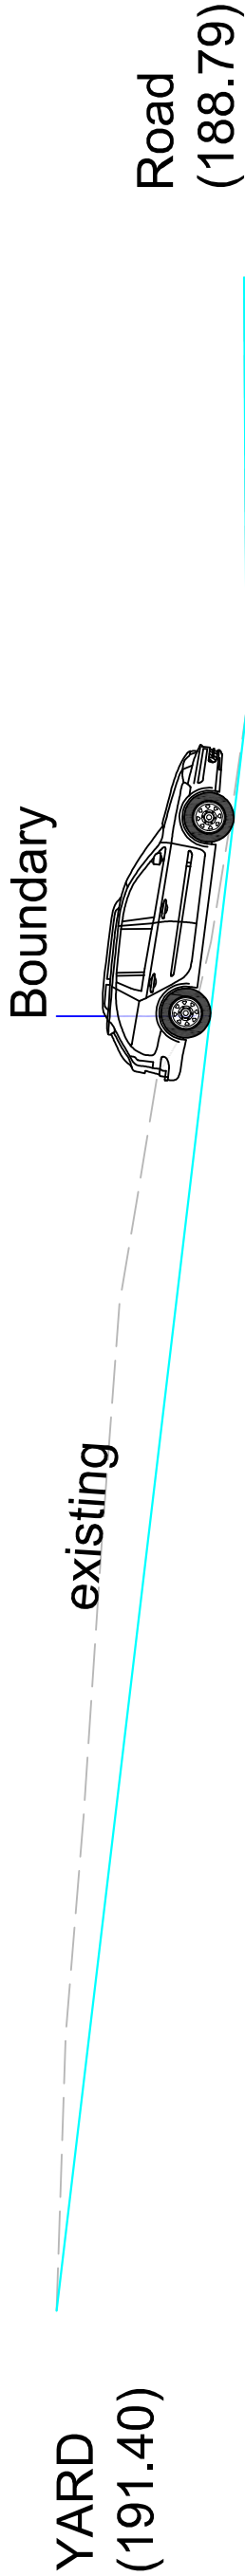

New Driveway Gradient 1:8

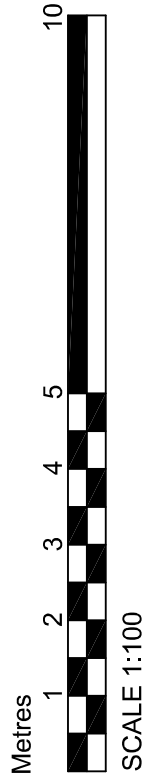

Road (182.66)

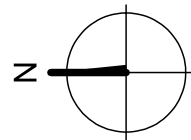

DBD Architectural Consultancy Ltd ©2024

1. Copyright is vested with DBD Architectural Consultancy Ltd.

2. All dimensions to be checked on site before construction.

3. Contractor to provide detailed dimensions of new work to all existing conditions.

4. Contractor must verify the accuracy of all existing levels and dimensions on site.

5. All drawings to be used in conjunction with all other consultants drawings and reports.

Drawn	Checked	Approved



Drawn	Checked	Approved

Drawn	Checked	Approved