



- This drawing is copyright and should not be reproduced without written permission.
- All dimensions are in millimeters unless otherwise stated and are to be checked on site before work is commenced.
- Client to check that proposals do not contravene or affect covenants or encroach boundaries and that they have good title to land upon which the work is to be done on their behalf.
- All our proposals are subject to confirmation following liaison with the relevant local authorities.

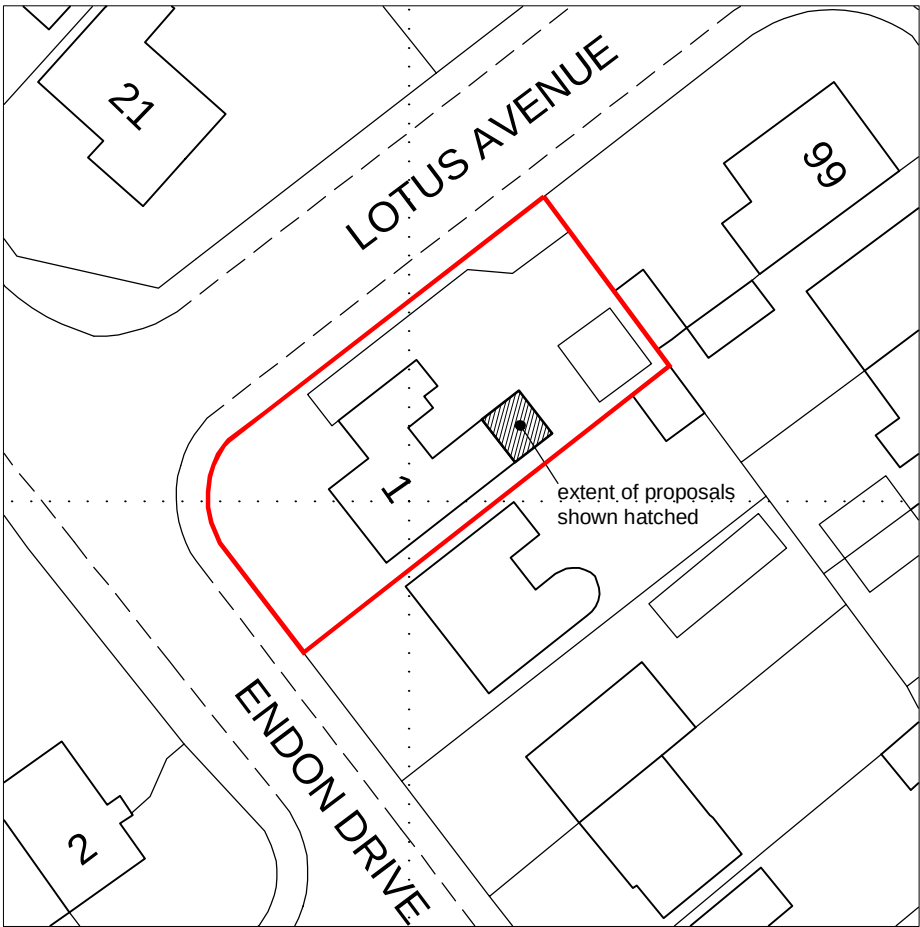

PROPOSED BLOCK PLAN

Produced on 13 May 2026 from the Ordnance Survey National Geographic Database and incorporating surveyed revision available at this date.
This map shows the area bounded by 387544 356394,387644 356394,387644 356494,387544 356494,387544 356394
Crown copyright and database rights 2026 OS 100054135. Supplied by copla ltd trading as UKPlanningMaps.com a licensed Ordnance Survey partner (OS 100054135).
Data licence expires 13 May 2027. Unique plan reference: v1f/1418721/1899741

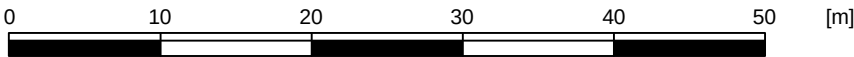

Affordable Home Designs

1 Endon Drive Stoke on Trent ST8 6NJ		
Proposed Block Plan		
Scale : 1:500 @ A4	Drawing No. : 26032/P05	
Date : May 2026		
Drawn : STB		
©		