- This drawing is copyright and should not be reproduced without written permission.
- All dimensions are in millimeters unless otherwise stated and are to be checked on site before work is commenced.
- Client to check that proposals do not contravene or affect covenants or encroach boundaries and that they have good title to land upon which the work is to be done on their behalf.
- All our proposals are subject to confirmation following liaison with the relevant local authorities.

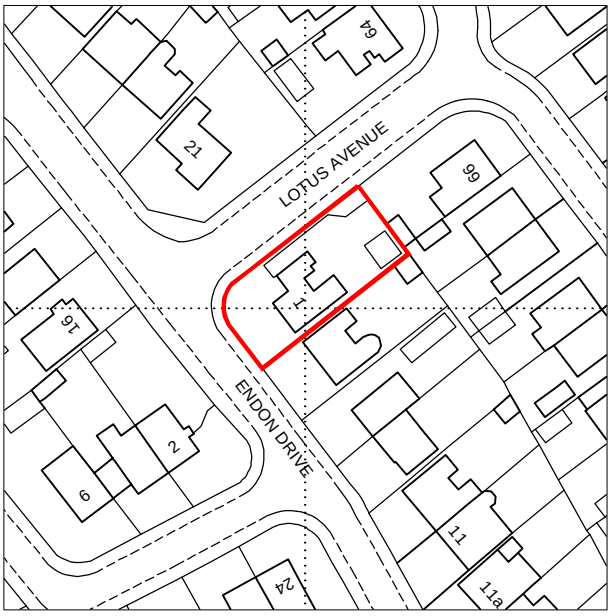

N

LOCATION PLAN

Produced on 13 May 2026 from the Ordnance Survey National Geographic Database and incorporating surveyed revision available at this date.
This map shows the area bounded by 387544 356394,387644 356394,387644 356494,387544 356494,387544 356394
Crown copyright and database rights 2026 OS 100054135. Supplied by copla ltd trading as UKPlanningMaps.com a licensed Ordnance Survey partner (OS 100054135).
Data licence expires 13 May 2027. Unique plan reference: v1f//1418721/1899741

0 20 40 60 80 100 [m]

1 Endon Drive
Stoke on Trent
ST8 6NJ

Location Plan

Scale : 1:1250 @ A4
Date : May 2026
Drawn : STB
©

Drawing No. :
26032/P06

Affordable Home Designs