



This drawing is copyright and should not be reproduced without permission.
The contractor is responsible for checking dimensions and levels and drainage inverts prior to commencing works - any discrepancy to be verified before proceeding. Figure dimensions only to be worked to.
All work to be carried out in accordance with the current Building Regulations, British Standards/Codes of practice and statutory authority bye-laws and recommendations.



Revision	Comments	Date
----------	----------	------

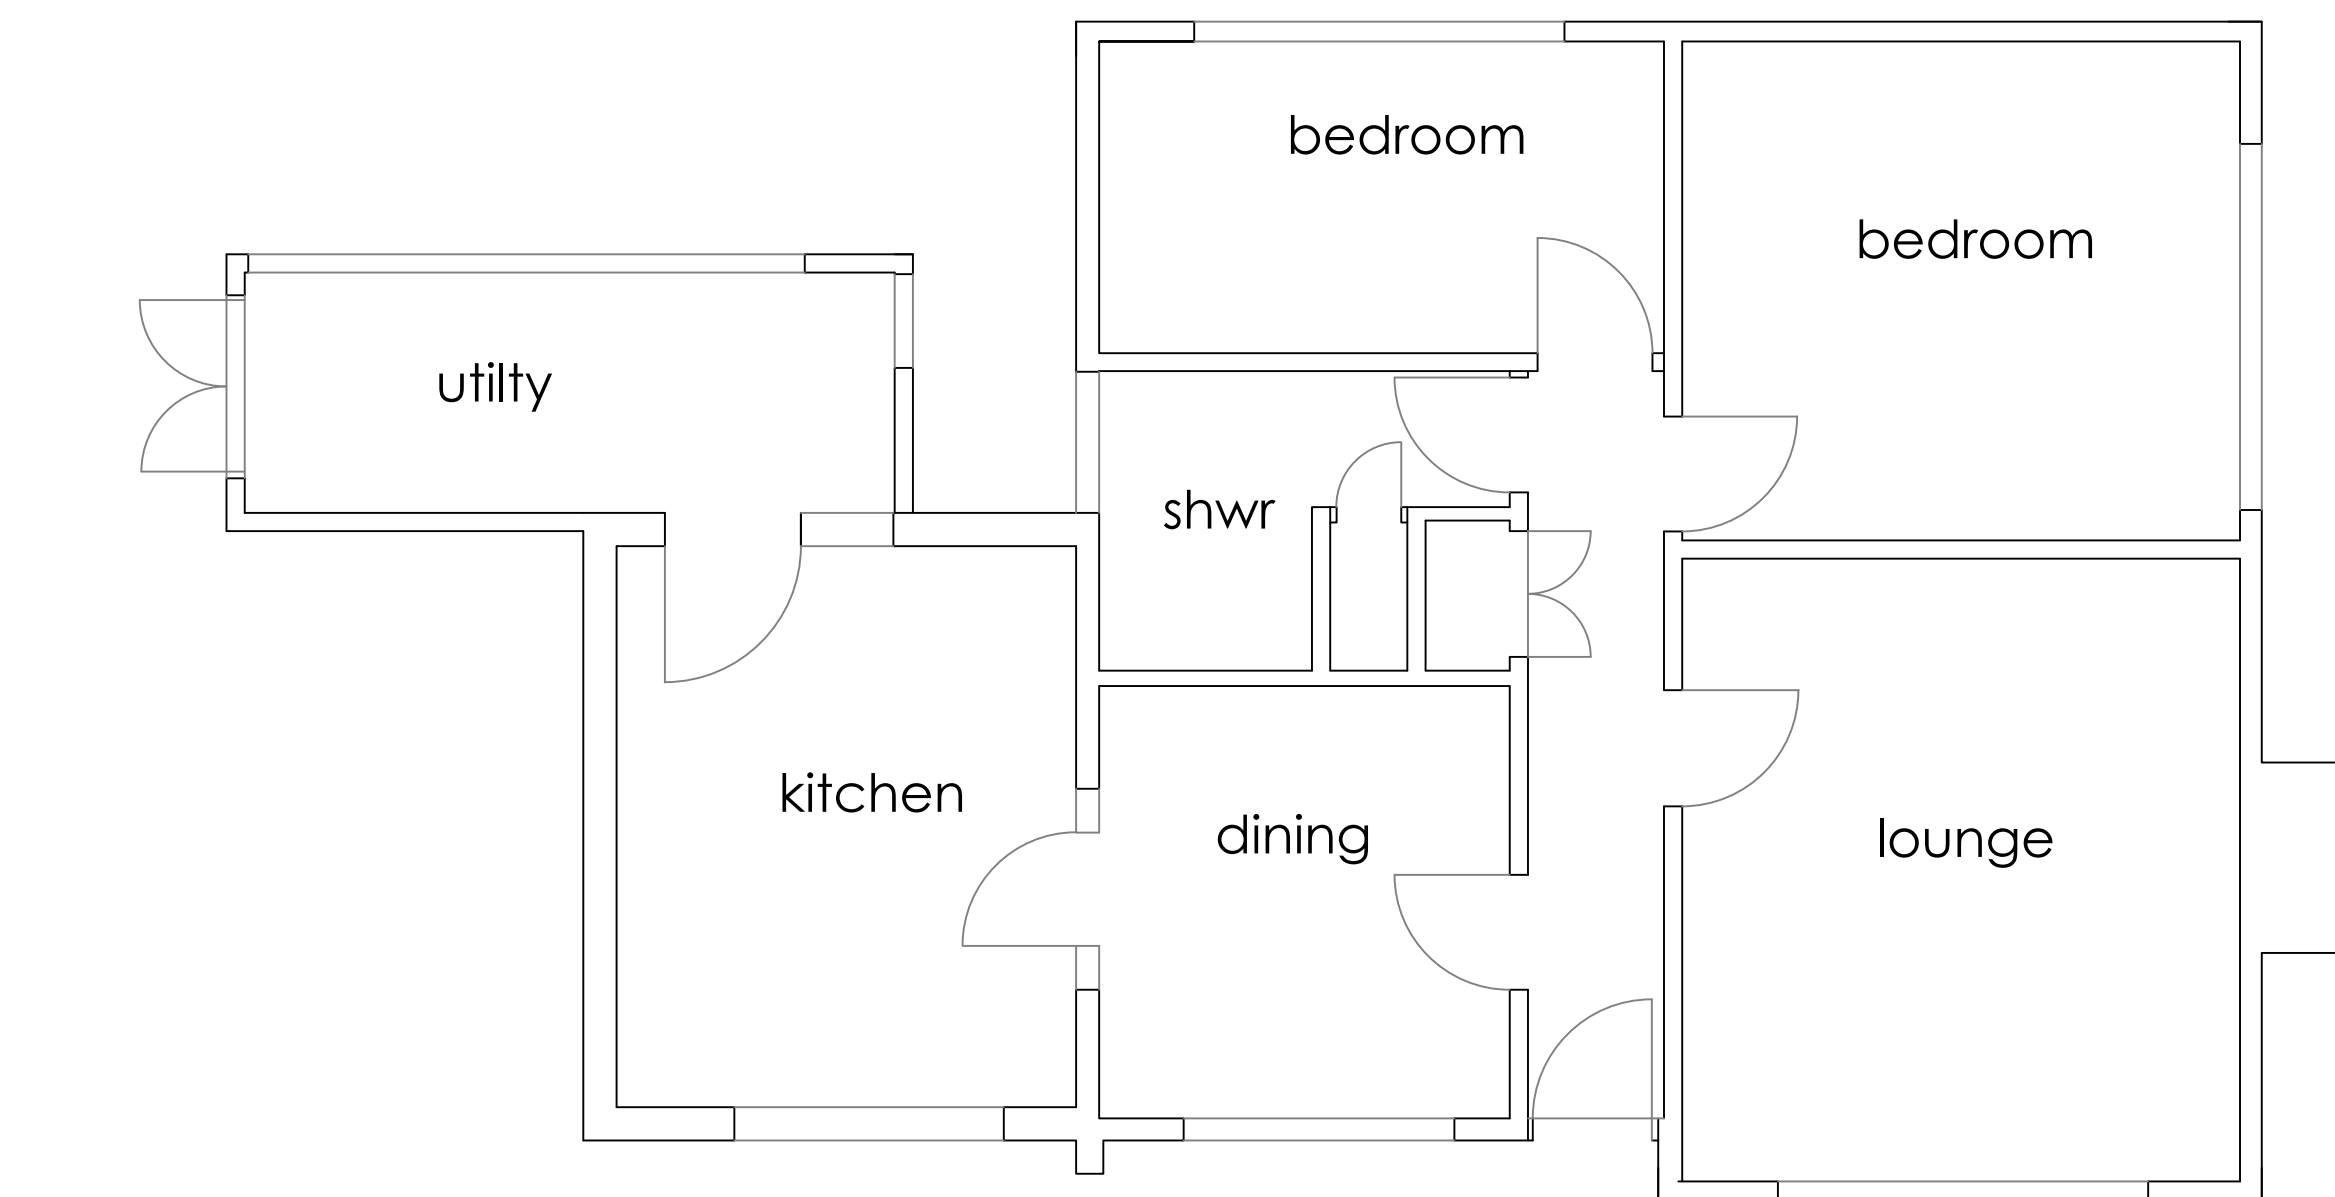


existing ground floor plan

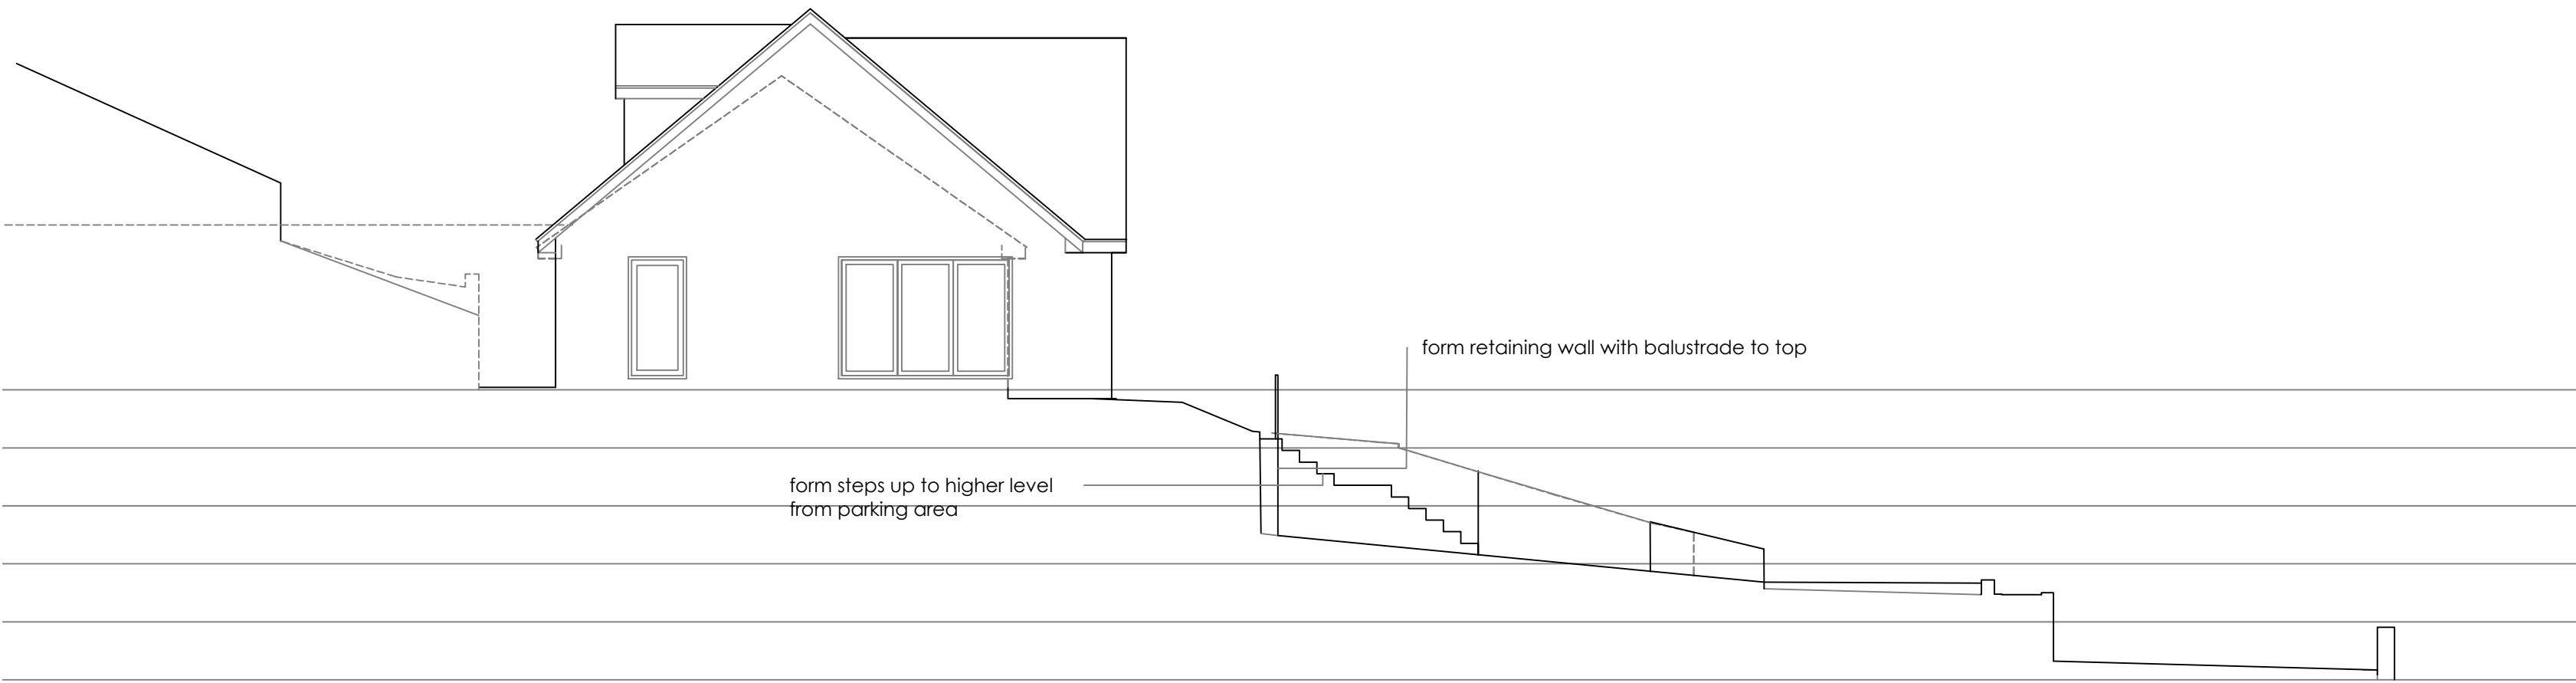


cross section 1:100

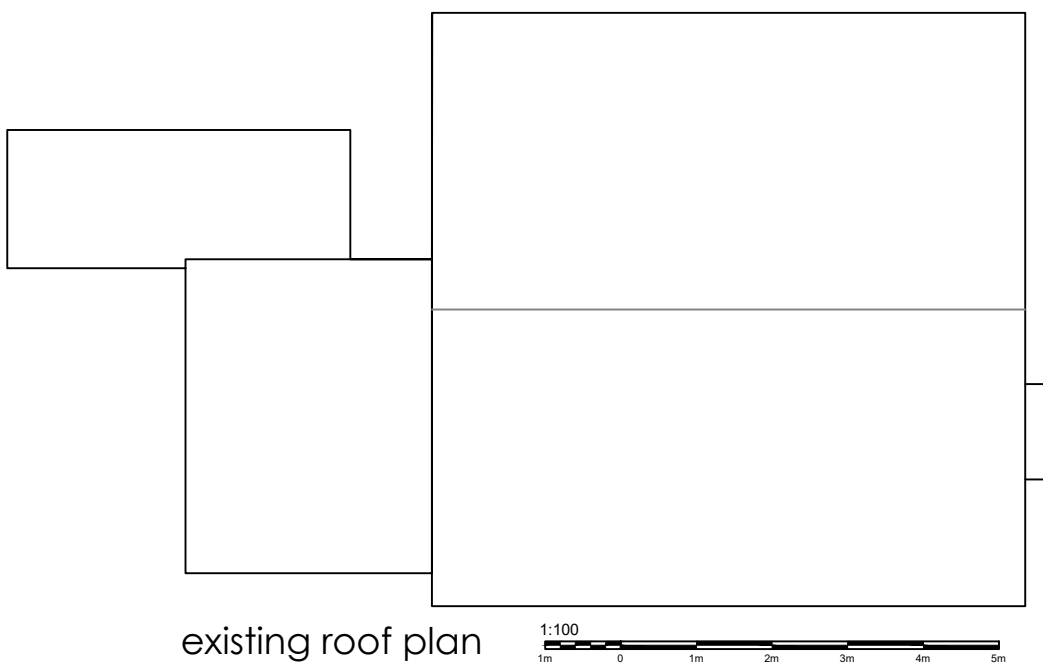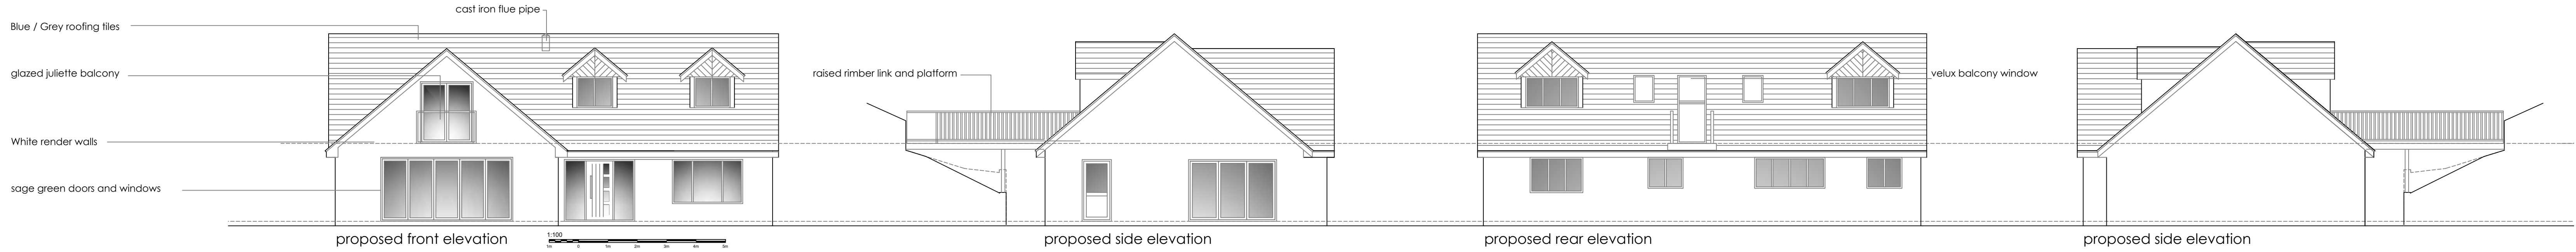


existing roof plan

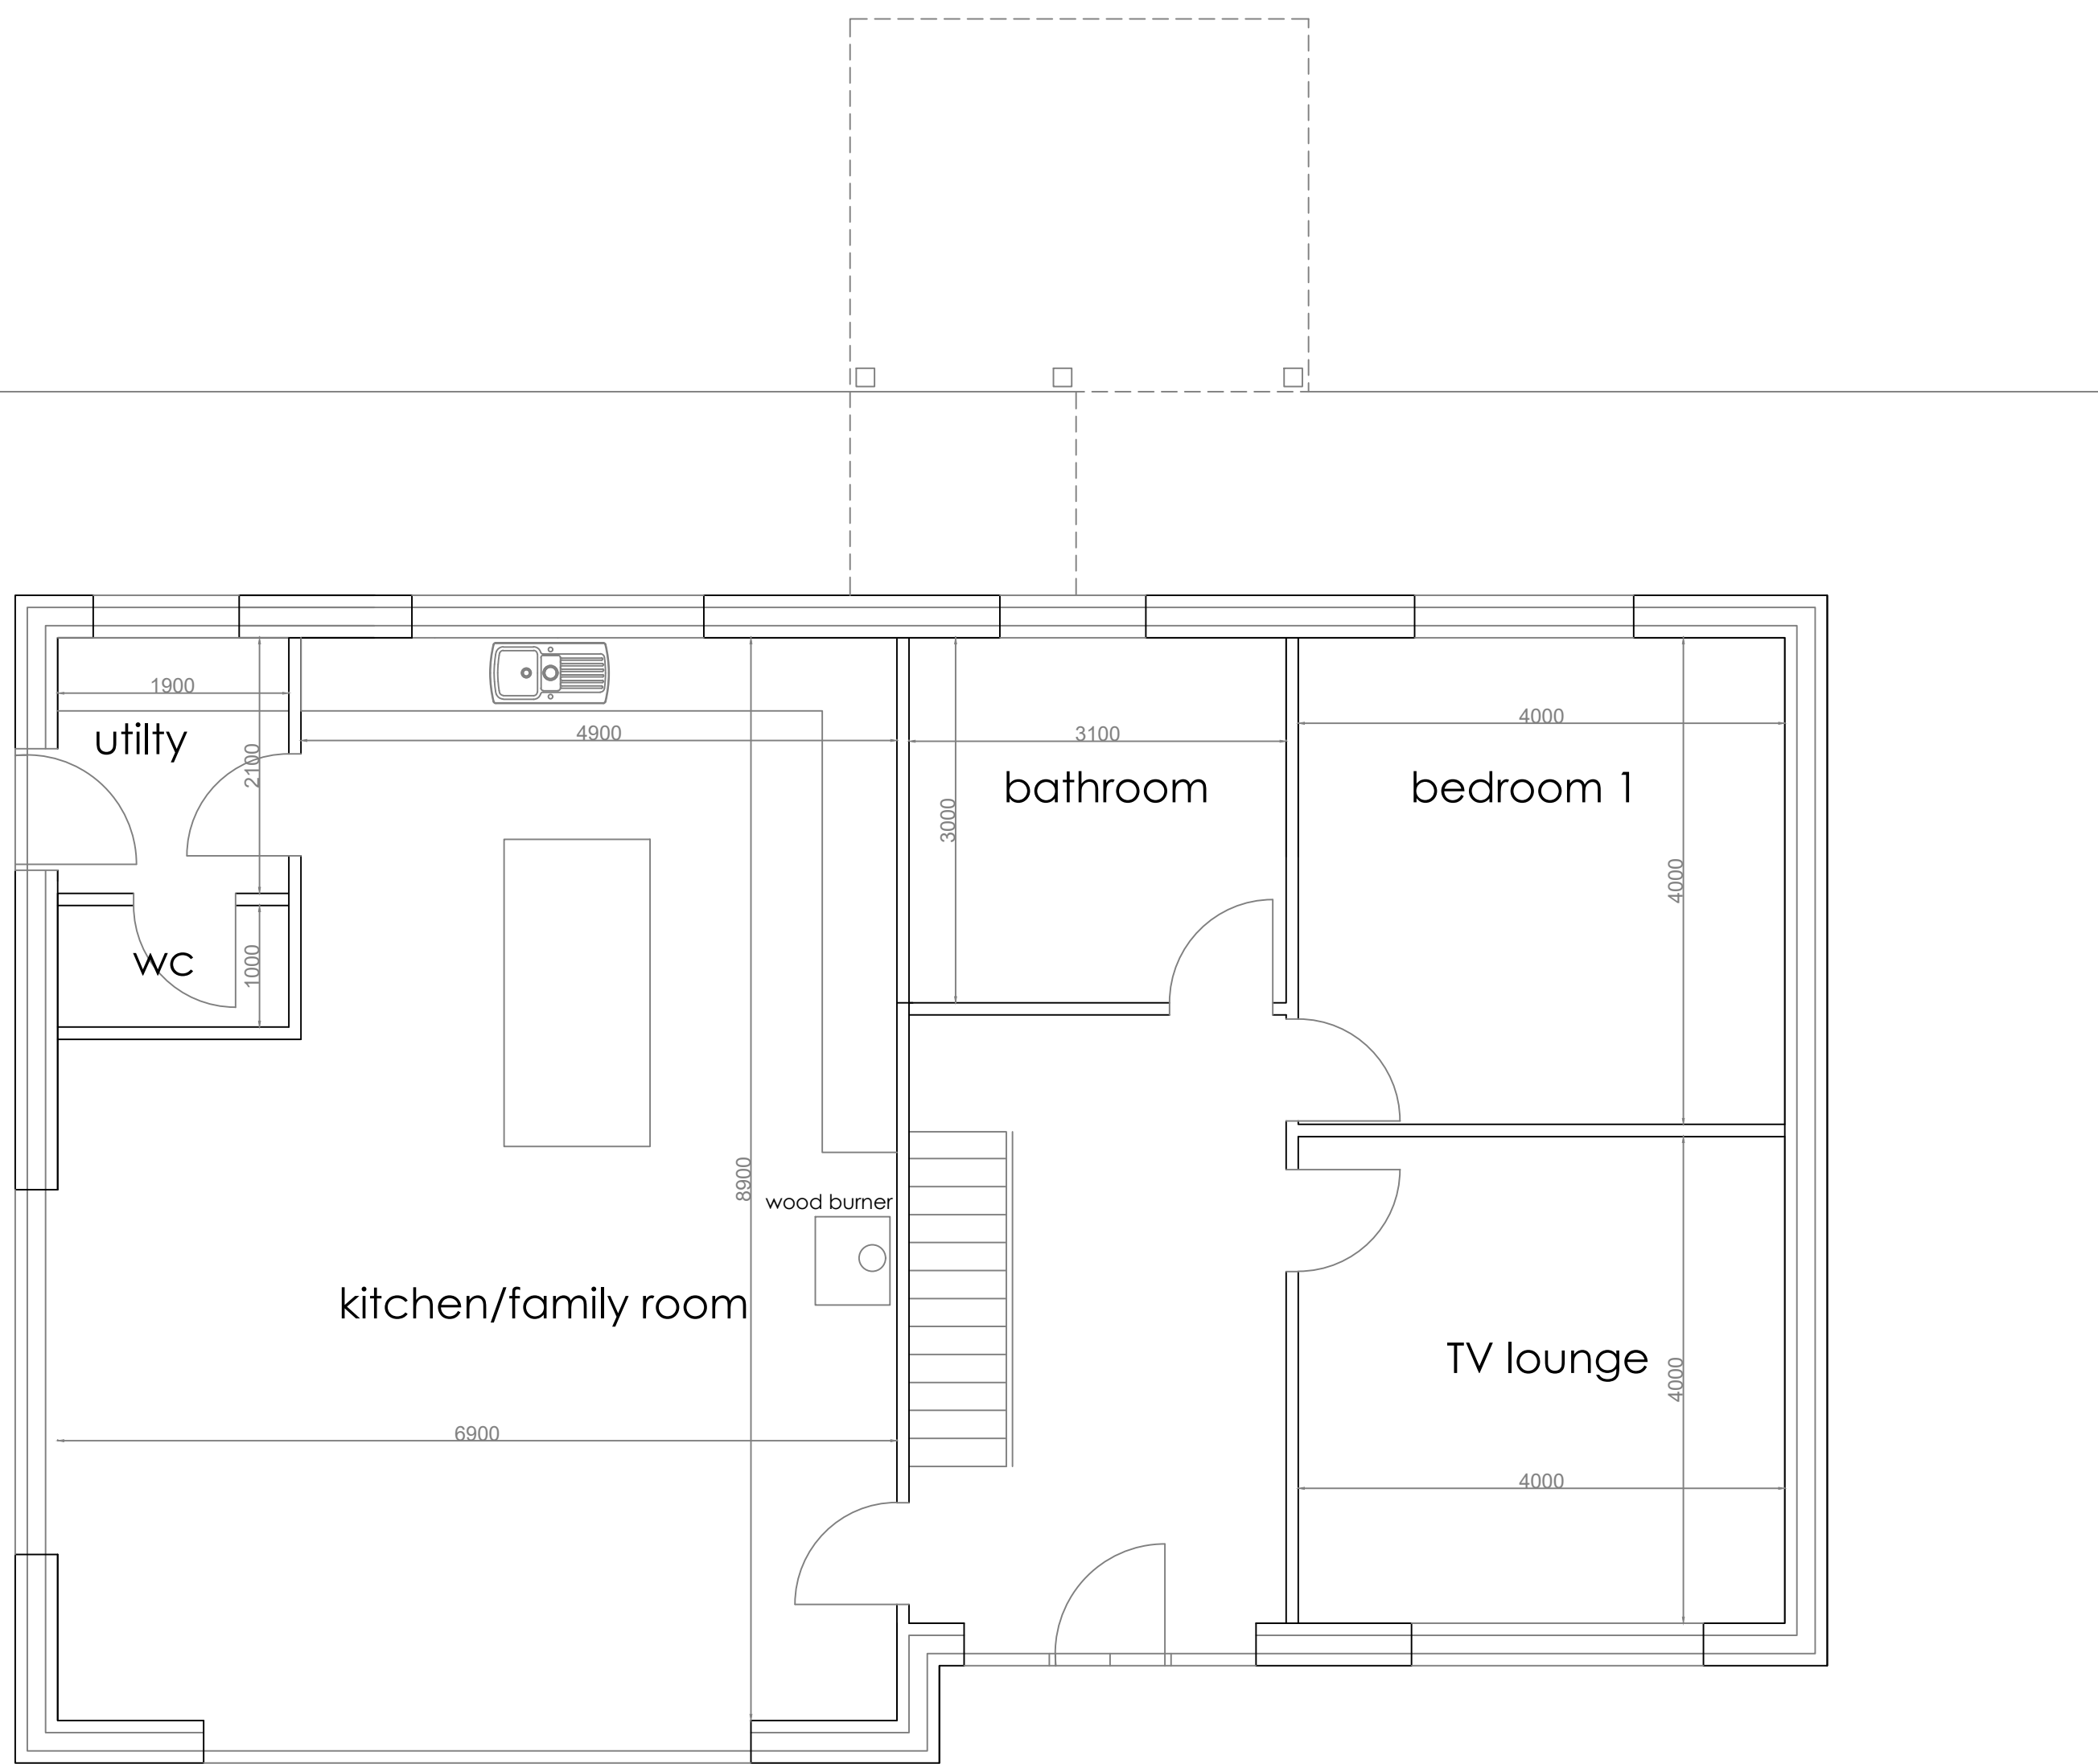


proposed ground floor plan

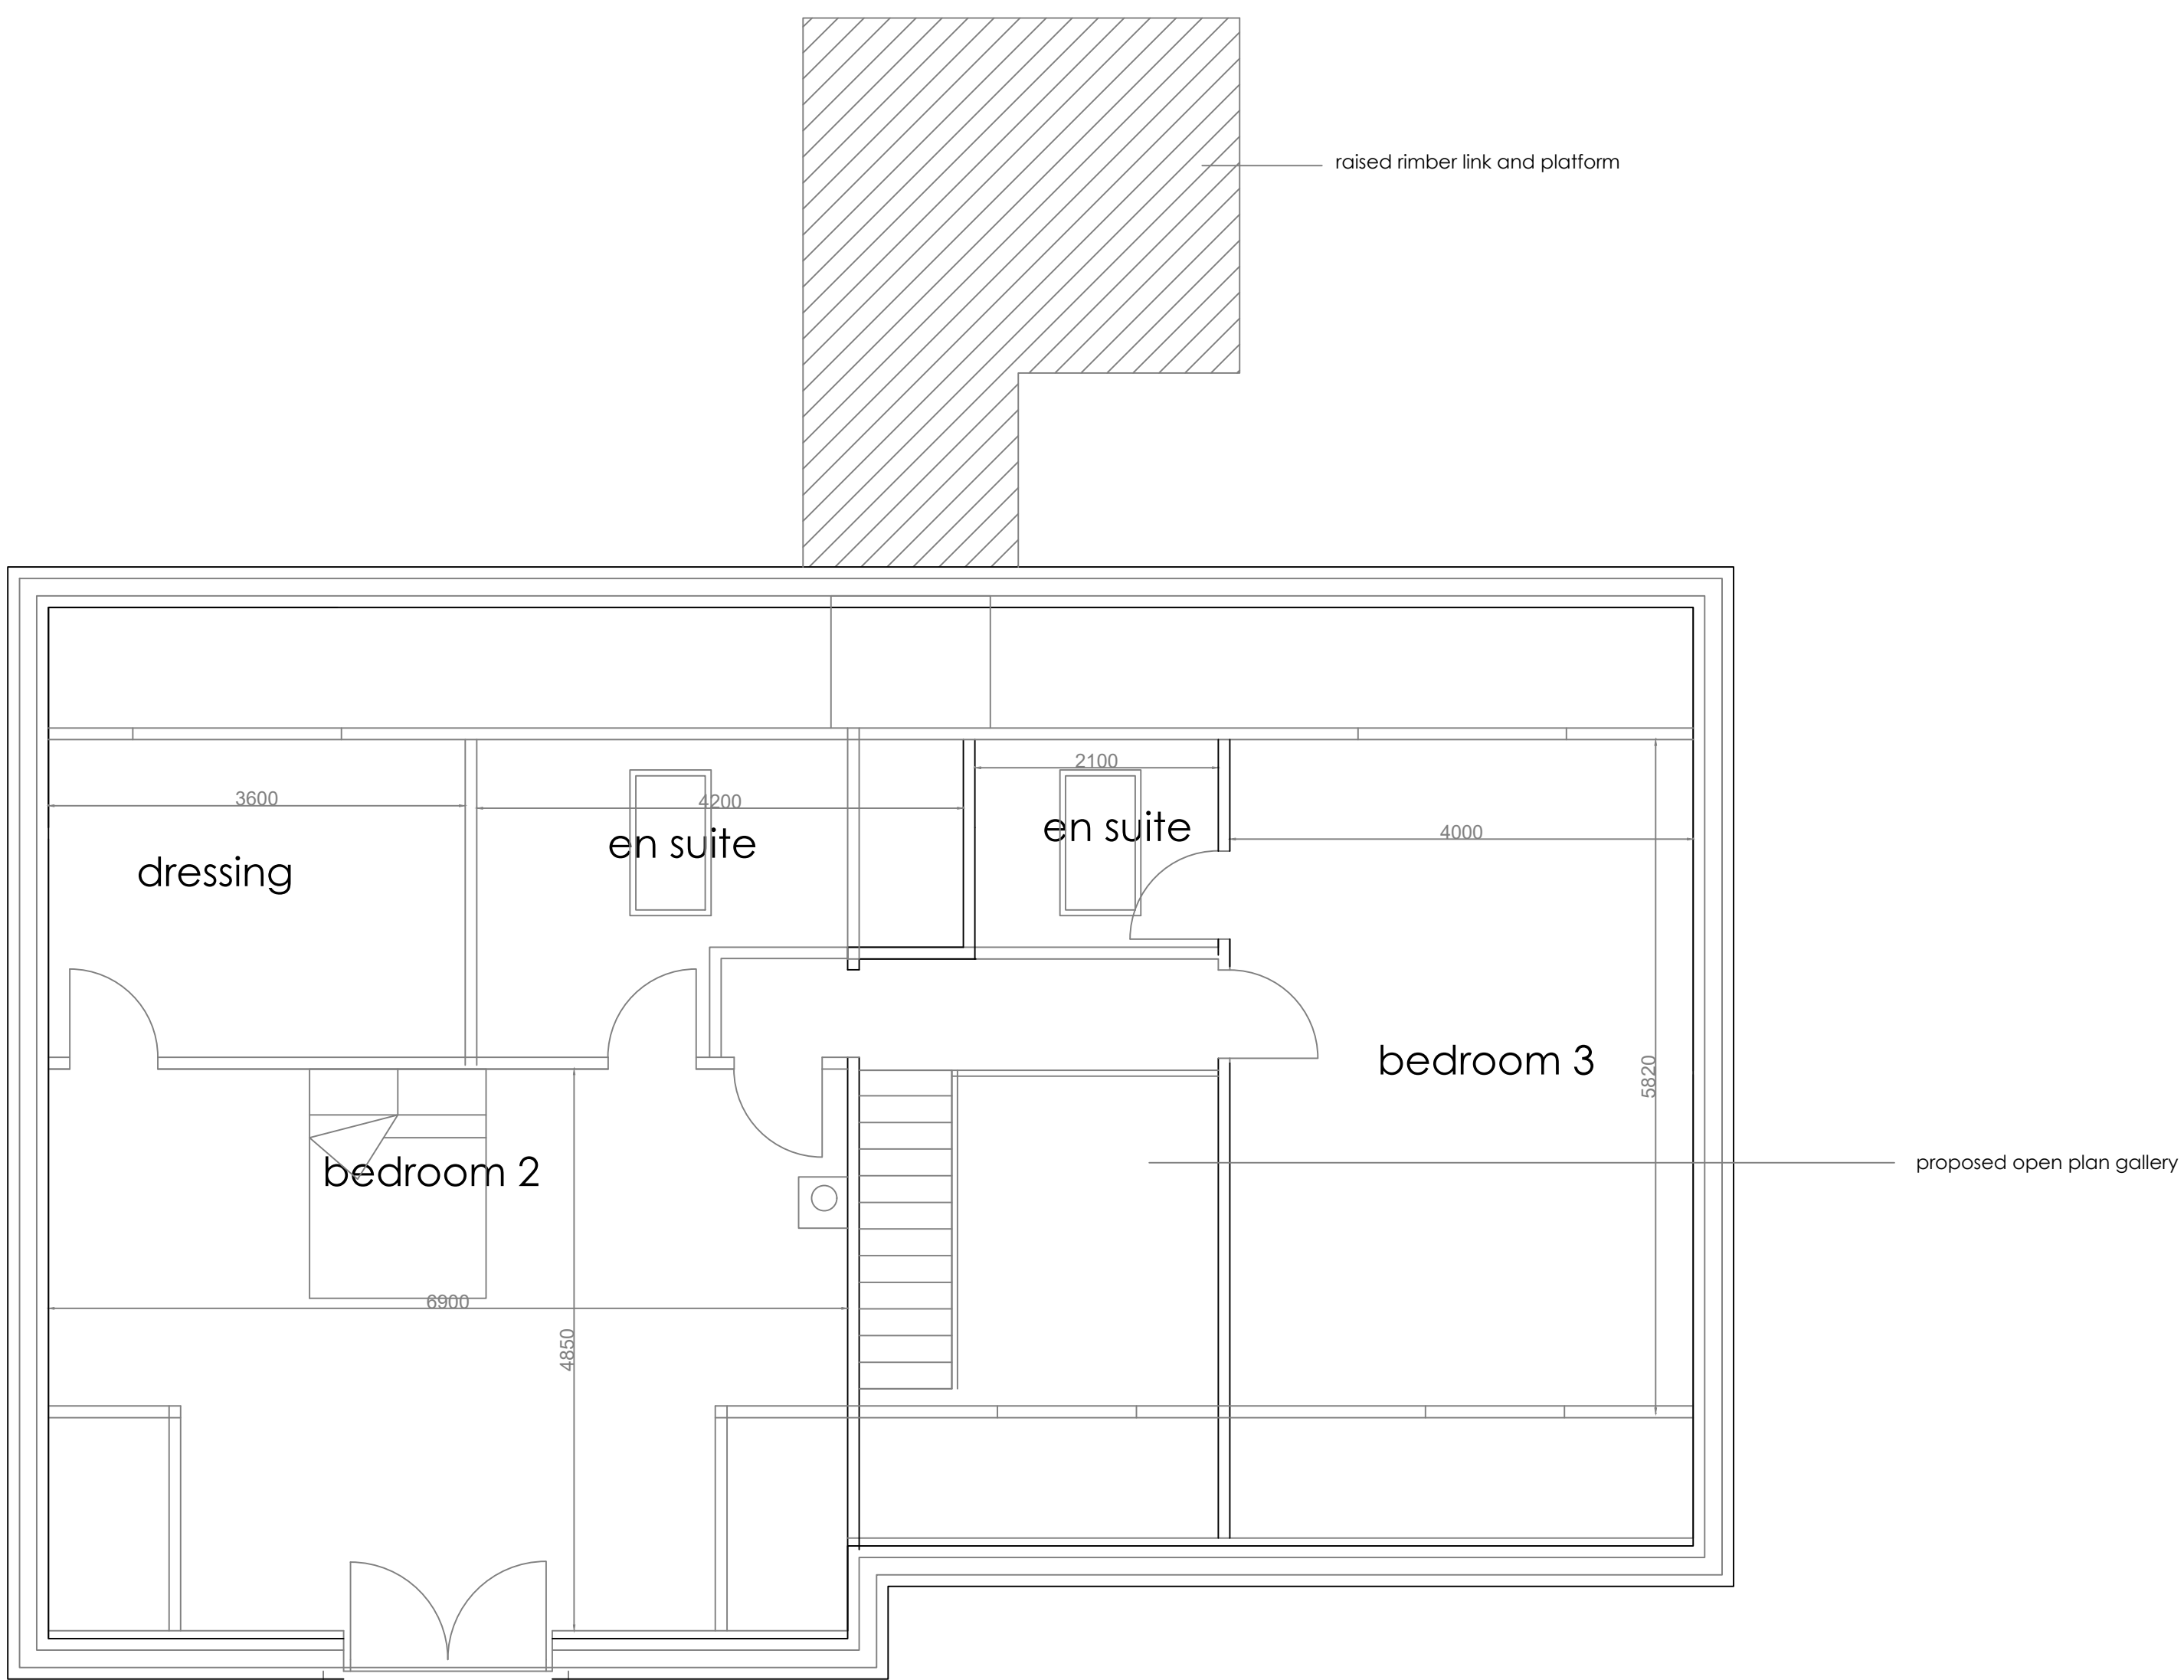


proposed first floor plan

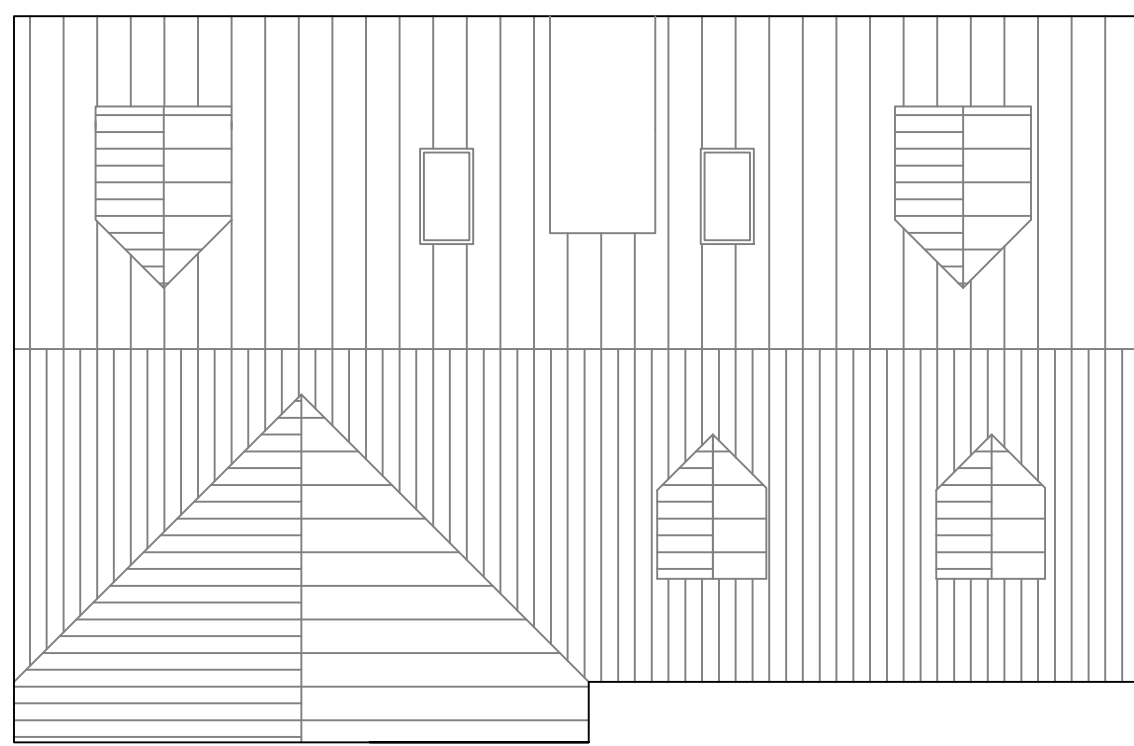

proposed roof plan

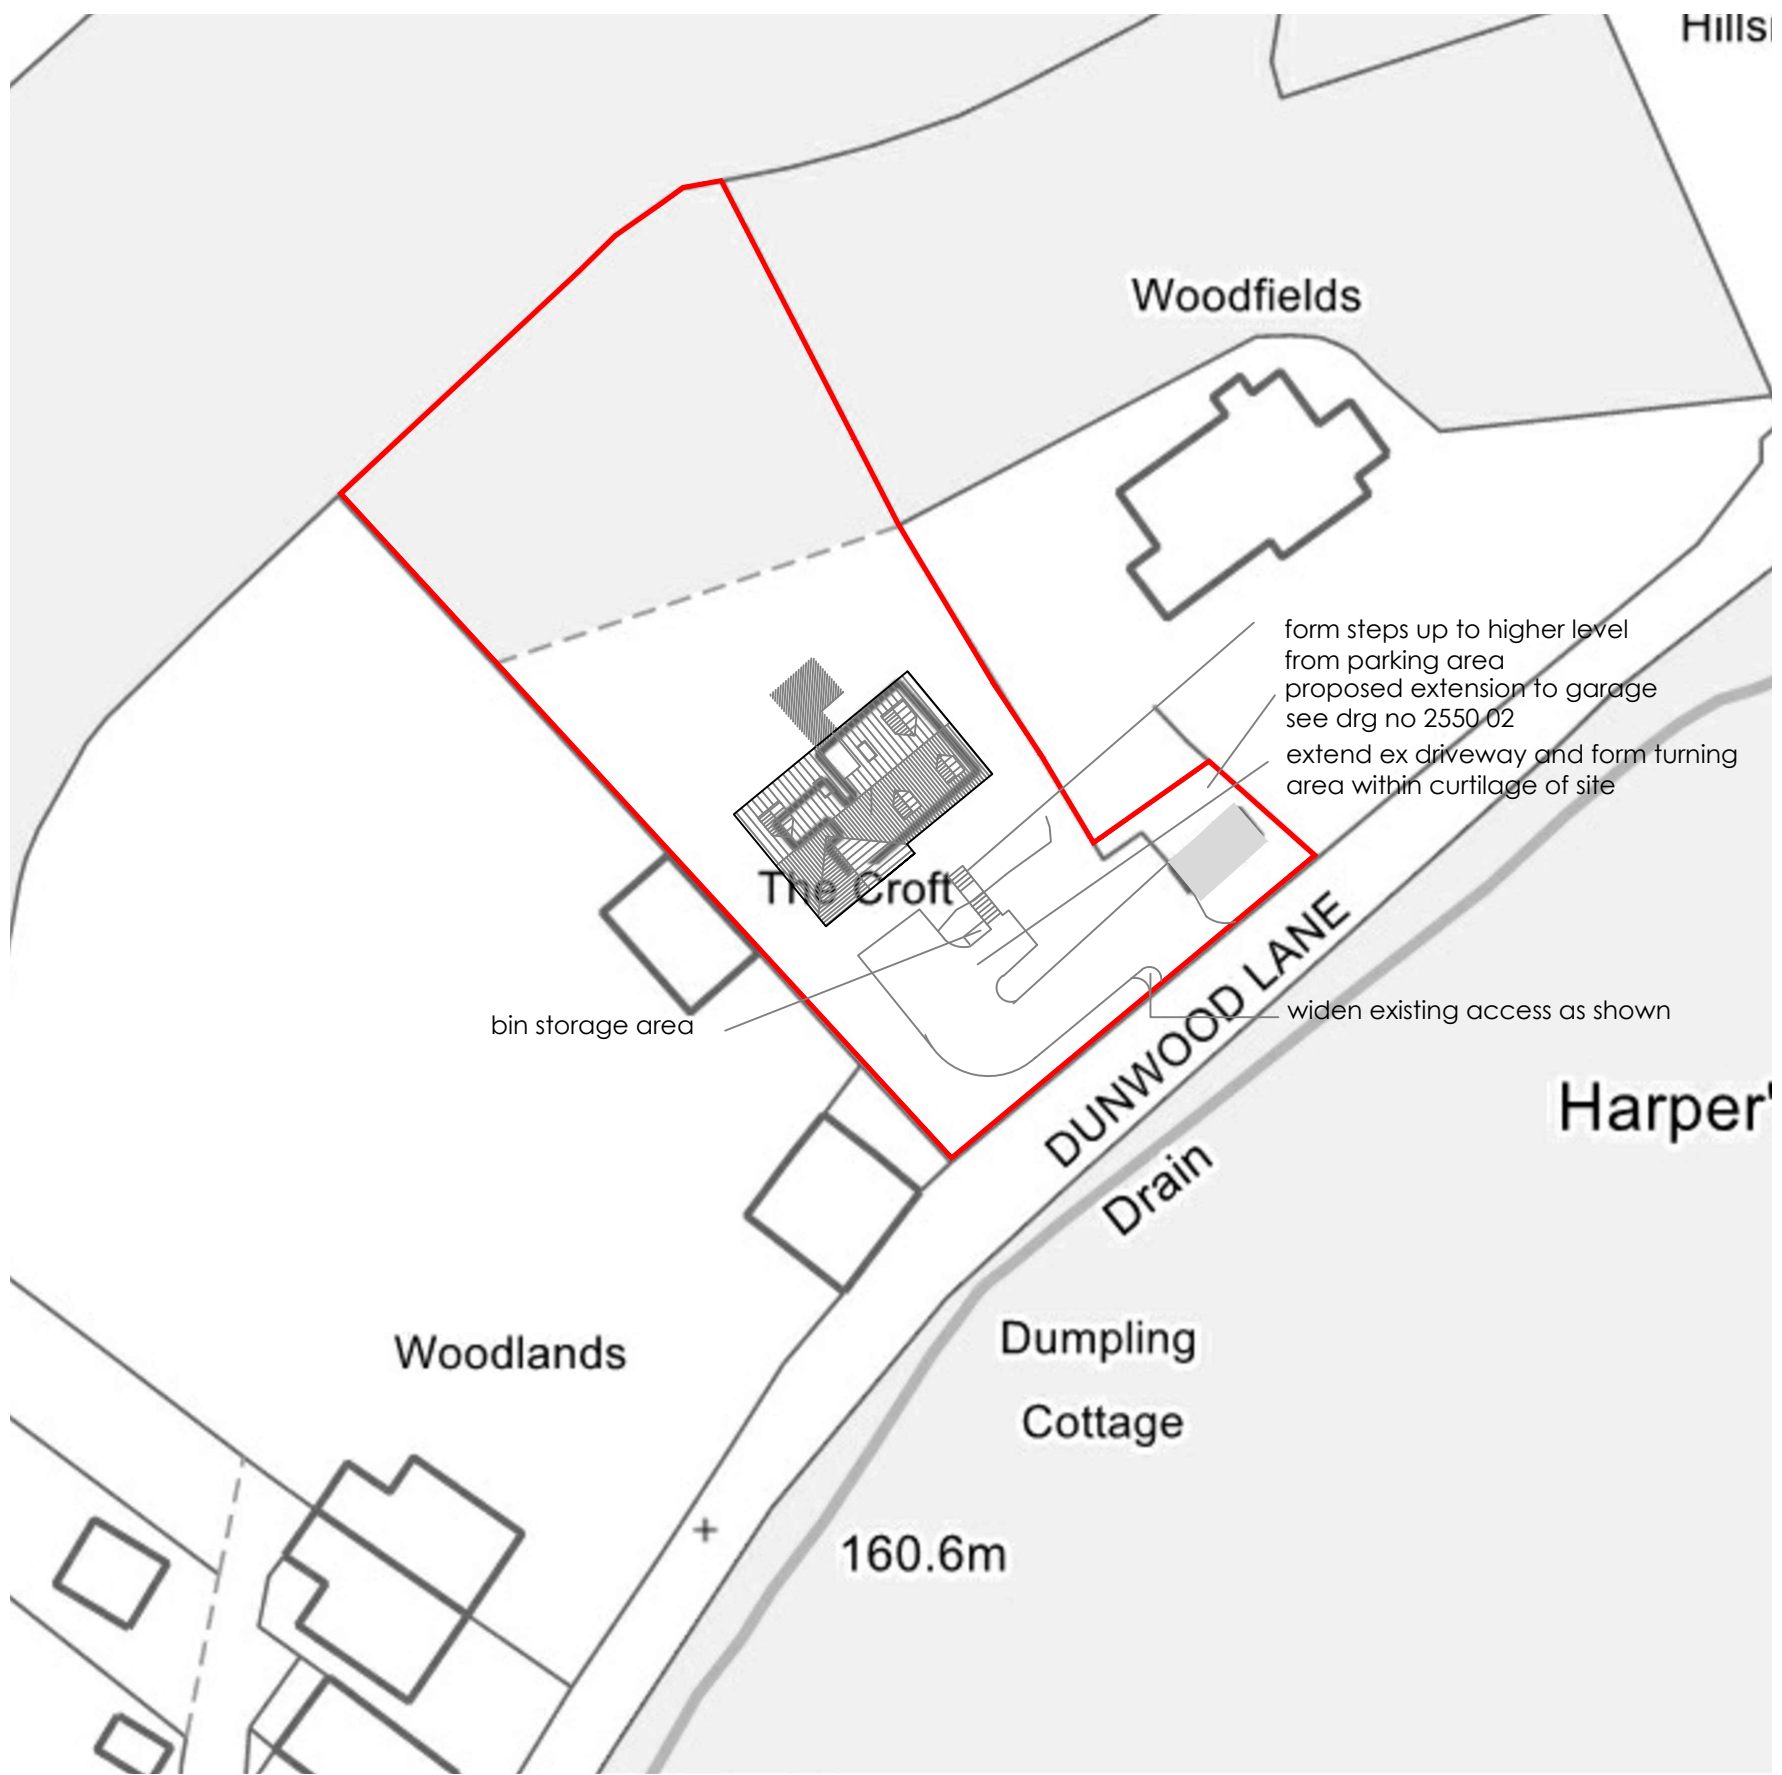

proposed site plan 1:500

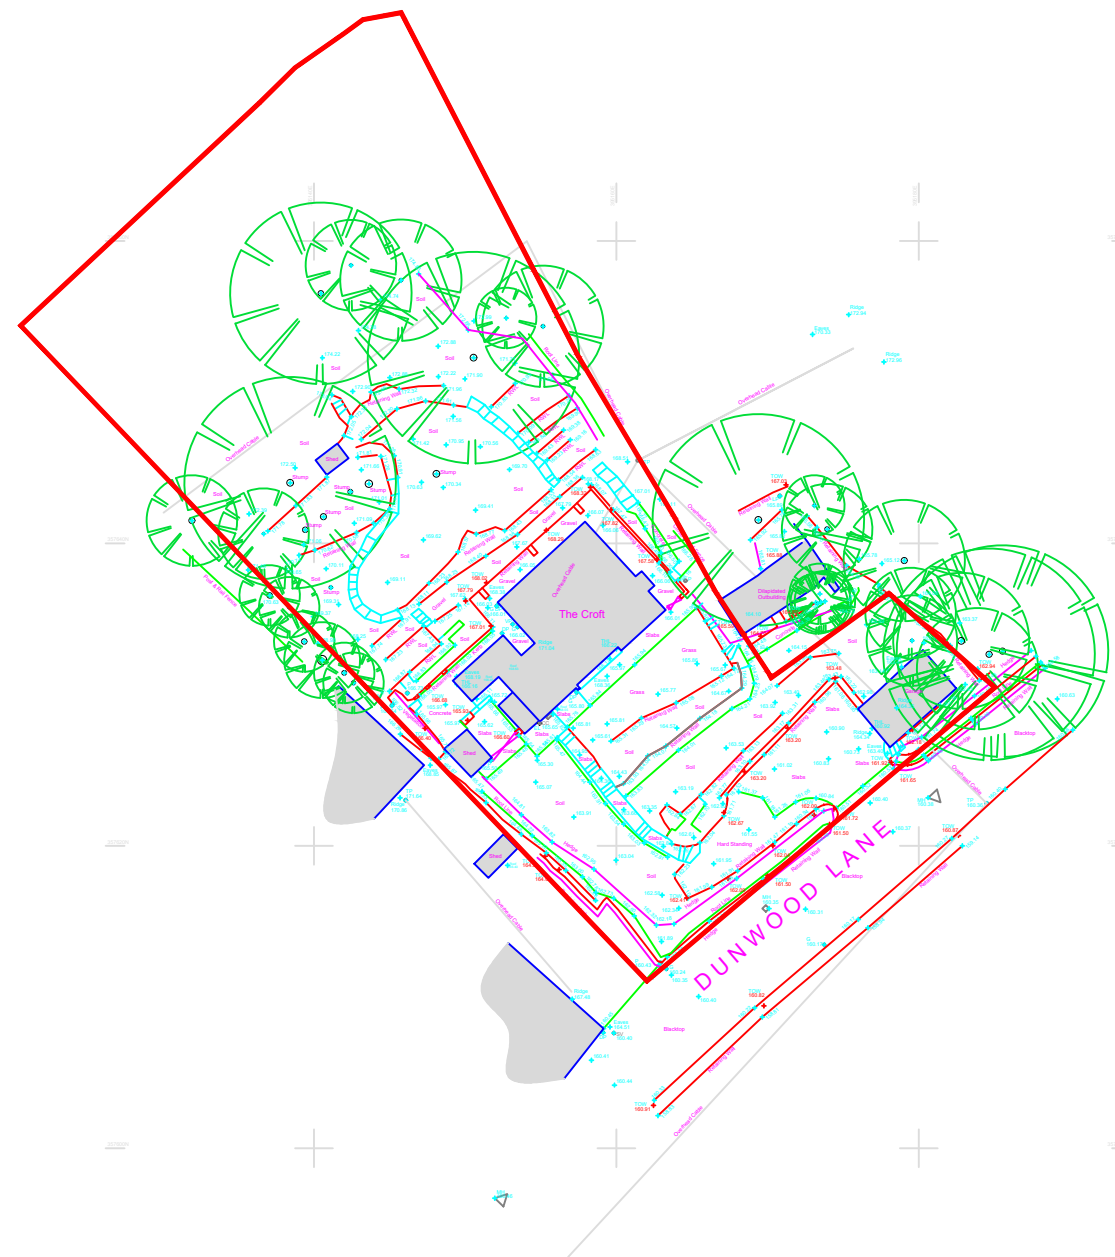

existing site plan 1:500



location plan 1:1250

Reproduced from the Ordnance Survey map with the permission of
Ordnance Survey on behalf of The Controller of Her Majesty's
Stationery Office.
Licence No. 10046692

Robert Berry MCIAT
Architectural services
10 Truro Close, Congleton, Cheshire, CW12 3BD
t: 01256 279098 m: 07790 179093 e: robert.berry10@yahoo.co.uk

Client
Mr A Cimino

Project
**Proposed replacement dwelling at
'The Croft' Dunwood Lane Rudyard
Leek ST13 8RG**

Title
Scheme layout plan

Scale @A0 1:50 1:100

Date Nov 2025

Orig no 2550/01 Rev