


Location Plan
Scale 1:1250

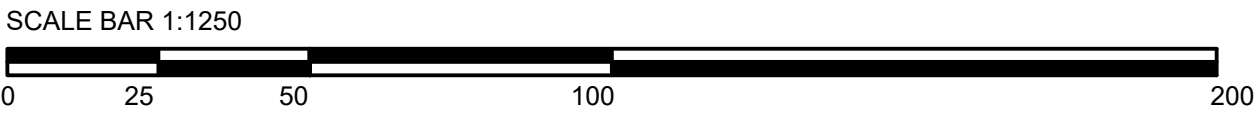

- General Notes:
- 1. All dimensions to be checked and confirmed on site before works start.
 - 2. This plan is to be read following all relevant plans and specifications issued by Technologist, Structural Engineer and others.
 - 3. The dimensions shown on plan should be used.

This plan has been produced on behalf of our client for the project shown in the title sheet and is submitted as part of planning application relating to the site shown in the title sheet and is not intended for use by any other person or for any other purpose.
© HABdesigns LTD 2026

A	Wording removed.	JJ.	08.05.2026
---	------------------	-----	------------

REV:	DESCRIPTION:	BY:	DATE:
------	--------------	-----	-------

STATUS:
PLANNING

DESIGNER:



2 MILLENNIUM COURT,
BUNTSFORD PARK ROAD,
BROMSGROVE,
B60 3DX

T: 01527 222080
E: harvey@habdesigns.co.uk

CLIENT:
Amy Van Kesteren

PROJECT:
26 Uplands Croft, Werrington, ST9 0LF

TITLE:
Location Plan

SCALE AT A3: 1:1250	DATE: 29.04.26	DRAWN: JJ	CHECKED: HH
PROJECT NO.: 26 010	DRAWING NO.: 03	REVISION: A	