

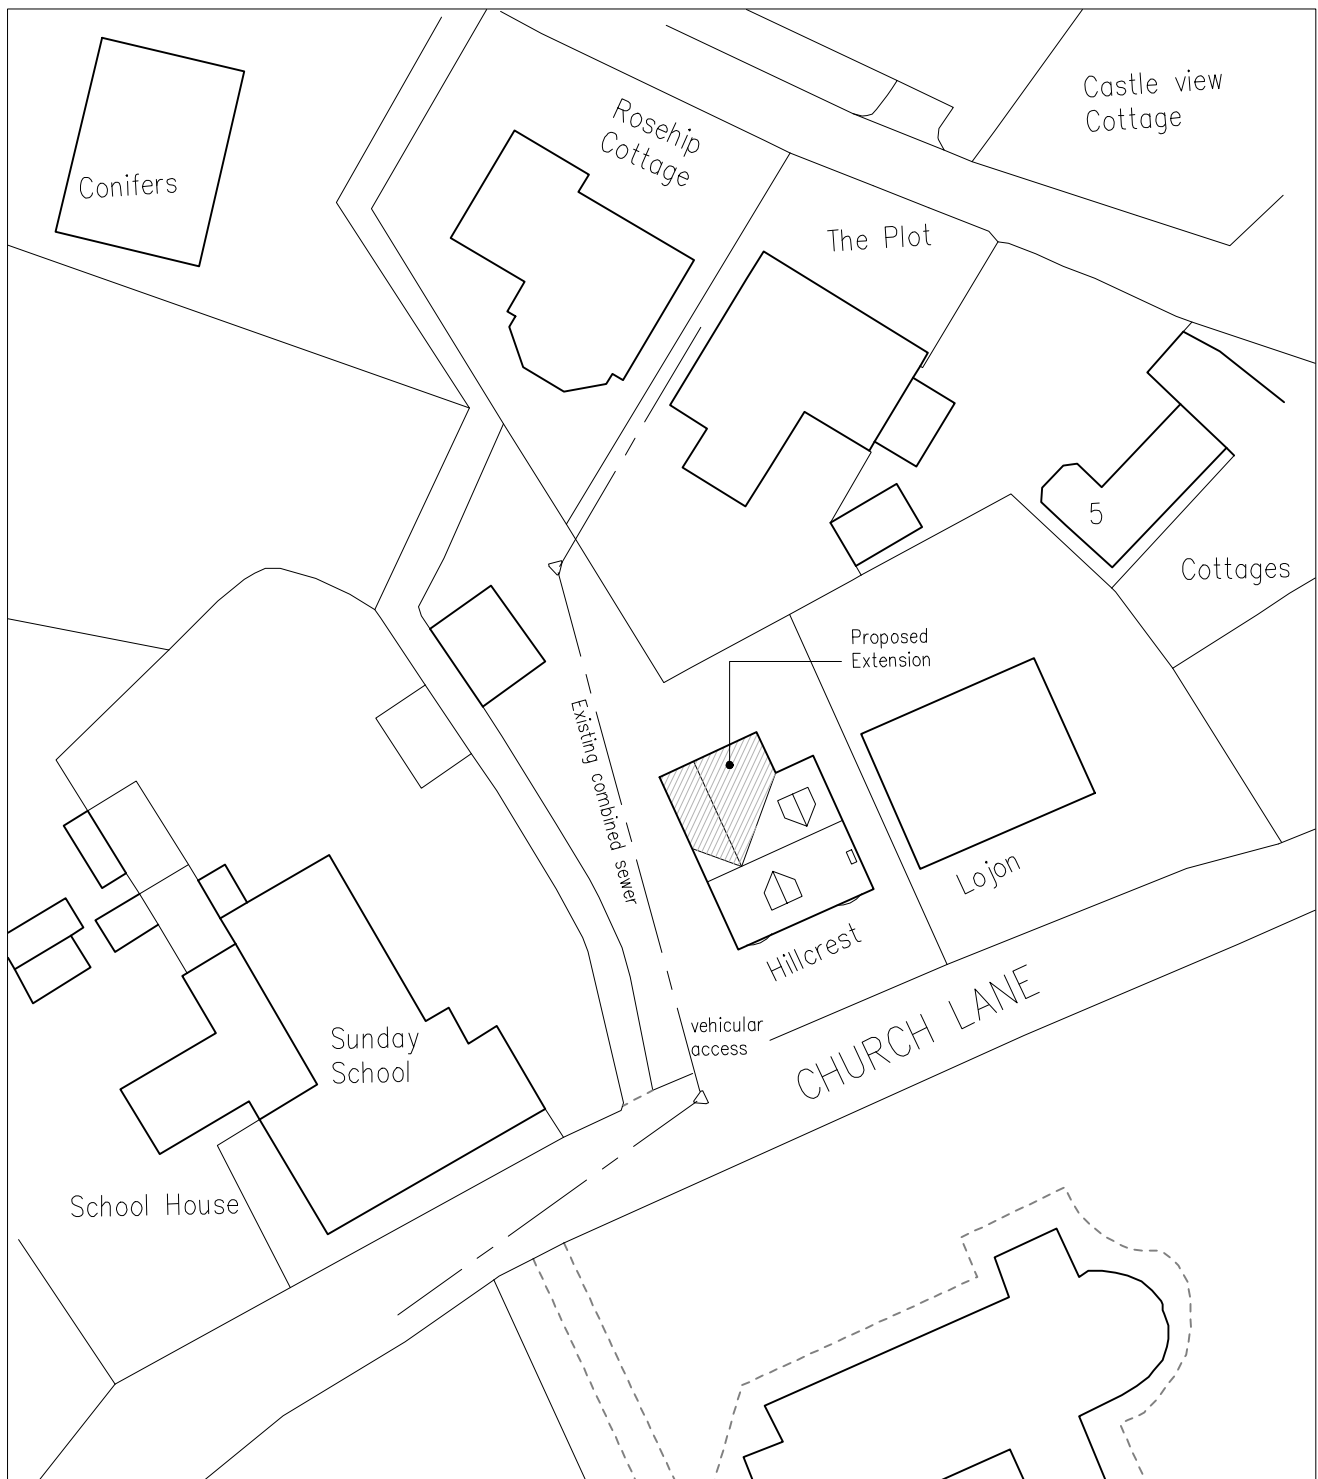


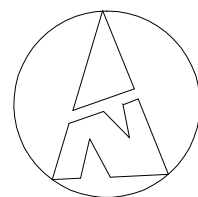

© Crown Copyright 2025 All rights reserved. Licence number 100060932

Block Plan Proposed. Scale 1:500

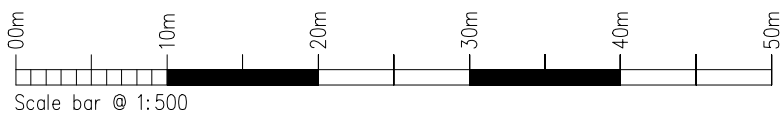

Drg:1789-02