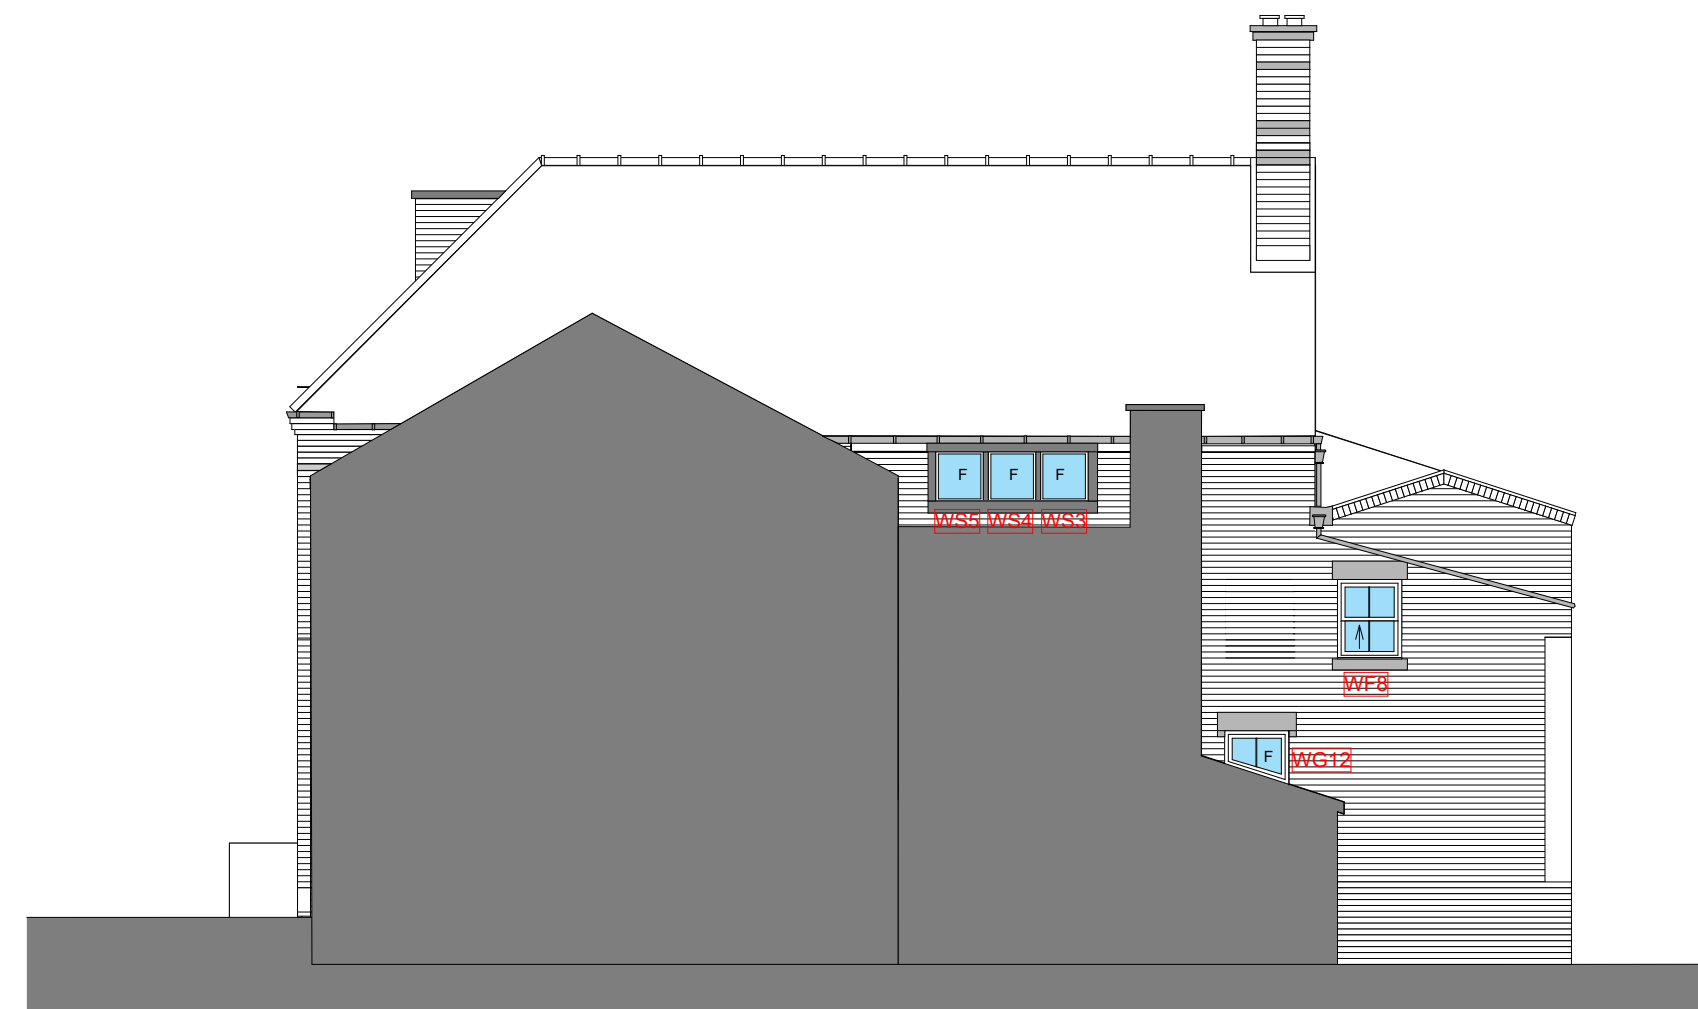
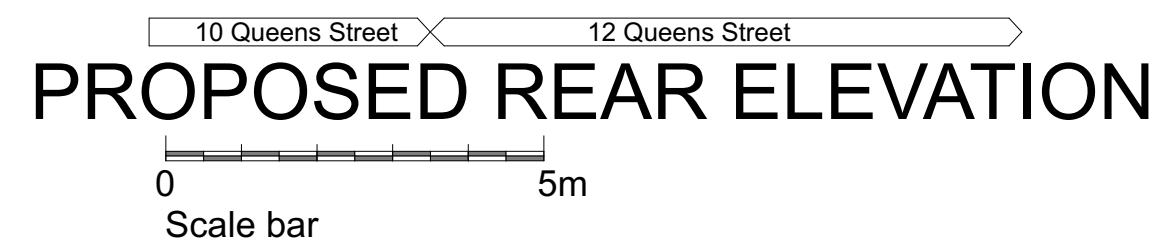


Rev.	Date	Description	Drawn
Note :			
Contractor must verify all dimensions on site. Drawing is issued solely for the recorded 'Status'. Constructors must be familiar with the client's building asbestos register ahead of facilitating any work contained on this drawing.			
This drawing is copyright of HLP Architects & Designers & must not be reproduced unless specifically agreed in writing.			

North

Scale

Office Liverpool Nottingham Newcastle Preston

Liverpool

Level
Address

98-100 Duke Street

Post Code

L1 5AG

Te

0151 708 8944

Website

www.hlpdesign.com

Drawing Title

Proposed elevations

Project

12 Queens Street, Leek, ST 13 6LS

Client

Sanctuary

Scales @ A2

1:100

Job Number

Date _____

19/03/2026

o - Revision

26

Drawn

BMc

BMc

NING

NING



**Halsall Lloyd
Partnership**
ARCHITECTS & DESIGNERS