
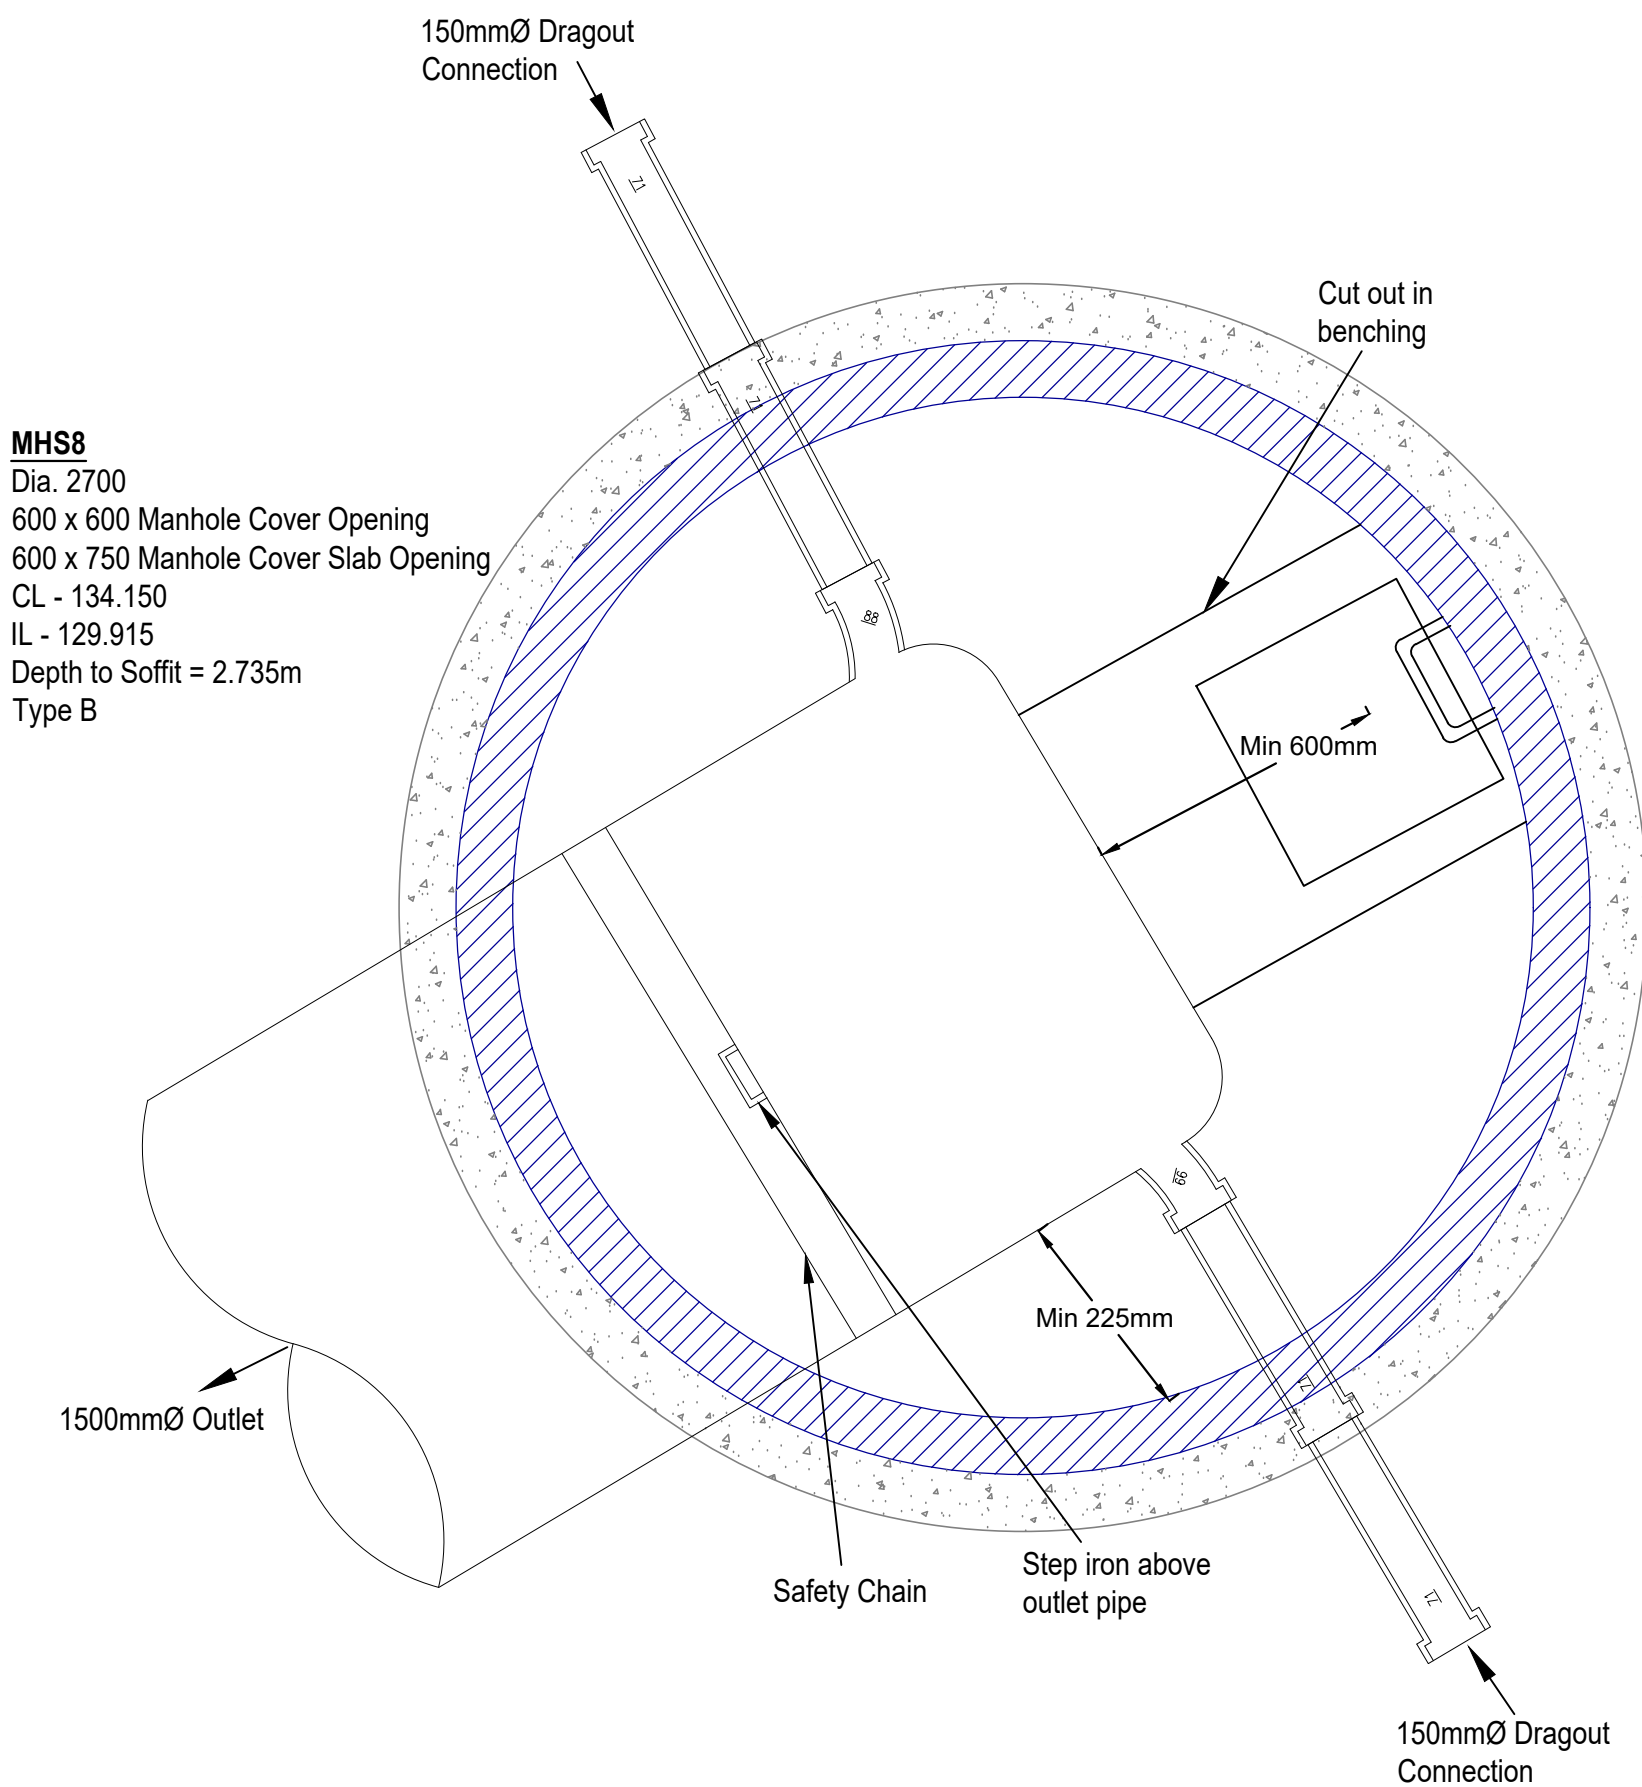
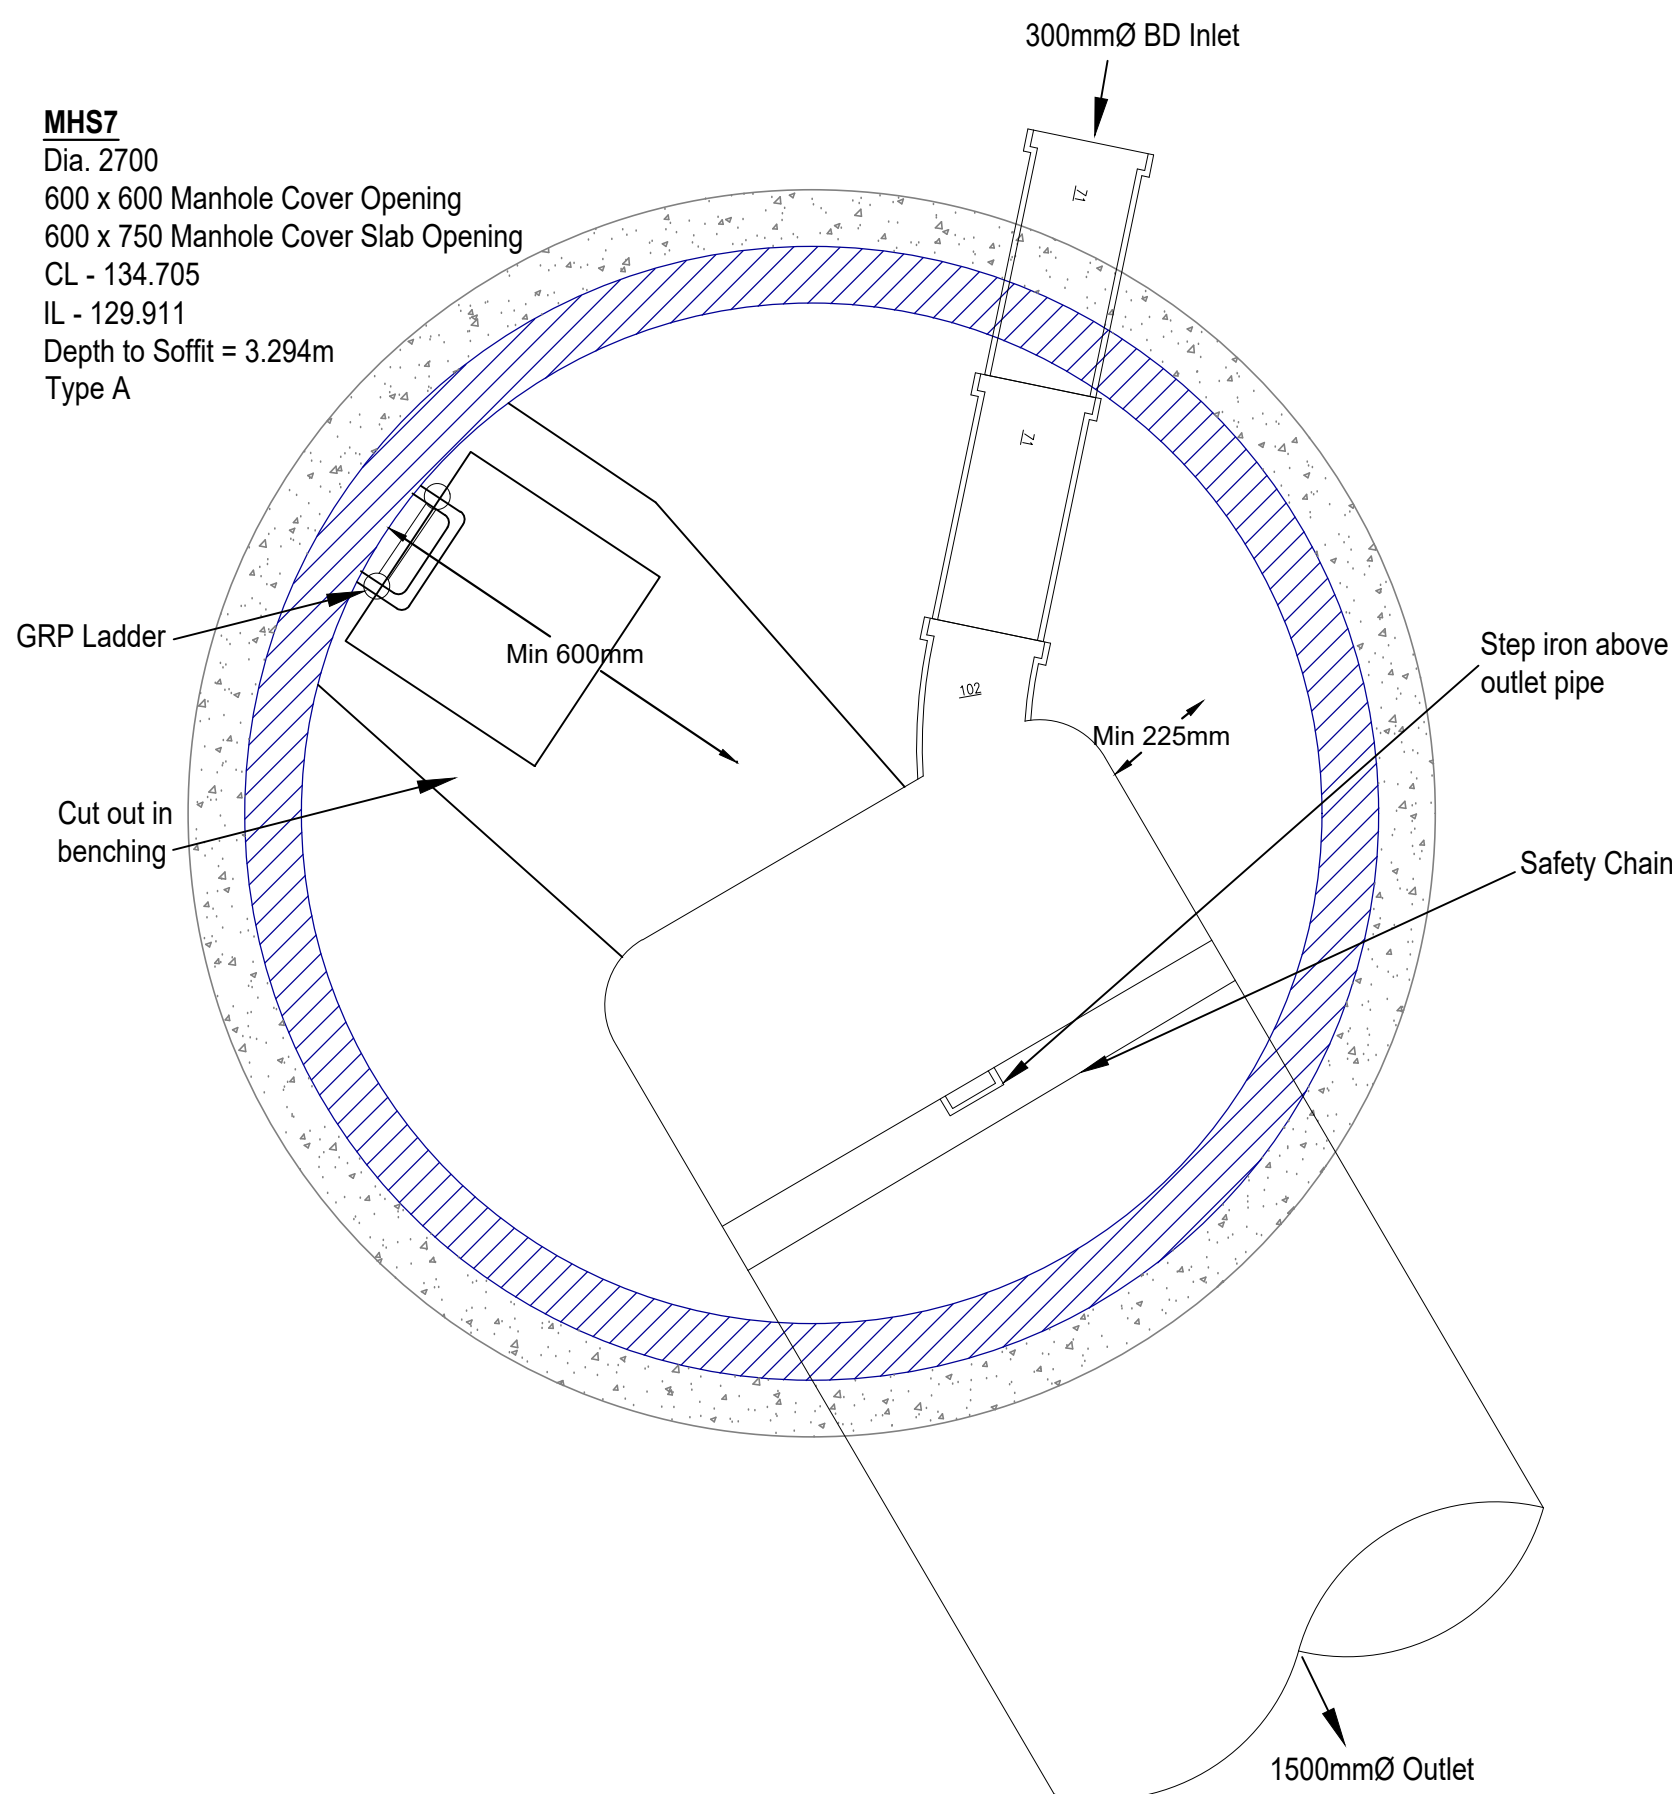
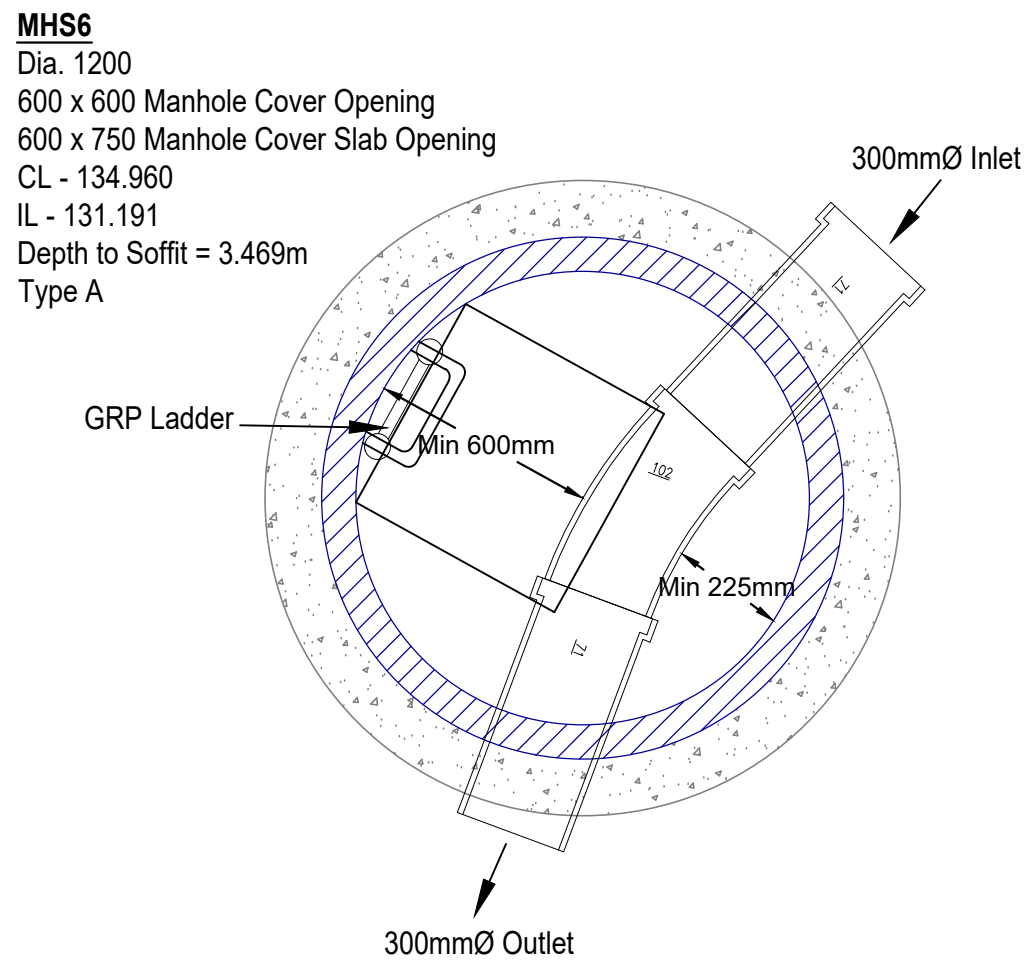
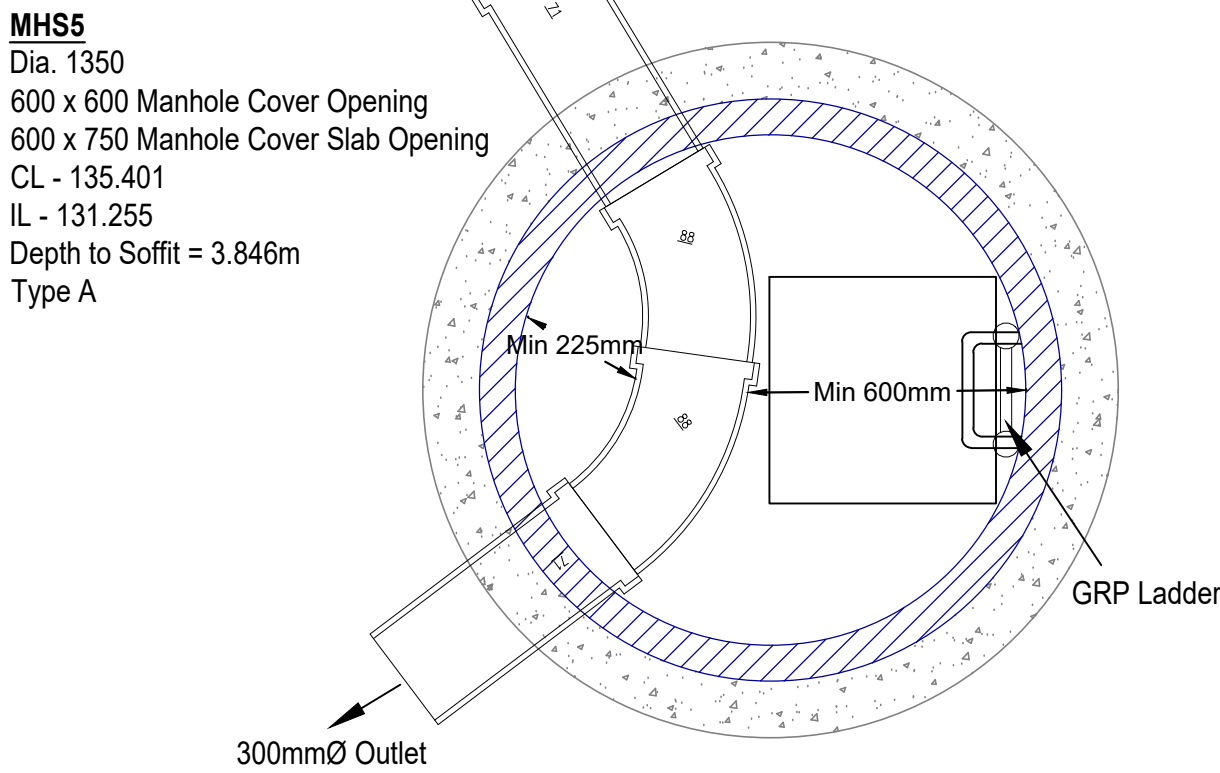
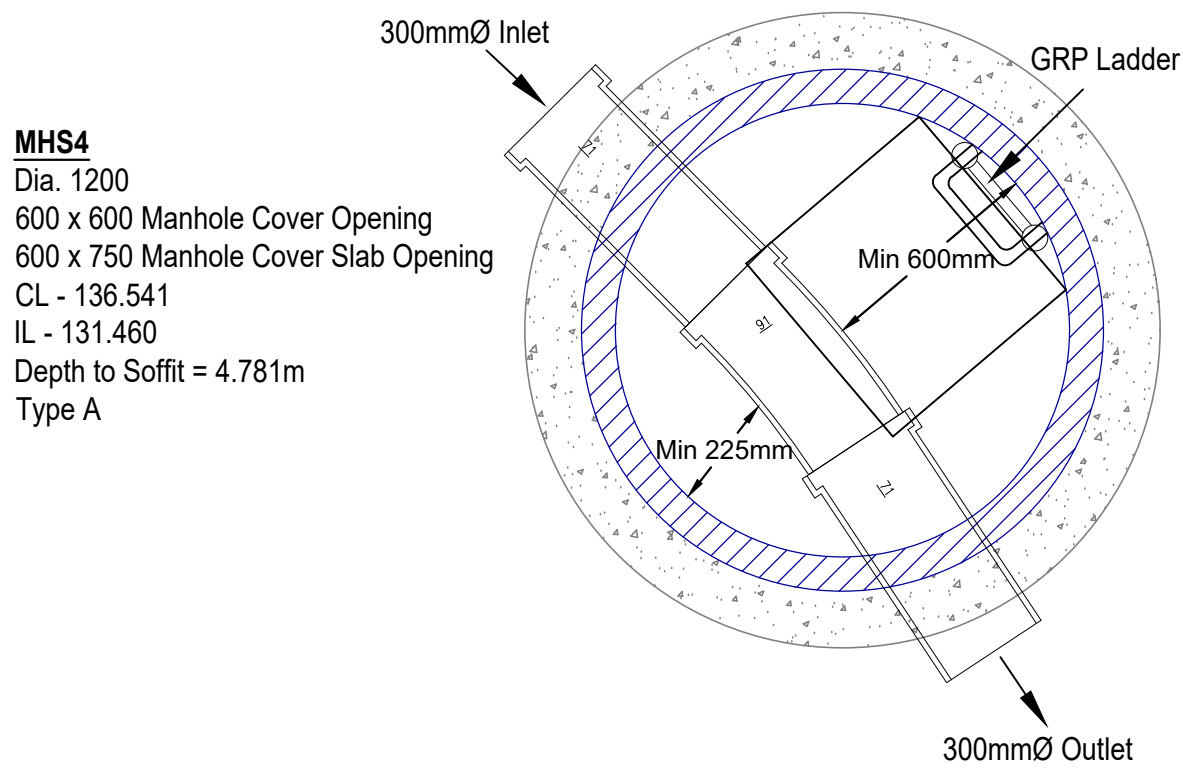
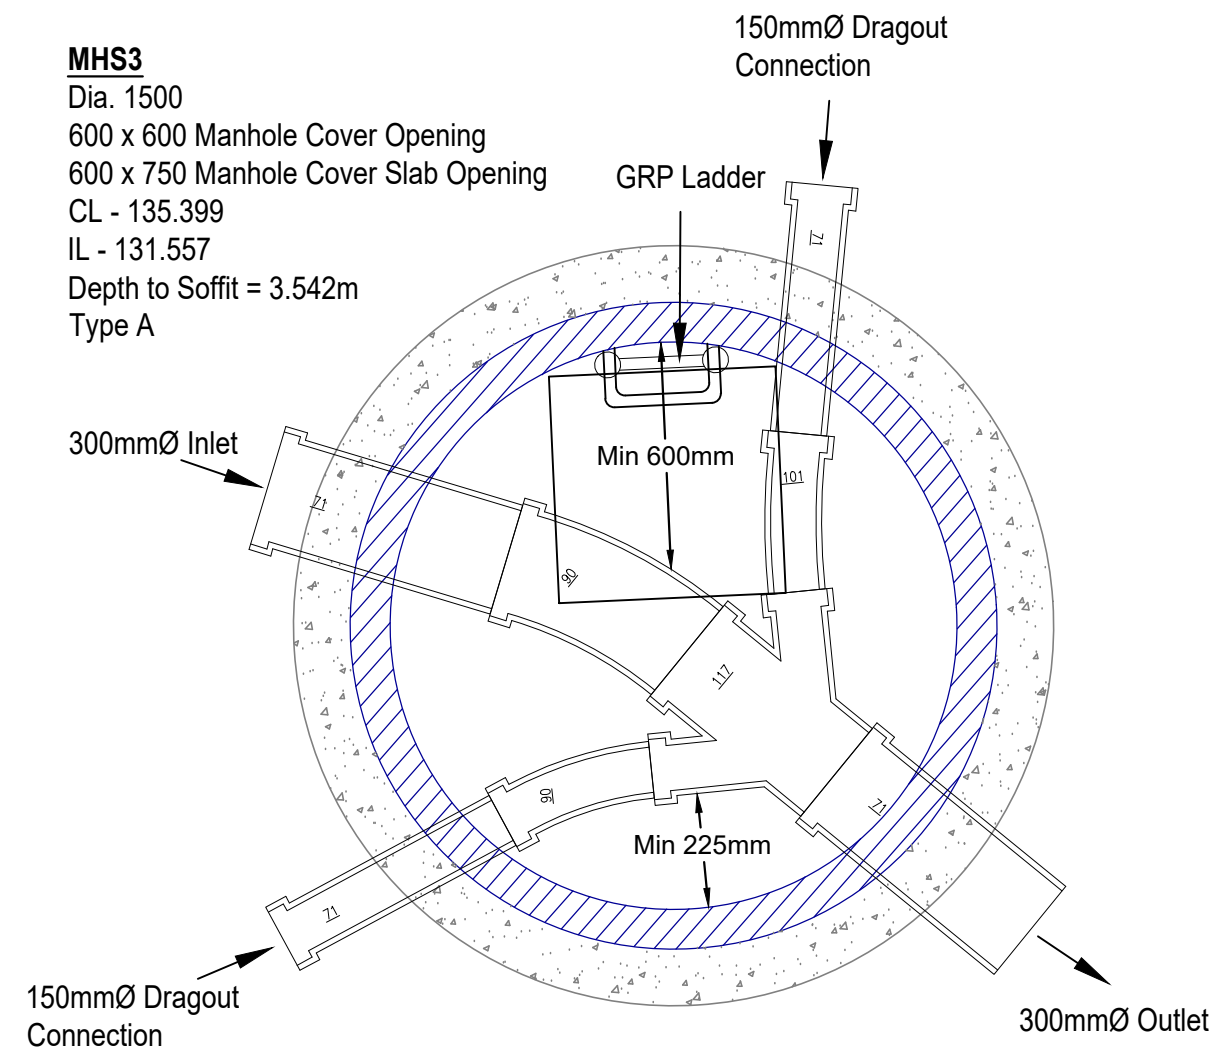
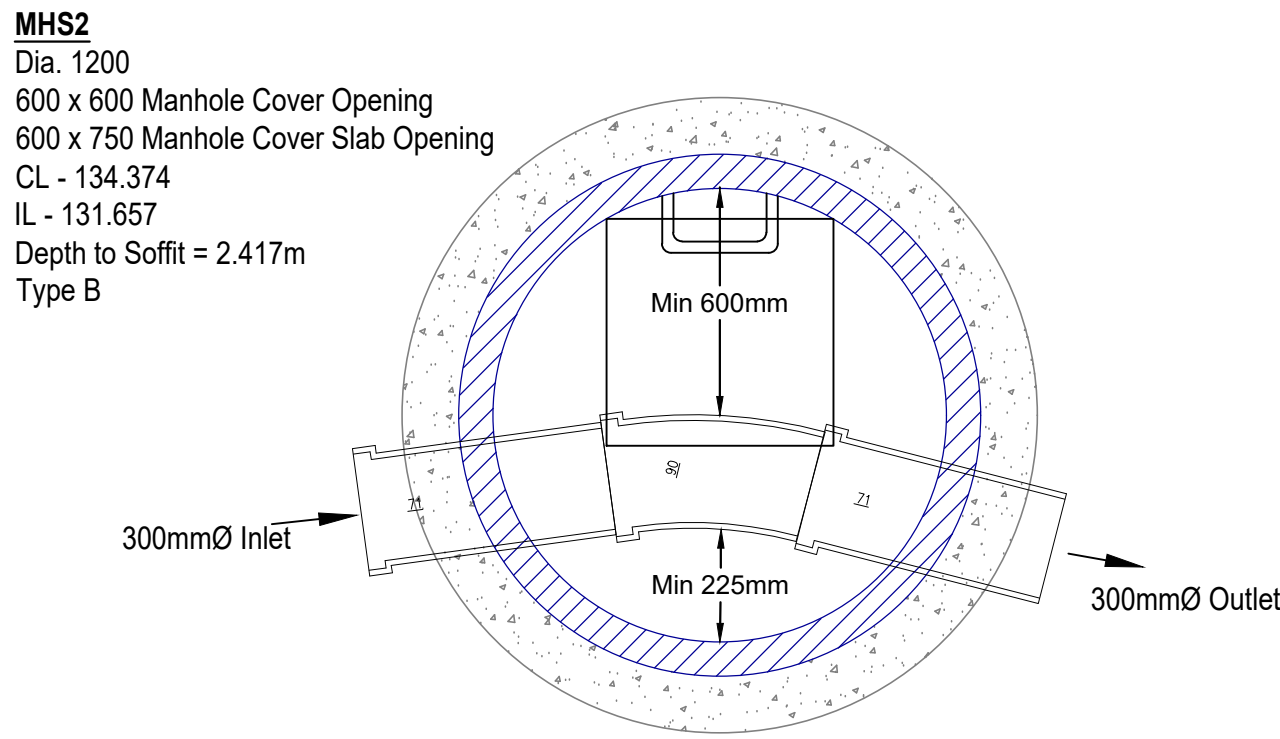


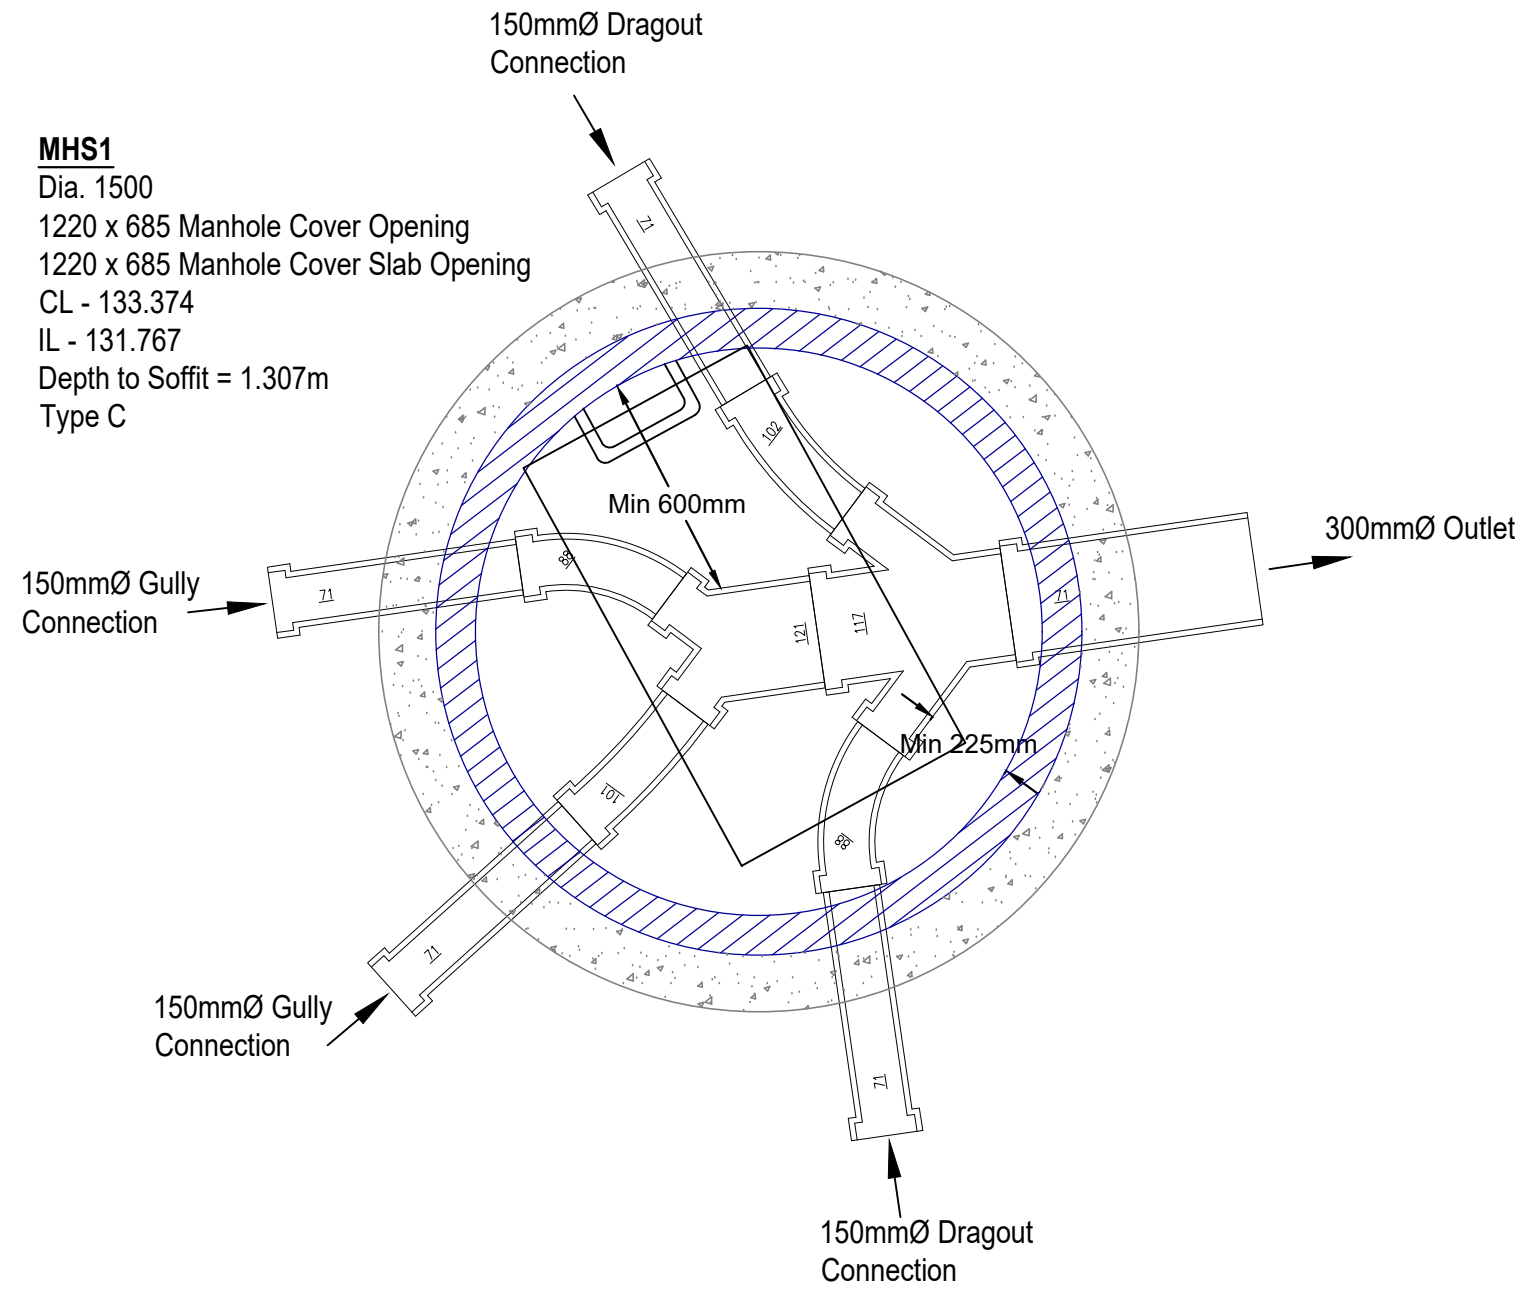

CIVIL / STRUCTURAL DESIGN RISK MANAGEMENT

Abnormal or unusual residual risks associated with the design outcomes shown on this drawing are:-

RSK LDE LTD has followed its Design Risk Management process for Hazard Elimination and Risk reduction in developing the designs shown on this drawing.
Abnormal or unusual residual risks may be shown above where it is considered that such risk may not normally be expected by competent persons engaged on work of this nature or type.

Notes

1. This drawing is to be read in conjunction with all relevant Architect's and Engineer's drawings.
2. All levels quoted are in metres A.O.D.
3. Concrete surround to chambers is shown indicatively for completeness. The Contractor shall satisfy himself that ground conditions at each manhole location are suitable such that the concrete surround is not required. RSK bears no responsibility for the Contractor's assessment of ground conditions.

ROCKER PIPES TO BE INSTALLED
AT EACH ENTRY POINT INTO
MANHOLE CHAMBER. ROCKER
PIPES TO BE IN ACCORDANCE
WITH DESIGN AND CONSTRUCTION
GUIDANCE STANDARD DETAILS

STEEL LADDER TO BE INSTALLED
FOR DEPTHS TO BENCHING
GREATER THAN 3.0M

Note: The drainage works are subject to Technical
Approval from Severn Trent and may therefore change

Rev	Date	Amendment	Drawn	Chkd	Appd
P2	14.01.26	S1-SS updated to suit site layout J1270-WS-TE104	DS	MAR	
P1	26.09.25	First Issue	CB	MAR	



14 Beecham Court,
Pemberton Business Park,
Wigan,
WN3 6PR
United Kingdom

Tel: +44 (0) 1942 493255
Email: info@rsk.co.uk
Web: www.rsk.co.uk



Project Title						
Daisy Bank Farm Tean						
Status						
Detailed Design						
Drawing Title						
SW MH 1-20 Details Sheet 1 of 2						
Drawn	Date	Checked	Date	Approved	Date	
CB	SEPT 25	MAR	SEPT 25			
Scale		Orig Size		Dimensions		
1:20		A1				
Project No.			File Name			
882930			40-09-01			
Drawing No.					Rev.	
882930	LDE			DR D	40-09 P2	
Project No.	Orig.	Vol./Sys.	Lev./Loc.	Type	Role	
					Draw. No.	
Scale 1:20						
0 200 400 600 800 1000mm						