
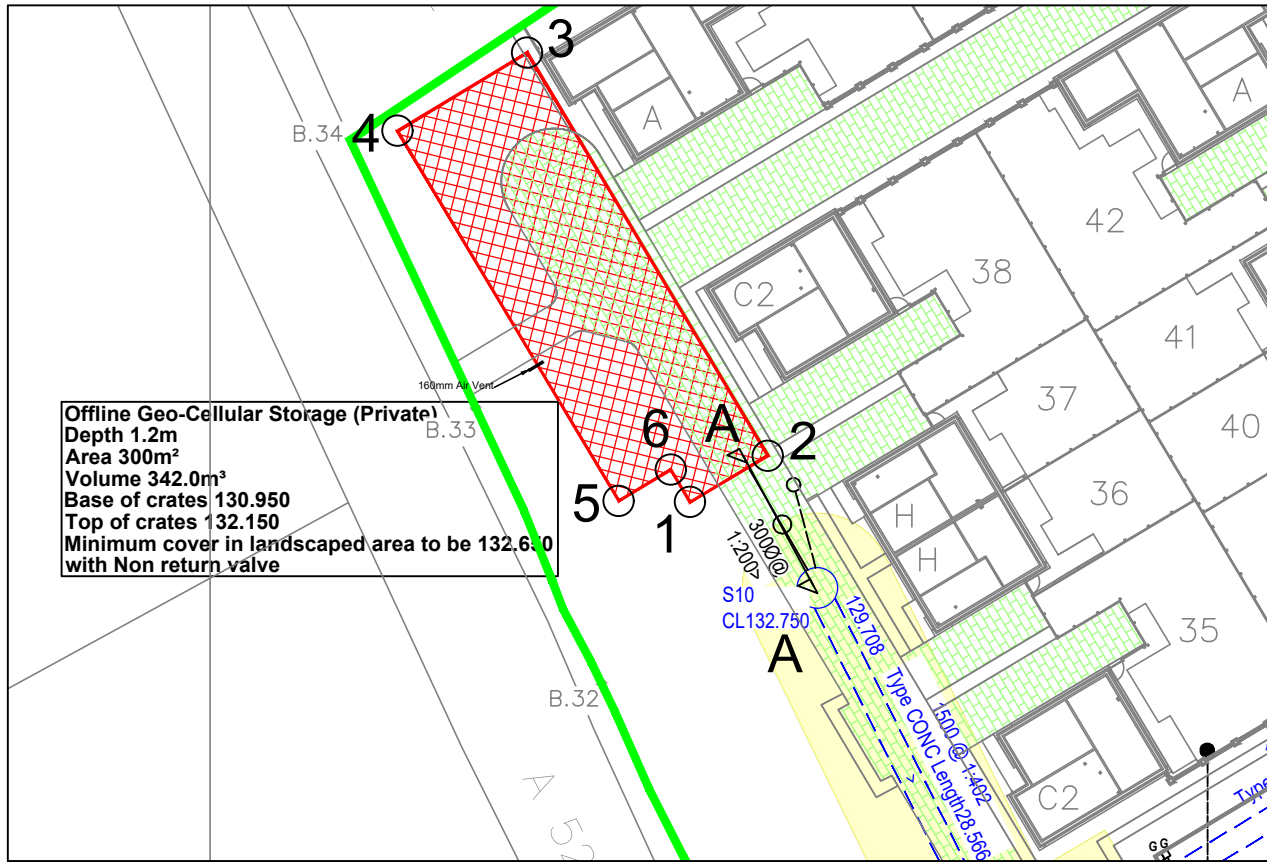
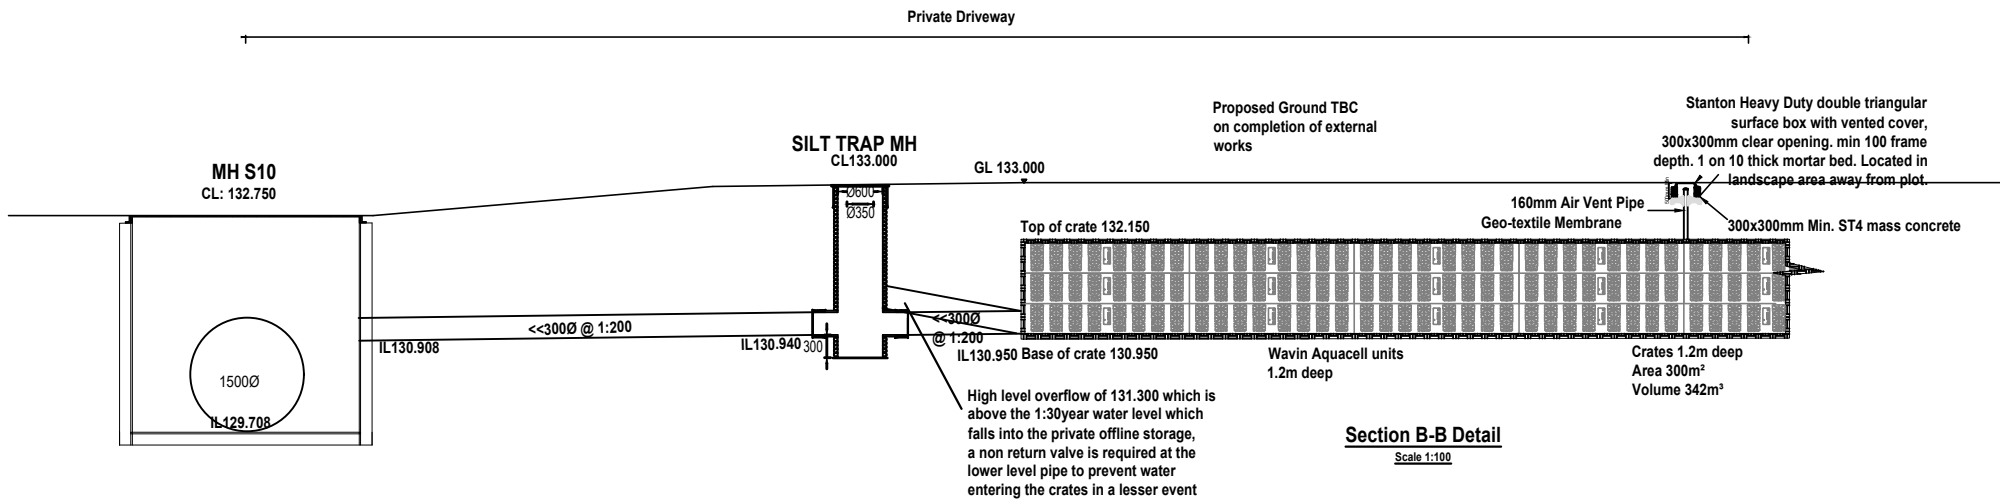


File Location: L:\001_JOBS_LIVE_WIGAN\882930 - DAISY BANK FARM - TEAN SALBOY LTD\GRAPH\INFRASTRUCTURE\40-18 PRIVATE CRATE DETAIL.DWG

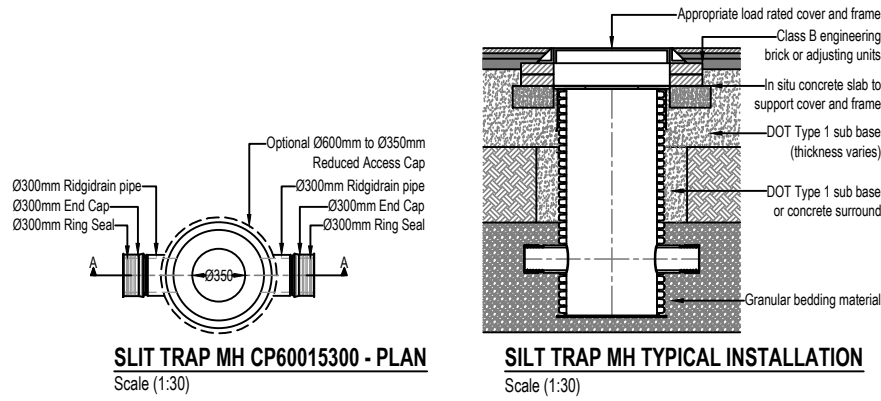

SECTION A-A PLAN VIEW
SCALE 1:500

Crate Setting Out Coordinates

	EASTINGS	NORTHINGS
1	401331.731	339028.937
2	401336.881	339032.002
3	401320.970	339058.642
4	401312.386	339053.476
5	401327.011	339029.020
6	401330.465	339031.087

CIVIL / STRUCTURAL DESIGN RISK MANAGEMENT

Abnormal or unusual residual risks associated with the design outcomes shown on this drawing are:-

RSK LDE LTD has followed its Design Risk Management process for Hazard Elimination and Risk reduction in developing the designs shown on this drawing. Abnormal or unusual residual risks may be shown above where it is considered that such risk may not normally be expected by competent persons engaged on work of this nature or type.

Rev	Date	Amendment	Drawn	Chkd	Appd
P3	14.01.26	Updated to suit root protection zone.	DS	MAR	
P2	20.11.25	Location of private crates updated slightly following comments from LLFA	MAR		
P1	26.09.25	First Issue	PO	MAR	



14 Beecham Court,
Pemberton Business Park,
Wigan,
WN3 6PR
United Kingdom

Tel: +44 (0) 1942 493255
Email: info@rsk.co.uk
Web: www.rsk.co.uk



Project Title
**Daisy Bank Farm
Tean**

Status
DETAILED DESIGN

Drawing Title
**Private Crate Detail
MHS10**

Drawn PO	Date Sept 25	Checked MAR	Date Sept 25	Approved	Date
Scale As Shown	Orig Size A2	Dimensions			
Project No. 882930	File Name 40-18				
Drawing No. 882930					Rev. 40-18 P3
Project No.	Orig.	Vol./Sys.	Lev./Loc.	Type	Role
Draw. No.					