

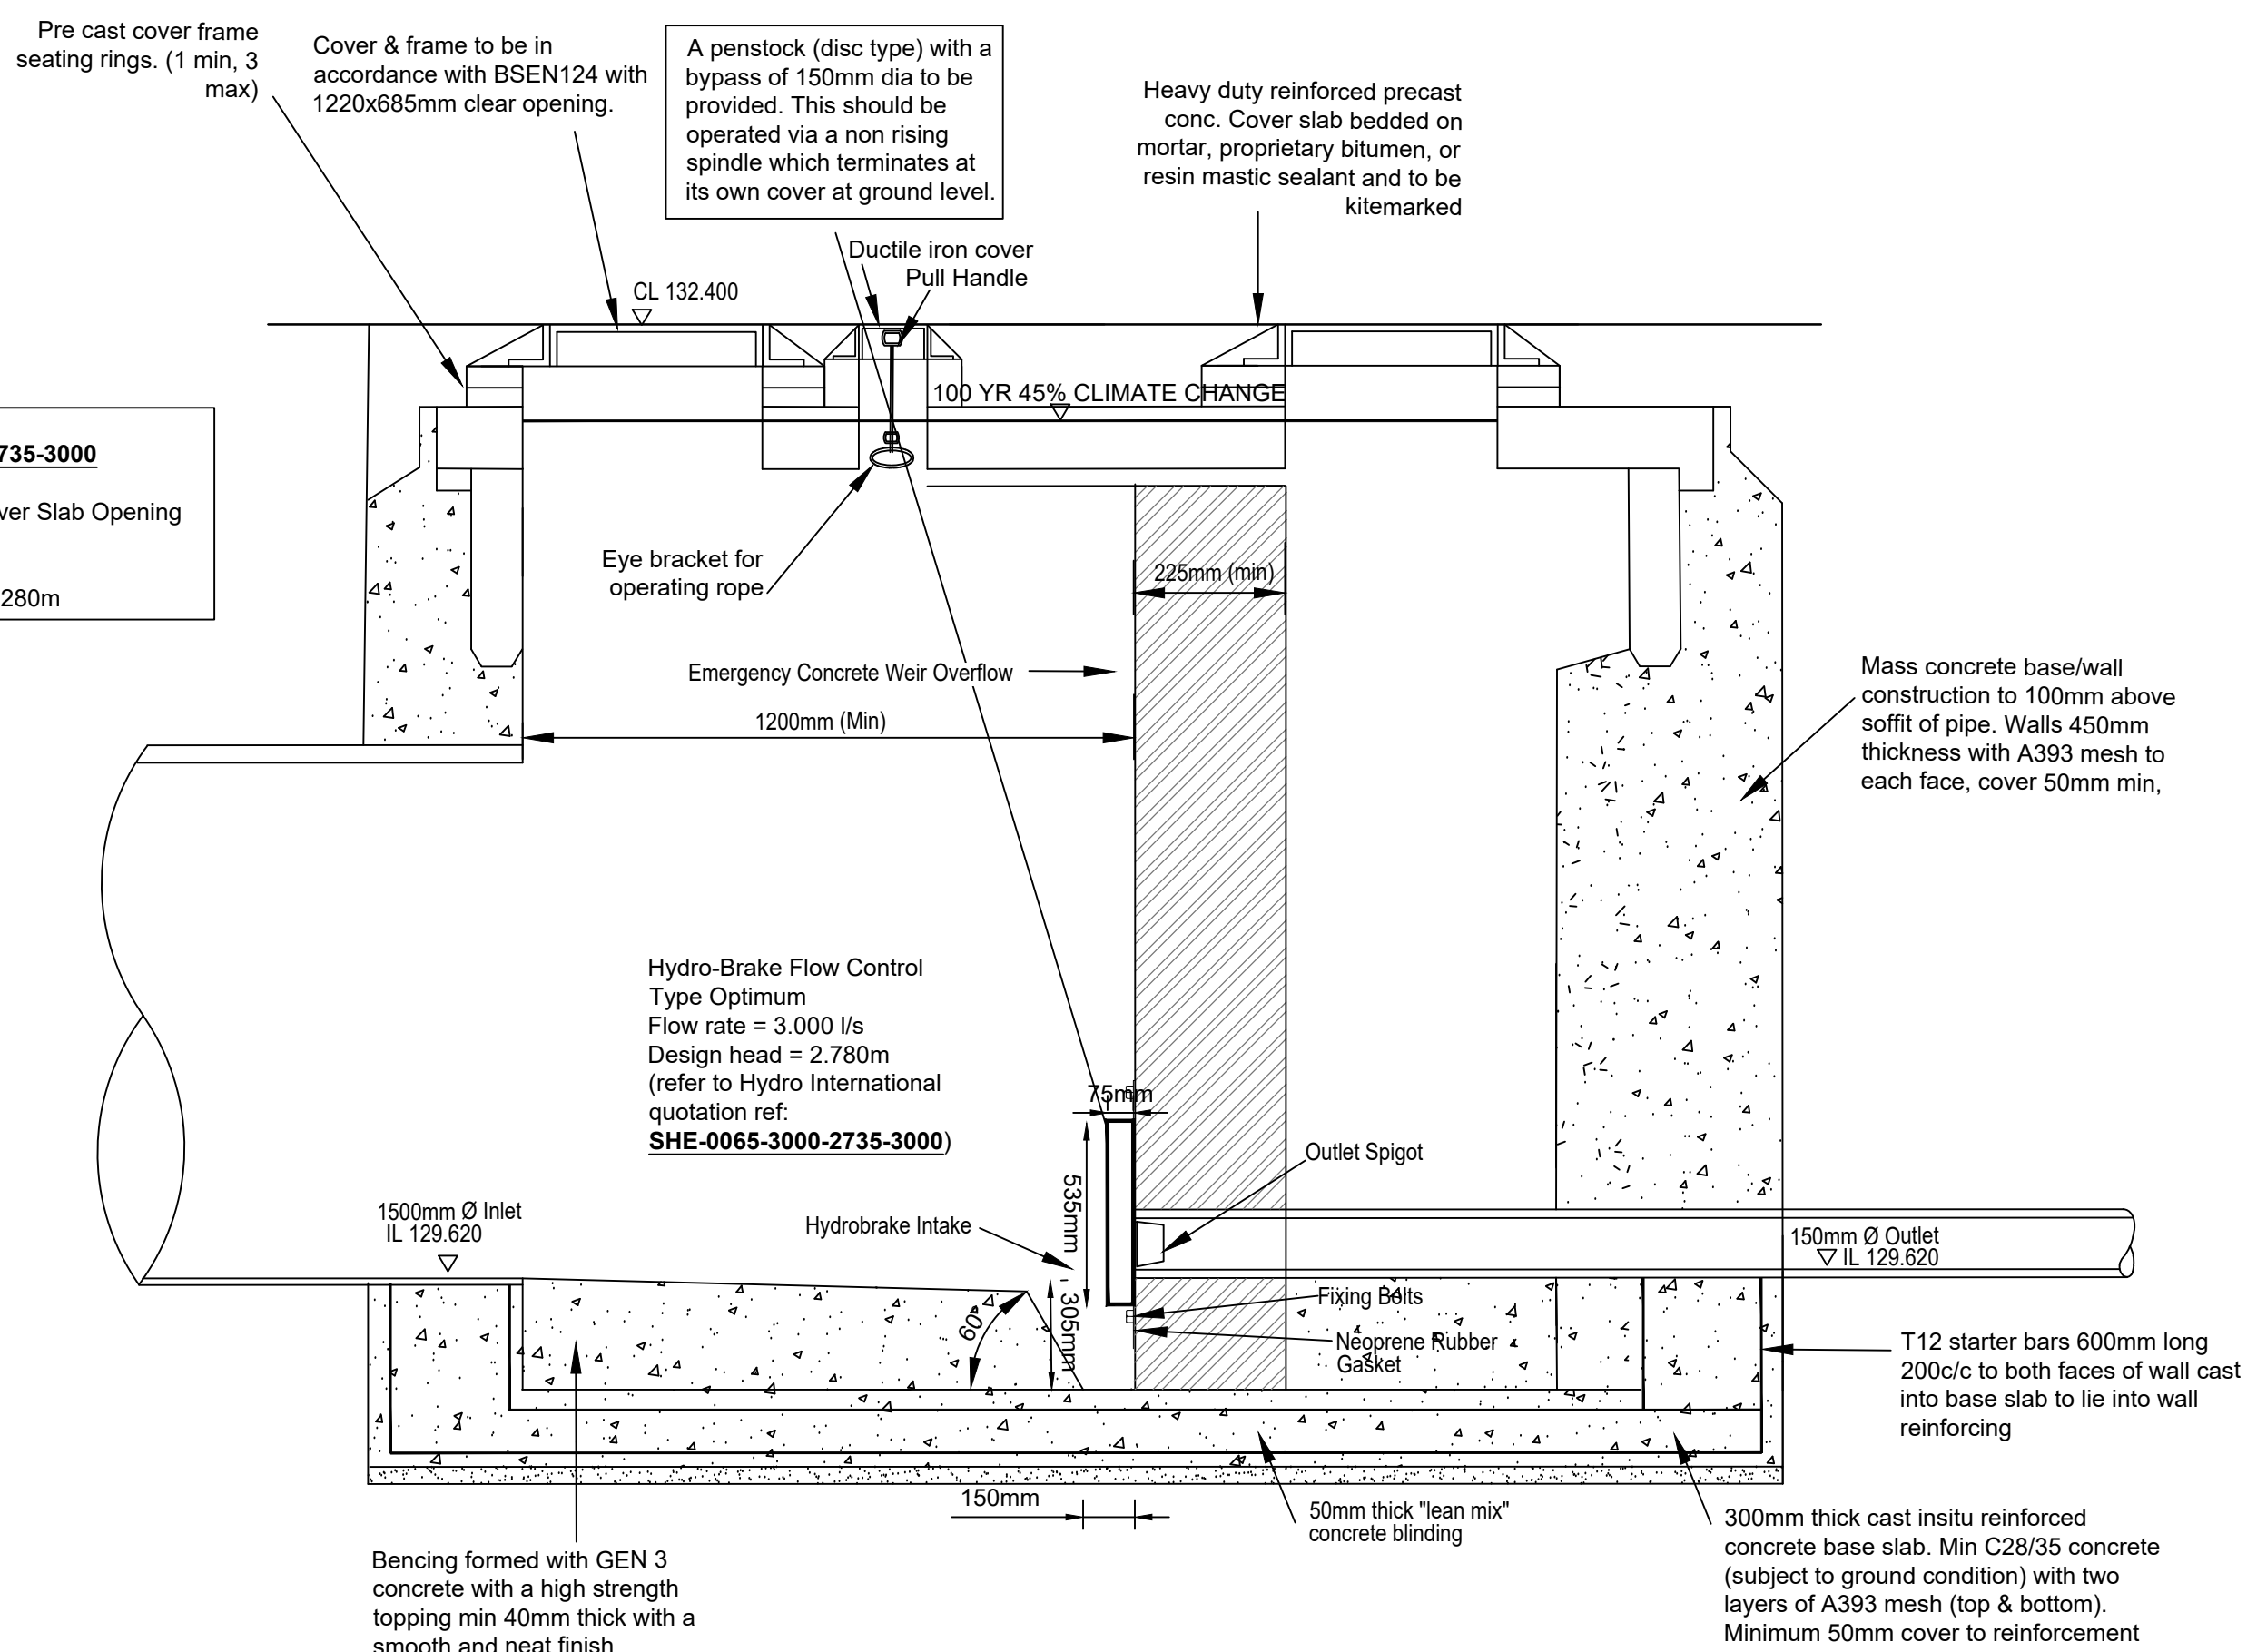


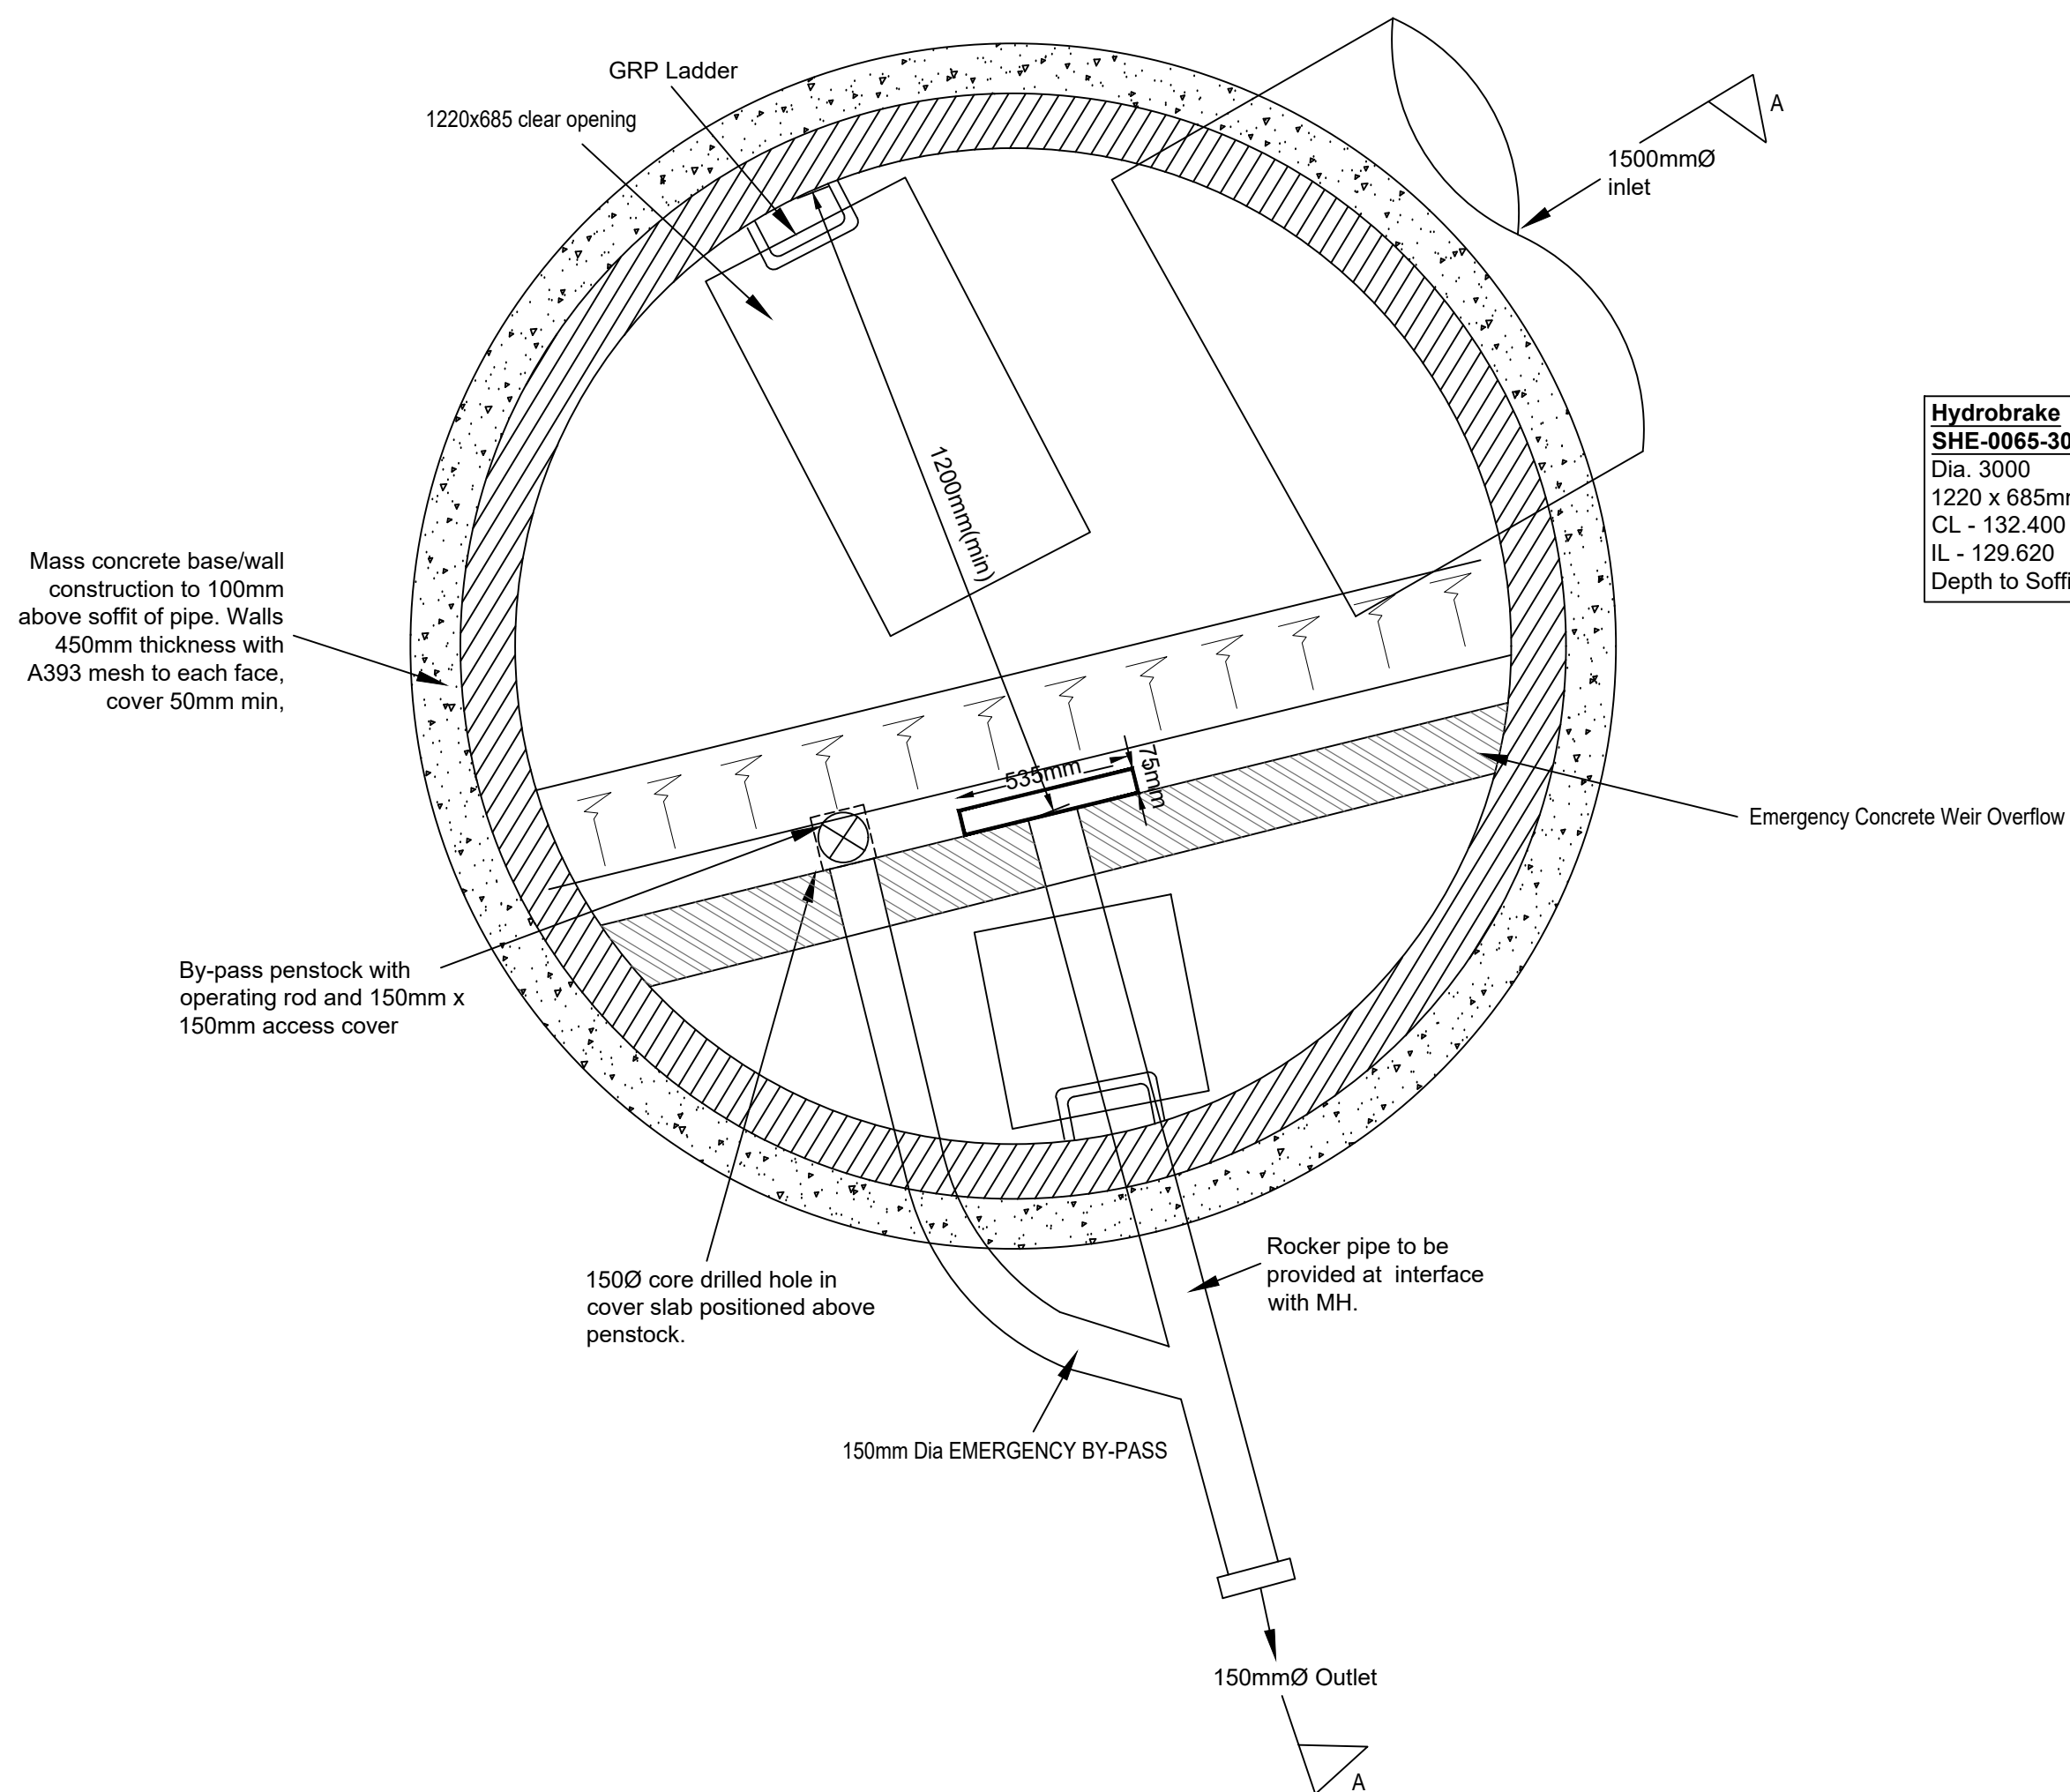

SECTION A-A

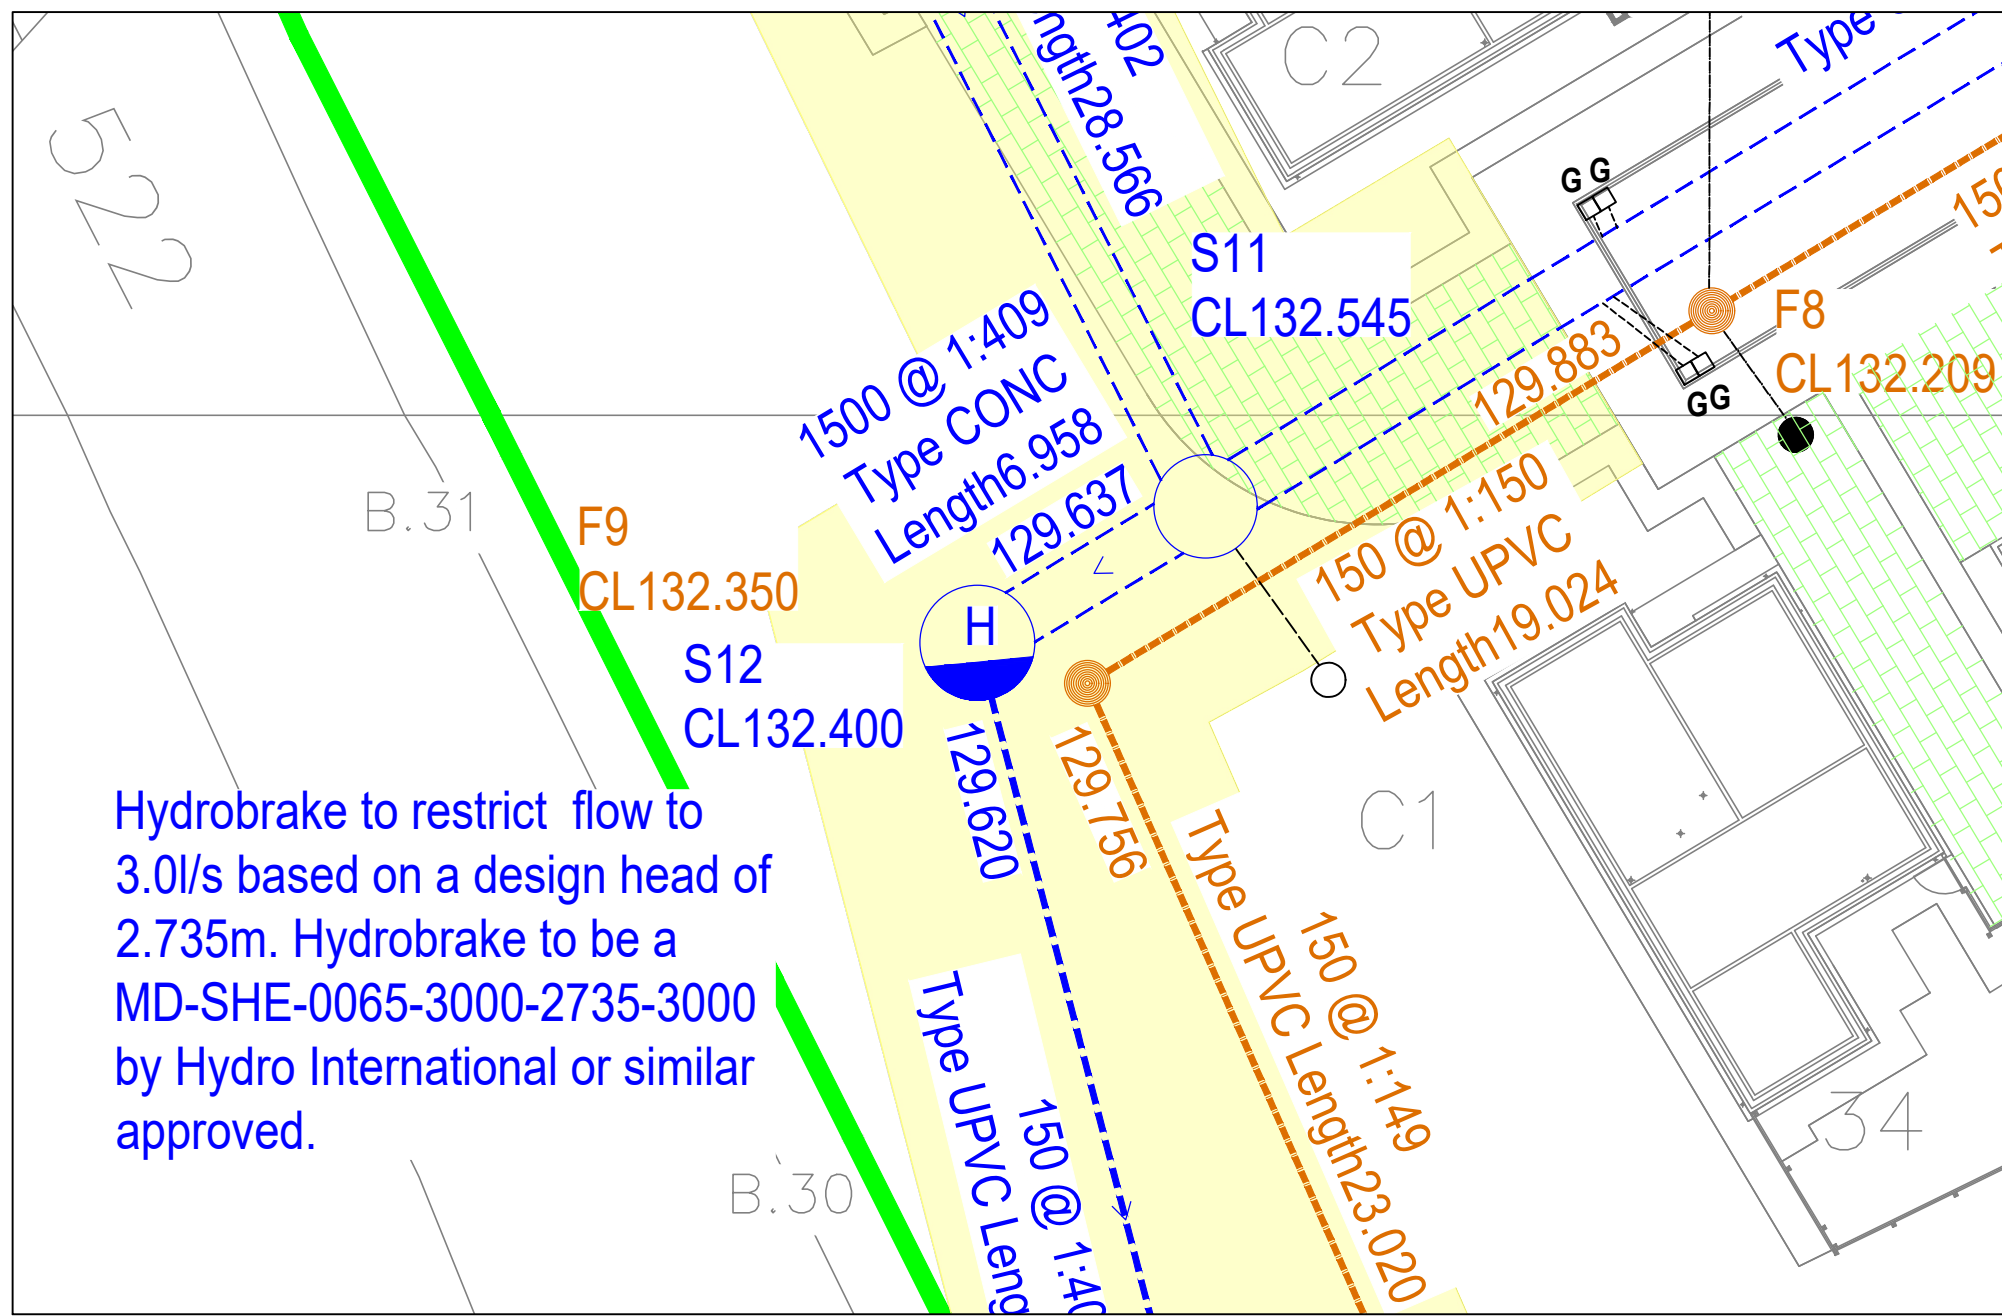

Hydrobrake Location
Plan NTS

Note: Use of any other flow control device not associated with the Hydro International reference SHE-0065-3000-2735-3000 may constitute a flood risk and the Engineer should be contacted to check if an alternative device will work with the design model

Note: The drainage works are subject to Technical Approval from Severn Trent and may therefore change

CIVIL / STRUCTURAL DESIGN RISK MANAGEMENT

Abnormal or unusual residual risks associated with the design outcomes shown on this drawing are:-

RSK LDE LTD has followed its Design Risk Management process for Hazard Elimination and Risk reduction in developing the designs shown on this drawing.
Abnormal or unusual residual risks may be shown above where it is considered that such risk may not normally be expected by competent persons engaged on work of this nature or type.

Notes:

1. This drawing is to be read in conjunction with the standard details, the layouts, schedules and specifications for the development.
2. For drainage notes, refer to RSK drawing 40-01.
3. For Hydro-Brake details refer to Hydro International reference SHF-0065-3000-2735-3000. The Contractor is to install the Hydro-Brake in accordance with manufacturer's installation details.
4. Hydro-brake to be installed in accordance with manufacturer's details and specifications.
5. All levels quoted are in metres AOD.

P2	14.01.26	Updated to suit FEH data results	DS	MAR	
P1	26.09.25	First Issue	MG	MAR	
Rev	Date	Amendment	Drawn	Chkd	Appd



14 Beecham Court,
Pemberton Business Park,
Wigan,
WN3 6PR
United Kingdom

Tel: +44 (0) 1942 493255
Email: info@rsk.co.uk
Web: www.rsk.co.uk

Client



Project Title

Daisy Bank Farm Tean

Status:

Detailed Design

Drawing Title

Hydrobrake Detail

Drawn	Date	Checked	Date	Approved	Date
MG	SEP 25	MAR	SEP 25		
Scale		Orig Size		Dimensions	
1:20		A1			

Project No.	File Name
882930	40-19

Drawing No.							Rev.
882930	LDE			DR	D	40-19	P2
Project No.	Orig.	Vol./Sys.	Lev./Loc.	Type	Role	Draw. No.	

Scale 1:20



0 200 400 600 800 1000mm