

CIVIL / STRUCTURAL DESIGN RISK MANAGEMENT


Abnormal or unusual residual risks associated with the design outcomes shown on this drawing are:-

RSK LDE LTD has followed its Design Risk Management process for Hazard Elimination and Risk reduction in developing the designs shown on this drawing.
Abnormal or unusual residual risks may be shown above where it is considered that such risk may not normally be expected by competent persons engaged on work of this nature or type.


- DO NOT SCALE.
- ALL LEVELS ARE IN METERS.
- ALL DIMENSIONS ARE IN MILLIMETERS.
- DRAWING TO BE READ IN CONJUNCTION WITH ALL RELEVANT ARCHITECT'S AND ENGINEER'S DRAWINGS AND SPECIFICATIONS.
- ALL BITUMINOUS MATERIALS ARE TO BE OBTAINED FROM AN APPROVED LOCAL AUTHORITY LICENSED SOURCE.
- LIMESTONE AGGREGATE NOT TO BE USED IN SURFACE COURSES.
- ALL ROAD OPENING NOTICES ETC, AS REQUIRED UNDER THE HIGHWAYS ACTS ARE TO BE OBTAINED PRIOR TO COMMENCEMENT OF WORKS ON SITE. ALL WORKS ARE TO BE INSPECTED BY THE LOCAL AUTHORITY, NHBC, OR SEVERN TRENT WATER AS APPLICABLE.
- ANY AMBIGUITIES, OMISSIONS AND ERRORS ON DRAWINGS SHALL BE BROUGHT TO THE ENGINEERS ATTENTION IMMEDIATELY.
- ALL WORK IS TO BE CARRIED OUT IN ACCORDANCE WITH THE CDM 2015 REGULATIONS ALONG WITH THE MAIN CONTRACTORS - HEALTH & SAFETY PLAN.

All details in this drawing are yet to be determined by Technical Approval from the adopting authority and are therefore subject to change

Other manufacturers can be considered however we would recommend specifications in all instances are deemed acceptable by the chosen specialist manufacturer.

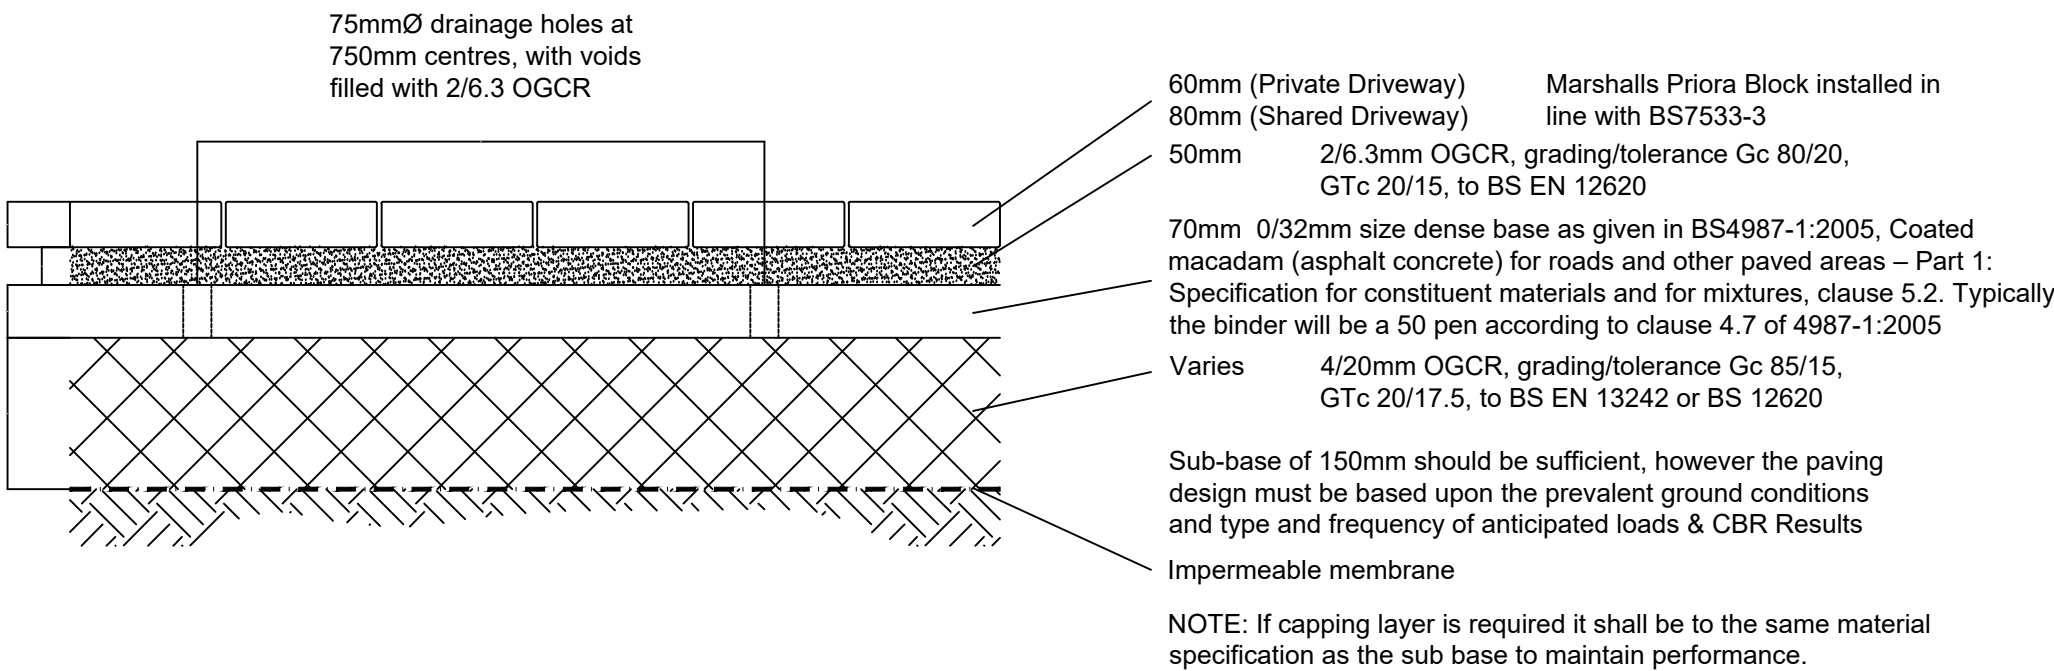

PERMEABLE BLOCK PAVING DRIVEWAY CONSTRUCTION DETAIL

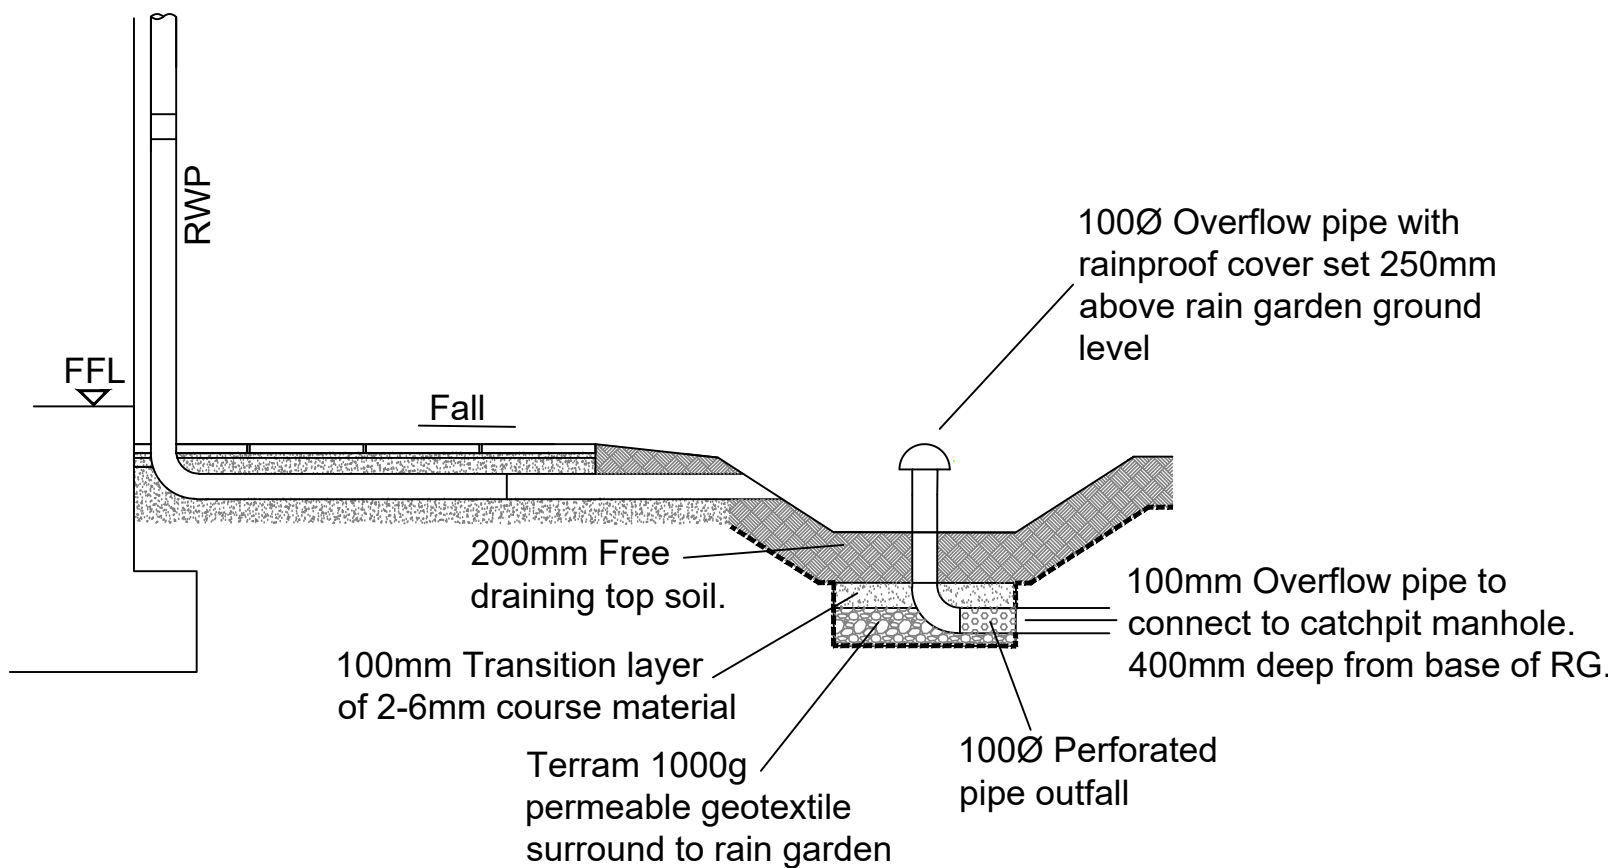

Typical Rain Garden Detail

P1	17.03.26	First Issue	PO	MAR	
Rev	Date	Amendment	Drawn	Chkd	Appd



14 Beecham Court,
Pemberton Business Park,
Wigan,
WN3 6PR
United Kingdom

Tel: +44 (0) 1942 493255
Email: info@rsk.co.uk
Web: www.rsk.co.uk



Client

Project Title

Daisy Bank Farm
Teian

Status

DETAILED DESIGN

Drawing Title

Typical Suds Construction Details

Drawn	Date	Checked	Date	Approved	Date
PO	MAR 26	MAR	MAR 26		
Scale	Orig Size	Dimensions			
N.T.S	A1	m			
Project No.			File Name		
882930			40-24		
Drawing No.					Rev.
882930	LDE			DR R	40-24 P1
Project No.	Orig.	Vol./Sys.	Lev./Loc.	Type	Role
					Draw. No.