


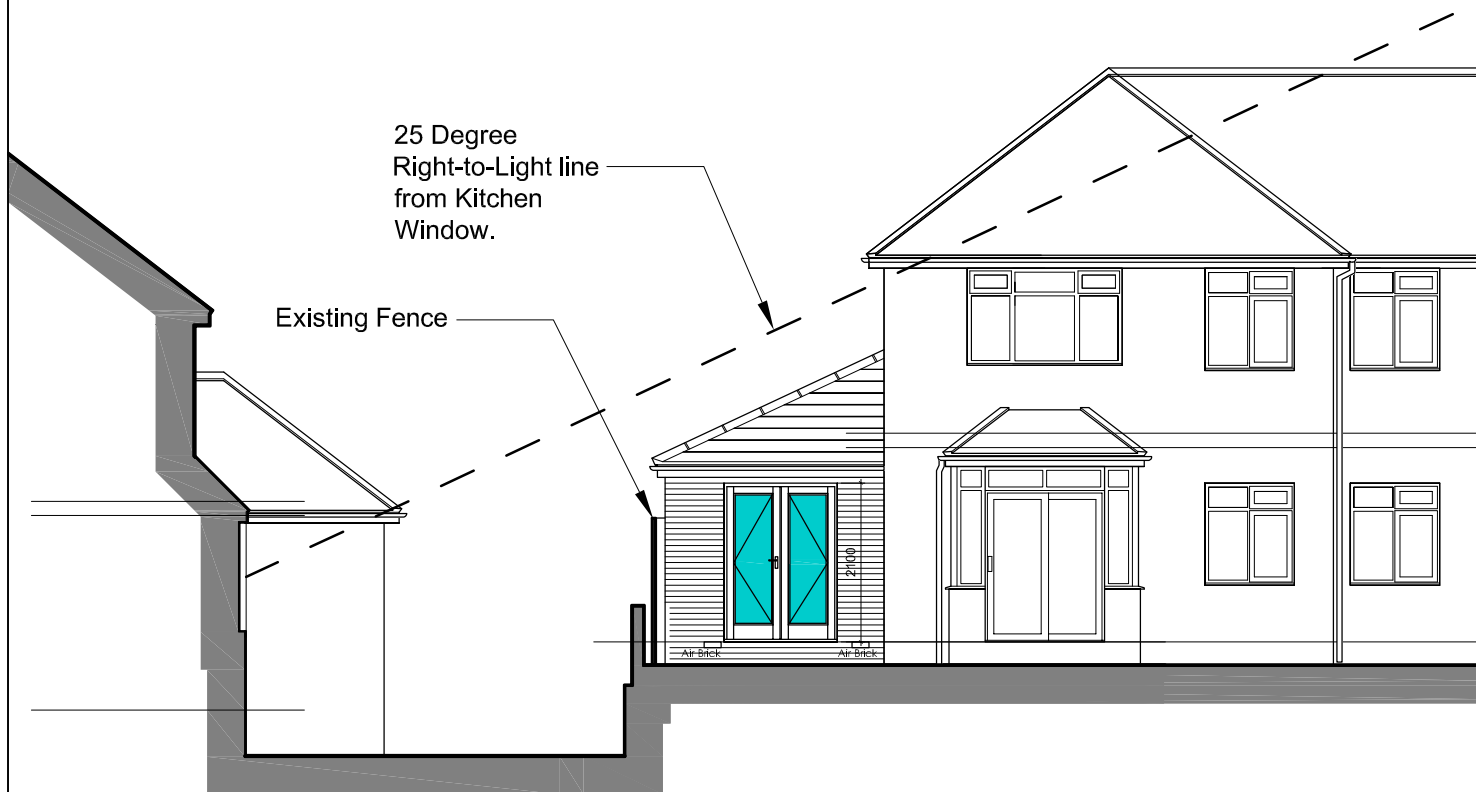

CLIENT:
Mr. D. Smith

Site:
340 Ash Bank Rd Werrington, Werrington,
Stoke-on-Trent, Staffordshire. ST9 0JS

Project:
Proposed Side Extension To Form Bedroom

Drawing Title:
Section

Scale @ A4:
1:100

GNC Architectural Services
— BUILDING PLANS —