



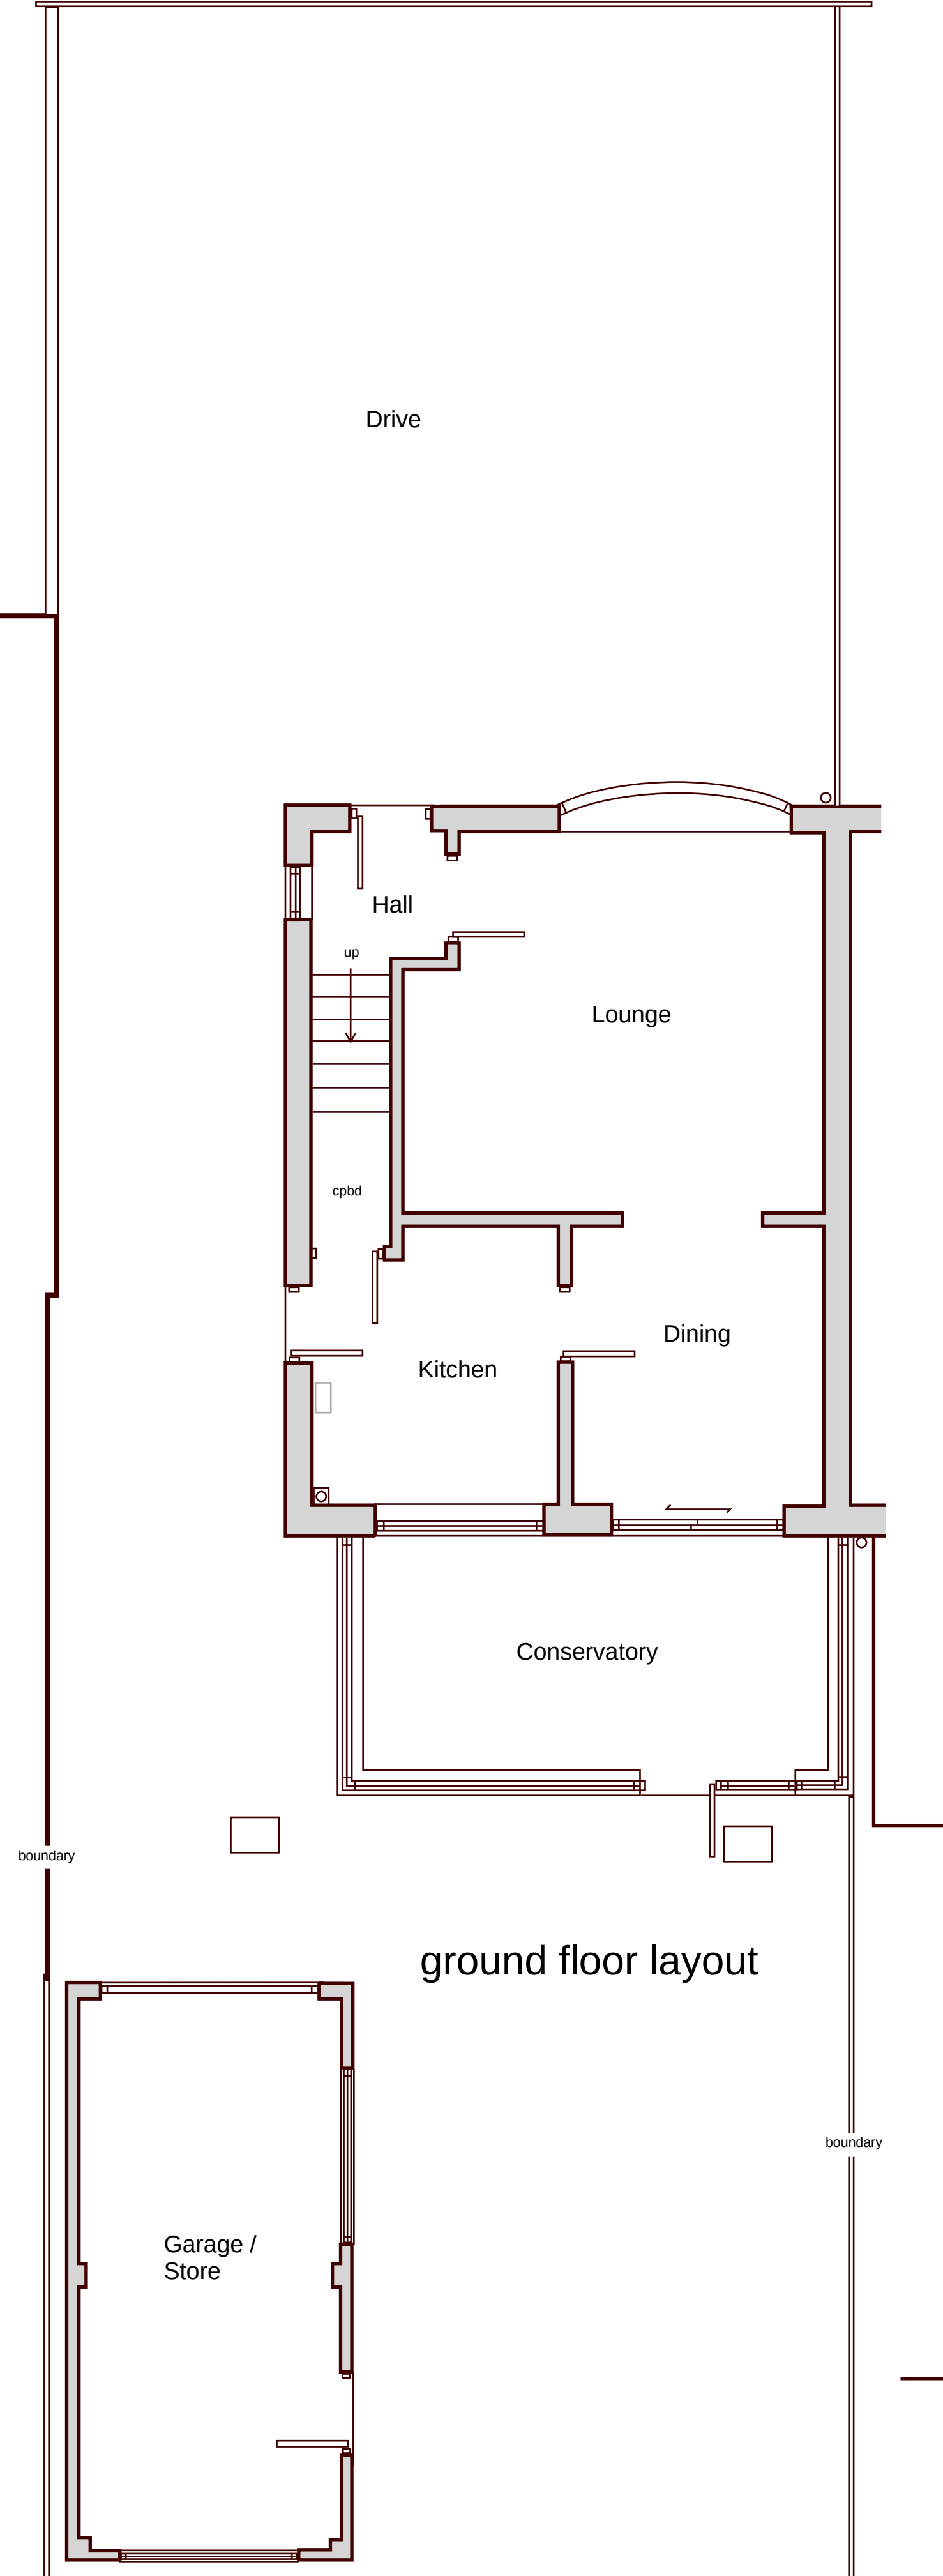


ground floor layout

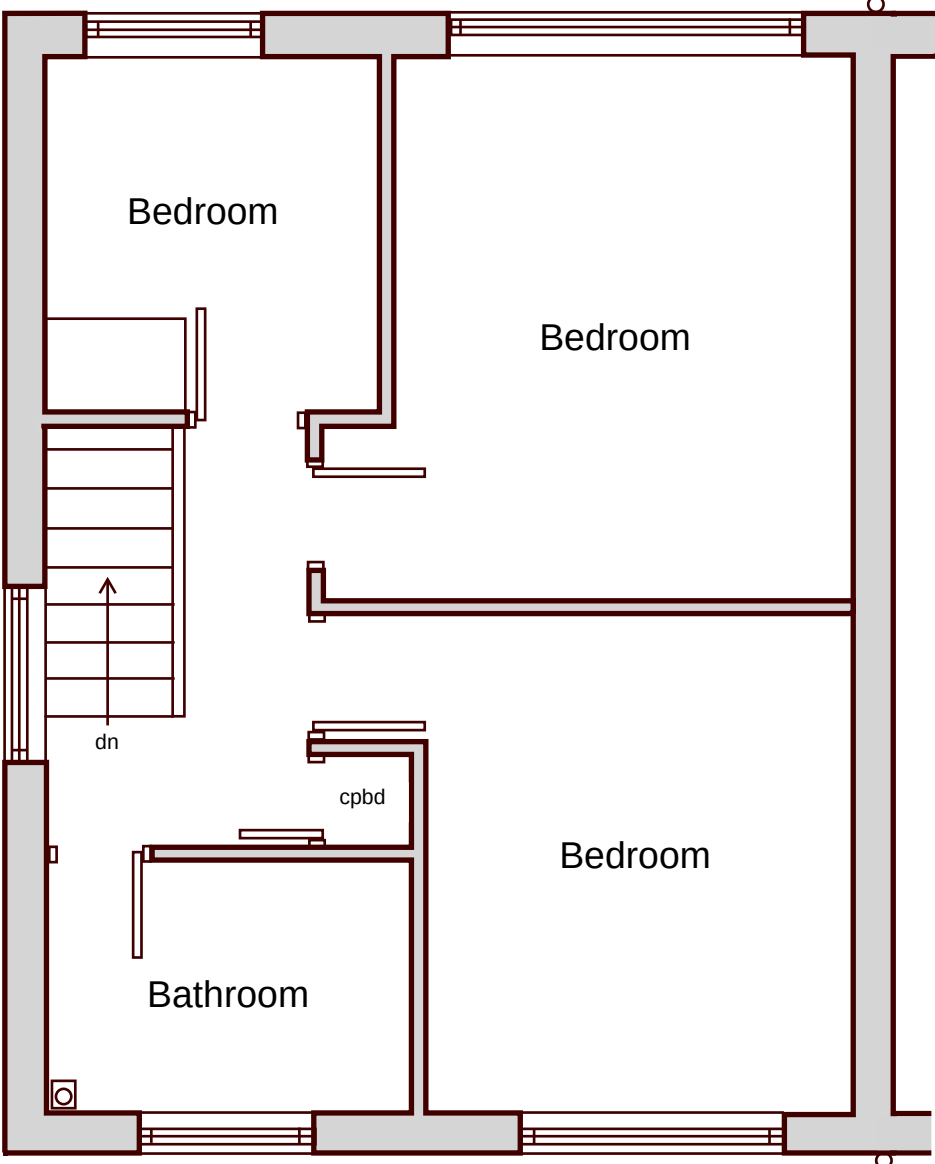

first floor layout



front elevation

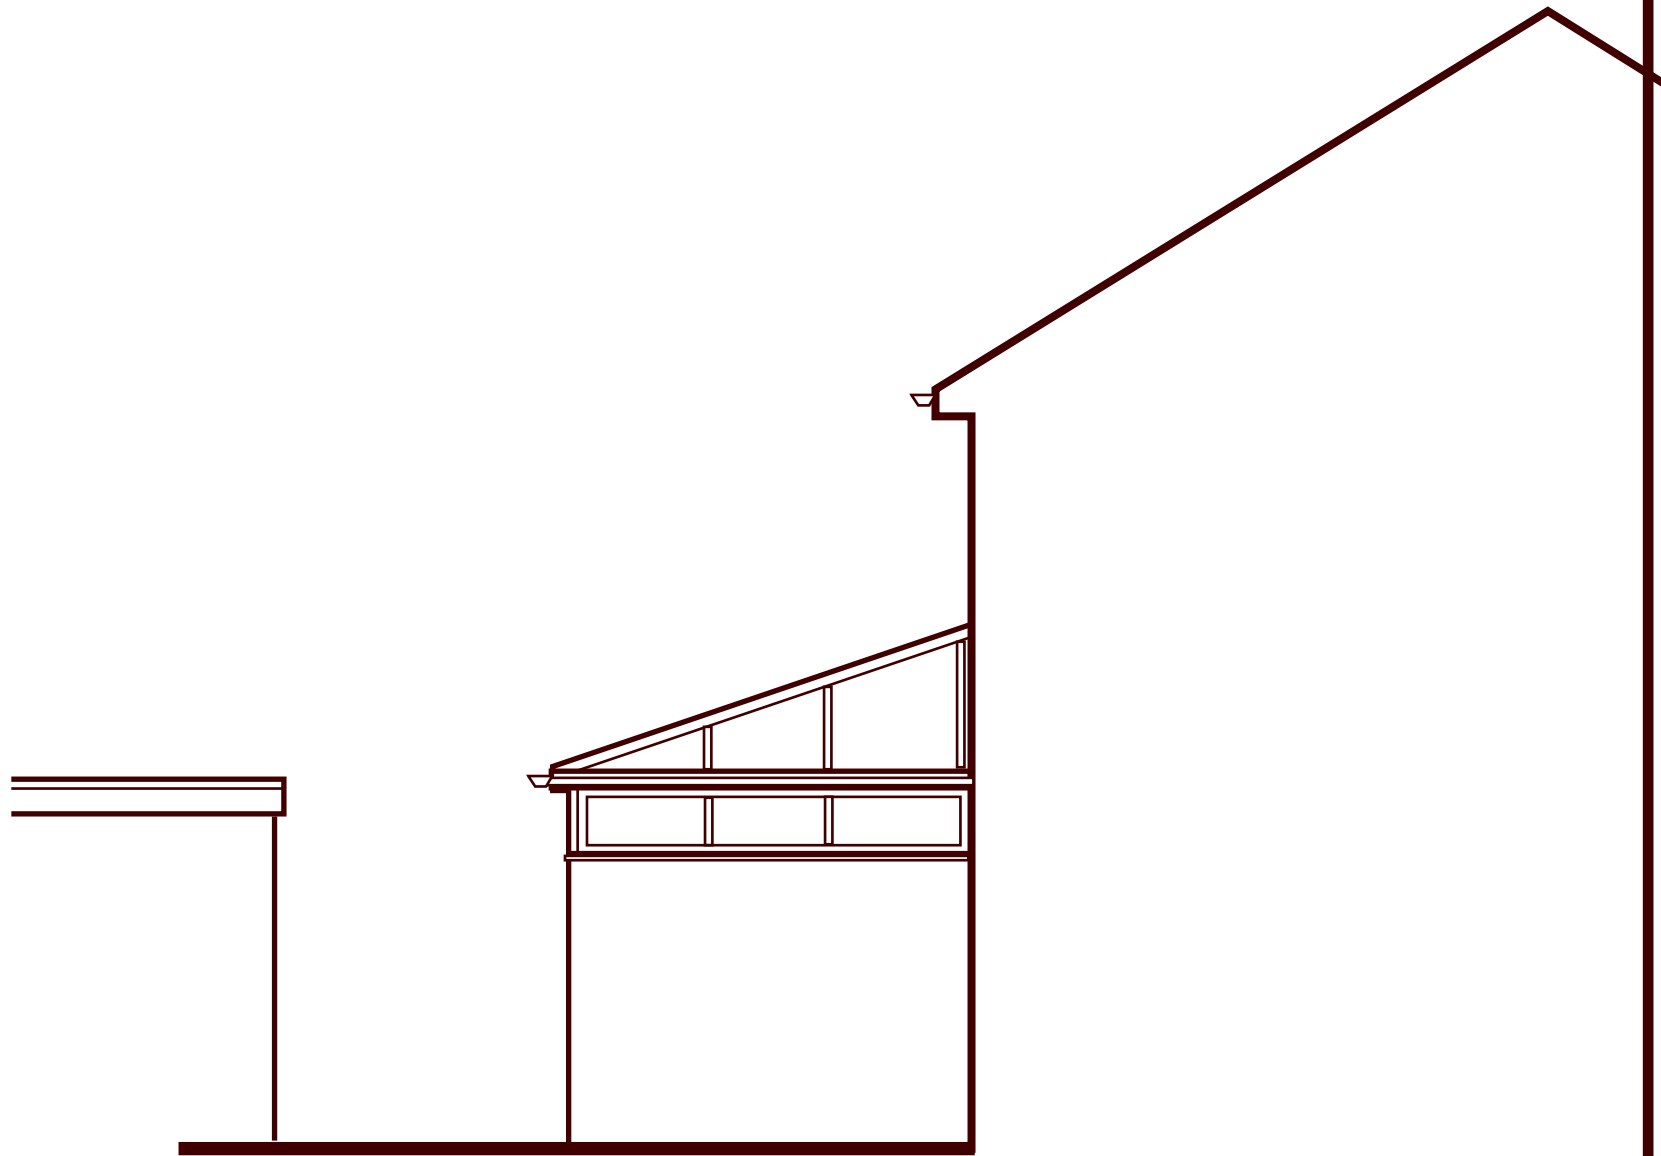

side elevation to rear



rear elevation



side elevation to drive