Notes:

1. THIS DRAWING TO BE READ IN CONJUNCTION WITH THE ARCHITECTS / ENGINEERS DRAWINGS.

Ordnance Survey®
UKmapcentre.com

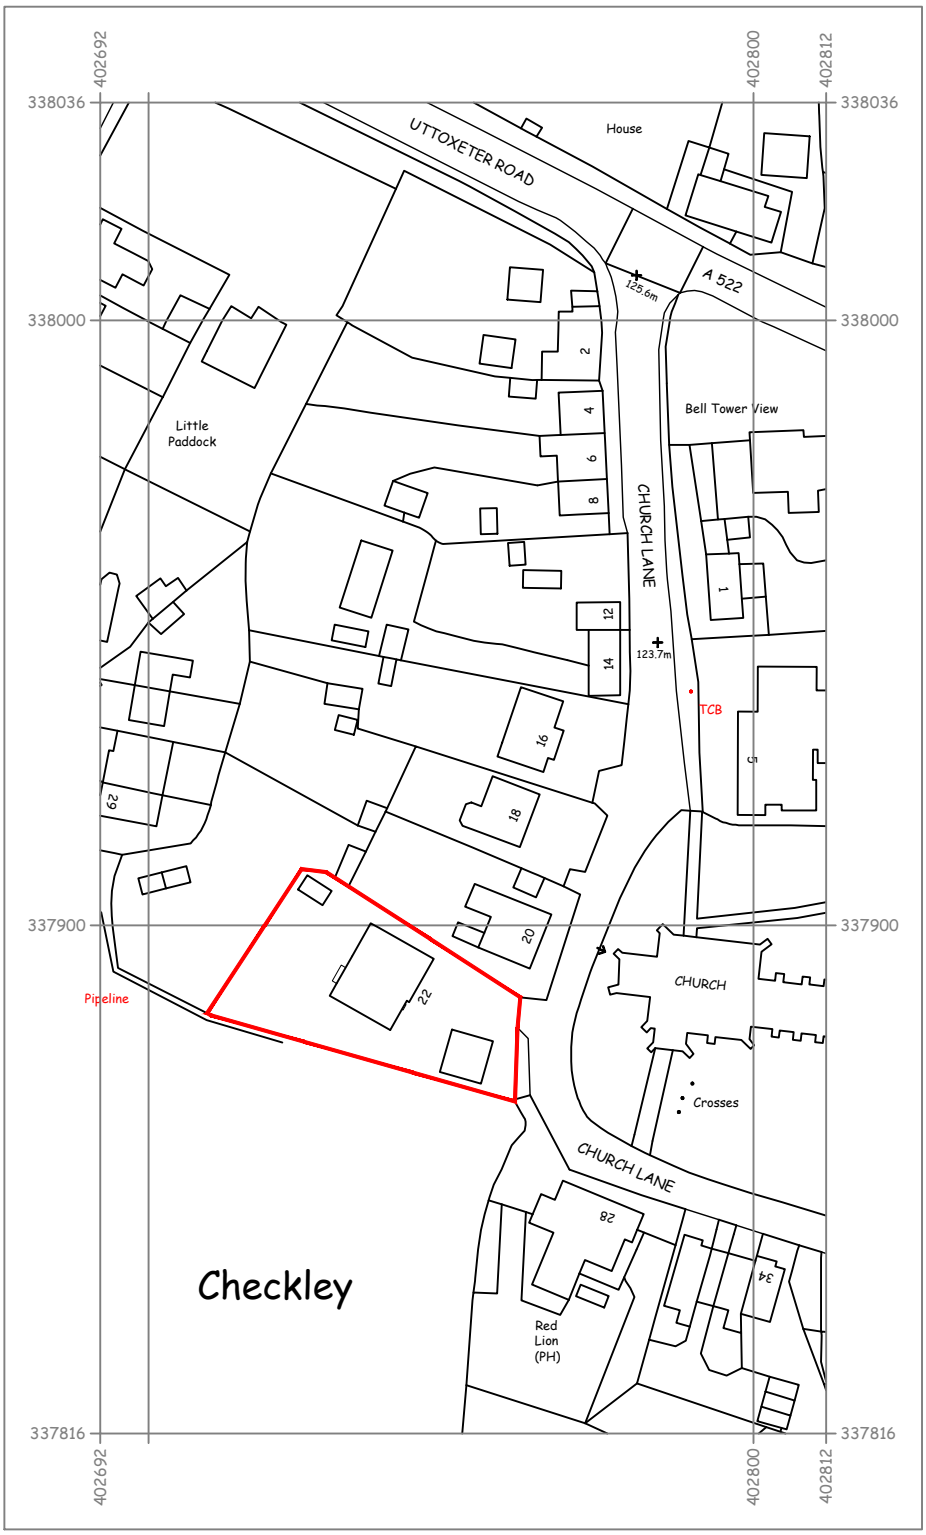

Serial number: 316894

© Crown copyright and database right 2025
Ordnance Survey licence AC0000848283
Reproduction in whole or in part is prohibited
without the prior permission of Ordnance Survey.

KEY:

SITE BOUNDARY

SITE LOCATION PLAN

(SCALE: 1:1250)

Rev.	Revision Description	Drn	Date

FOR GUIDANCE ONLY

0 5 10 15 20 25 50
Scale m

Client: MR JACK MILNER		Suitability: PLANNING	Drawing No: MILNER-IDS-Q544-DR-A-05-10-101 / Revision
Drawing Type: AUTOCAD		Index No.: IDS-2025-Q544	
Title: 22 CHURCH LANE, CHECKLEY, STAFFS, ST10 4NJ SITE LOCATION PLAN			
Scales: 1:1250 @A4	Date: MAY 2026	Drawn by: SPW	Checked by:

IDEAL DESIGN SOLUTIONS

Tel: 01889 568573
e-mail: enquiries@idsdesigns.co.uk

Drawing Design & Copyright of:
Ideal Design Solutions.