


Notes:
1. THIS DRAWING TO BE READ IN CONJUNCTION WITH THE ARCHITECTS / ENGINEERS DRAWINGS.



KEY:

— SITE BOUNDARY

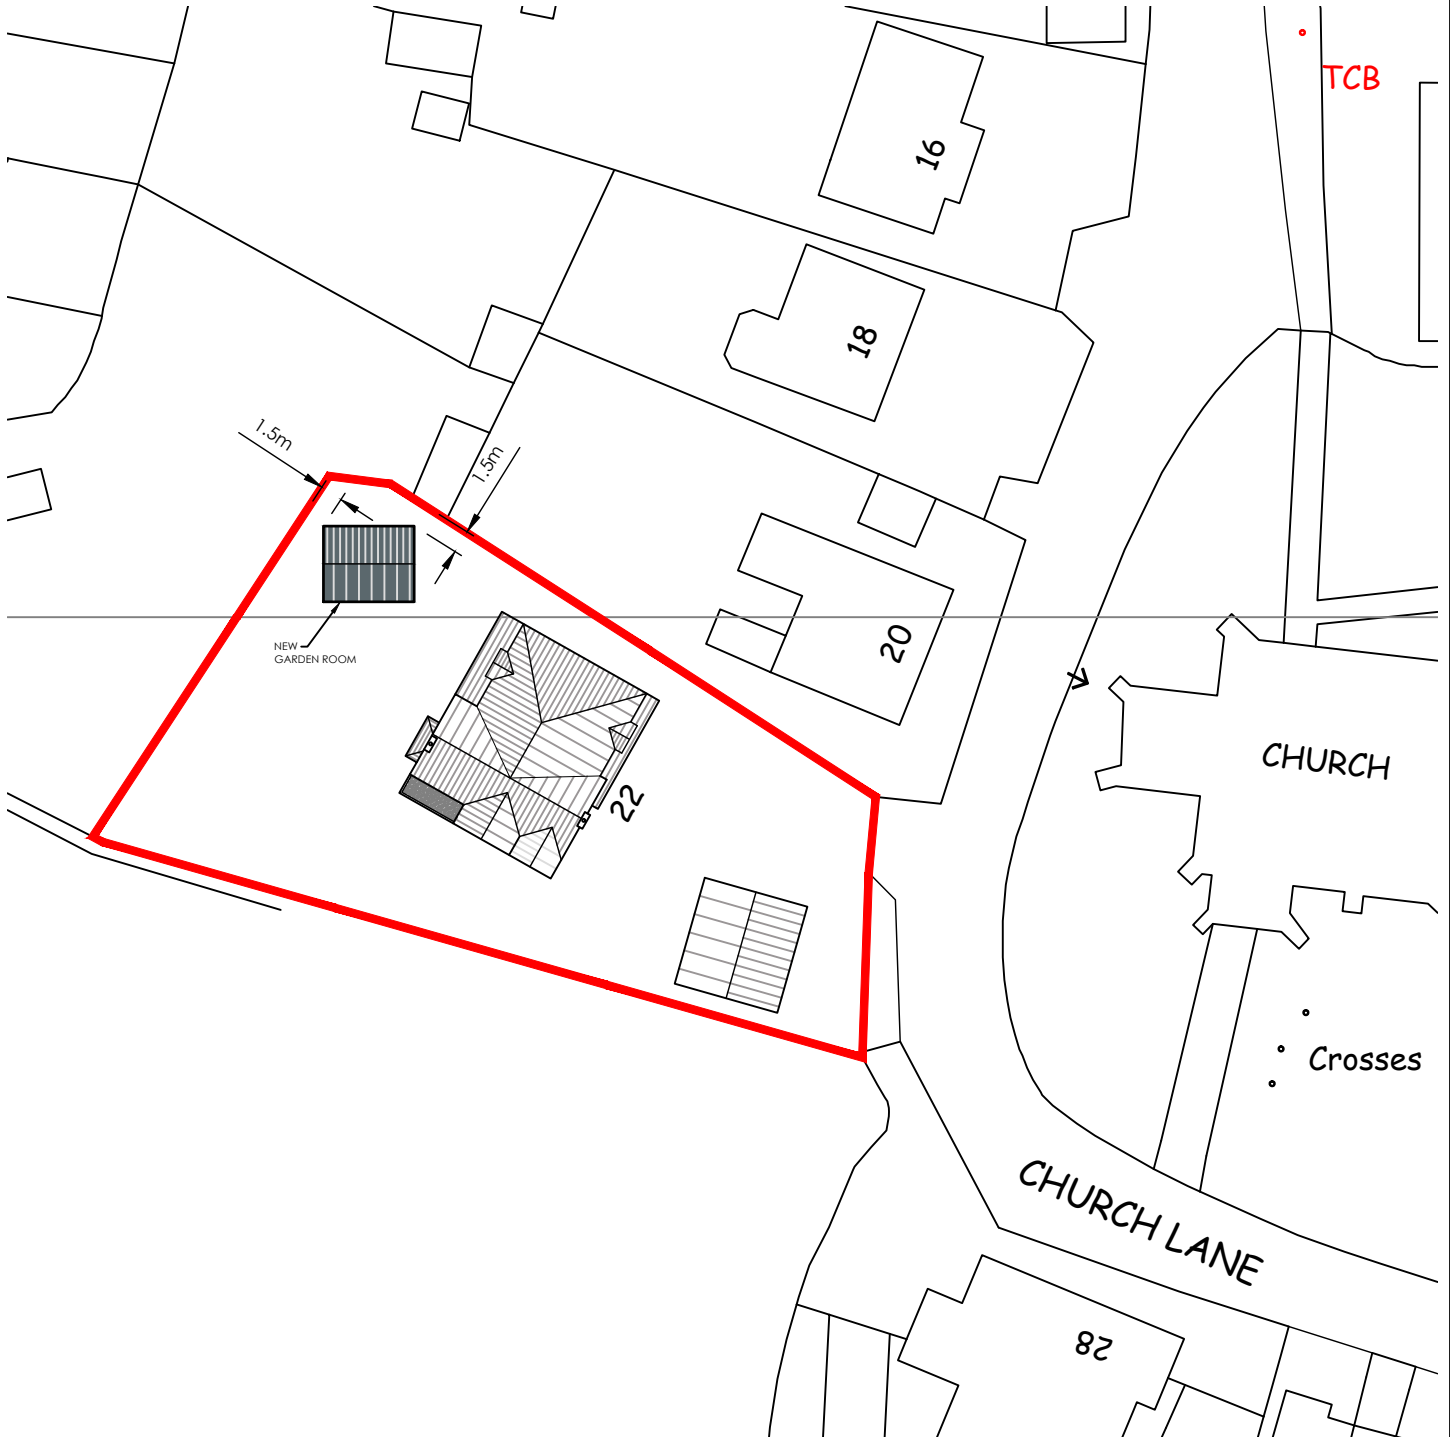

PROPOSED BLOCK PLAN

(SCALE: 1:500)

Rev.	Revision Description	Dm	Date	Client: MR JACK MILNER		Suitability: PLANNING	Drawing No: MILNER-IDS-Q544-DR-A-05-10-103		Revision: /
				Drawing Type: AUTOCAD		Index No.: IDS-2025-Q544			
				Title: 22 CHURCH LANE, CHECKLEY, STAFFS, ST10 4NJ PROPOSED BLOCK PLAN					
FOR GUIDANCE ONLY 0 2.5 5 7.5 10 12.5 Scale m				Scales: 1:500 @A4	Date: MAY 2026	Drawn by: SPW	Checked by:	IDS IDEAL DESIGN SOLUTIONS Tel: 01889 568573 e-mail: enquiries@idsdesigns.co.uk Drawing Design & Copyright of: Ideal Design Solutions.	