


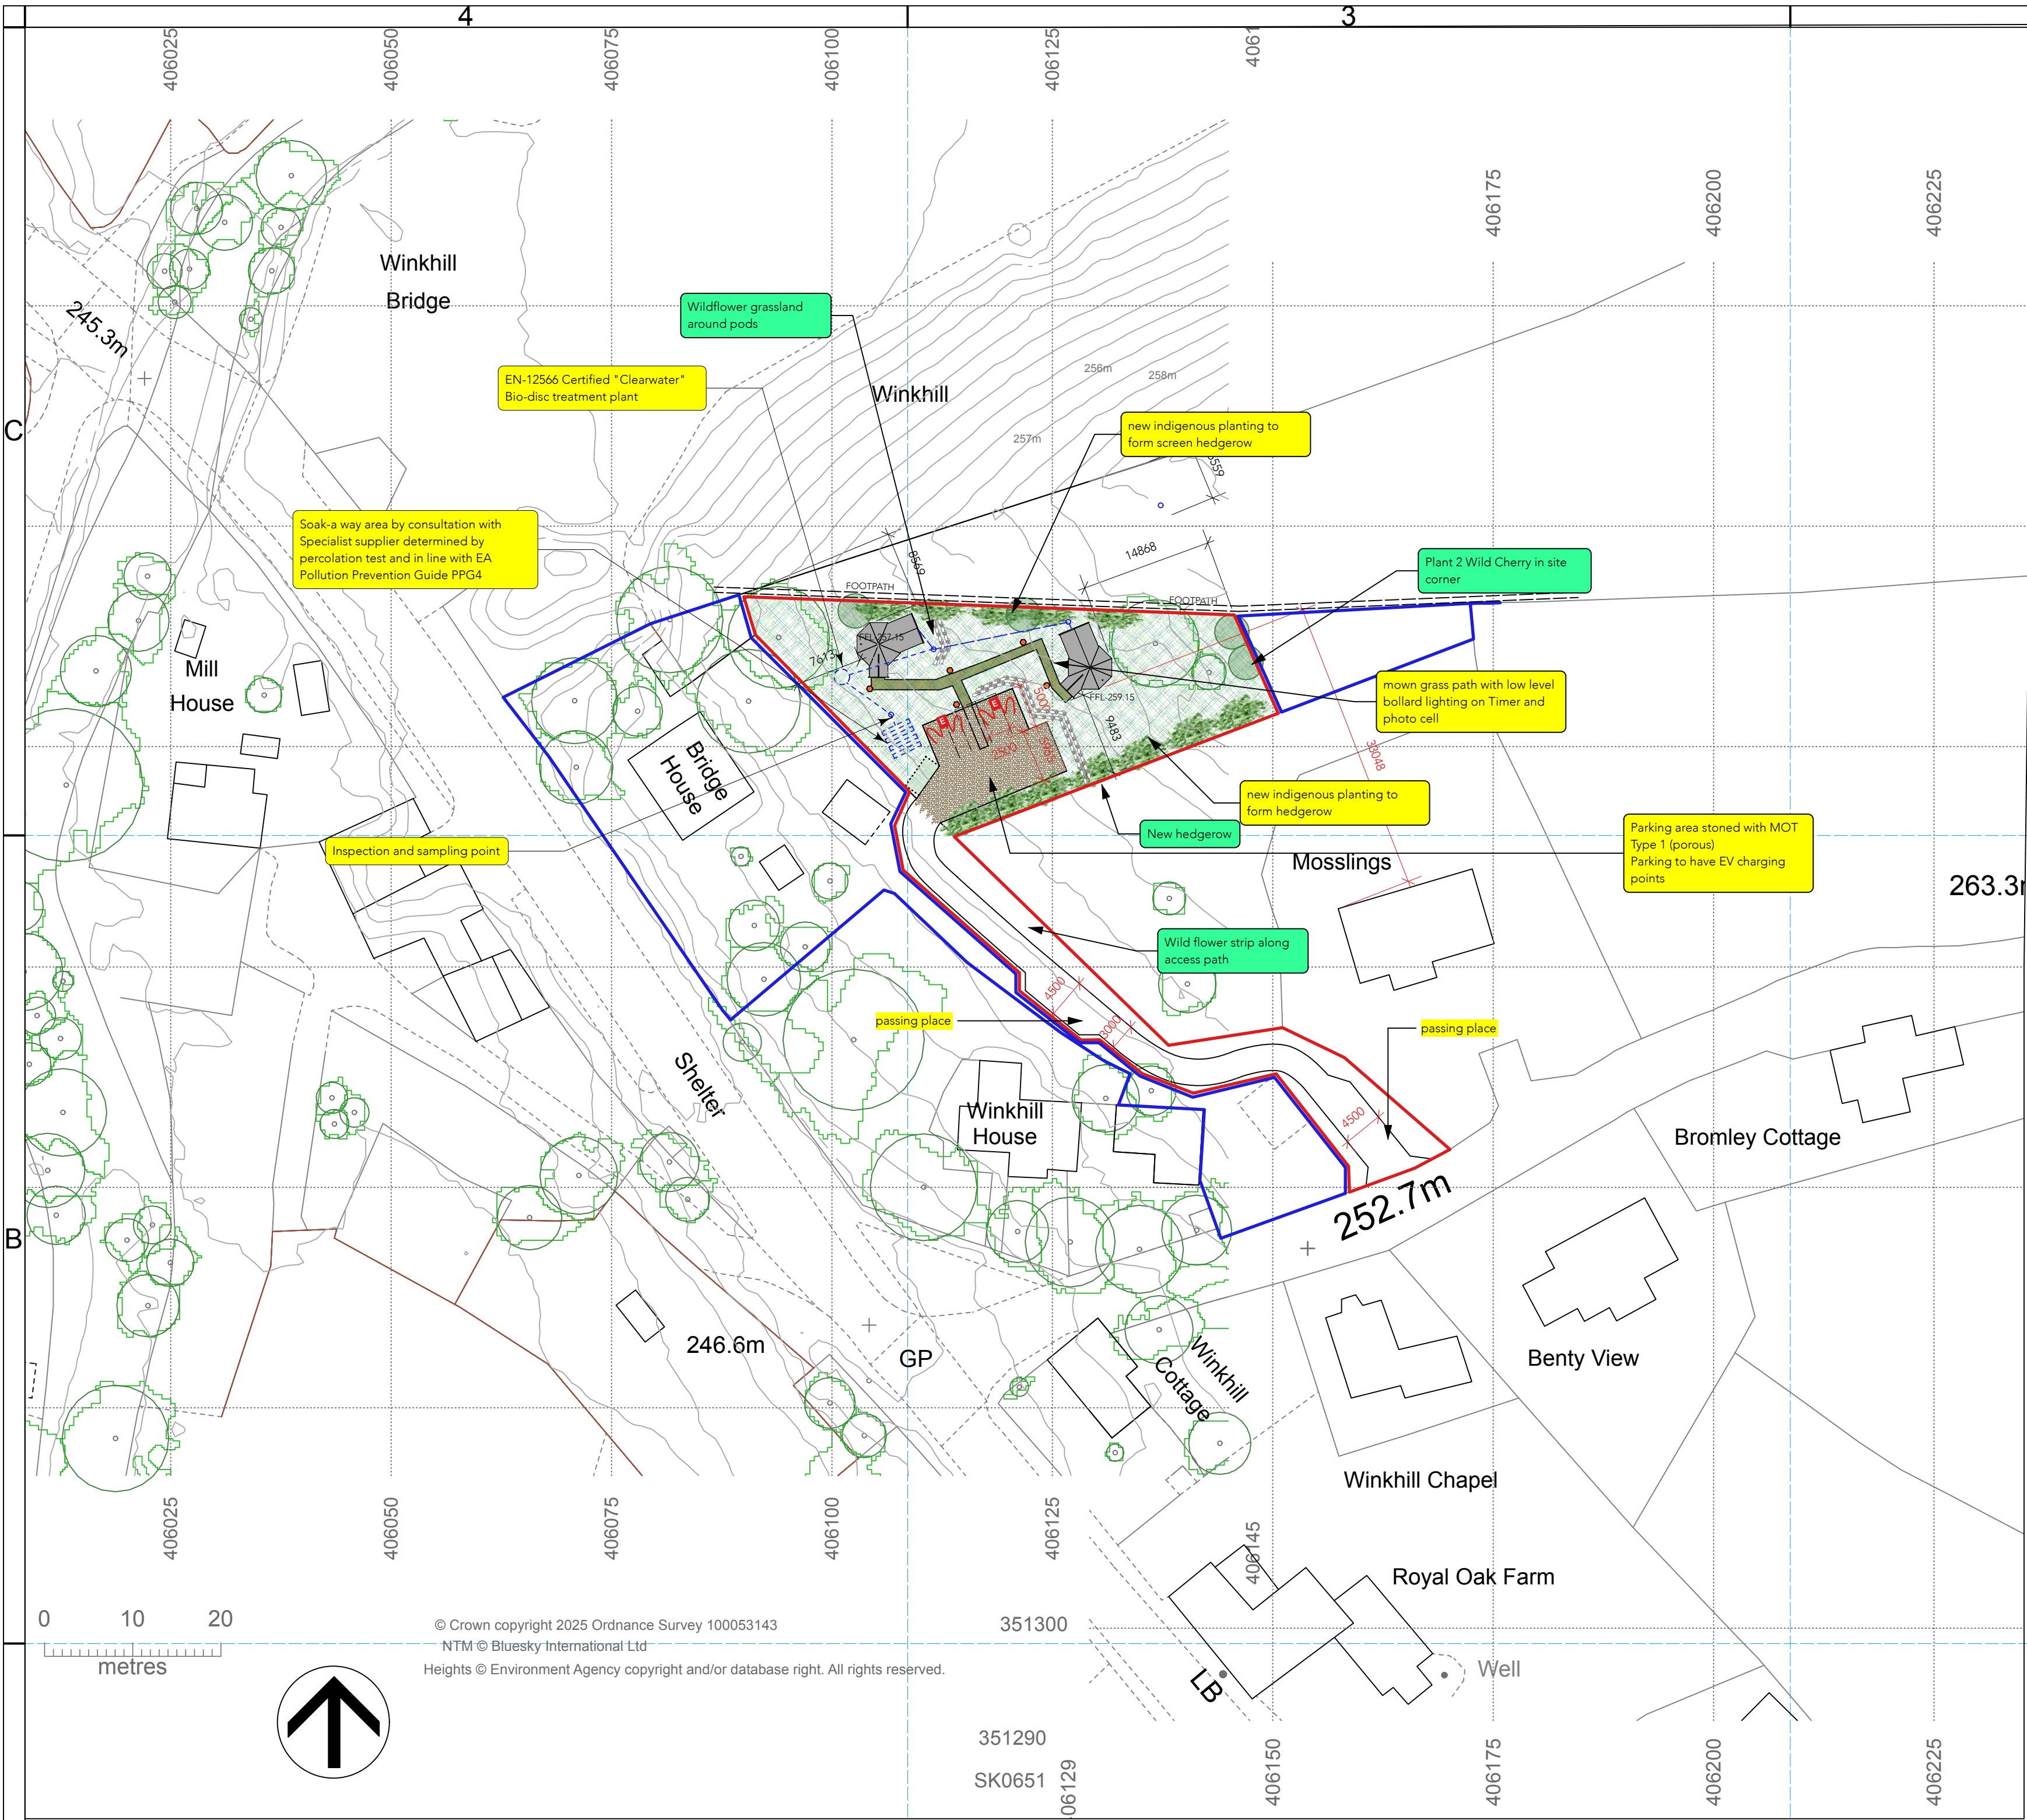


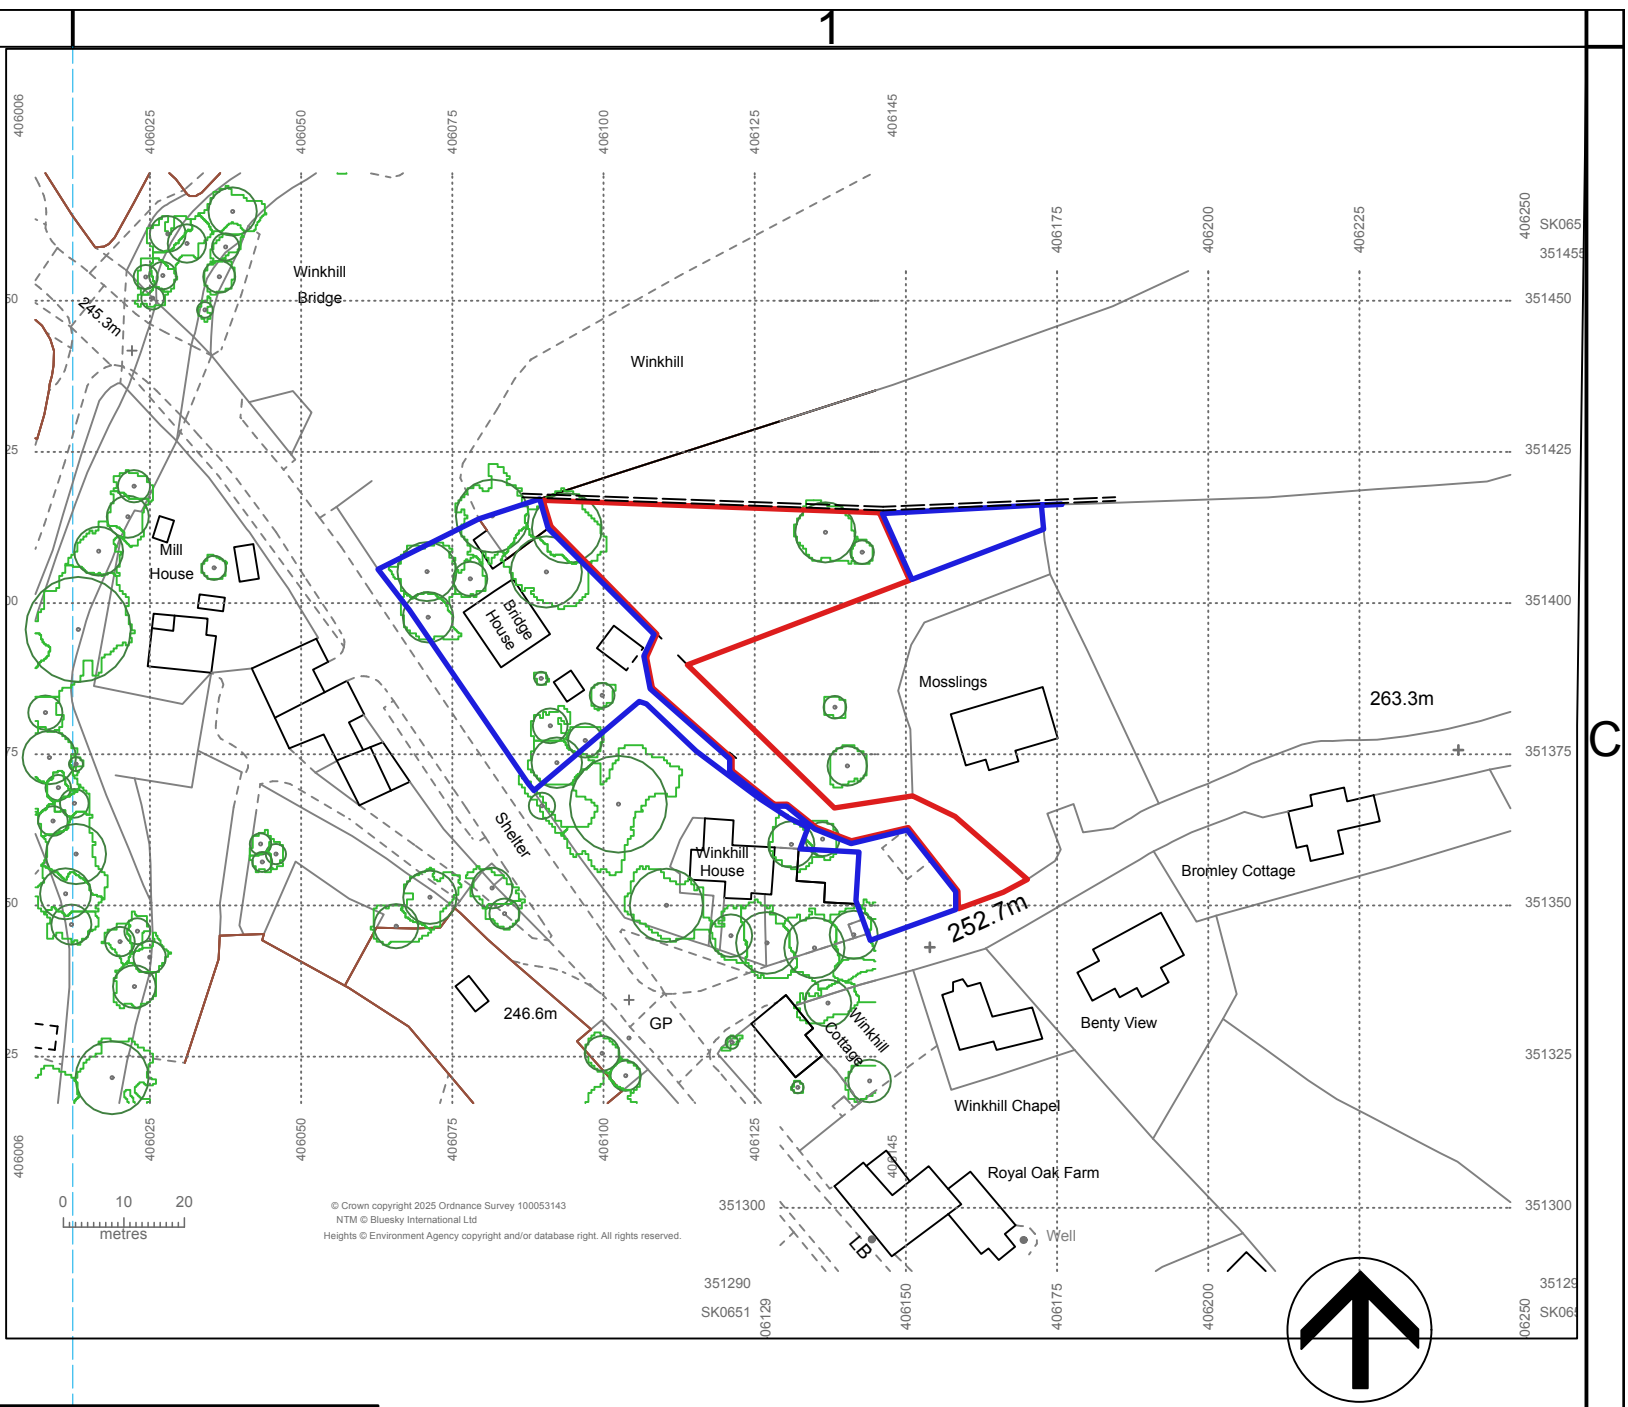


1:500 Site block plan

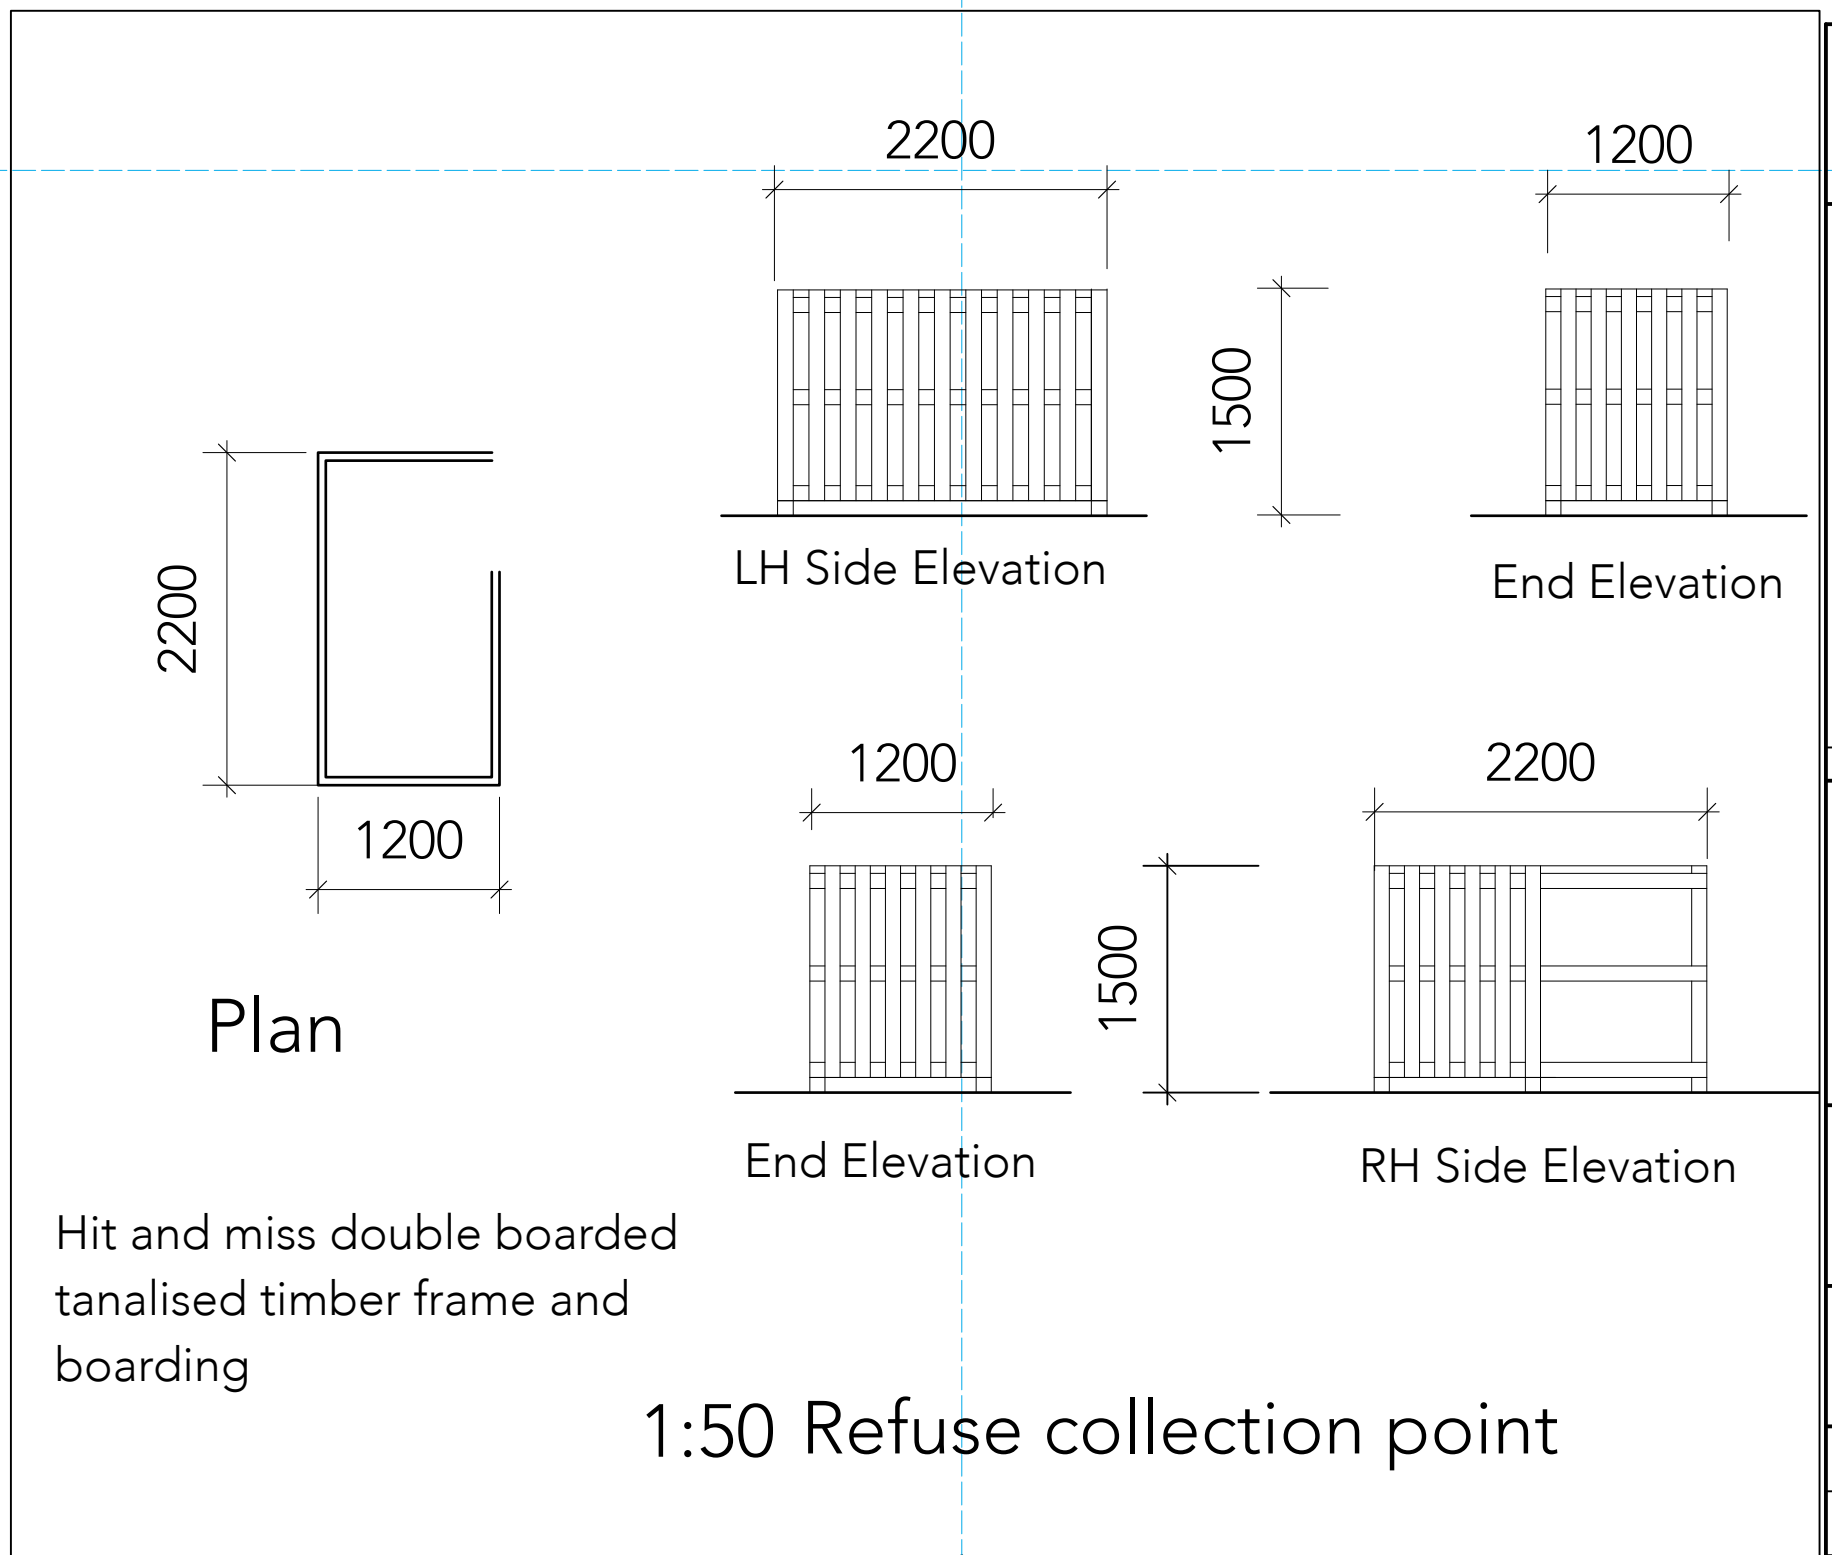

1:1250 Location plan

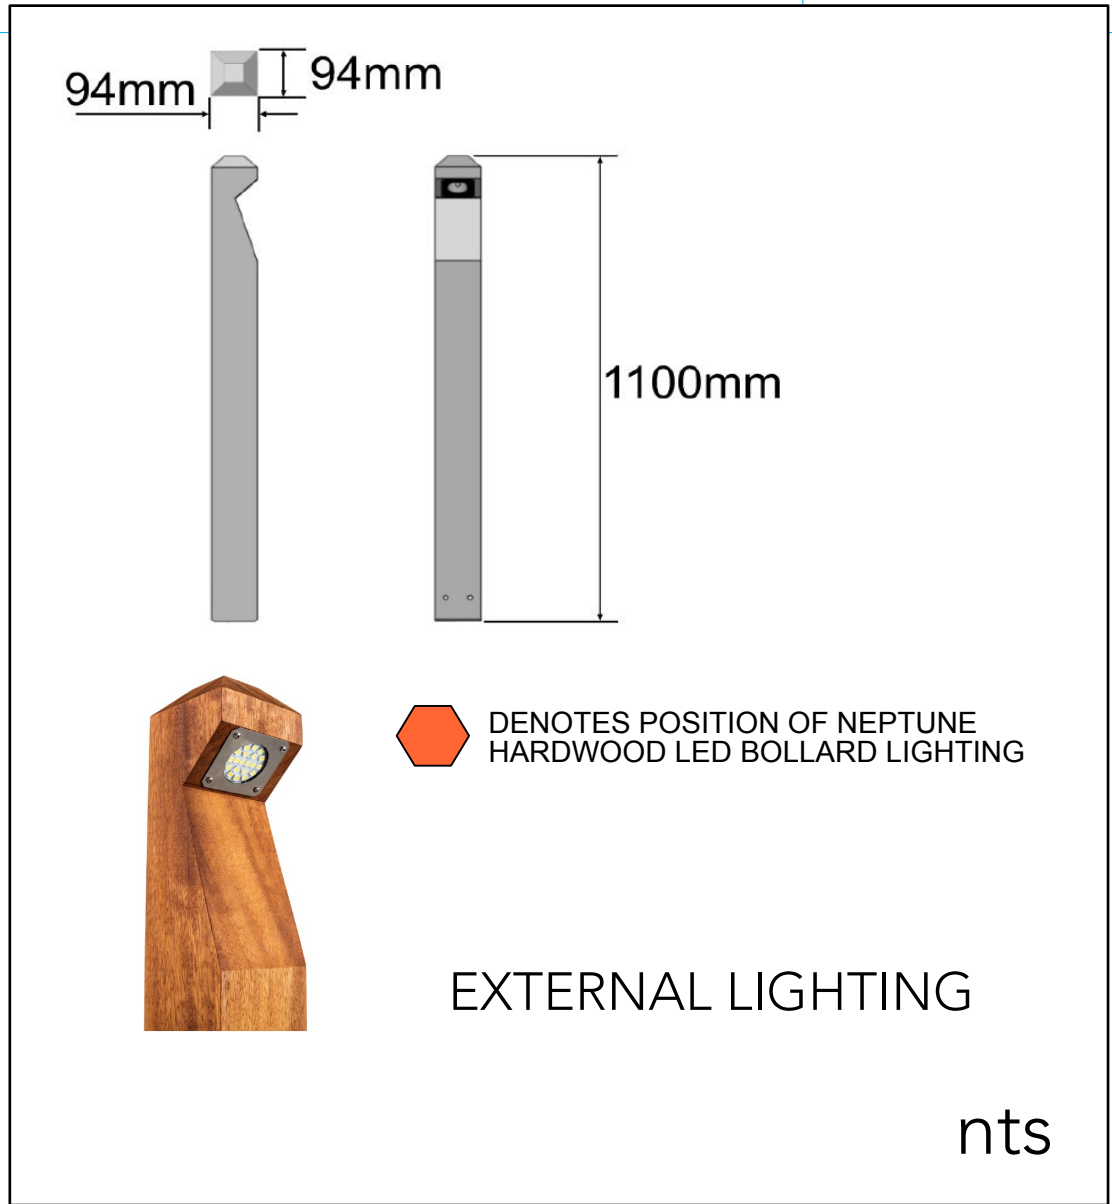

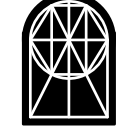This drawing is not to be used for setting out all dimensions are to be checked by the contractor prior to commencing work and any discrepancies advised to the design team. Do Not Scale.		
Copyright exists on this drawing and the intellectual content		
Rev	Date	Description
C	22/5/26	Boundary corrected and existing footpath added.
B	27/11/25	Biodiversity Enhancement measures added from Figure 3.1 of Ecological Assessment Report Ref: HE2581025
A	29/7/25	Cabins repositioned and notes added.
 NSW Naylor Sale & Widdows LLP Architectural Design Consultants THE OLD LIBRARY, RISLEY LANE, BRISTOL, DERBY DE72 3AU Telephone: +44(0)1332 874666 Email: reception.nsw@gmail.com		
Project: Proposed glamping pods Bridge House, Winkhill, Staffs ST13 7PP		
Drawing: Site block plan and Location plan		
Scale:	As noted	Drawing No.
Date:	26/7/2025	3666-01
		C