


Copyright of this drawing is vested in the Architect and it must not be copied or reproduced without consent. Figured dimensions only are to be taken from this drawing. All contractors must visit the site and be responsible for taking and checking all dimensions relative to their work. HUAM Ltd. are to be advised of any variation between drawings and site conditions.

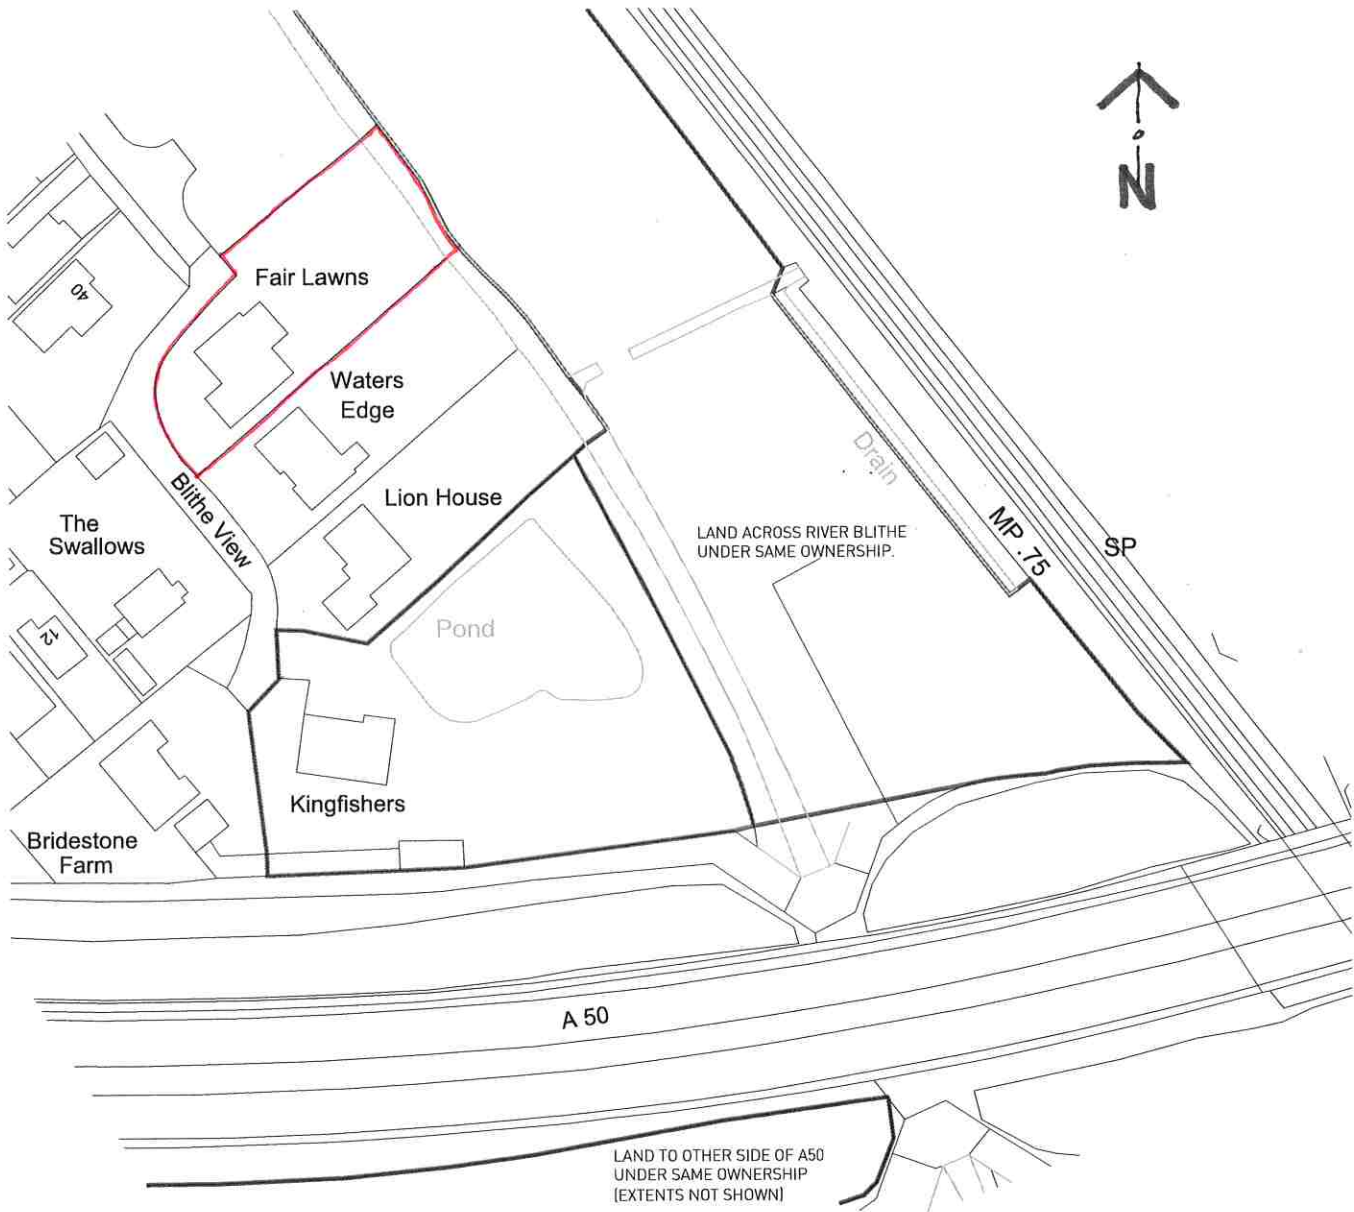

SITE LOCATION PLAN

10m SCALE 1:1250

Line should measure 50mm along x and y axes when printed

Client *Oasis Construction Ltd*
 Project *Proposed Extension for Fair Lawns*
 Title **LOCATION PLAN**
 Project No Drawing No.
 1291 -AL[0] 00 Rev

Status *Planning*
 Date *May 26*
 Scale @A4 *1:1250*
 Drawn *DM*
 Checked

hulmeupright
 architects

Suite 5
 Silk Mill House,
 21 Marsh Parade
 Newcastle under Lyme
 Staffordshire ST5 1BT

Tel: 01782 621949
 Email: stoke@hu-arch.co.uk

www.hulmeupright.co.uk

File Ref: M1