


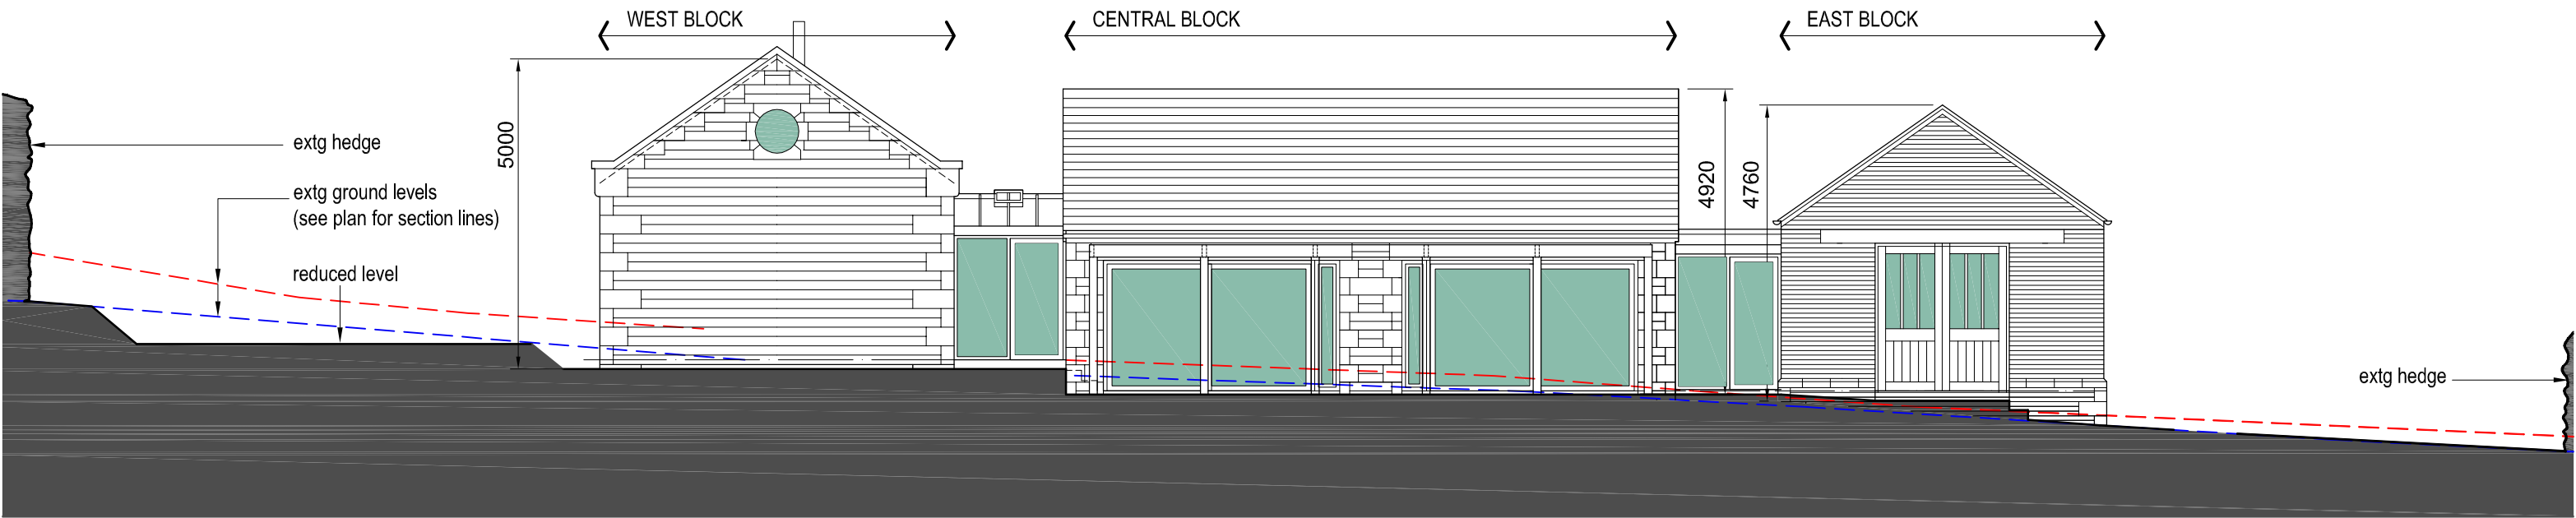

Revisions

A	Minor revs following client meeting	08.04.26
B	External materials rev	29.04.26


0 1 2 3 4 5m

job Meadow Place Farm, Ipstones
Proposed New Dwelling

title Site Section

date 07.04.26 scale 1/100 @ A3

dwg. no. MPF-11 rev. B

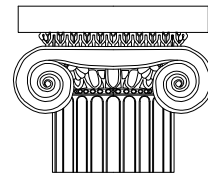

Ian Ankers architecture

Building and Design Consultants

Ryecroft Farm, Rushton Spencer, Macclesfield, SK11 0RP

t 01260 546944

e ian@ianankers.co.uk

w www.ianankers.co.uk