




© Crown Copyright 2025 All rights reserved. Licence number 100049235

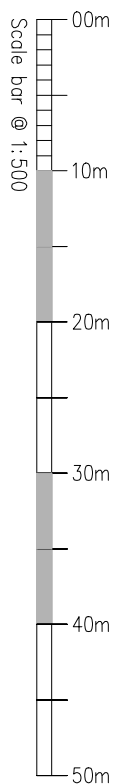

Block Plan Scale 1:500

Client:
Mr & Mrs Wislaw.

Project:
**Proposed Self-Build Agricultural
Workers Dwelling on land at Lower
Haddon Farm Gunhill, Meerbrook,
Staffordshire, ST13 8SL.**

Title:
Block Plan.

Status:
Planning

Paper A1: Drawn: ACSailey Date: Sept. 2025 Ref: 189342