
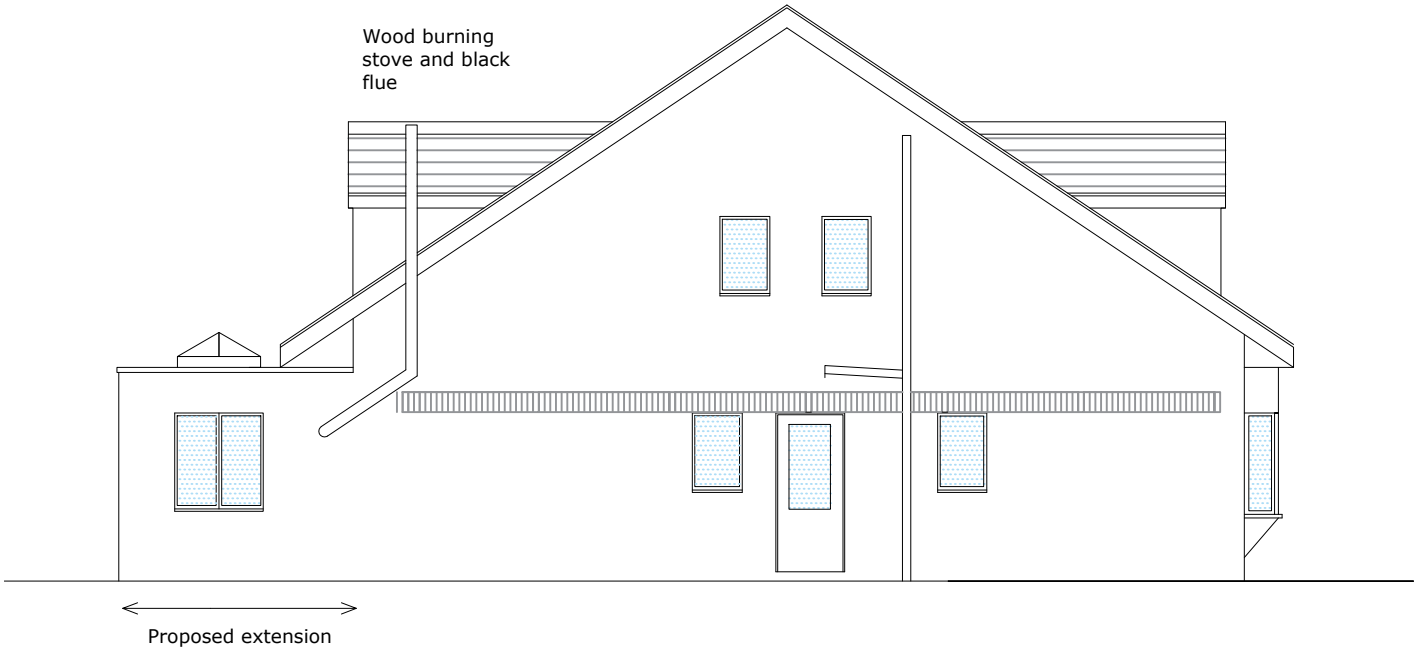


MATERIALS

- Existing
Concrete roof tiles
Red brick walls with header detail
Timber windows and doors, dark stained
uPVC rain water goods - black
- Proposed
GRP/EPDM flat roof with parapet wall with stone coping
Red brick walls to match existing
Header detail as existing to be included for uPVC windows and doors, dark wood - as neighbours property, No1 The Gables
Black flue to wood burning stove

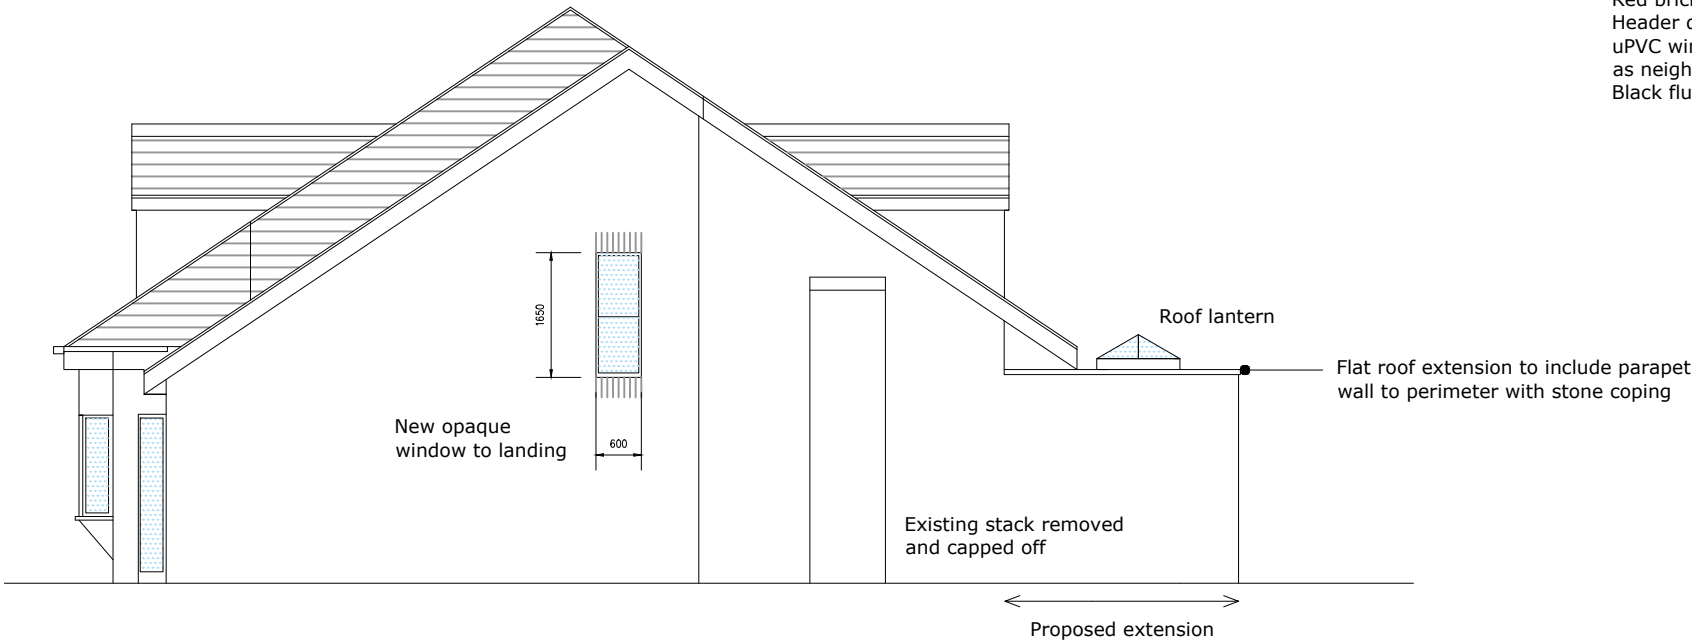

BESPOKE ARCHITECTURAL SERVICES

Bayon Architectural Technology Limited
Suite 140, Silk House, Park Green, Macclesfield, SK11 7QJ
t: 07875 718 808 | wynevans@bayon.at | www.bayon.at

Demolish greenhouse, garage conversion,
single storey rear extension & alterations

PROPOSED ELEVATIONS	
Site Address 2, The Gables, The Drive, Rudyard Leek ST13 8RN	Date 18- 05 - 2026
	Scale 1:100@A3
	Drawing Ref. C678
	Drawing No. 5