
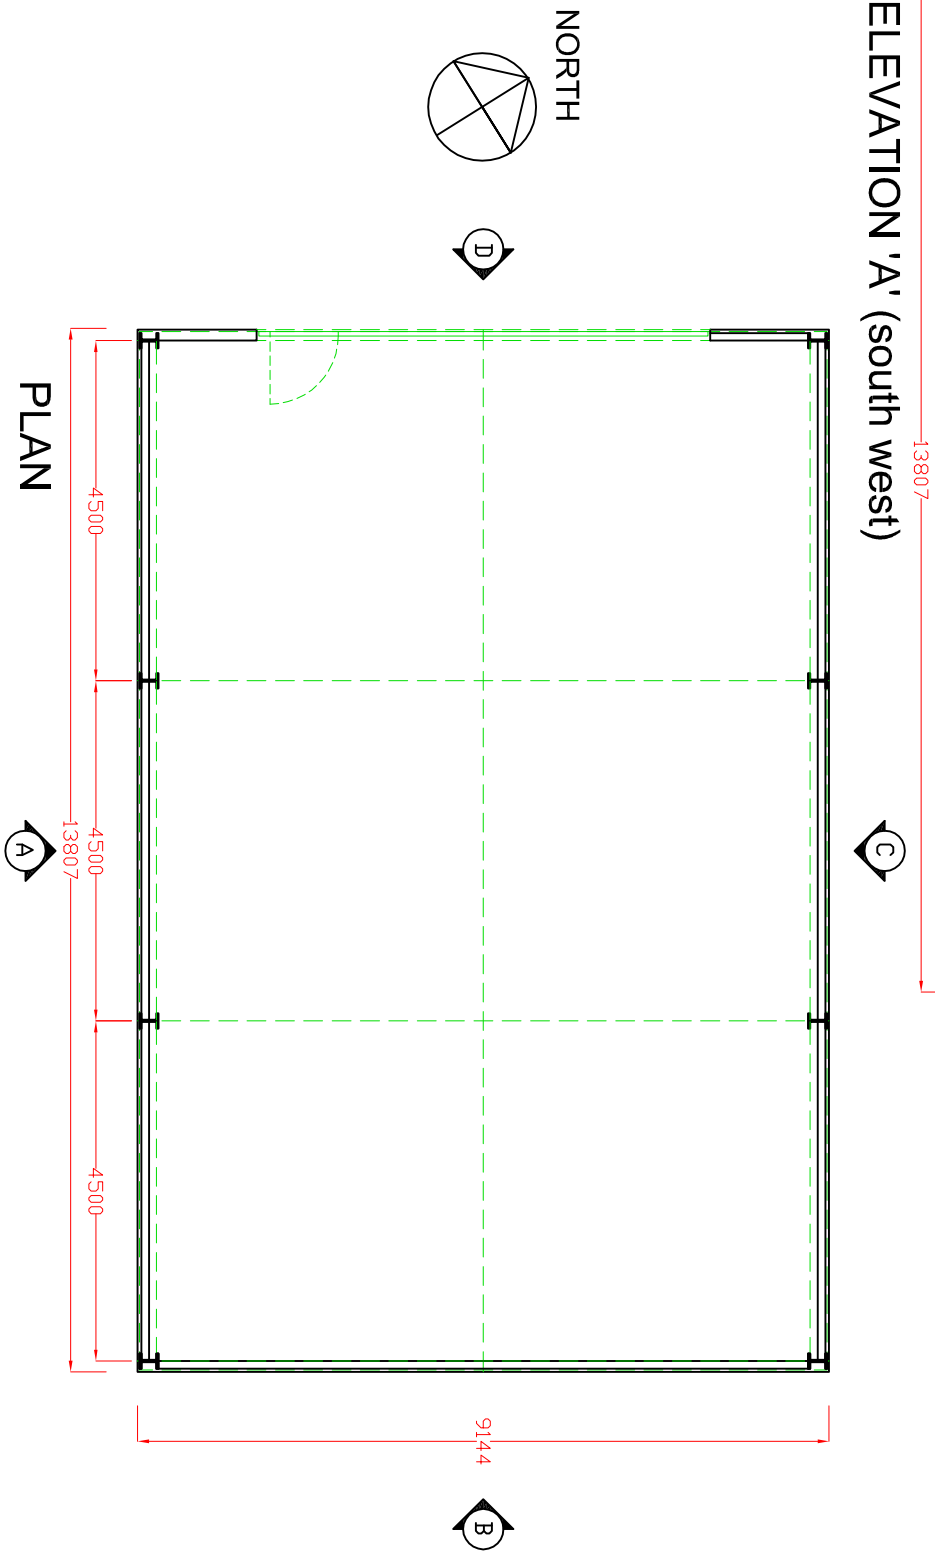
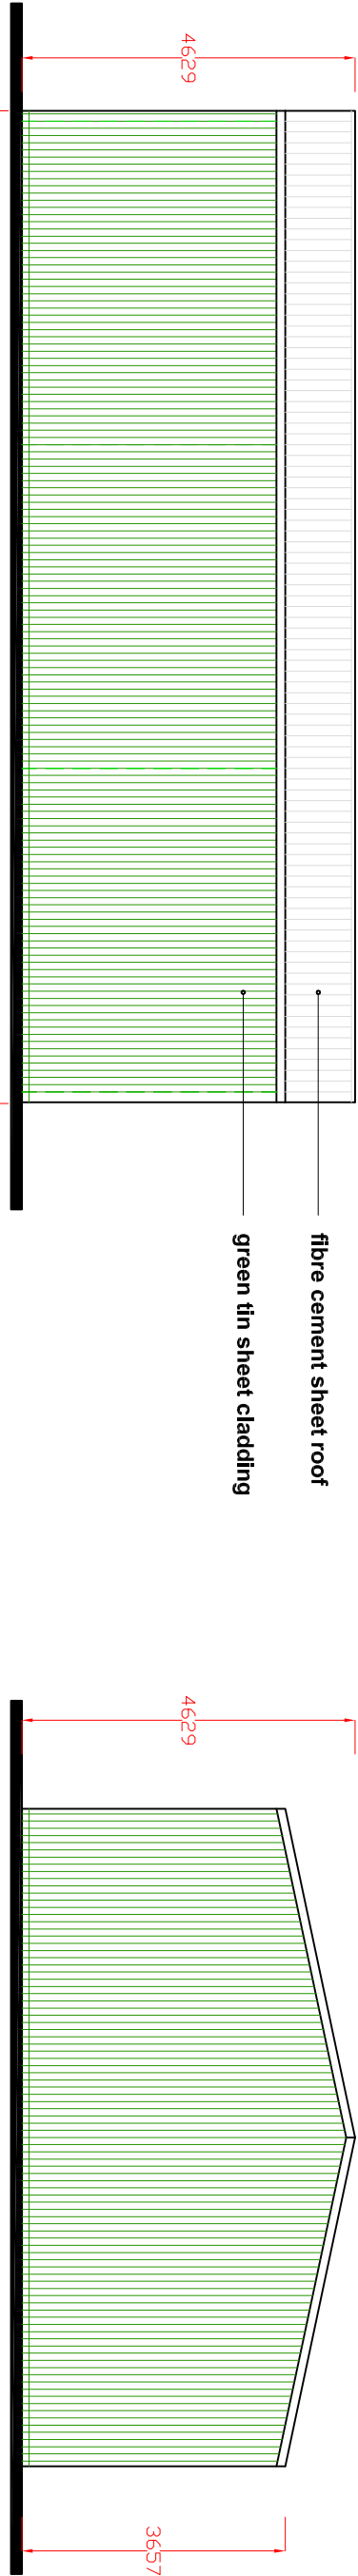


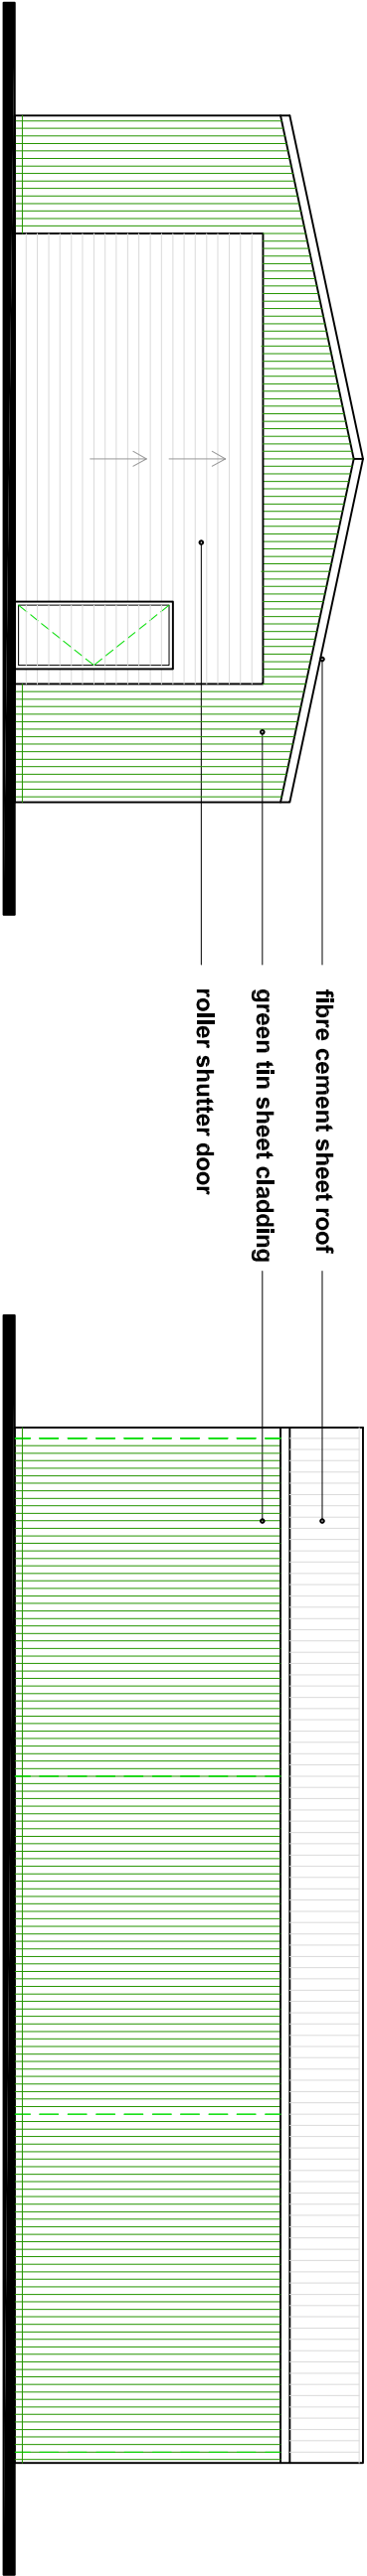

|   |   |                                                     |   |
|---|---|-----------------------------------------------------|---|
| <div>go2plan</div> <div>Design &amp; Planning</div> <div>Tel: 07957 634478   email: jon@go2plan.co.uk</div> | <div>PROPOSED PLAN &amp; ELEVATIONS</div> <div>PROPOSED AGRICULTURAL BUILDING</div> <div>GORSTHEAD MILL FARM</div> <div>BRADNOP, LEEK</div> <div>STAFFORDSHIRE, ST13 7NL</div> | <div>02m4m6m8m</div> <div>Scale bar in metres</div> | <div>Dwg No.    GMF 002b</div> <div>Scale:      1:100 @ A3</div> <div>date:       28.05.26</div> <div>drawn:      jon evans</div> |
|---|---|-----------------------------------------------------|---|