


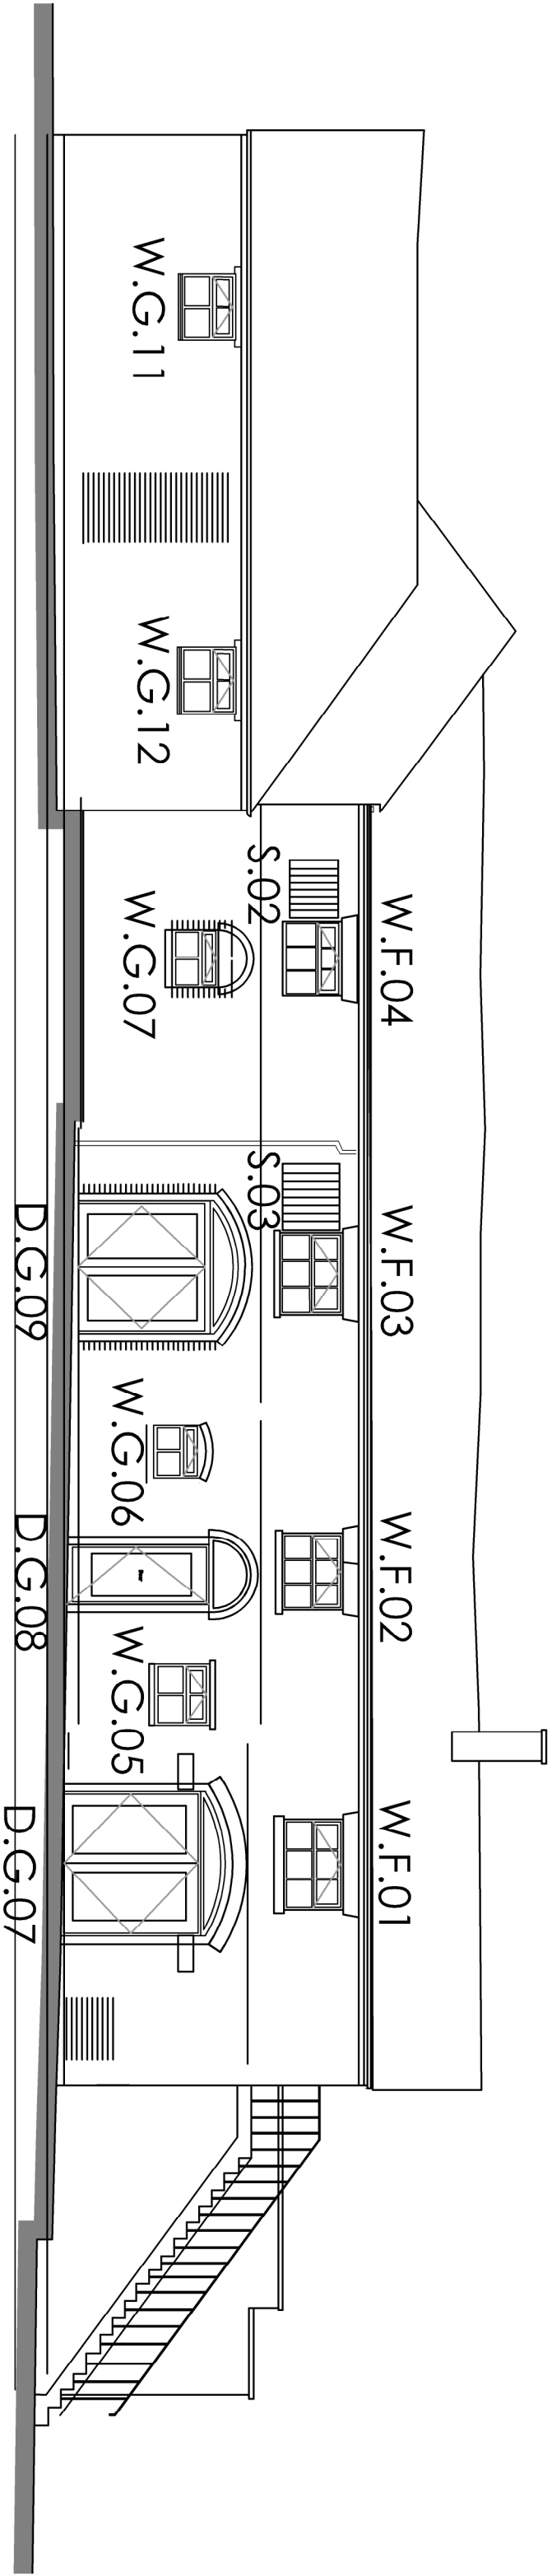


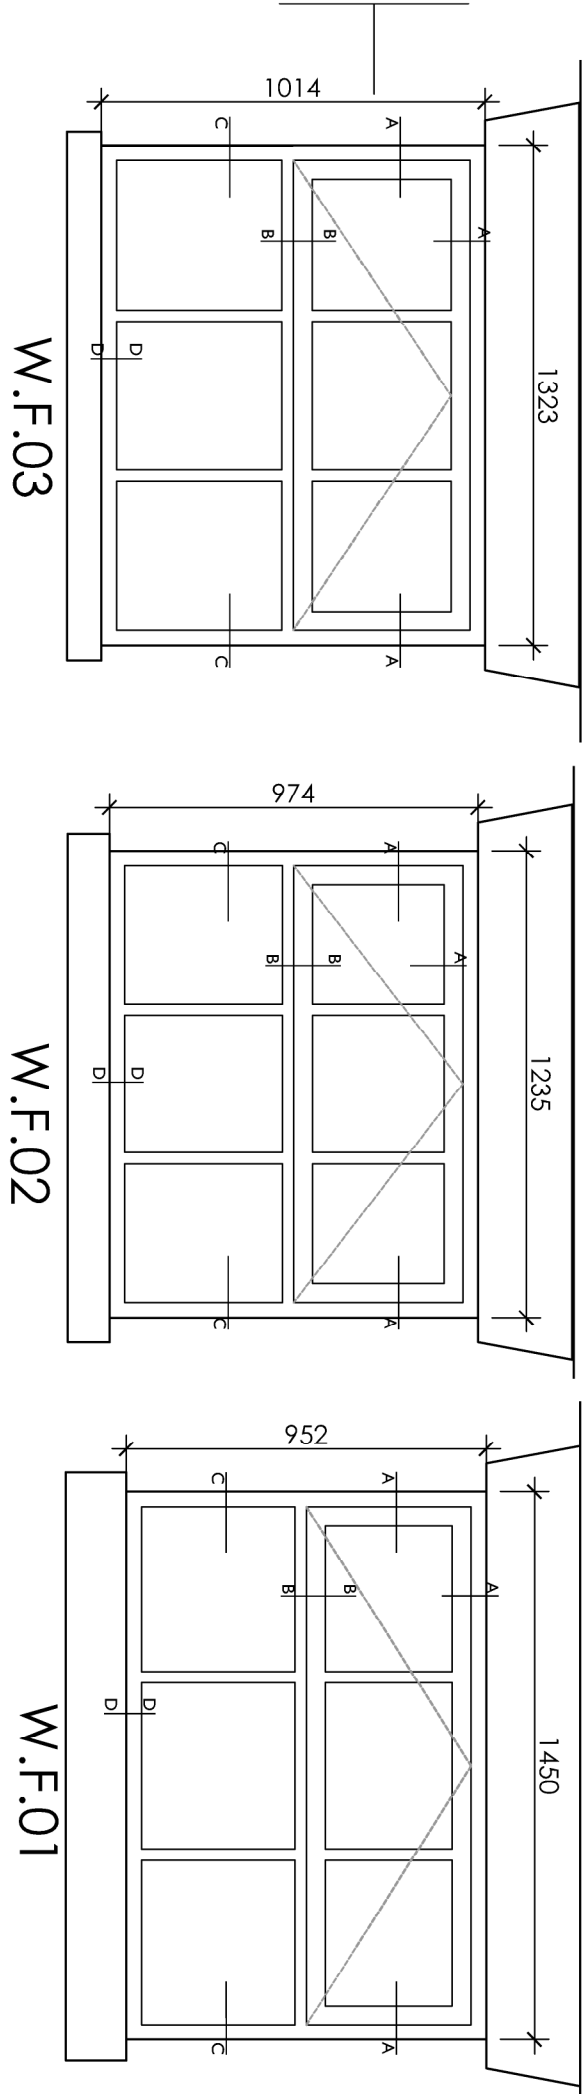


Elevations 2 scale 1:100

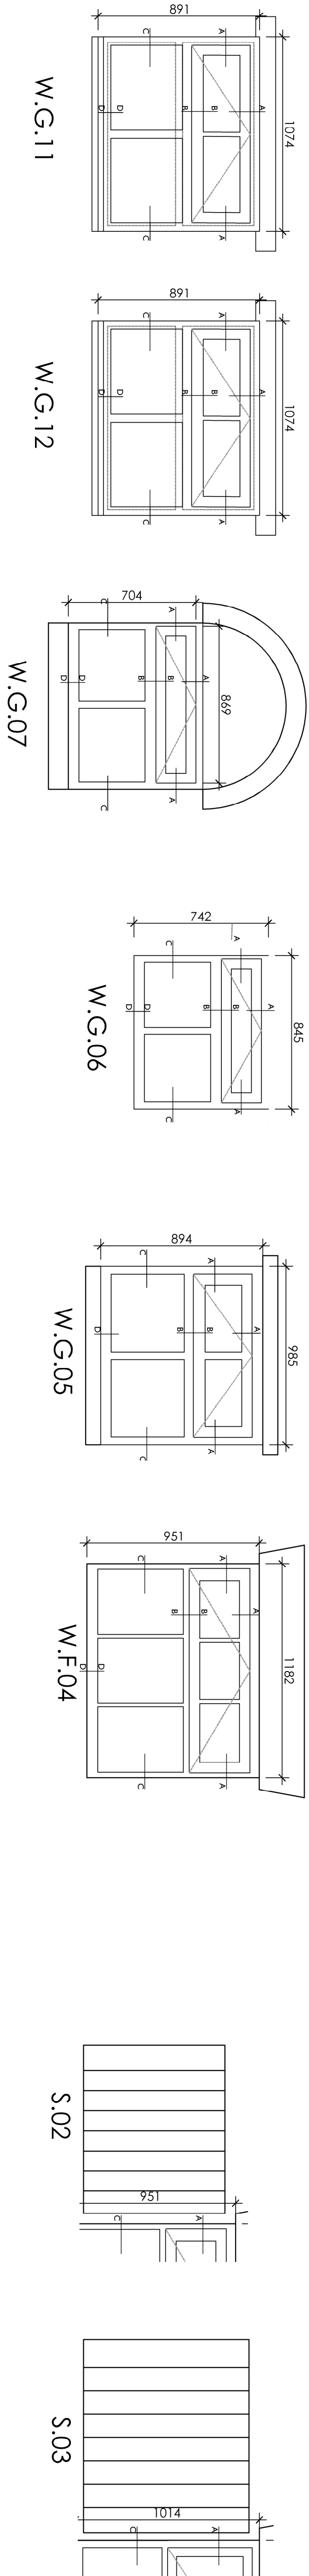

- Frame: Hardwood Timber, Hopper opening
- Glazing: Double glazed units
- Setback: All window to be set back a minimum of 50mm from external wall face
- External finish: Painted heritage green

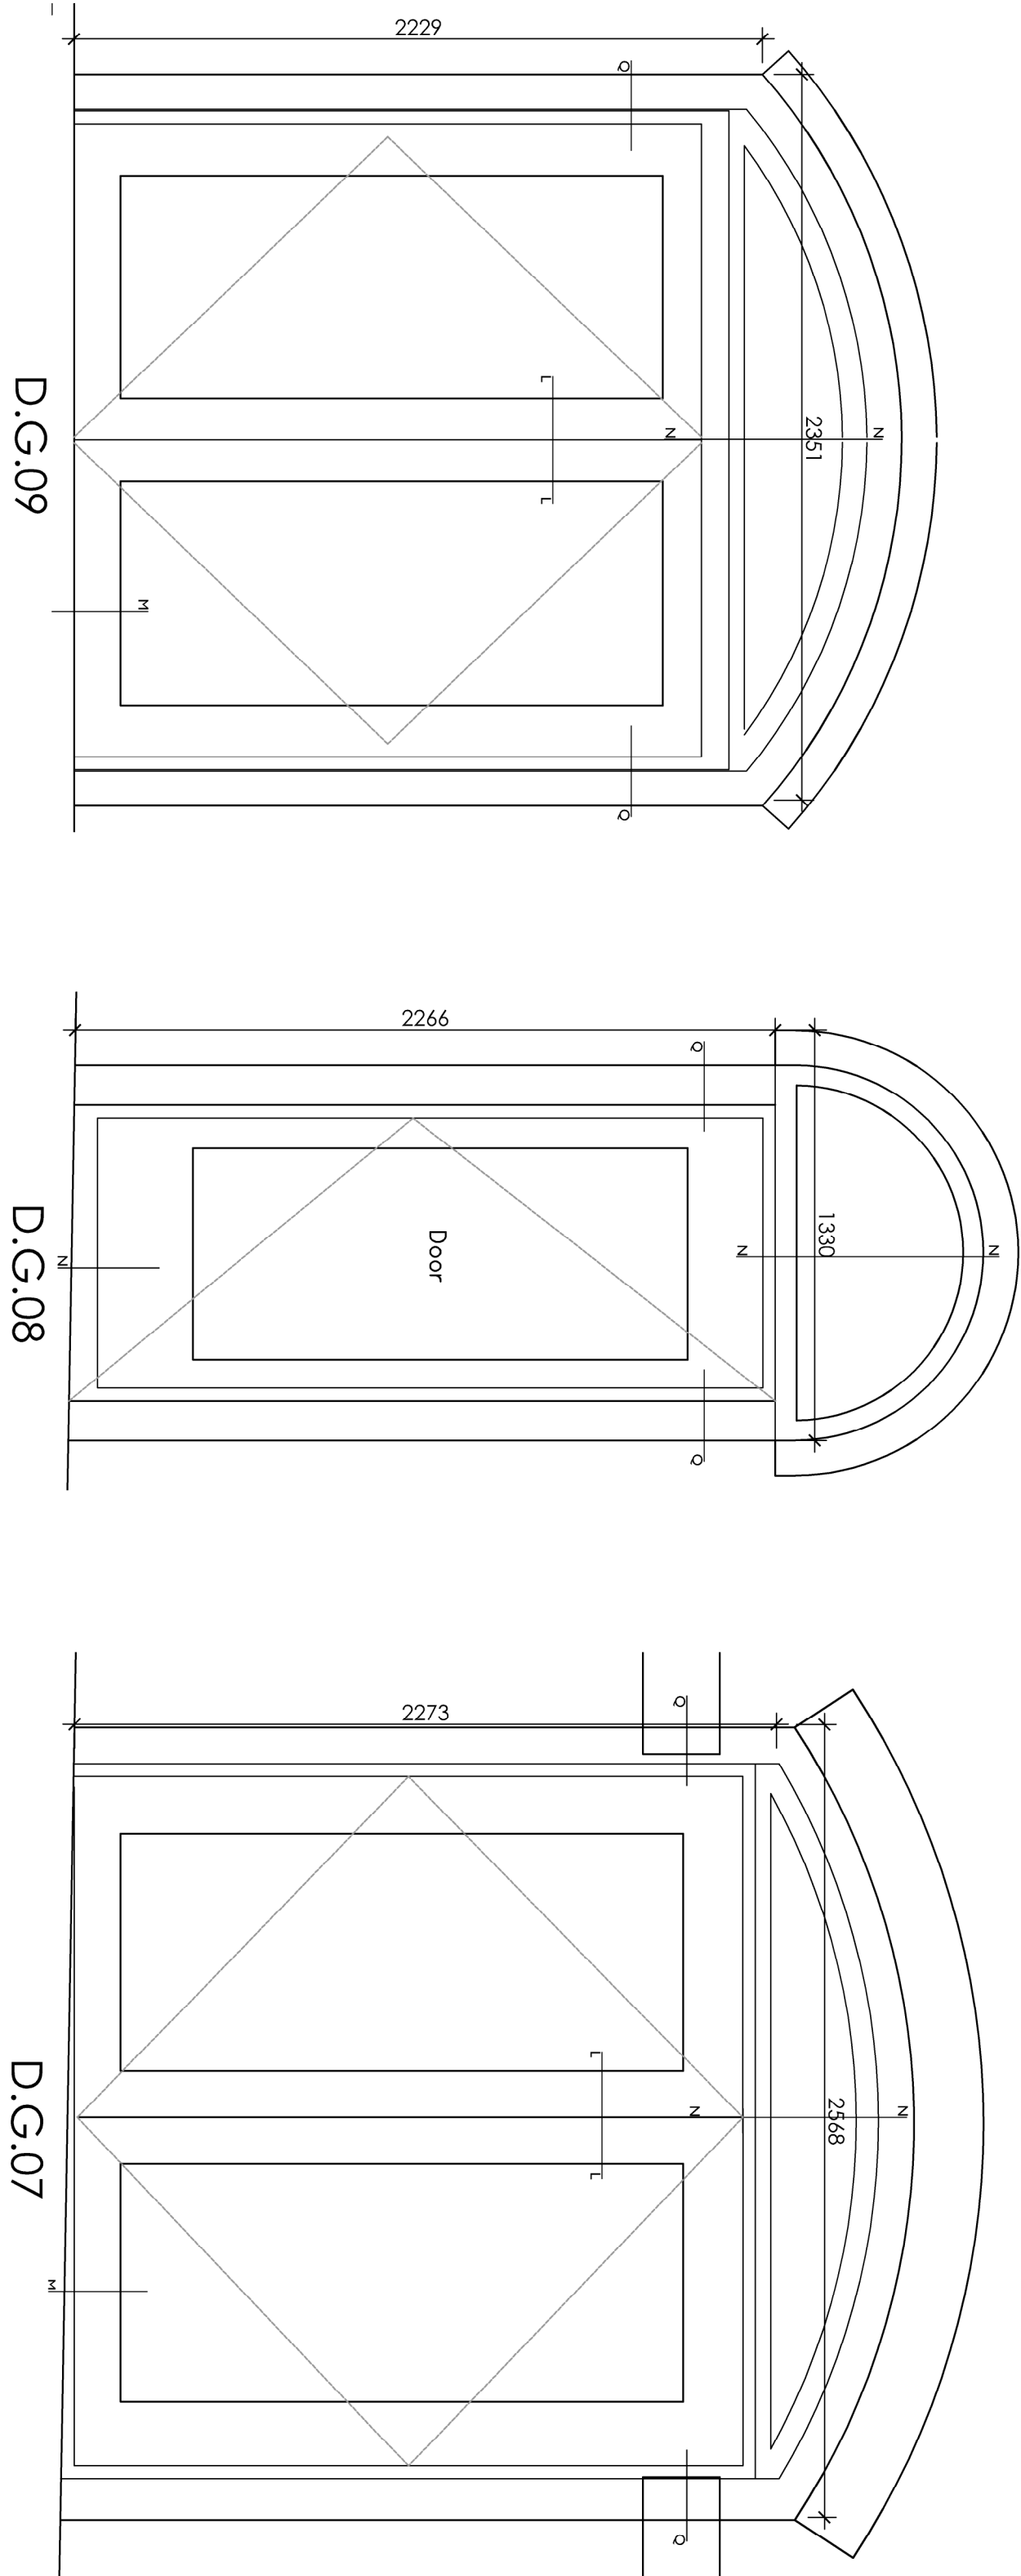

- Frame: Hardwood Timber, glazed doors
- Glazing: Double glazed units
- Setback: Doors to be set back a minimum of 50mm from external wall face
- External finish: Painted heritage green

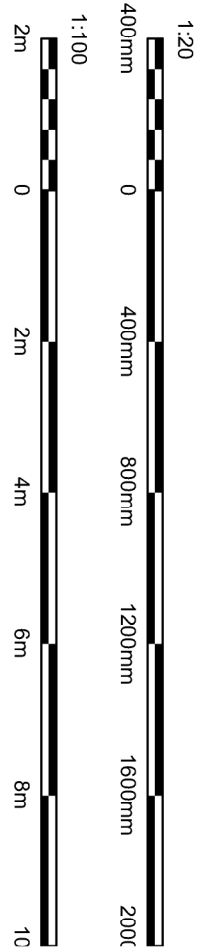

Hewitt&Carr Architects

A. Debenhams House 117-119 Leek Road | Cheddale | ST10 1JE
T. 01539 754589
E. enquiries@hccarchitects.co.uk
W. www.hccarchitects.co.uk

Client
HG PA & R J Whitehurst

Project
Proposed Barn Conversion
Parkfields Farm, Cherry Lane,
Cheddale, Staffs.

Title
Window and door details
Elevation 2

Date
PLANNING
November 2025

Scale @A1 As Shown

Project No.
00987 AC(0)02

Rev A

Door and window elevations scale 1:20