




Door and window details scale 1:2

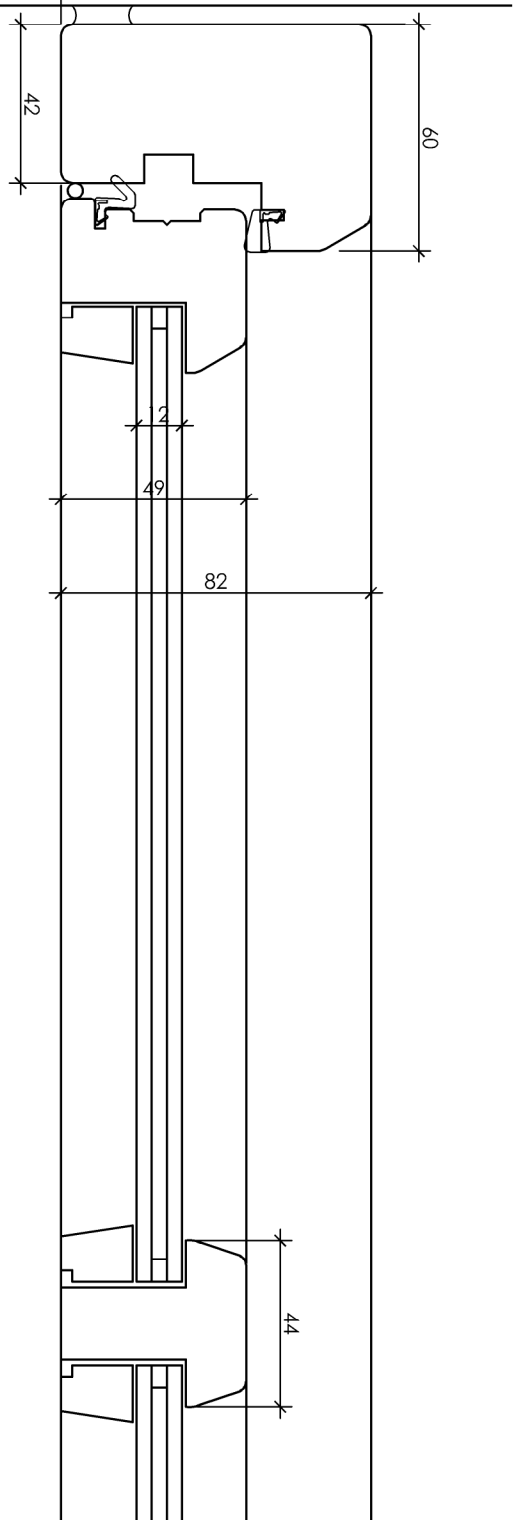


Detail 'A'

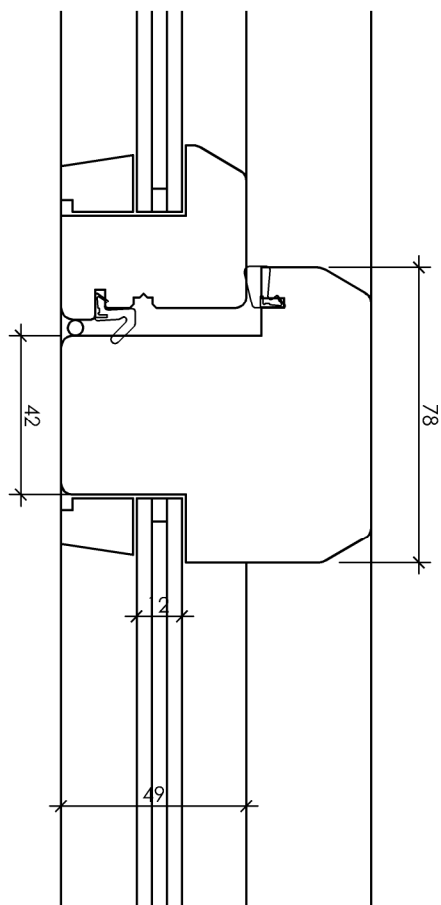


Detail 'B'

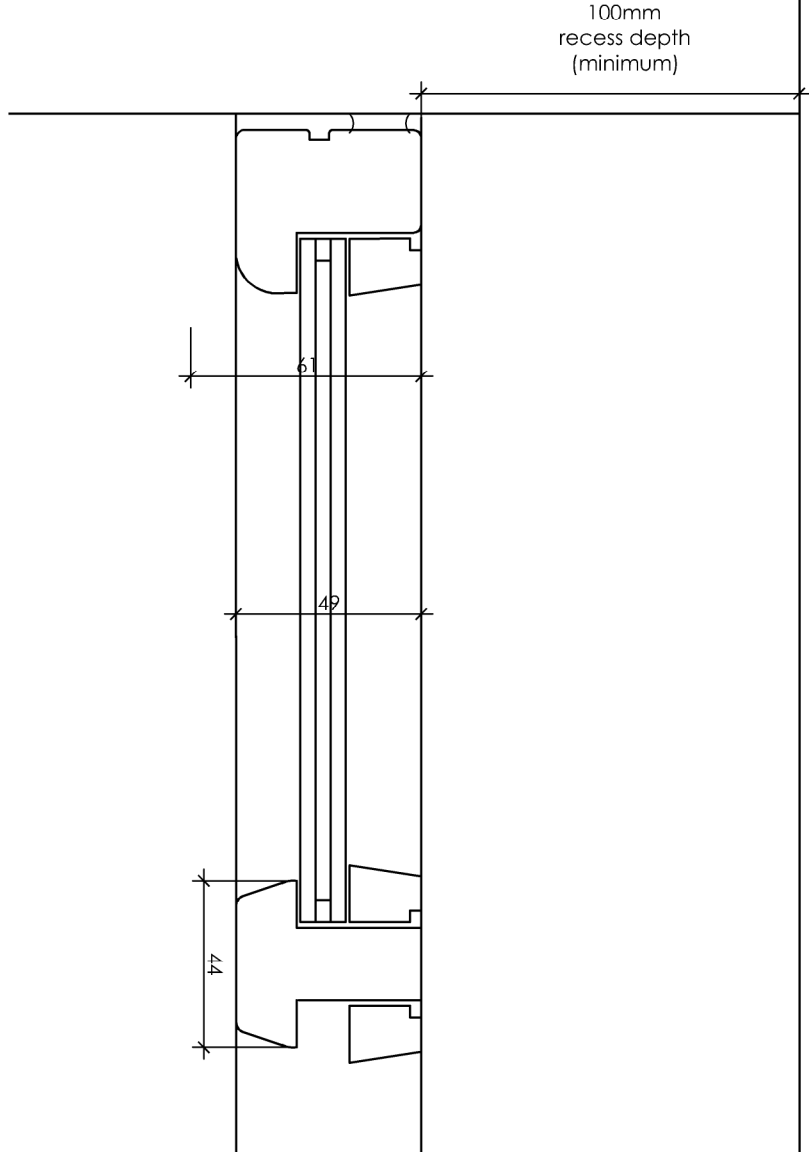


Detail 'C'

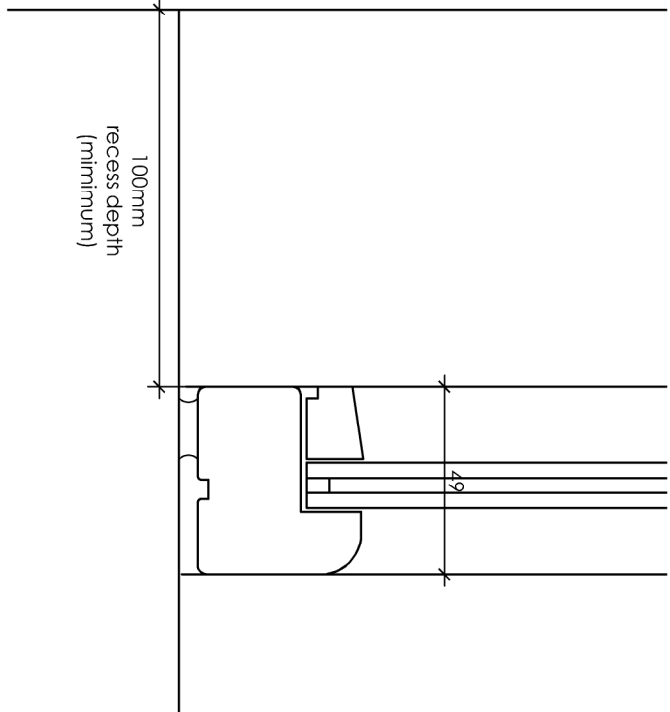


Detail 'D'

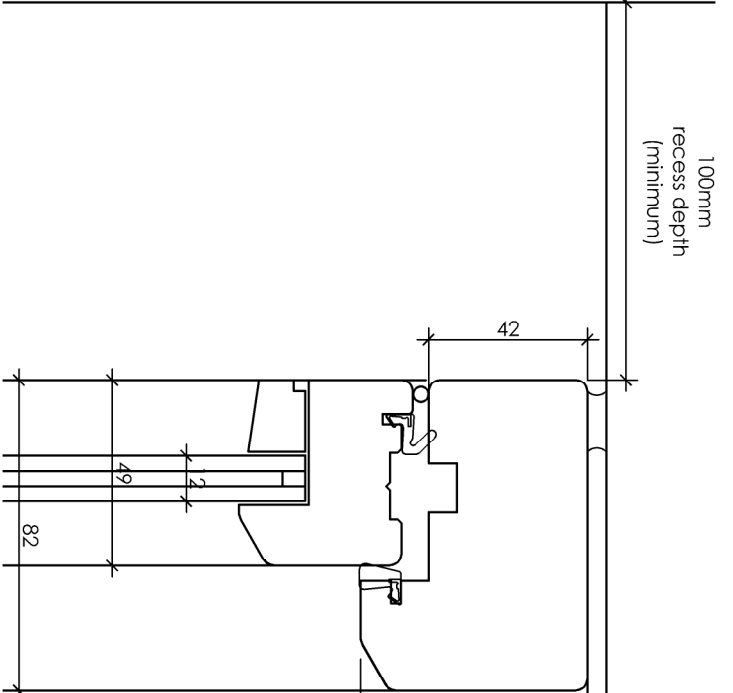


Detail 'E'

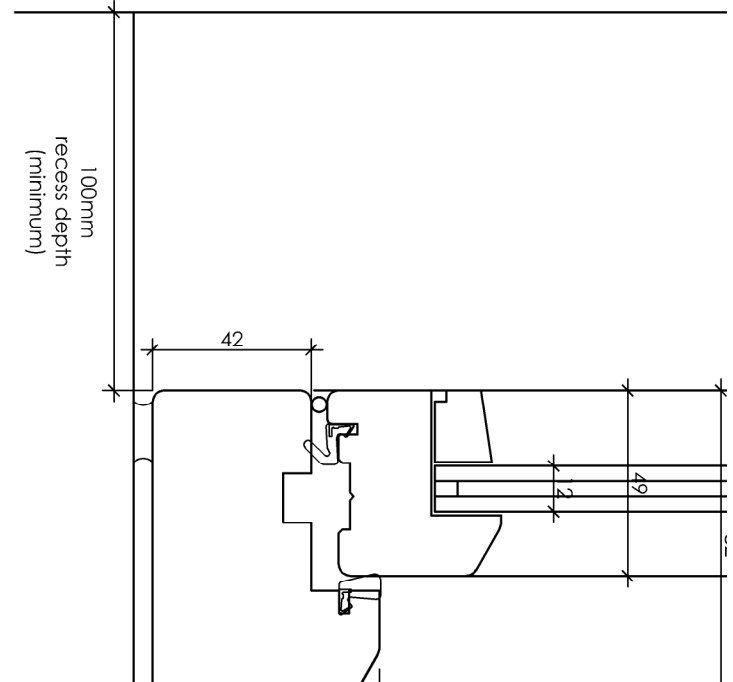


Detail 'F'

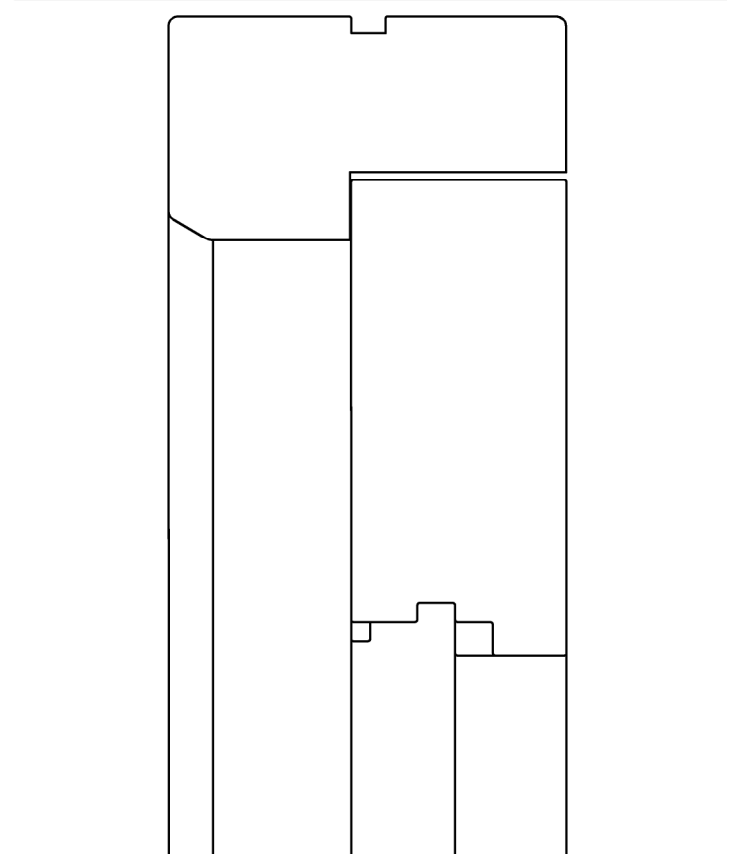


Detail 'G'

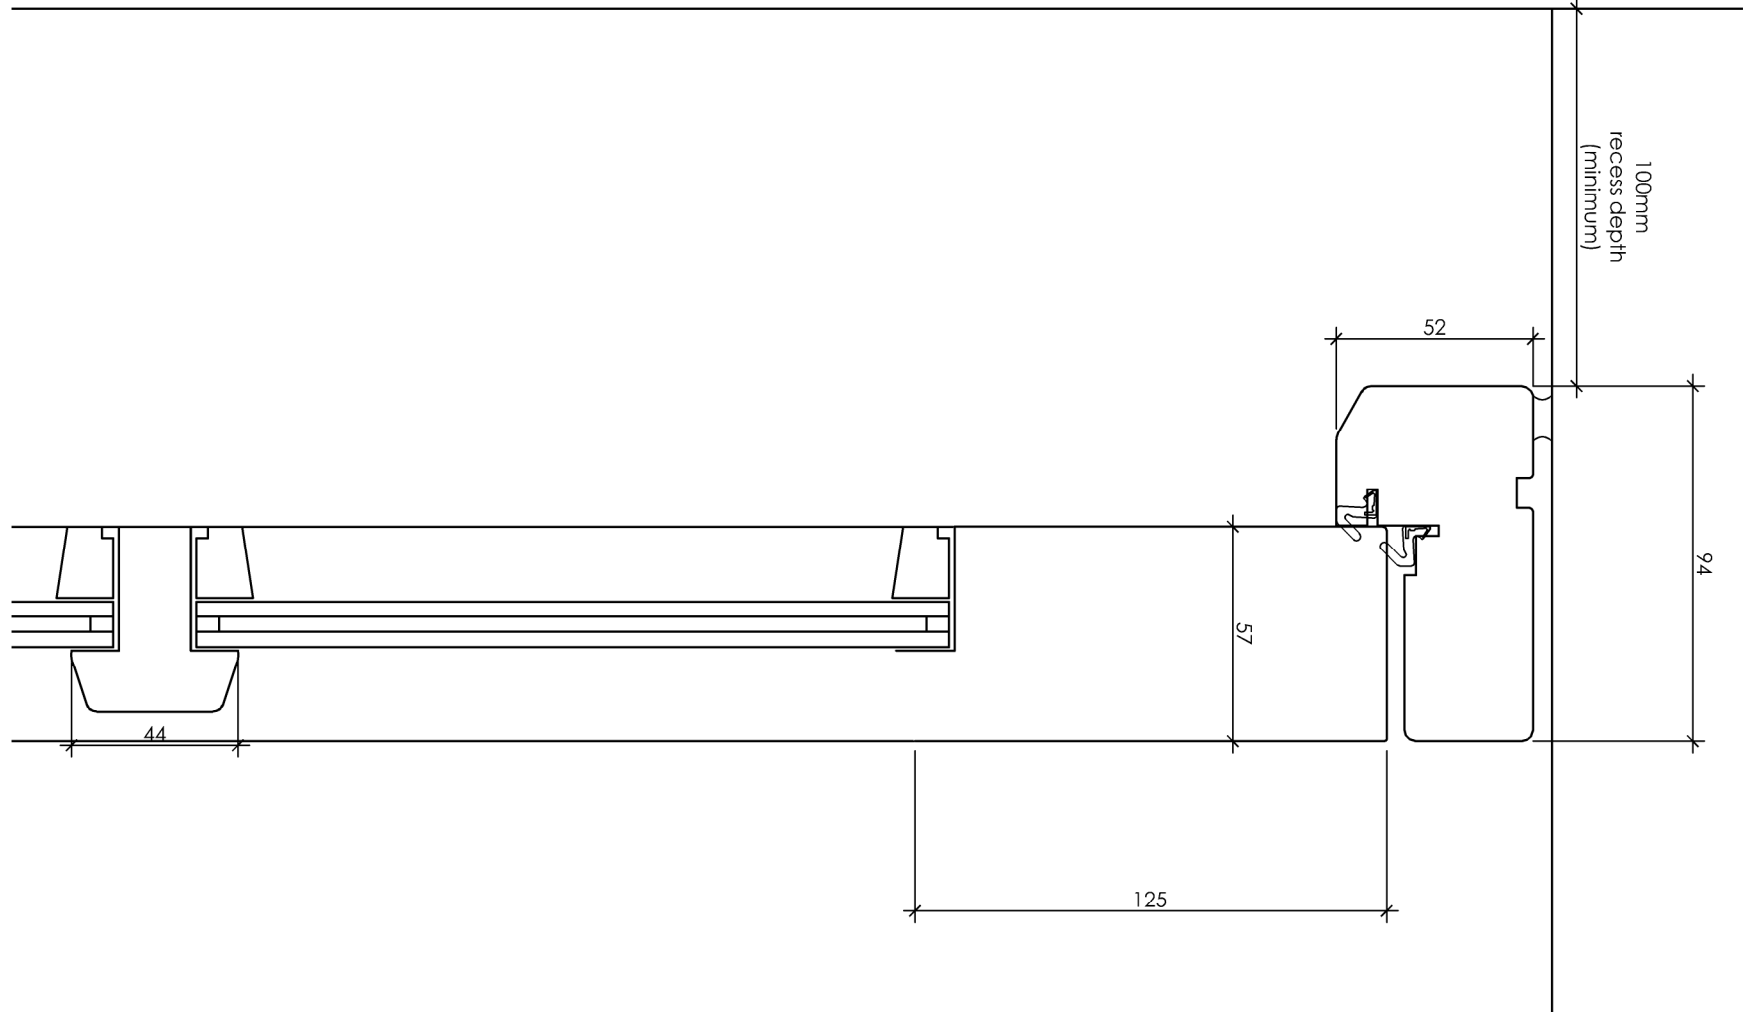


Detail 'H'

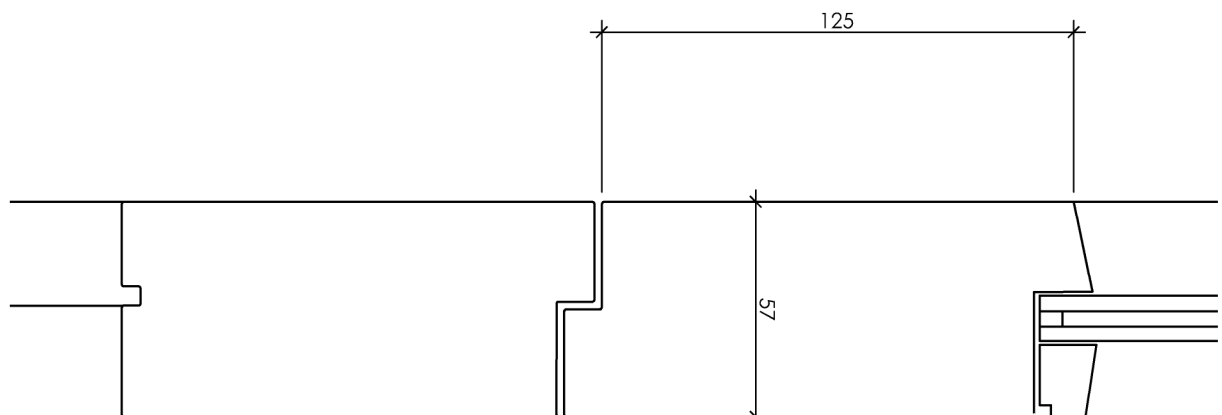


Detail 'I'

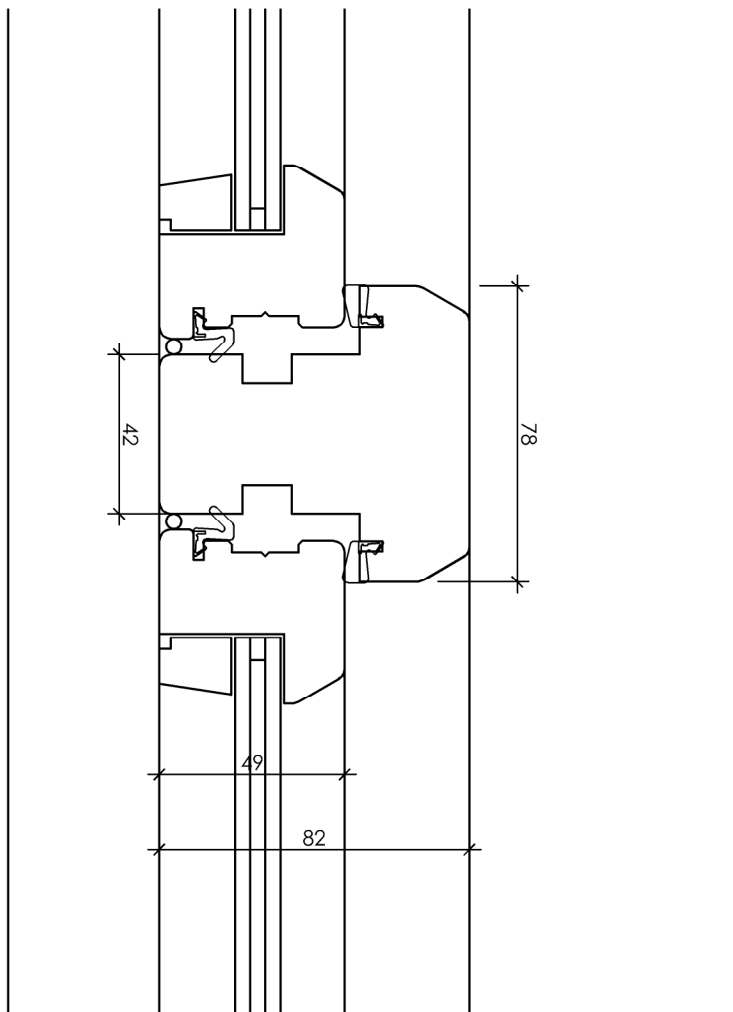


Detail 'J'

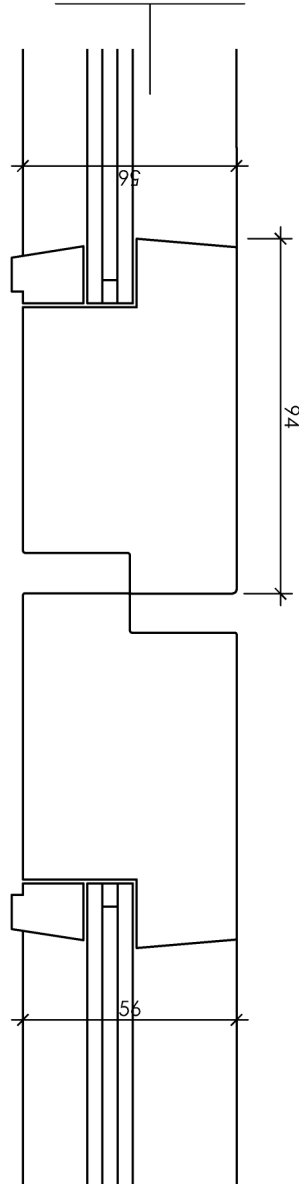


Detail 'K'

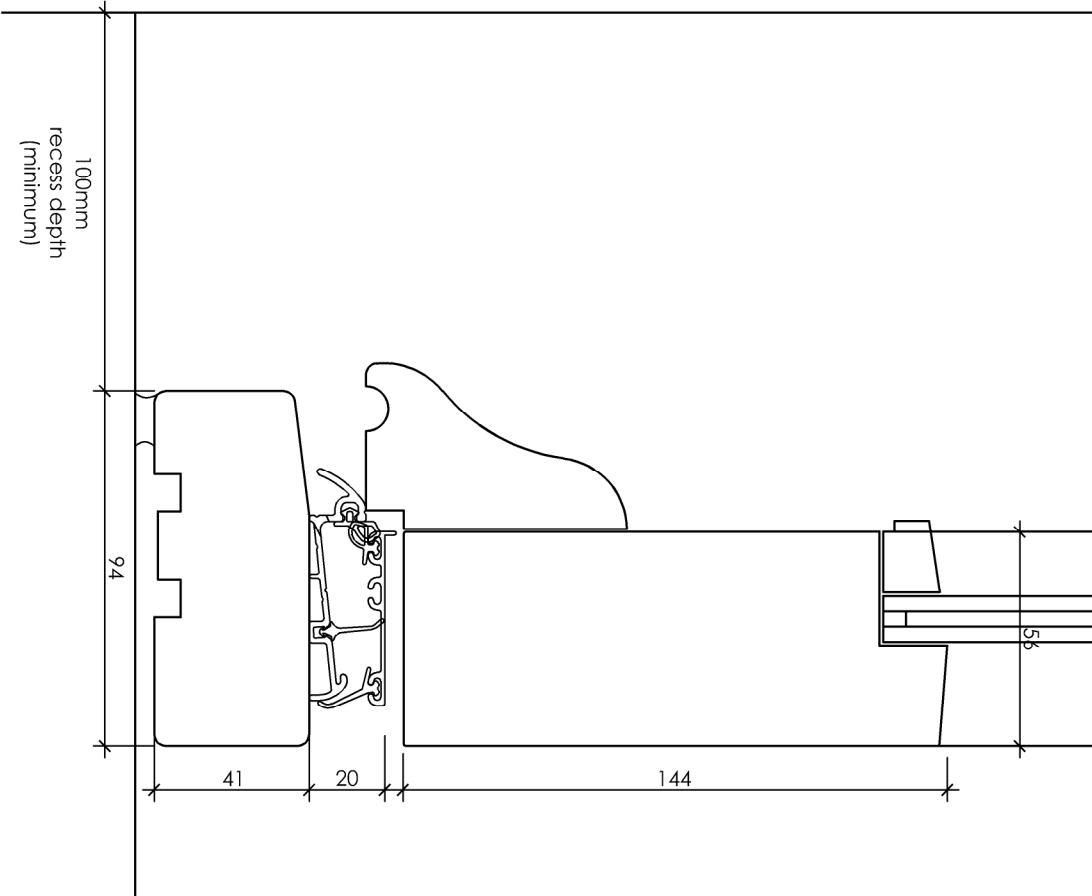


Detail 'L'

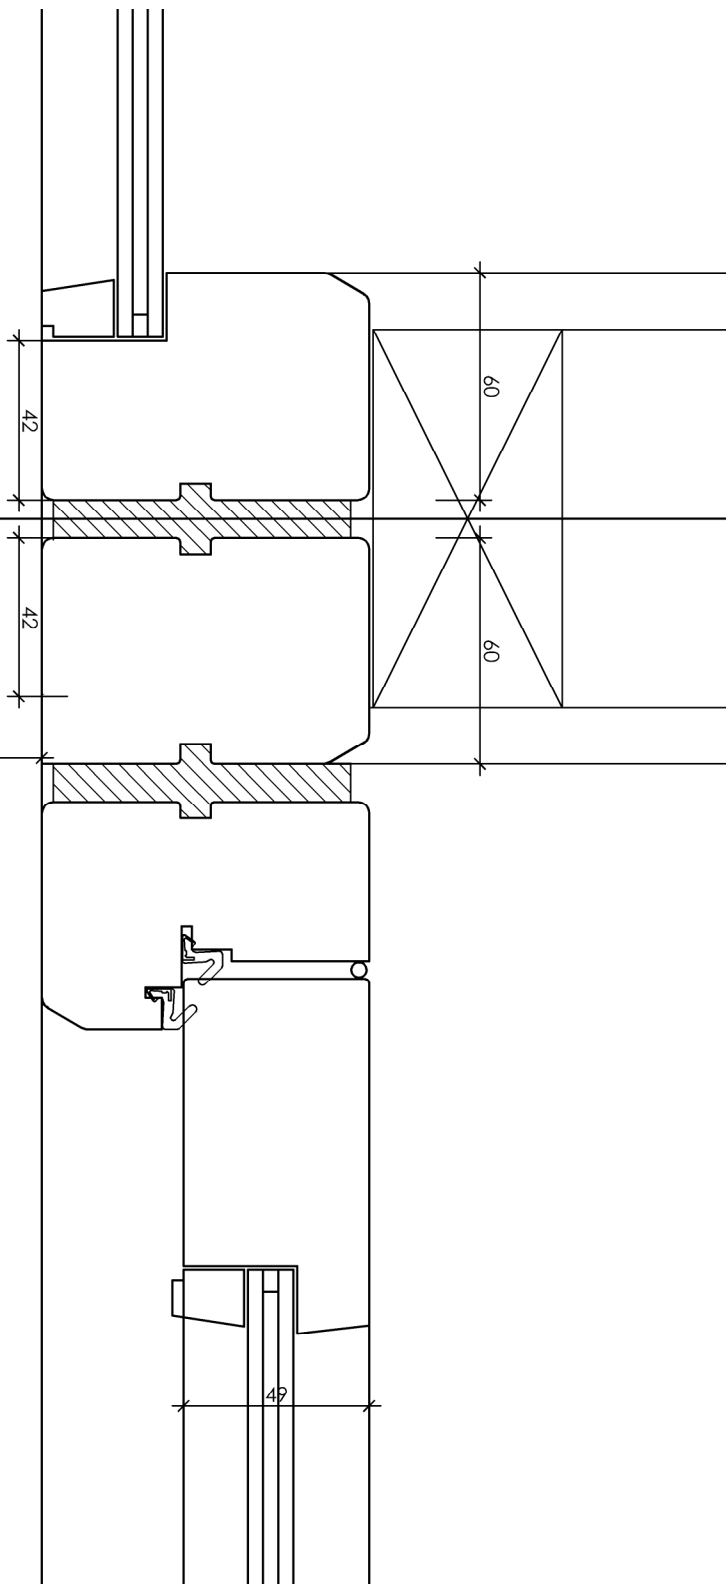


Detail 'M'

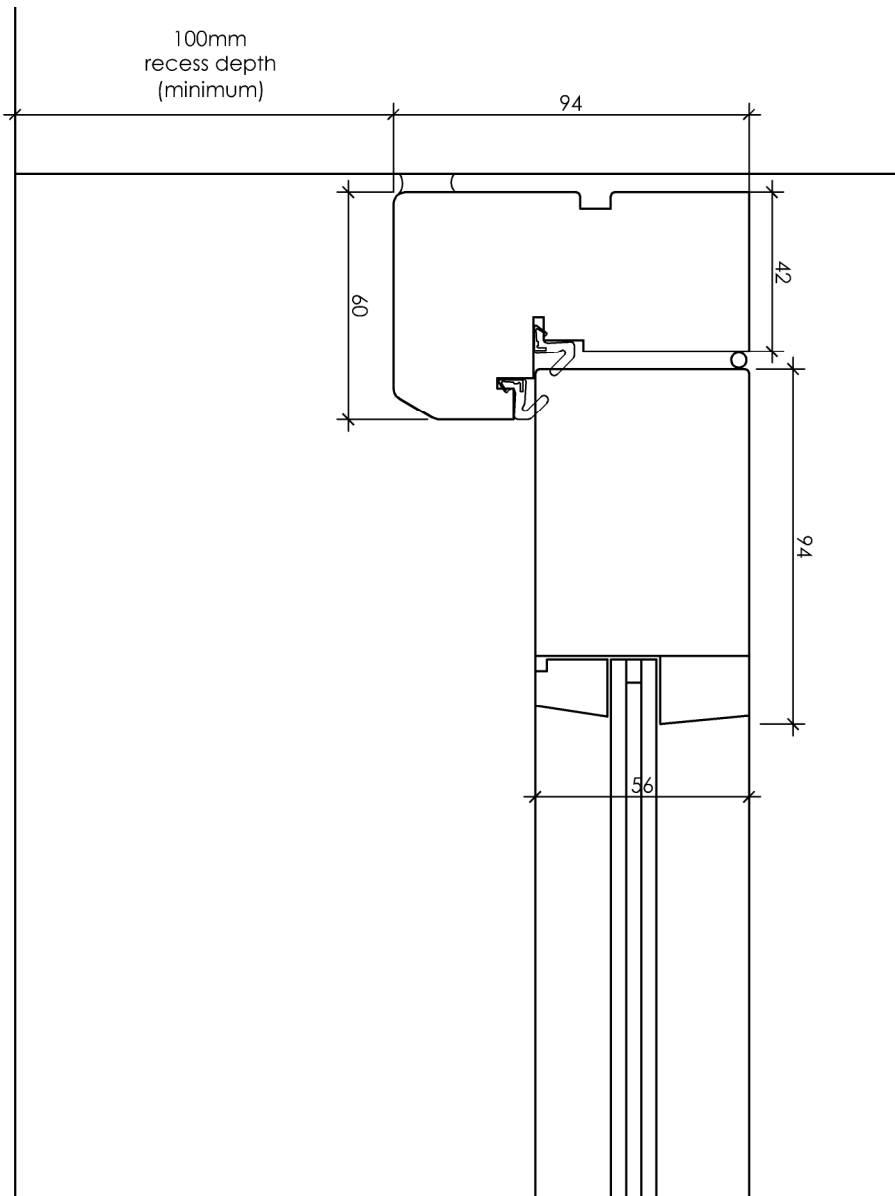


Detail 'N'

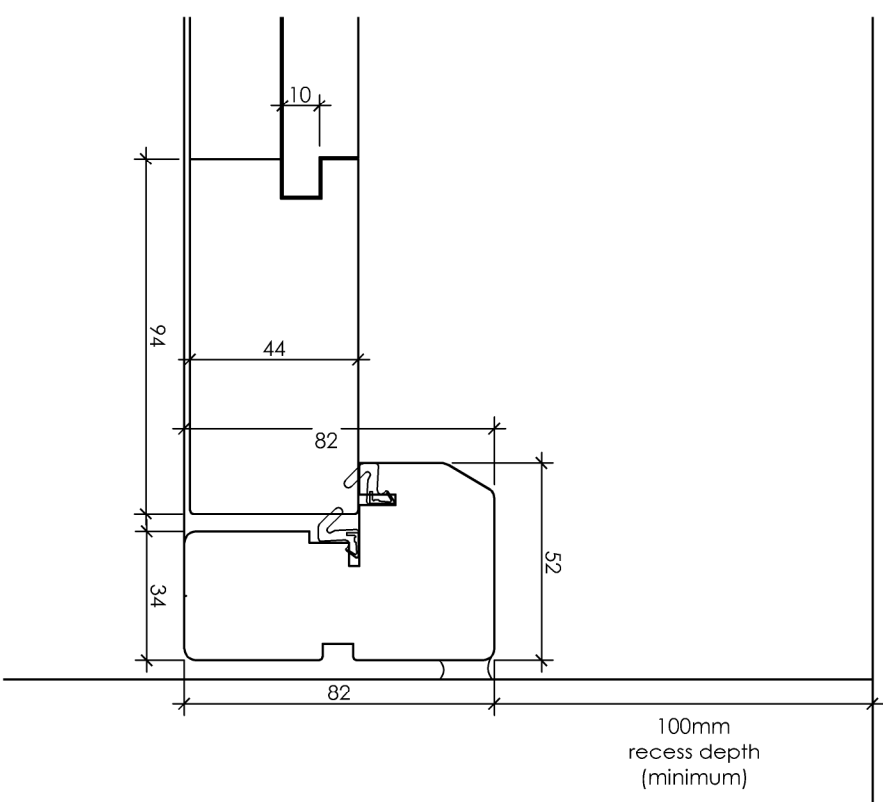

Detail 'O'

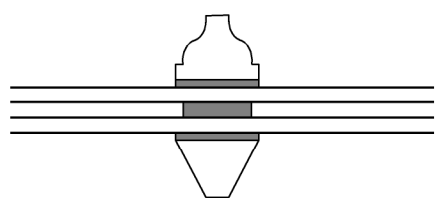

Detail 'P'

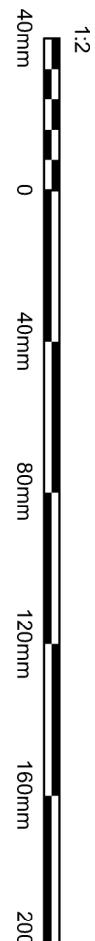

Hewitt&Carr Architects
A. Design House 117-19 Leek Road | Cheddale ST10 1JE
T. 01539 754889
E. enquiries@hccarchitects.co.uk
W. www.hccarchitects.co.uk

Client
HG PA & R J Whitehurst

Project
Proposed Barn Conversion
Parkfields Farm, Cherry Lane,
Cheddale, Staffs.

Title
Joinery details

Phase
PLANNING

Date
November 2025

Scale @A1 1:2

Project No.
00987 AC(0)05

Drawing No.

Rev
A