

Key:

- 1. Solar Panels
- 2. 150mm external insulation with cream render finish
- 3. Existing brickwork to be retained and repointed
- 4. New brickwork to match existing
- 5. Vertical Timber Cladding
- 6. Stone Brickwork

Building Volume Key:





A- 1730.64m3
B- 666.09m3

Total Proposed Volume - 2396.73m3

Total Existing Volume - 2239.15 m3

157.58m3 difference

7% Increase in volume

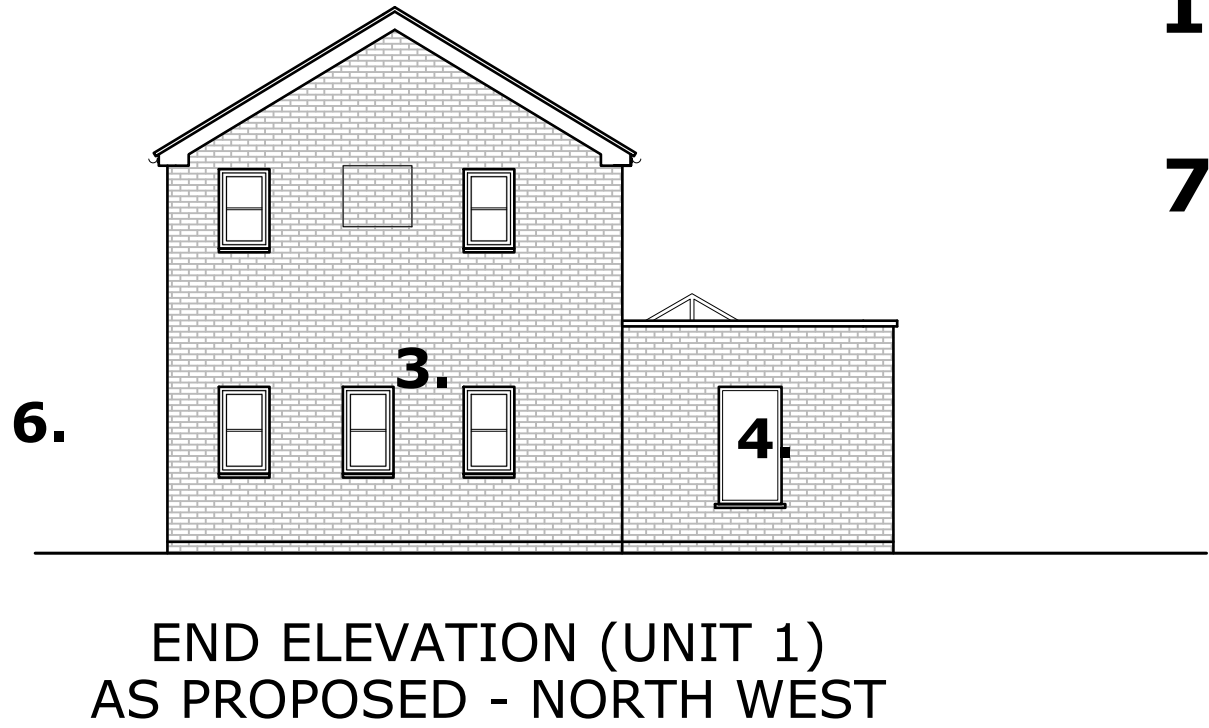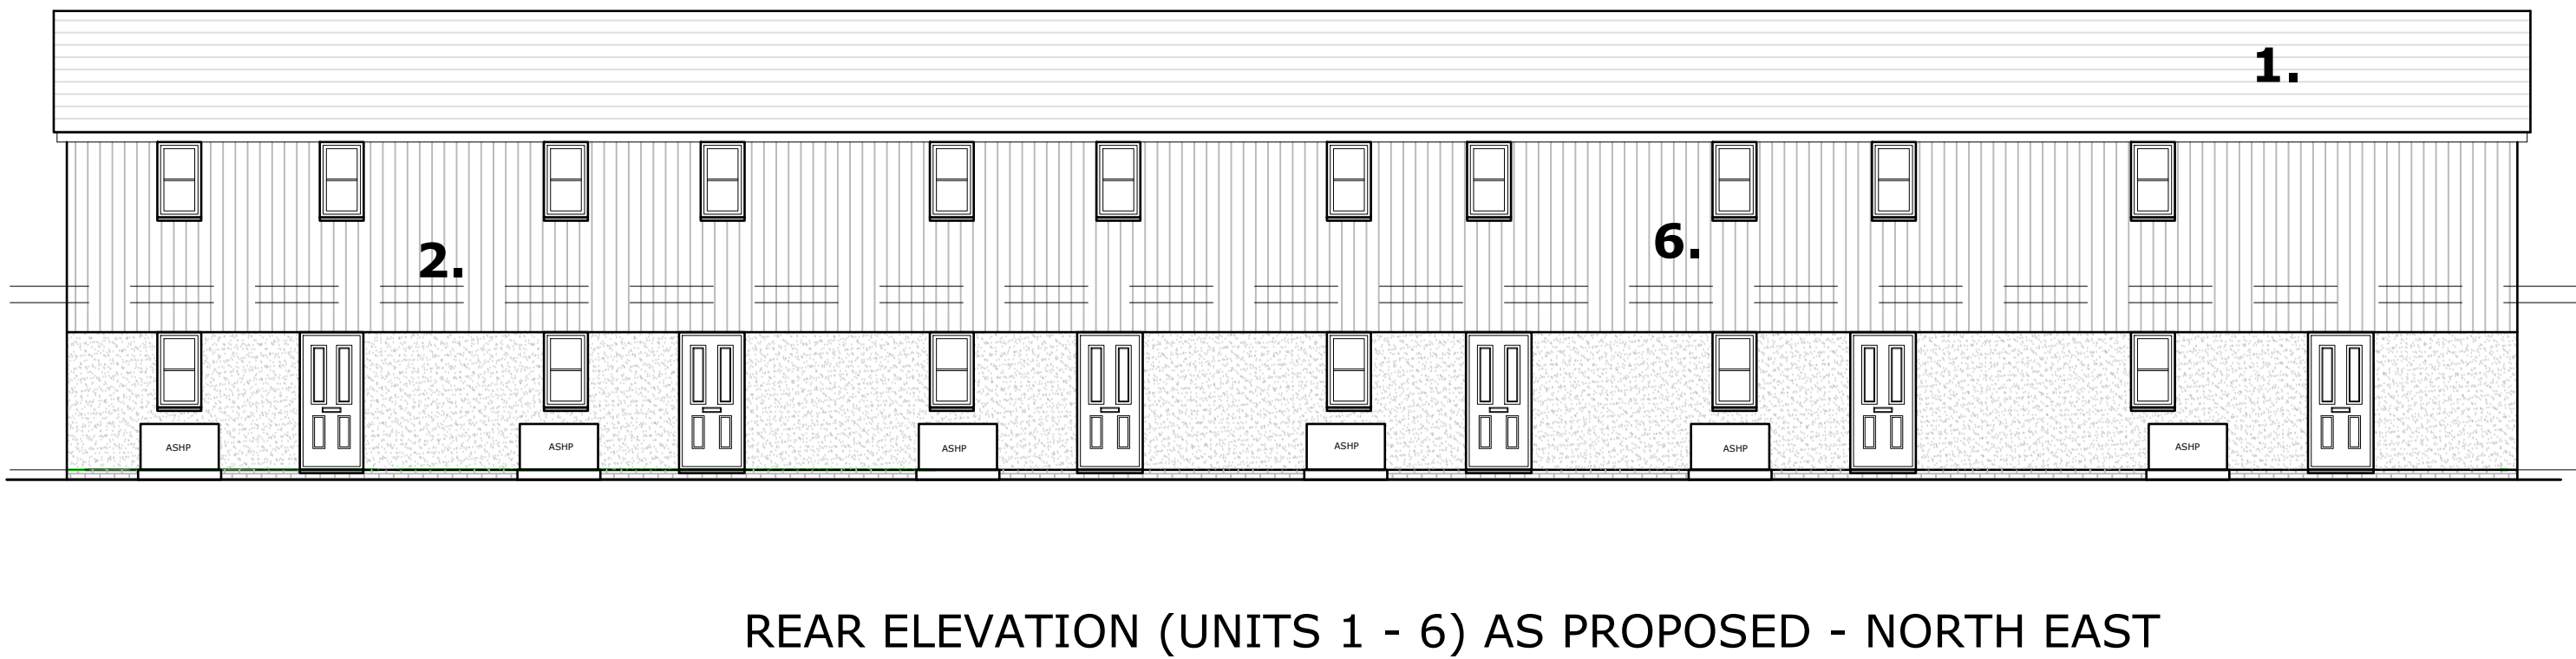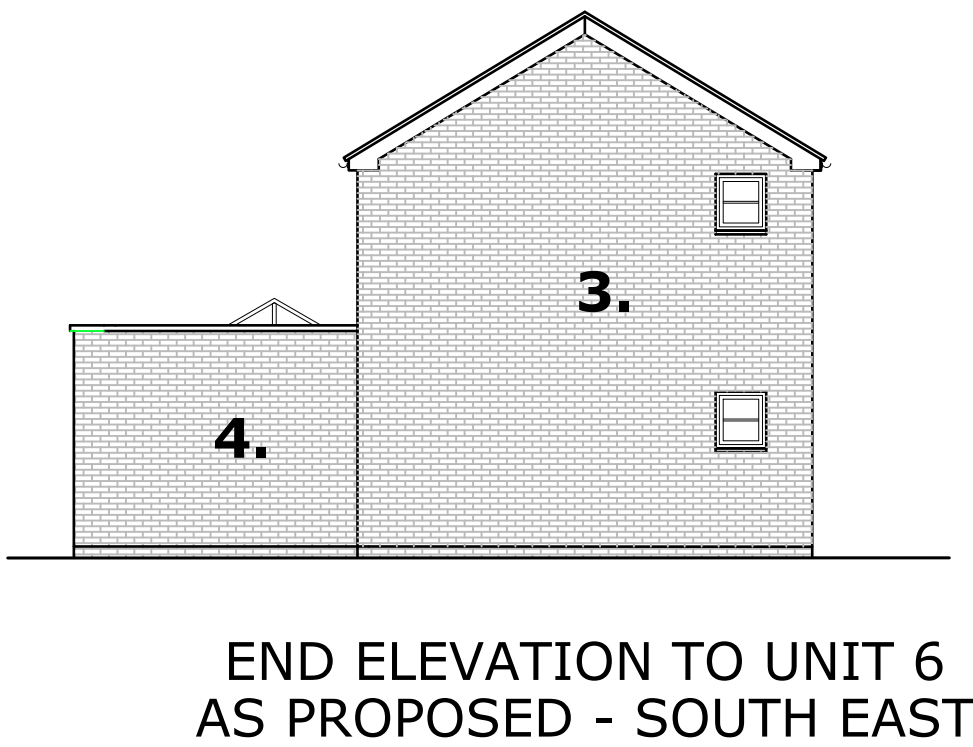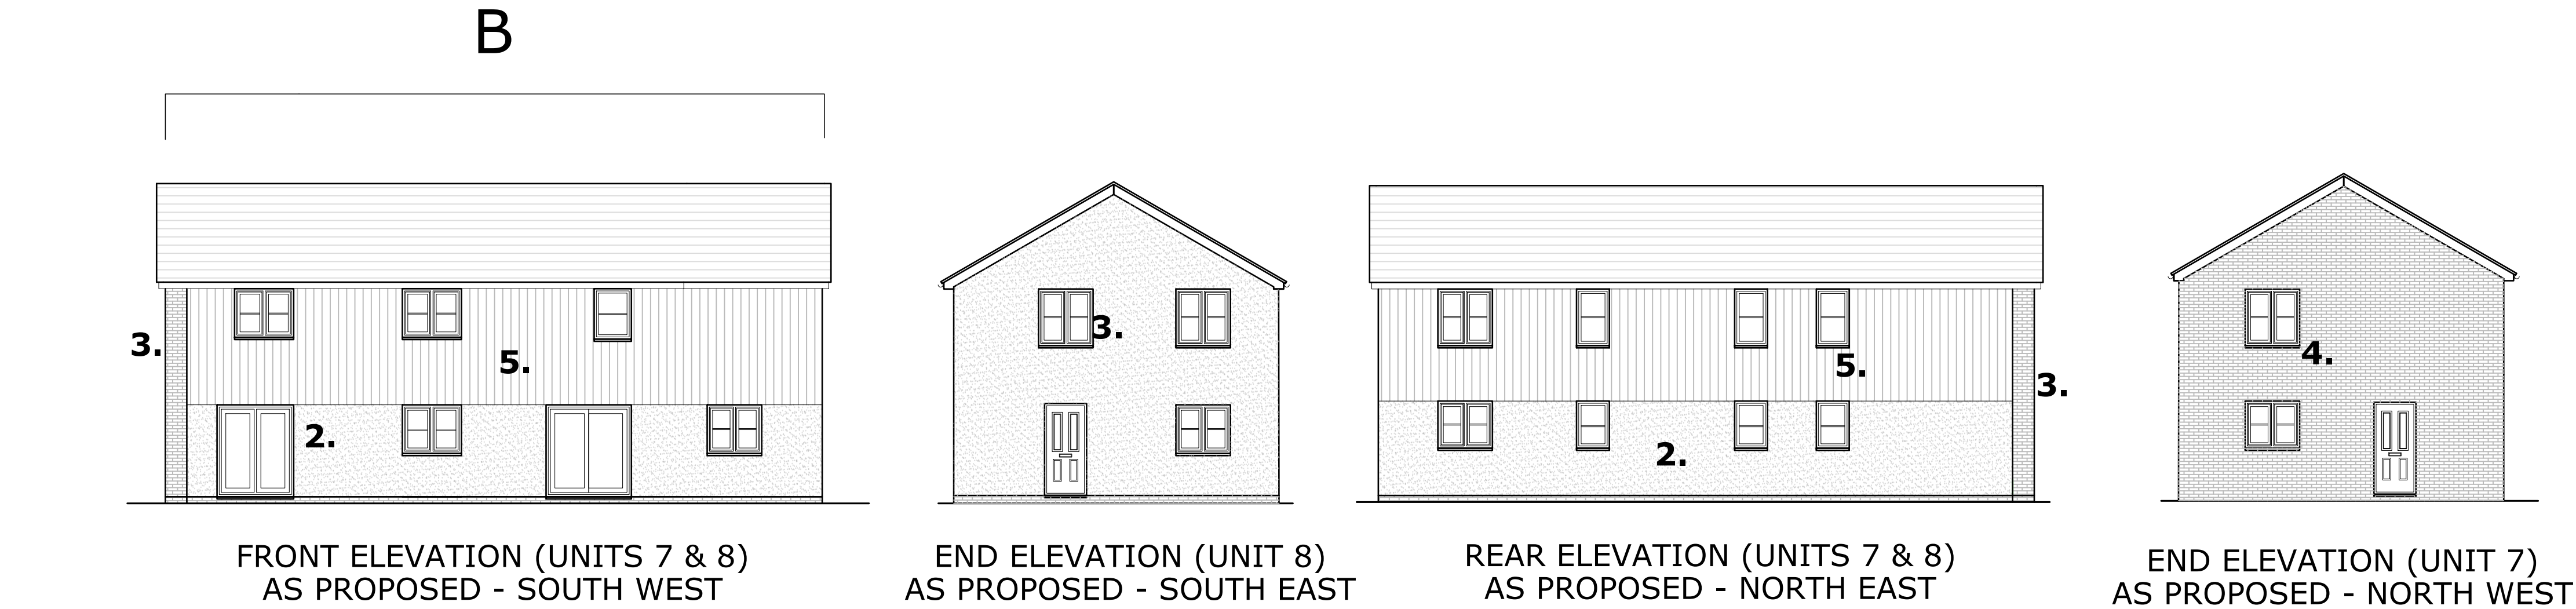

REV D	Amendments following Measured Survey	08/05/26	AC
REV C	Amendments following Construction	13/04/26	AC
REV B	Amendments following Planning Officer Comments	23/12/24	BW
REV A	Amendments following Planning Officer Comments	19/12/24	BW

PlanningDesign
PLANNING | ARCHITECTURE | HERITAGE

Second Floor, Suite 3
Woburn House
Vernon Gate
Derby
DE1 1UL

Tel: 01332 341 371
E-mail: info@planningdesign.co.uk
www.planningdesign.co.uk

CLIENT:
Mr Titterton

STATUS:
PLANNING

PROJECT DESCRIPTION:
Conversion of former residential accommodation into flats at
Moorside Lodge, Moor Court, off Farley Road, Oakamoor,
Stoke-on-Trent, ST10 3BD

DRAWING TITLE:
Proposed Elevations

DRAWN BY:
Malcolm Sales & BW

CHECKED BY:
JC

SCALE:
1:100

PAPER:
A1

DATE:
19/12/2024

DRAWING REF:
4366- 008

© All information copyright planning design practice ltd. all rights reserved
DRAWINGS FOR ILLUSTRATION PURPOSES ONLY NOT INTENDED FOR CONSTRUCTION
No dimensions to be scaled from this drawing. All dimensions to be checked and confirmed
on site