

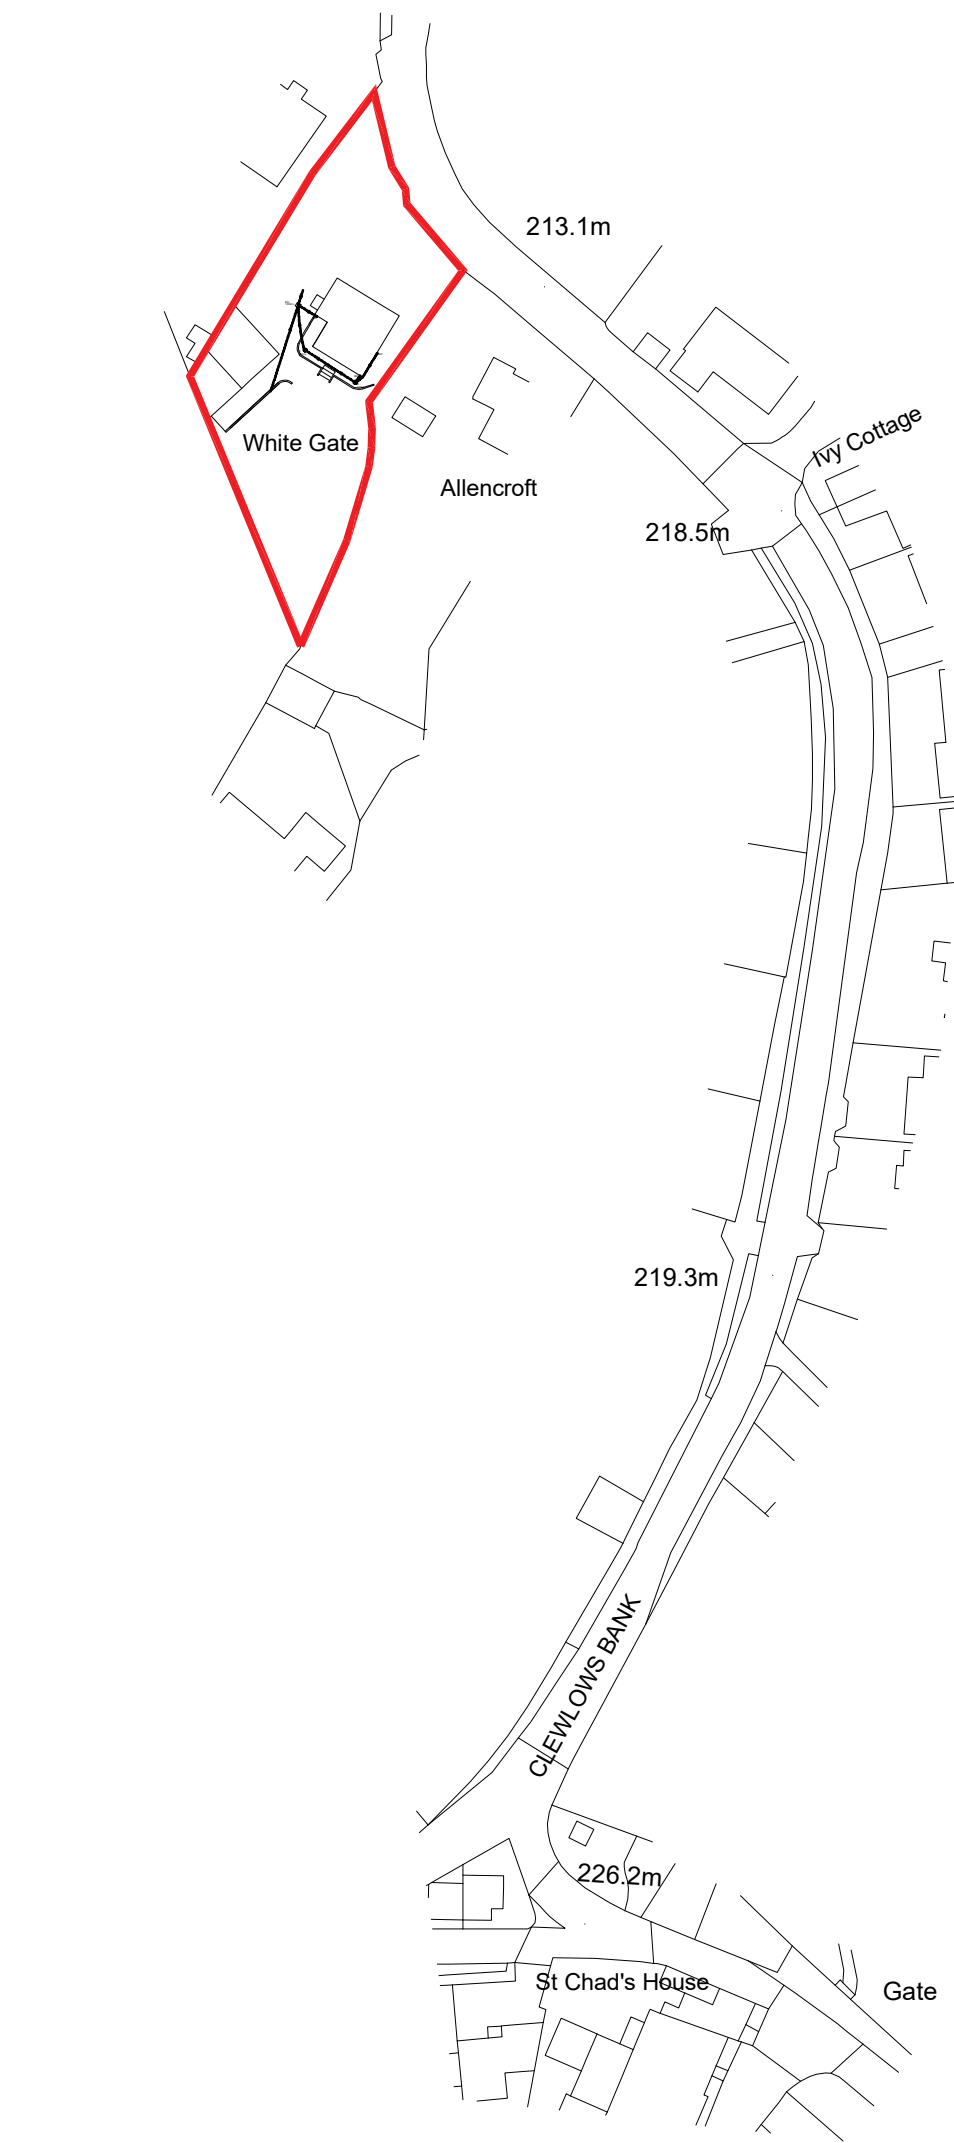


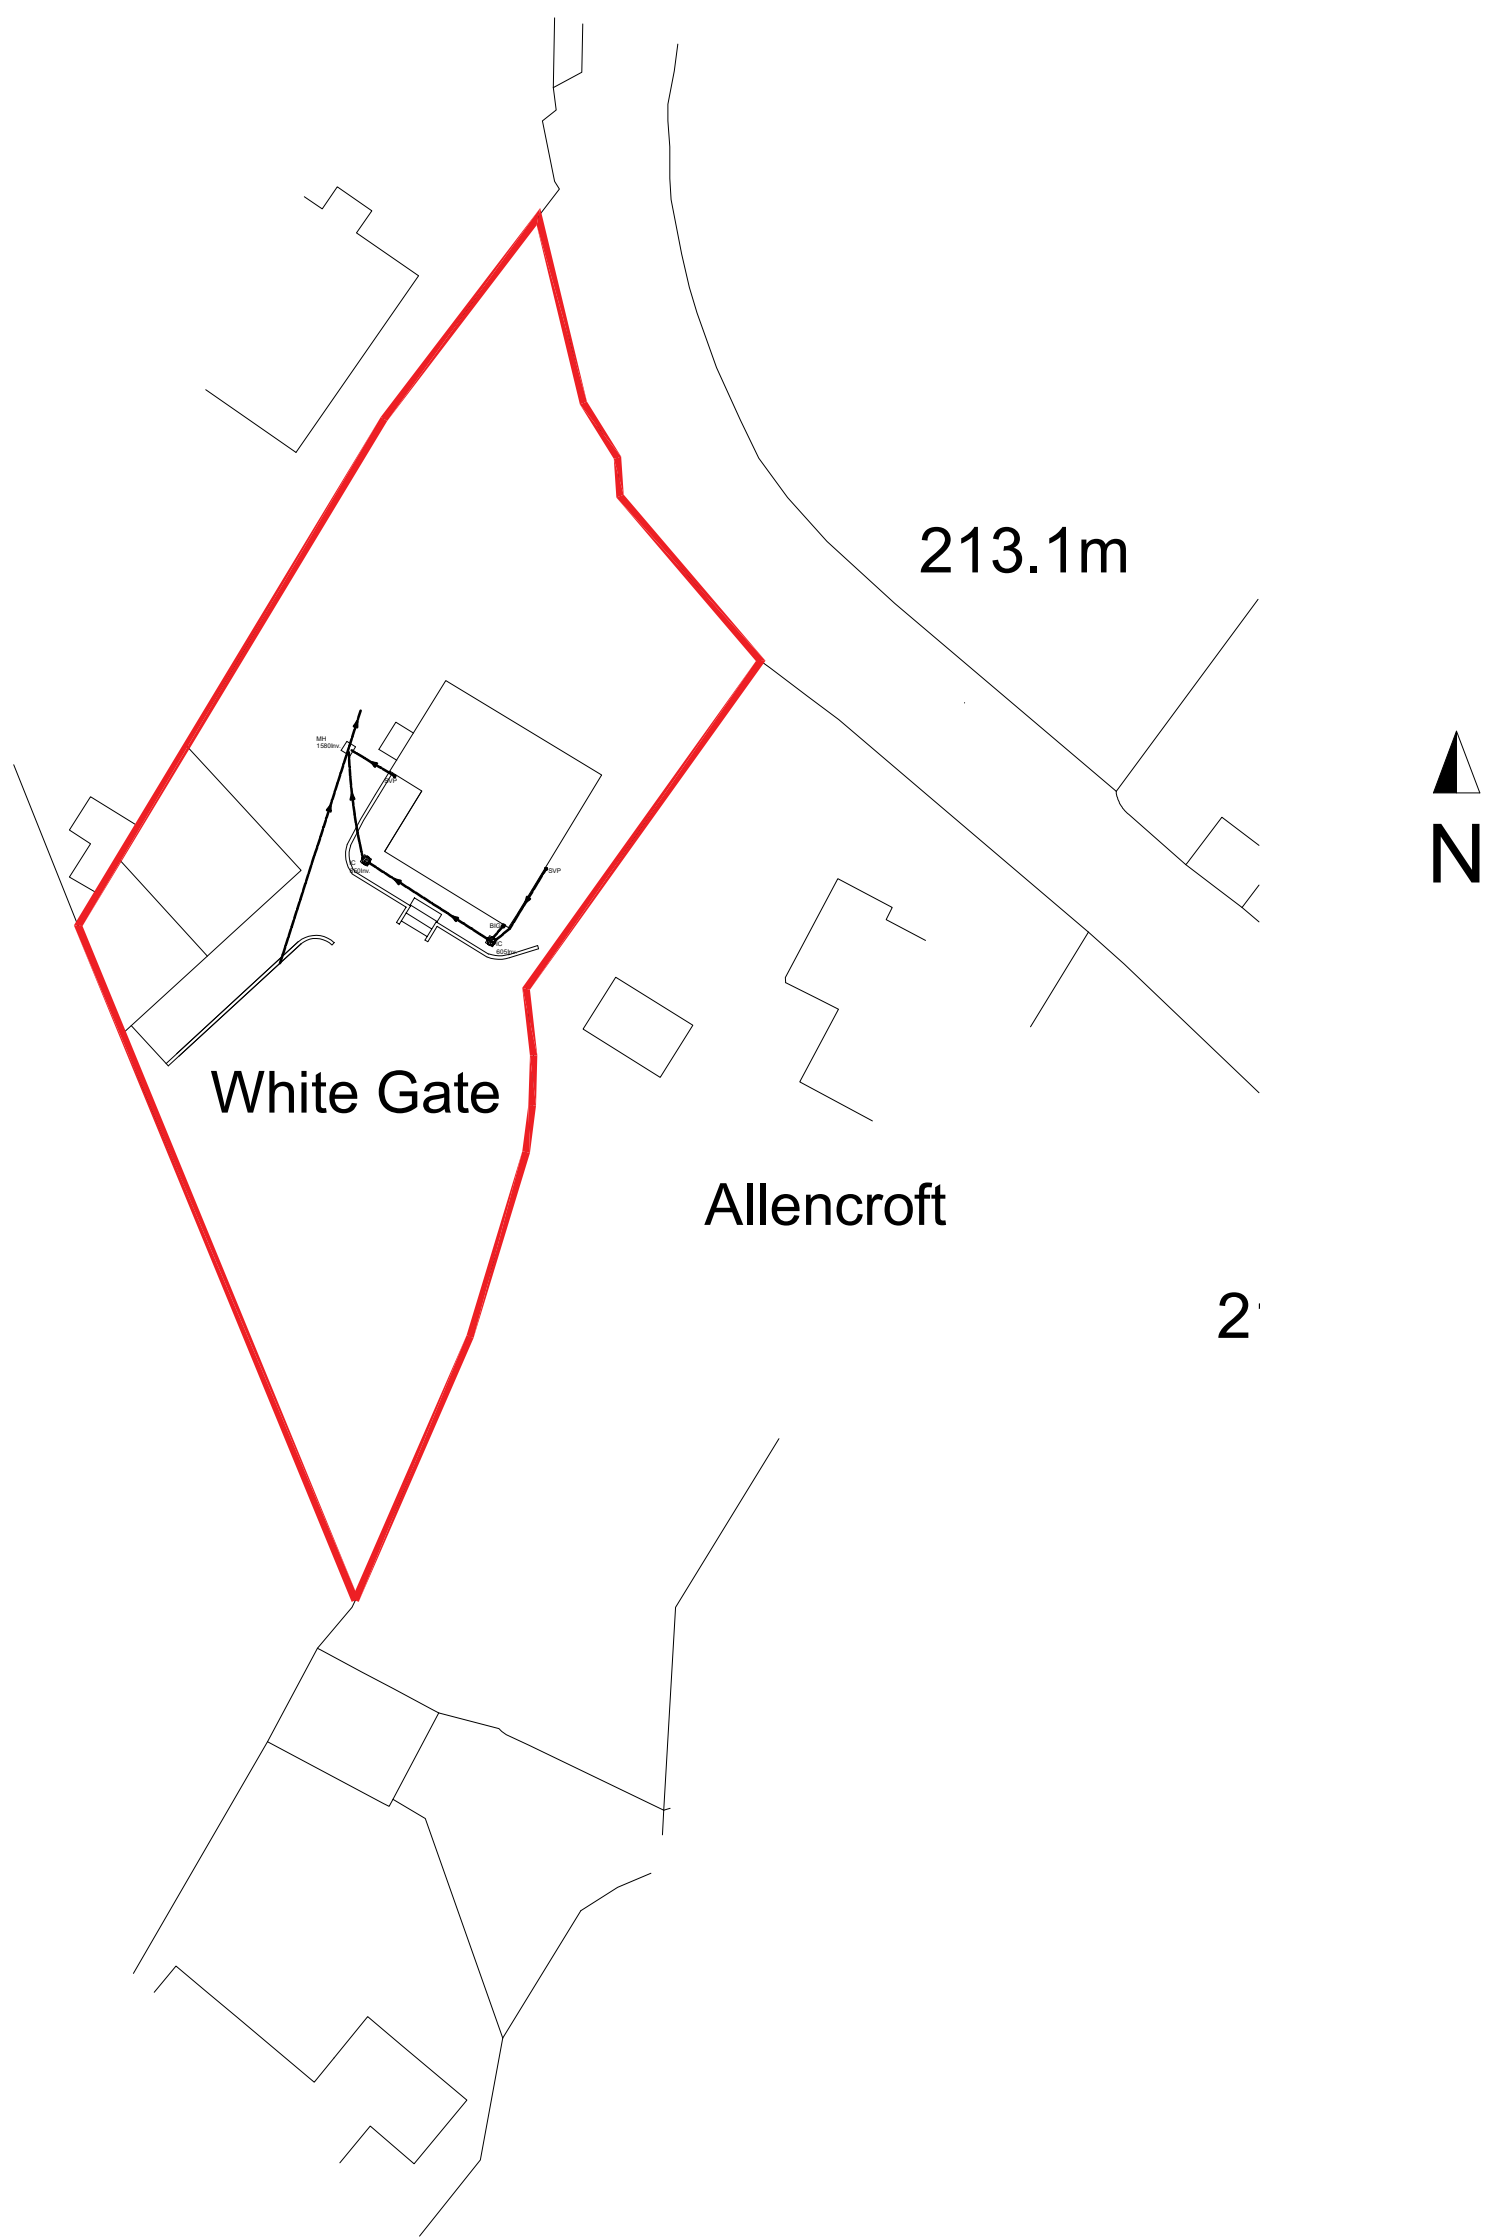

Ordnance Survey, (c) Crown Copyright 2026. All rights reserved. Licence number 100022432


Location Plan 1:1250

Scale Bar @ 1:1250

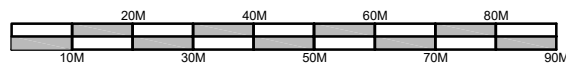

Block Plan 1:500

Scale Bar @ 1:500

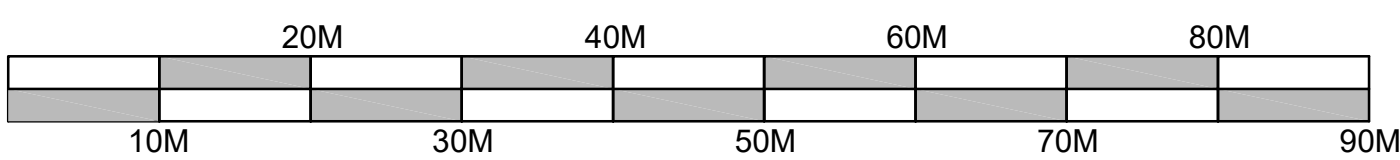

Townsend and Renaudon
3 Trentham Office Village
Stoke-on-Trent. ST4 8GH
Tel: 01782 659577
Email: enquiries@t-and-r.co.uk
Web: t-and-r-architectural.co.uk

Client:
Halliwell Homes

Project:
**White Gates,
Clewells Bank,
Bagnall. ST9 9LP**

REV	DATE	COMMENTS	BY

Location and Block Plan

Drawn By: ST	May 2026
Scale: 1:1250 1:500	Paper size: A1
P.13860 AL(0)05	Revision: