


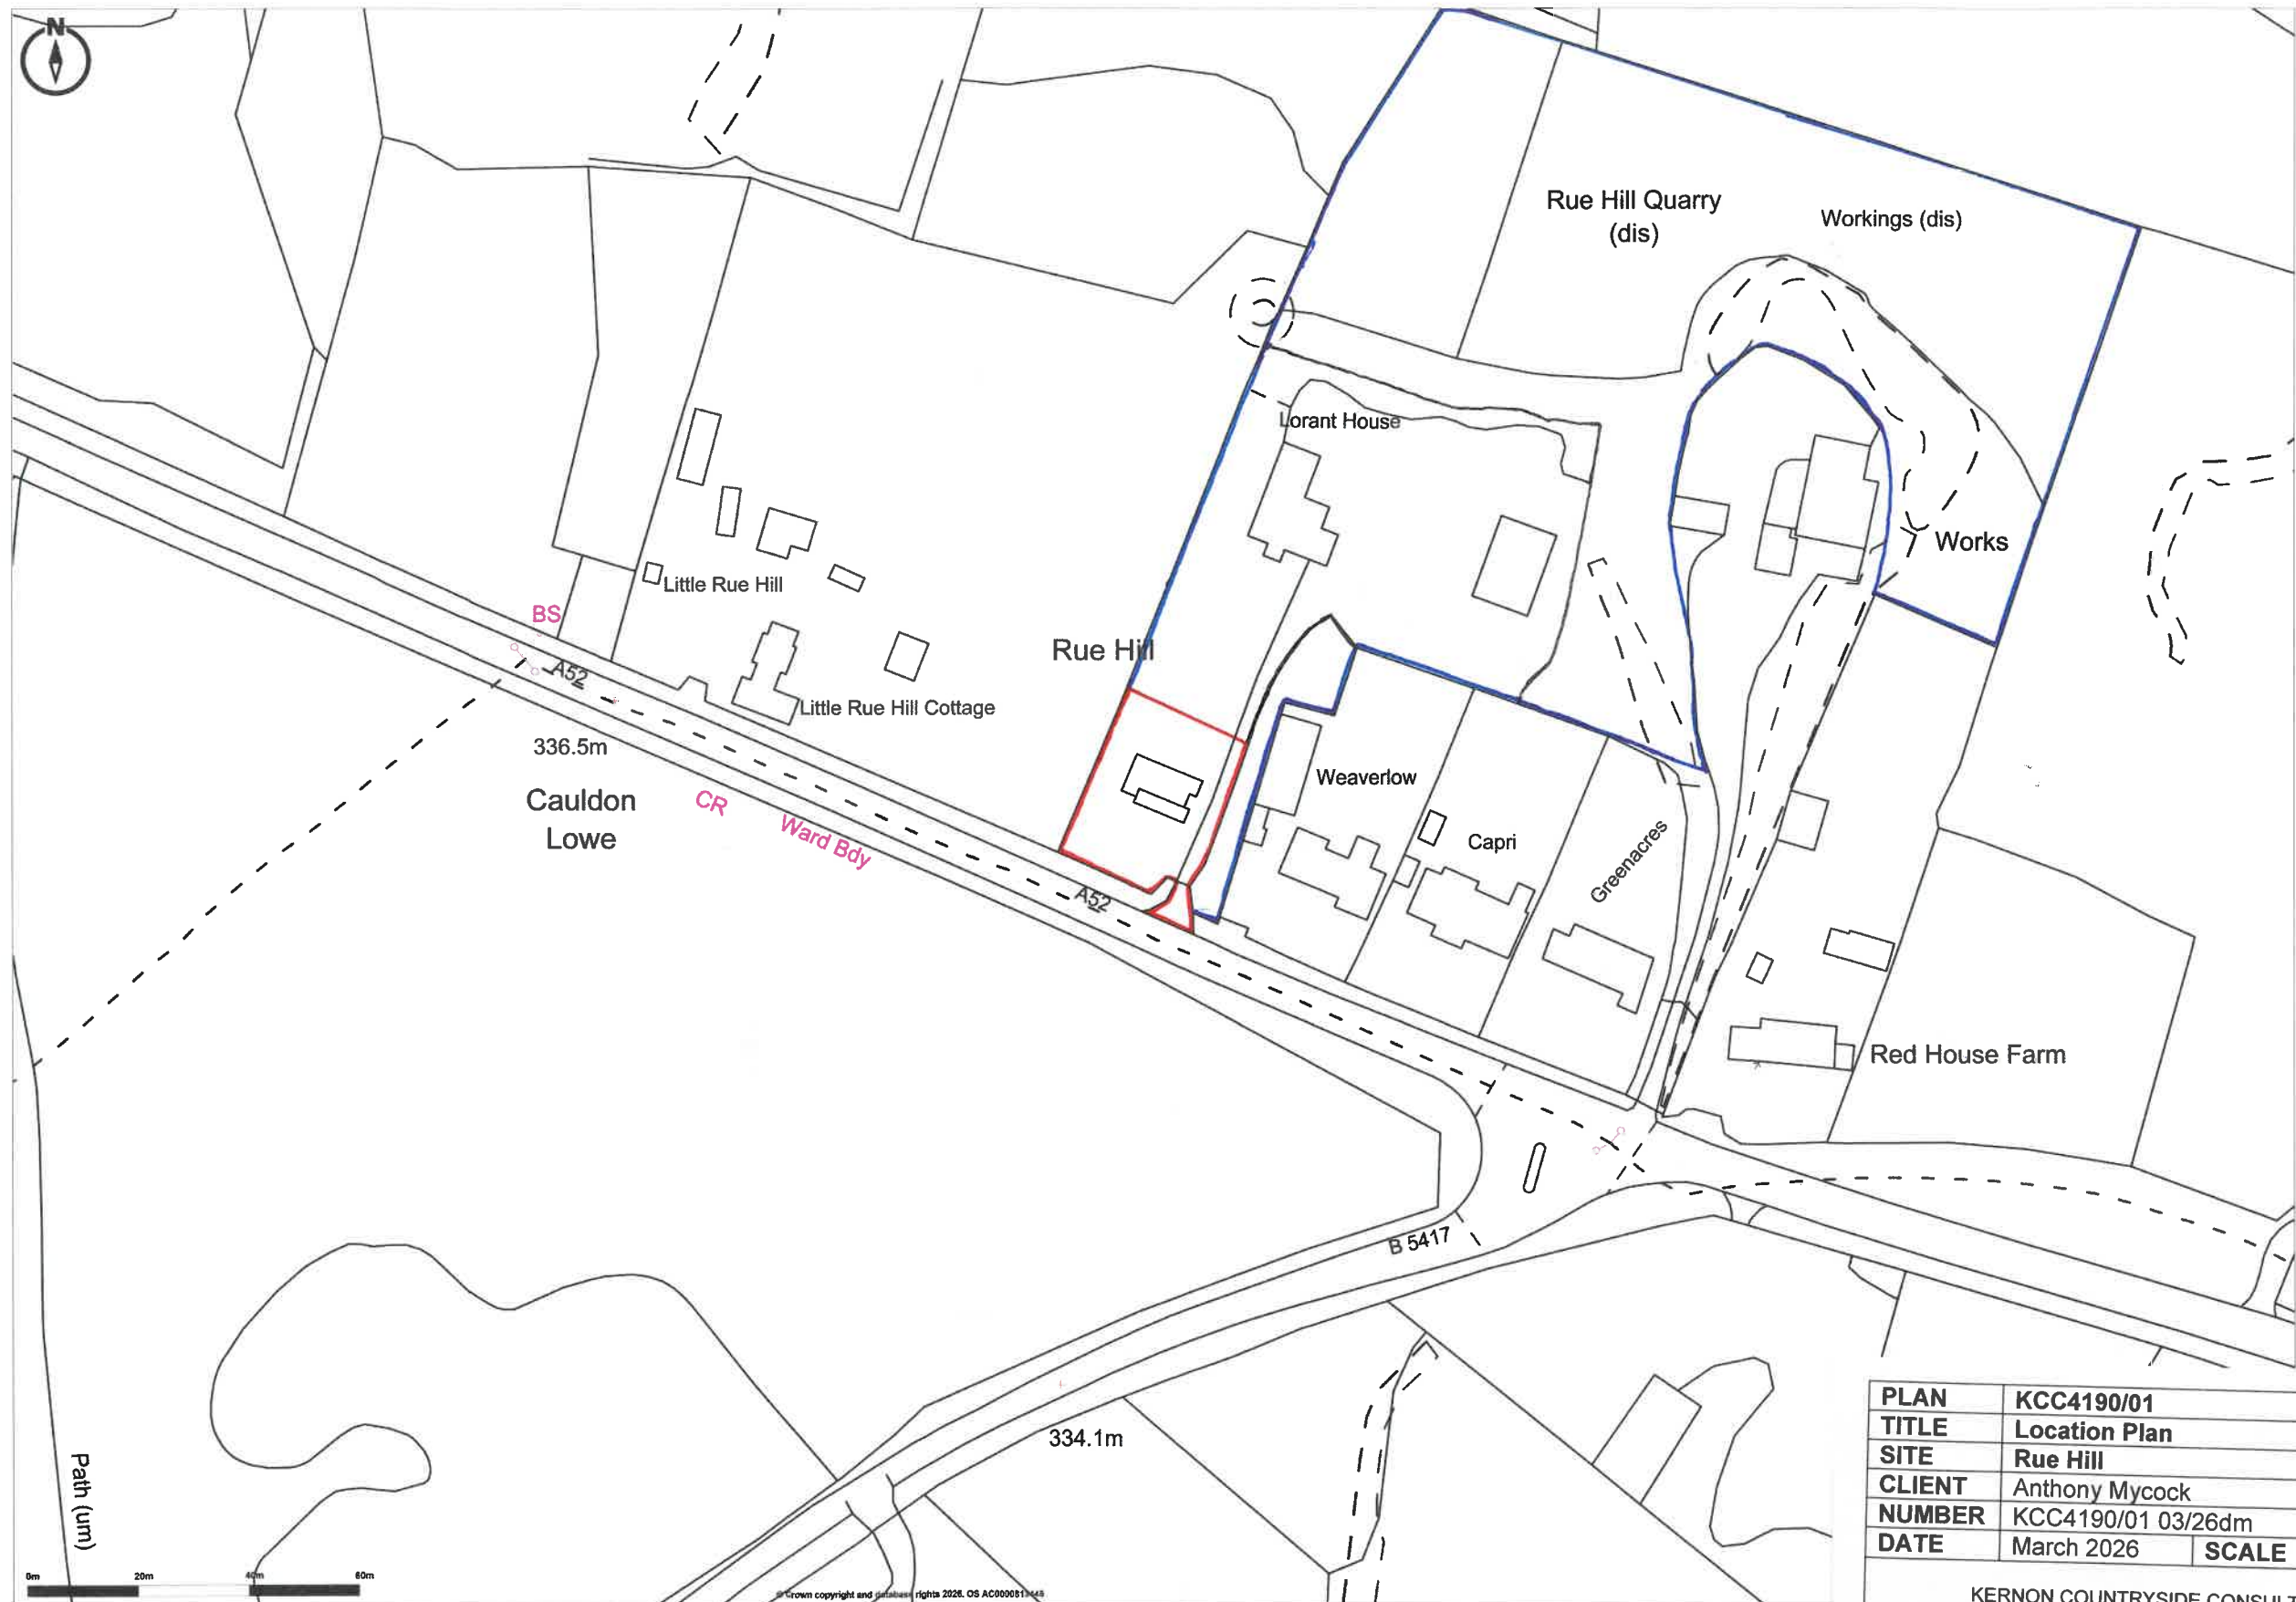

PLAN	KCC4190/01		
TITLE	Location Plan		
SITE	Rue Hill		
CLIENT	Anthony Mycock		
NUMBER	KCC4190/01 03/26dm		
DATE	March 2026	SCALE	1:1250 at A3
KERNON COUNTRYSIDE CONSULTANTS LTD Greenacres Barn, Purton Stoke, Swindon SN5 4LL Tel 01793 771333 Email info@kernon.co.uk This plan is reproduced from the Ordnance Survey under copyright licence 100015226			